

PP

APPROVAL RECORD

Planning Permission

Kanniyakumari
Kanniyakumari district, Tamil Nadu

APPROVAL TYPE
Building Plan

ISSUING AUTHORITY
Town Panchayat


PURPOSE
Residential

The approval as the planning authority issued it, reproduced in full behind this page.


An approval speaks to what was sanctioned, not to what was built. Completion is a separate record.

PLAN SHOWING THE PROPOSED CONSTRUCTION OF A R.C.C. DWELLING HOUSE AT KUUNNANCODU IN R. SY NO : 267/22
AT MONDAIKADU VILLAGE MONDAIKADU TOWN PANCHAYAT KALKULAM TALUK KANYAKUMARI DISTRICT :


NAME OF OWNER :- MR . K . PREM KUMAR , S/O. KRISHNAN,
KUUNNANKADU , AZHAGANPARAI (P.O),

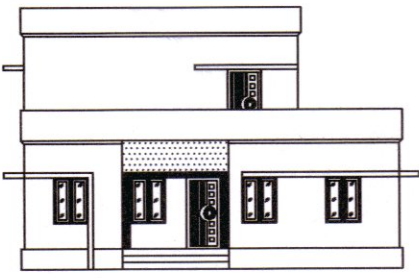


ELEVATION

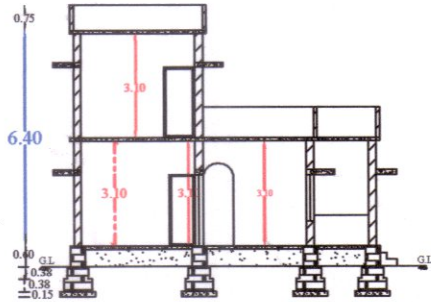


SECTION

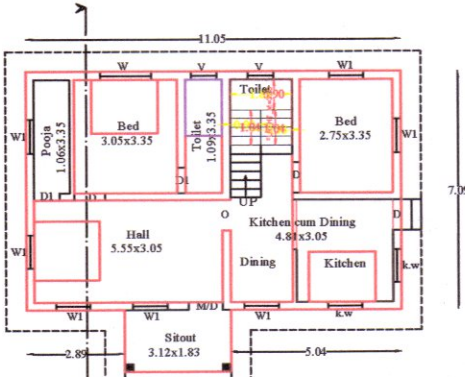


GROUND FLOOR PLAN

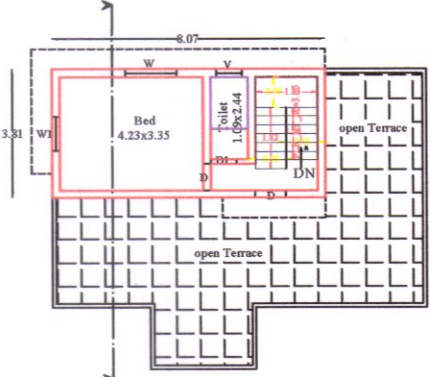


FIRST FLOOR PLAN

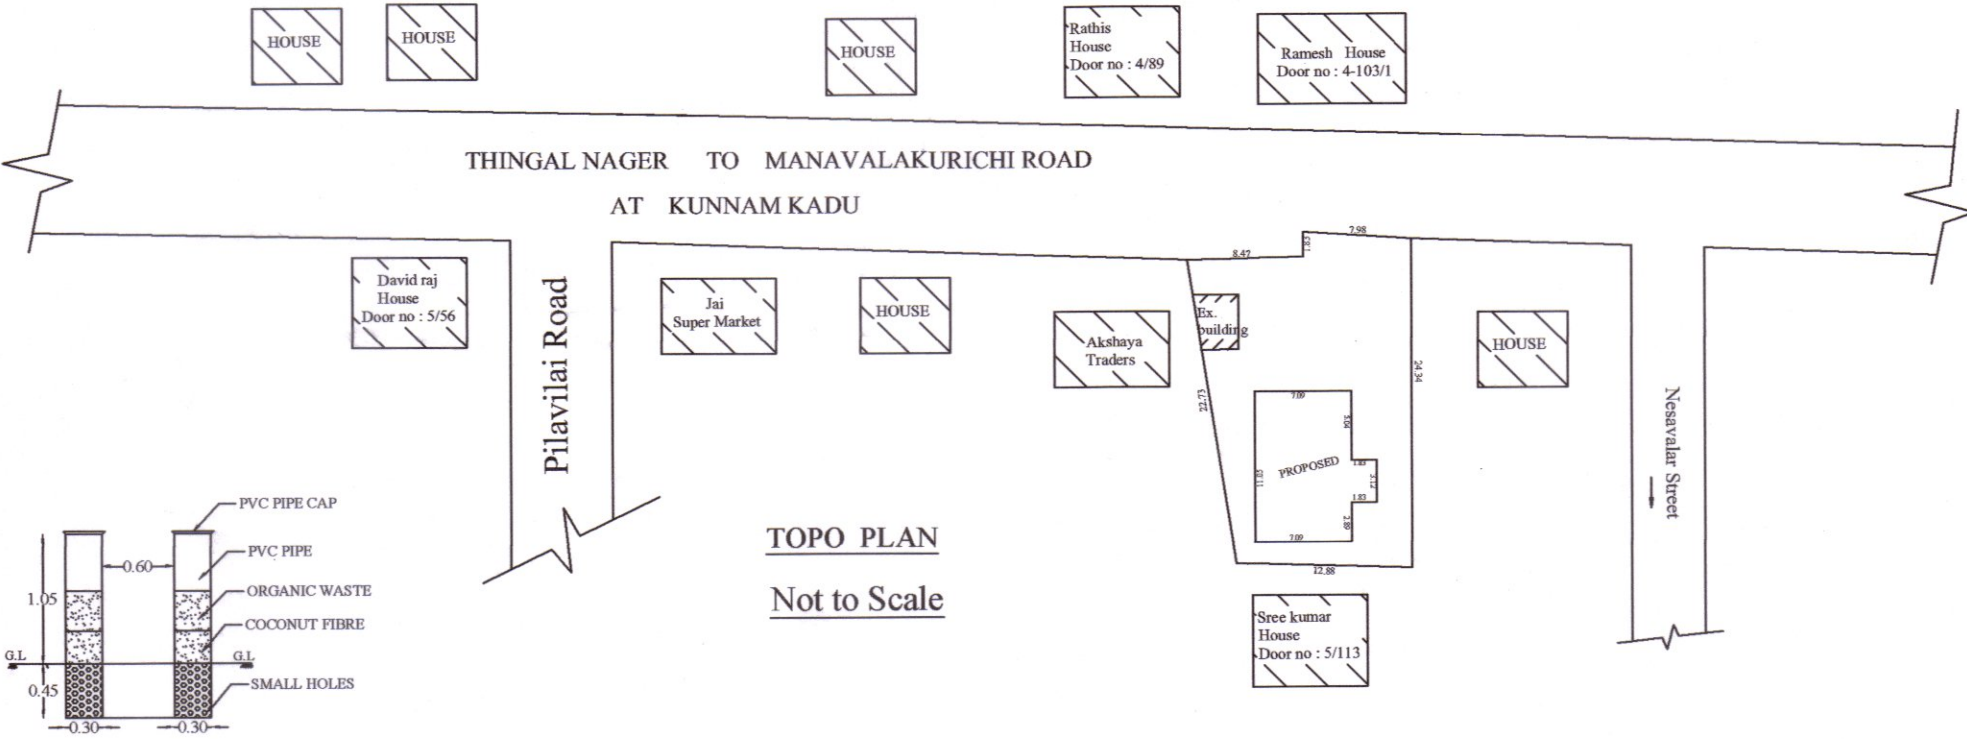


TOPO PLAN
Not to Scale

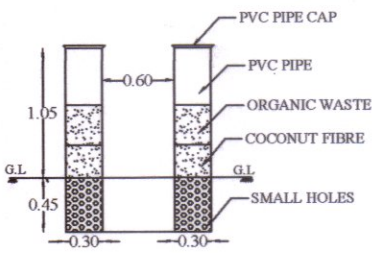


PIPE COMPOSIT PIT

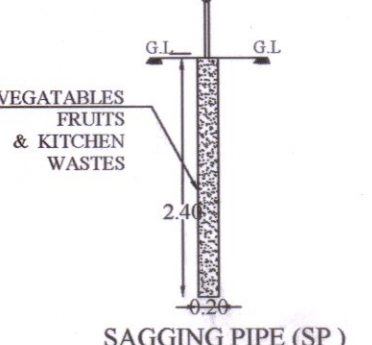


SAGGING PIPE (SP)

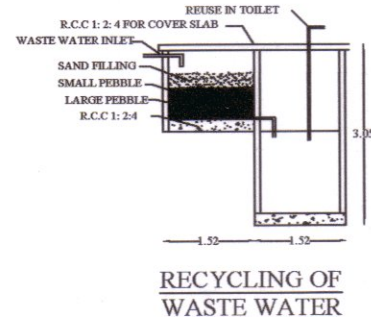

RECYCLING OF WASTE WATER

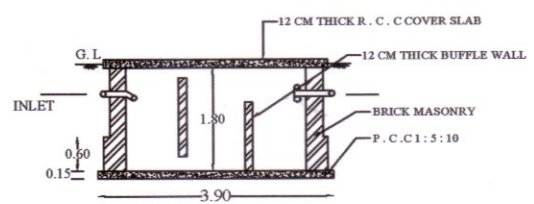

SECTION ON B-B

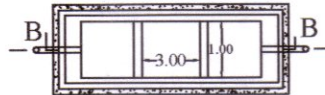

SEPTIC TANK PLAN

PLAN INFO
PLOT NO-NO
TALUK-KALKULAM
DISTRICT-KANNYAKUMARI
PLOT AREA M2= 346.11
JURISDICTION TYPE= PANCHAYAT
PATTAN NO= 1434
SINGLE FAMILY BLDG=YES
SURVEY NO= 267/22
LAND USE ZONE = RESIDENTIAL
CRZ=NO
SECURITY ZONE=NO
ACCESS WIDTH M= 10.27
WHETHER GOVT OR AIDED SCHOOL=NO
AS AT SITE= 346.11
FMB OR PLR= 346.11
AS PER DOCUMENT= 346.11
ROAD WIDTH=3.05
ROAD LENGTH=100.00
AVG PLOT DEPTH=14.66
AVG PLOT WIDTH= 24.45
RWH DECLARED=YES
BUILDING NEAR TO RIVER=NO
OSR APPLICABLE=NO
OSR SURRENDER OR BUYBACK=BUYBACK
PREMIUM FSI REQUIRED=NO
IS APPROVED LAYOUT=NO
AREA TYPE=OTHERS
BUILDING NEAR MONUMENT=NO
BUILDING NEAR GOVT BLDG=NO
PROVISION FOR GREEN BUILDINGS AND SUSTAINABILITY=NO
FIRE PROTECTION AND FIRE SAFETY REQUIREMENTS=NO
NOC FOR CONSTRUCTION NEAR MONUMENT=NO
BARRIER FREE ACCESS FOR PHYSICALLY CHALLENGED PEOPLE=YES
FIRE PROTECTION AND FIRE SAFETY REQUIREMENTS=YES
NOC FIRE DEPT=YES
BLOCK 1 INDIVIDUAL RESIDENCE MEMBER COUNT=4
BLOCK 1 INDIVIDUAL NON RESIDENTIAL MEMBER COUNT
BLOCK 1 B-SHOP MEMBER COUNT=5
BLOCK 1 B-PCO MEMBER COUNT=1
IS SWIMMING POOL EXISTS=NO
IF HERITAGE TOWN LESS THAN 1KM RADIUS=NO

NOTE : ALL DIMENSIONS ARE IN METER , SCALE : 1:100

AREA OF SITE		3.46 ARE	8.550 CENTS
AREA IN SQ "M"		AREA IN SQ "FT"	
SITE AREA		: 346.01	3724.38
<u>PROPOSED PLINTH AREA</u>			
GROUND FLOOR		: 84.05	904.71
FIRST FLOOR		: 30.75	330.99
TOTAL		: 114.80	1235.70
<u>PROPOSED FLOOR AREA</u>			
GROUND FLOOR		: 71.45	769.08
FIRST FLOOR		: 24.28	261.34
TOTAL		: 95.73	1030.42
EXISTING BUILDING AREA = 200.00 S.FT			
LENGTH OF COMPOUND WALL		16.45 M	
VACANT		: 243.38	2619.74
F.S.I : 114.80/346.01		0.33 <2.00	
FLOOR AREA ABOVE 25 SQ.M AND UP TO 50 SQ.M-1 DWELLING UNIT			
CAR SPACING FOR EVERY 2 DEWELLING UNITS AND 1 TWO WHEELER SPACE FOR EVERY DWELLING UNIT			
<u>PARKING CALCULATION :-</u>		1 Car space = 2.50x5.00	
<u>Required parking :-</u>		Required car space = $\frac{114.80}{75} = 1.53$ car	
Total plinth area = 114.80 sq.m			
First 50 sq.m 1 dwelling unit = 1 Two Wheeler space			
1 Two Wheeler space = 1.00 x 1.80			
PLOT COVERAGE : $\frac{114.80 \times 100}{346.01}$			
= 33.17 %			



SOPHIA CONSTRUCTION

M.SOPHIA

Licensed Building Surveyor

Reg.no: 148/L/S/2024/00001

Near BSNL office, Neyyoor Road, Thiruvananthapuram

Mob: 9345414218 , 9442711952.

ENTER VALUE	ENTER MATERIAL	ENTER SIZE
M/D	PANELLED DOOR	1.00 x 2.10
D	PANELLED DOOR	0.90 x 2.10
D1	PANELLED DOOR	0.75 x 2.10
W	GLAZED WINDOW	1.50 x 1.34
W1	GLAZED WINDOW	1.00 x 1.34
K. W	KITCHEN WINDOW	1.00 x 1.00
V	GLAZED VENTILATOR	0.75 x 0.45


ROAD : ☐ PROPOSED : ☐
SITE : ☐ EXISTING : ☒

H. Sophia
Er. M. SOPHIA
Registered Civil Engineer
Reg.No: 148/LS/2024/00001
SOPHIA CONSTRUCTION
Near BSNL Office
Neyyoor Road, Thingal Nagar
Cell: 9345414218

SIGNATURE OF LICENCED SURVEYOR


K. Prem

SIGNATURE OF APPLICANT

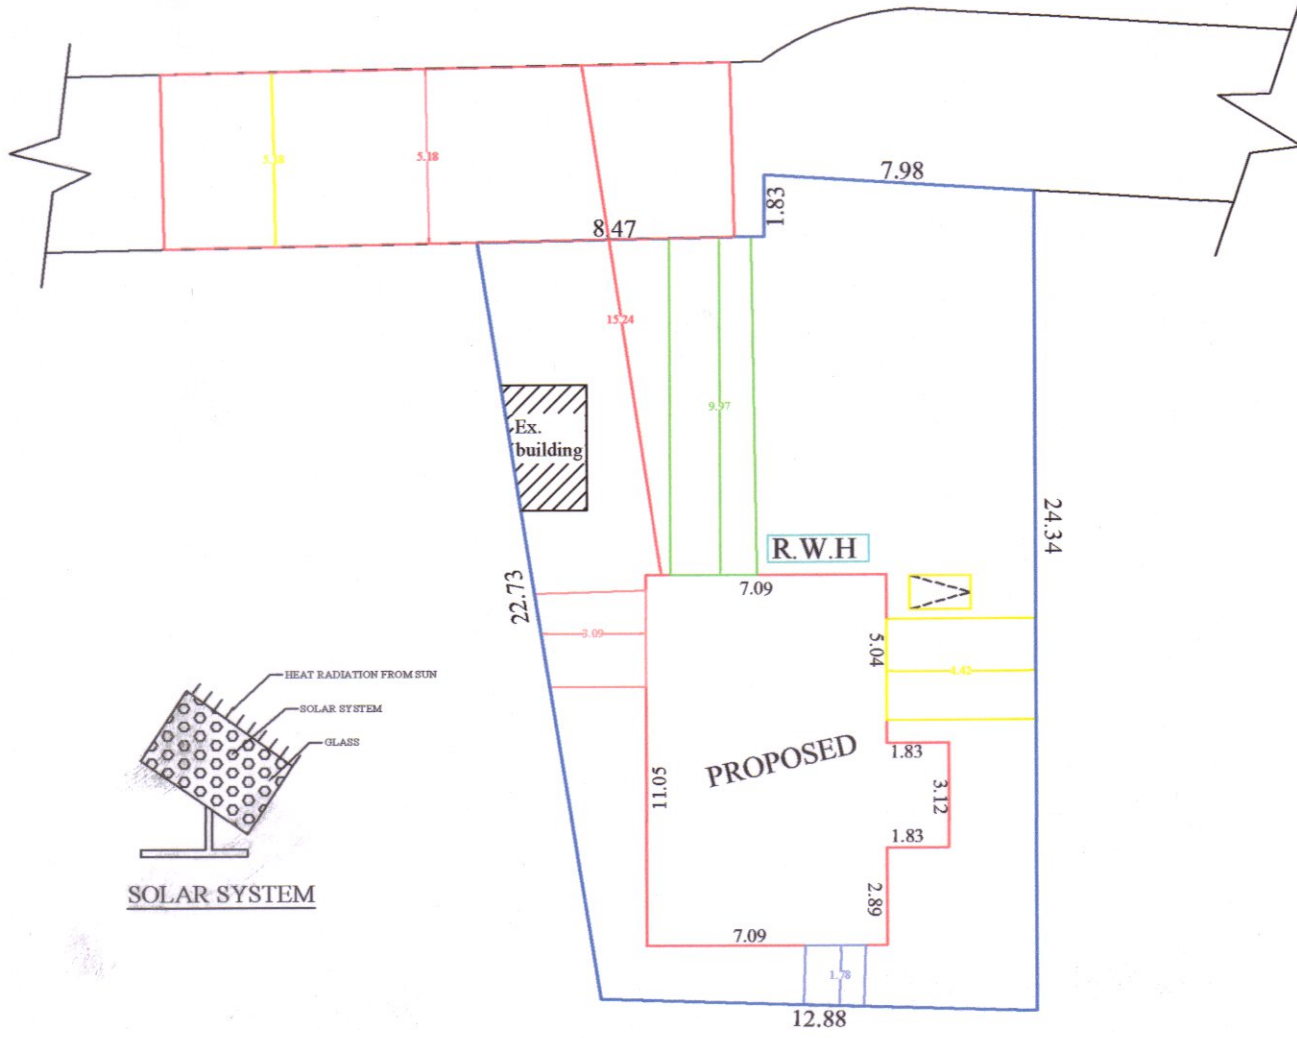


SITE PLAN


Scale 1: 100

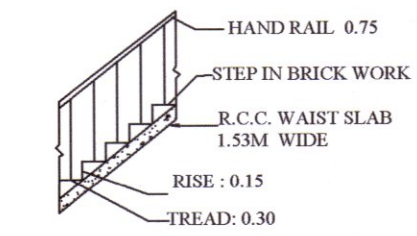


STAIR CASE SECTION

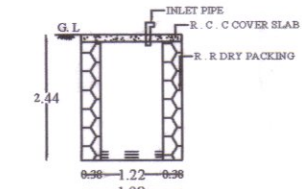

RAIN WATER STORAGE TANK SECTION

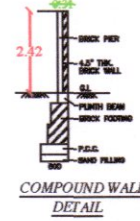


COMPOUND WALL DETAIL

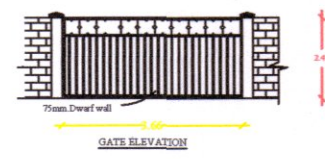

GATES ELEVATION



DETAIL OF COMPOUND WALL

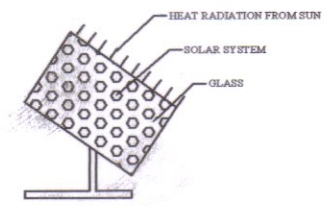

SOLAR SYSTEM



Eight ways to know a piece of land before you pay for it.

This report covers one part of the picture. These cover the rest, drawn from the same government records, for any property in Tamil Nadu.

LandLens One

Ask anything about a property and get an answer grounded in live government records, with the sources shown.

[/landlens/one](#)



Verify My Land

Every record check run on one property and returned as a single report.

[/landlens/verify-my-land](#)



Legal Opinion

An advocate's written opinion on the title, built on the records we pull for it.

[/landlens](#)



One Map

Every layer on one map: the parcel, its boundary, zoning, water bodies and what sits around it.

[/landlens/one/map](#)



PriceMap

What land actually changed hands for around this plot, taken from the registered deeds.

[/landlens/pricemap](#)



Build Scope

What you are allowed to build here: floor space, height, coverage and setbacks.

[/landlens/build-scope](#)



Property Tracker

Watch a property and hear about it when something new is registered against it.

[/landlens/property-tracker](#)



Deal Room

Run the transaction in one place: documents, stamping, signatures and the parties.

[/landlens/deal-room](#)



Twenty-four checks you can run yourself, at no cost.

Records and verification

The registers themselves, read for you.

Encumbrance Certificate

Patta and Chitta

Field Measurement Sketch

EC Analyzer

Bank charge check

Court case search

Seller background check

Approval check by survey

Zoning and land use

What the plan says can happen on this land.

Land use zone finder

CMDA land use check

Coastal regulation zone

Master plan check

Water bodies finder

Airport height clearance

Value and duty

What it is worth and what it costs to register.

Guideline value by street

Guideline value by survey

Stamp duty and registration fees

Capital gains

Floor space index

Area unit converter

Registers and directories

Who holds it, and which office keeps the record.

Find your registering office

Temple property check

Waqf property check

RERA register



Every free tool
/tools



Services we run
for you
/services



The LandLens
suite
/landlens/one



Every claim in this document traces back to a government record.

Legal opinions, due diligence and title verification

Building plan, layout and sub-division approvals

Completion and occupancy certificates, regularisation

Escrow, negotiation and NRI property management

Land survey, soil testing, architecture and construction

Verified RealEstate
3/350/2 Mettukuppam,
OMR Thoraipakkam,
Chennai 600 097, India
hello@verified.realestate
+91 9996 12 9996

Prepared from the registers named on the page each finding sits on. Where a register could not be read, this document says so in its place rather than leaving the gap to be read as a clean result.

