

PP

APPROVAL RECORD

Planning Permission

Kanniyakumari
Kanniyakumari district, Tamil Nadu

APPROVAL TYPE
Building Plan

ISSUING AUTHORITY
Town Panchayat

PURPOSE
Residential

The approval as the planning authority issued it, reproduced in full behind this page.

An approval speaks to what was sanctioned, not to what was built. Completion is a separate record.

PLAN SHOWING THE PROPOSED CONSTRUCTION OF A R.C.C ROOFED RESIDENTIAL BUILDING AFTER DISMANTLING THE EXISTING HOUSE (EX.D.NO:4/19) RE.SY.NO: 261/3 OF NALLOOR VILLAGE AT AYERAMTHENGU IN UNNAMALAIKADAI TOWN PANCHAYAT, VILAVAMCODE TALUK, KANYAKUMARI DISTRICT.



APPLICANT DETAILS:

Mr.M.THANESH,
S/O.Mr.MUTHUNAYAGAM,
D.No:4/19,AYERAMTHENGU,
UNNAMALAIKADAI,
K.K.DIST- 629179.

AREA DETAILS

PLINTH AREA			
GROUND FLOOR	58.73 Sq.mt	631.93 Sq.ft	
FIRST FLOOR	7.41 Sq.mt	79.73 Sq.ft	
TOTAL	66.14 Sq.mt	711.66 Sq.ft	
FLOOR AREA			
GROUND FLOOR	51.56 Sq.mt	554.79 Sq.ft	
FIRST FLOOR	5.78 Sq.mt	62.19 Sq.ft	
TOTAL	57.34 Sq.mt	616.98 Sq.ft	
AREA OF SITE			
TOTAL AREA	3.338 CENTS	135.08 Sq.mt	1453.46 Sq.ft
VACANT AREA	1.887 CENTS	76.35 Sq.mt	821.53 Sq.ft
F.S.I = 0.5	SHEET : 1		

JOINERY DETAILS


REF	DESCRIPTION	SIZE
MD	MAIN DOOR	1.07 X 2.10
D1	DOOR	0.90 X 2.10
D2	PVC DOOR	0.75 X 2.10
W2	WINDOW	1.07 X 1.37
KW2	WINDOW	1.07 X 1.00
V	VENTILATION	0.75 X 0.53

M.Thanesh
APPLICANT

A. Arunesh DCE
Engineer - Grade III-RE
Reg No: RE III/KKDTCP/003/2024
Opp to Panchayat Office, Viricode & (P O)
Cell: 9443162900, 9944373900
E.mail: aarunesh14@gmail.com


ENGINEER

OFFICE USE ONLY

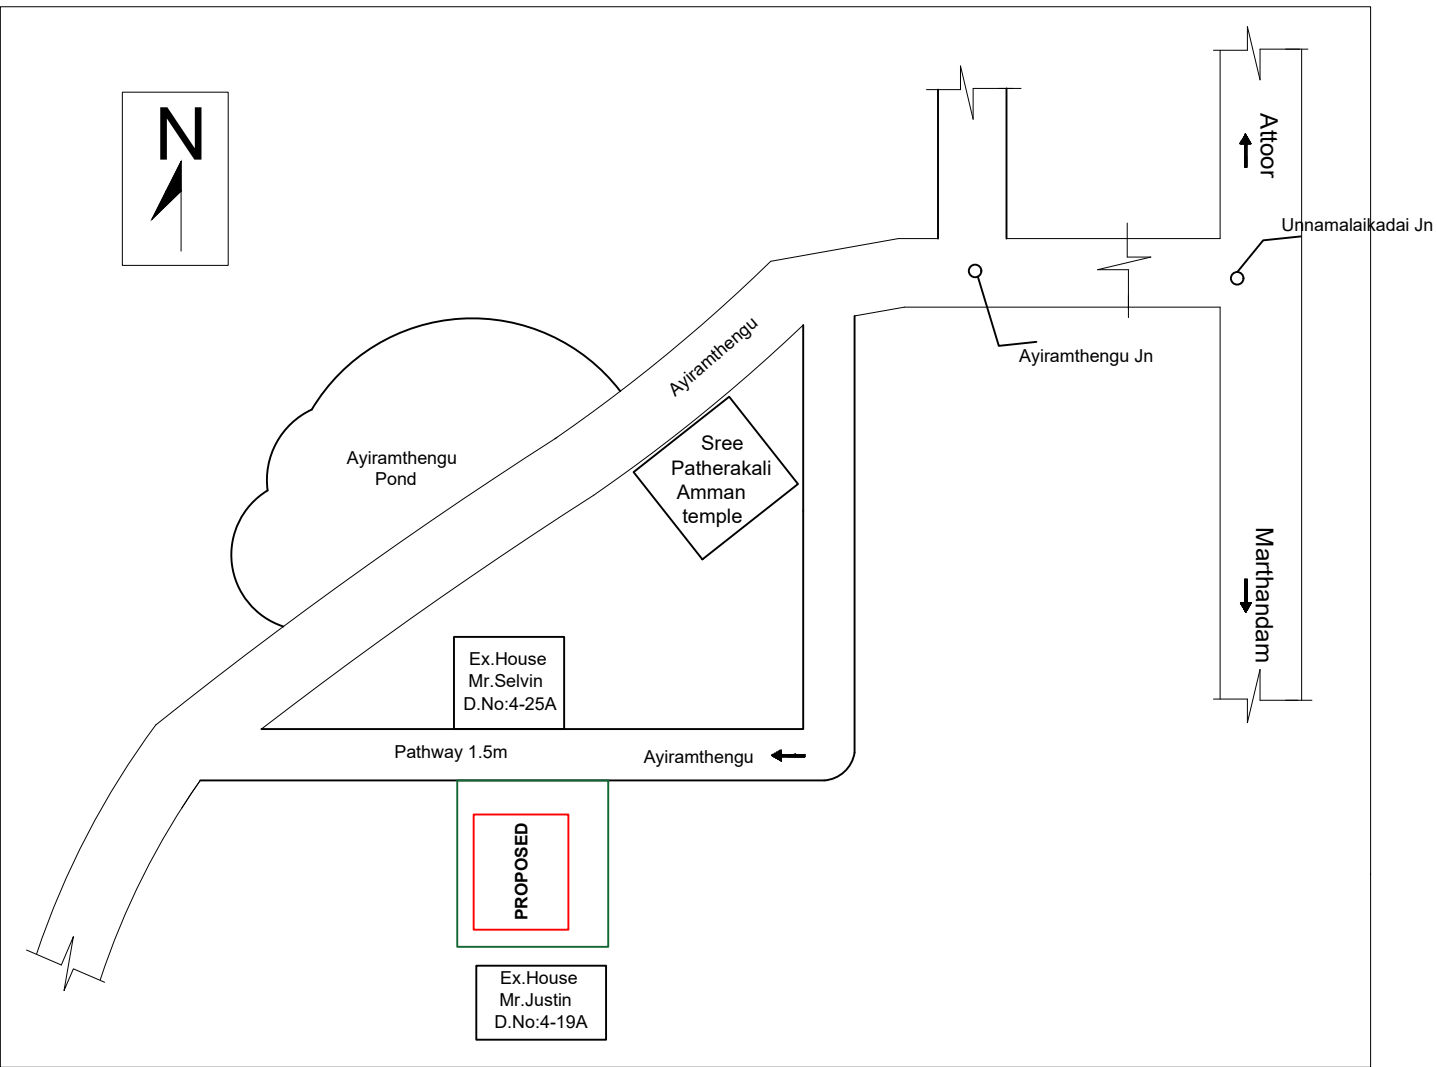


LOCATION PLAN
(NOT TO SCALE)


PLAN INFO
AS PER DOCUMENT=135.08
AS AT SITE=135.08
FMB OR PLR=135.08
LAND USE_ZONE=RESIDENTIAL
PROVISION FOR GREEN BUILDING AND SUSTAINABILITY=YES
IS APPROVED LAYOUT=NO
PREMIUM FSI REQUIRED=NO
OSR APPLICABLE=NO
OSR_SURREY_BUYBACK_RETAIN=RETAIN
JURISDICTION_TYPE=PANCHAYAT
DISTRICT-KANYAKUMARI
SURVEY NO=261/3
PATTA NO=3088
AVG PLOT WIDTH=11.07
AVG PLOT DEPTH=12.21
AREA_TYPE=EWS
ROAD LENGTH=150
ROAD WIDTH=1.5
WHETHER GOVT OR AIDED SCHOOL=NO
ACCESS_WIDTH_M=11.07
SECURITY_ZONE=NO
CRZ=NO
SINGLE FAMILY BLDG=YES
PLOT AREA M2=135.08
IS SWIMMING POOL EXISTS=NO
RWHT DECLARED=YES
BUILDING NEAR TO RIVER=NO
BUILDING NEAR MOUNMENT=NO
BUILDING NEAR GOVT BLDG=NO
NOC FOR CONSTRUCTION NEAR MOUNMENT=NO
NOC FIRE DEPT=NO
IF HERITAGE TOWN_LESS THAN 1KM_RADIUS=NO

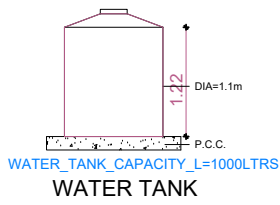


WATER TANK

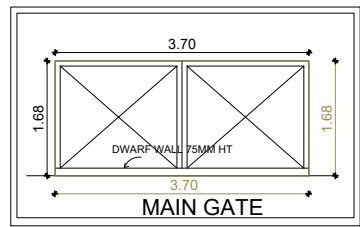


MAIN GATE

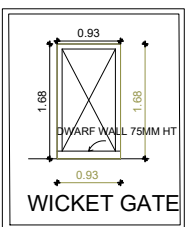


WICKET GATE

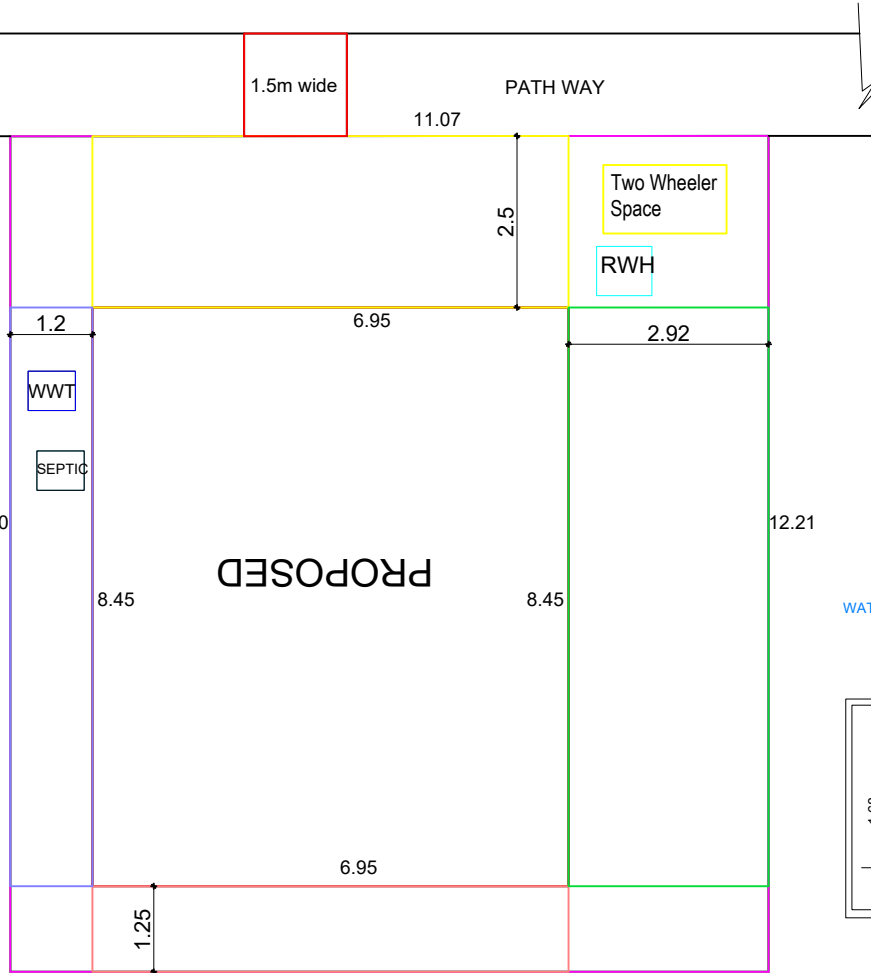


SITE PLAN
SCALE 1:100

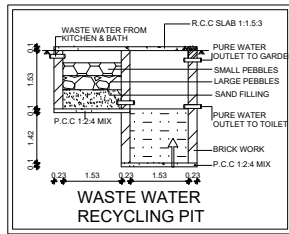

SOLAR PANEL

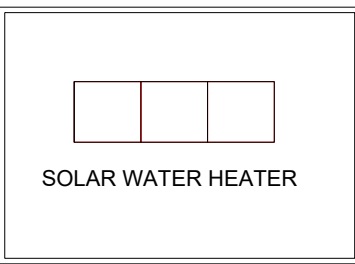


SOLAR WATER HEATER

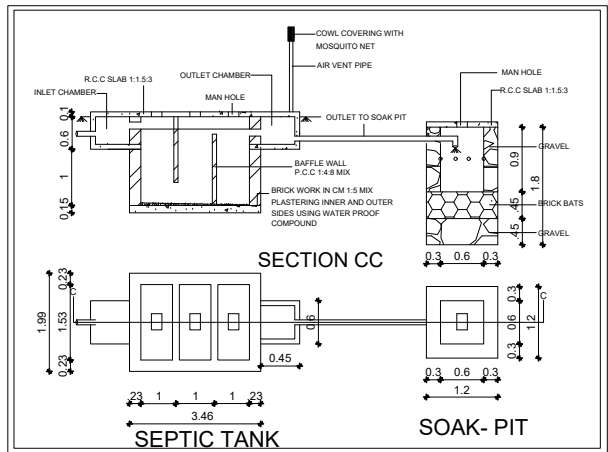


SEPTIC TANK


SOAK- PIT

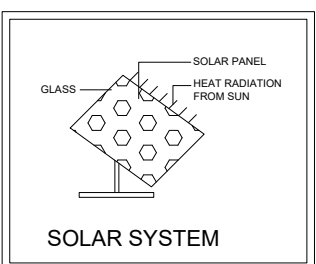


SOLAR SYSTEM

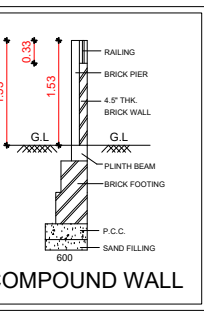


COMPOUND WALL

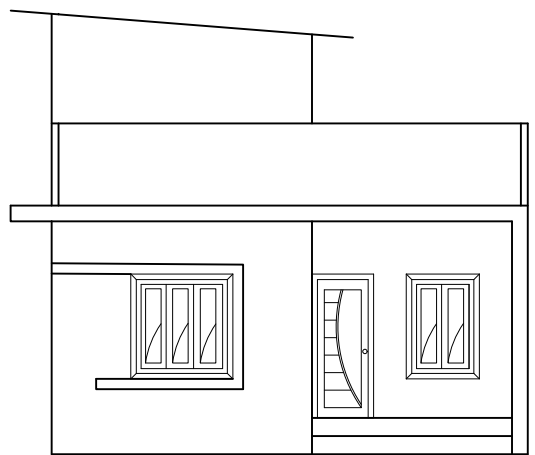


ELEVATION

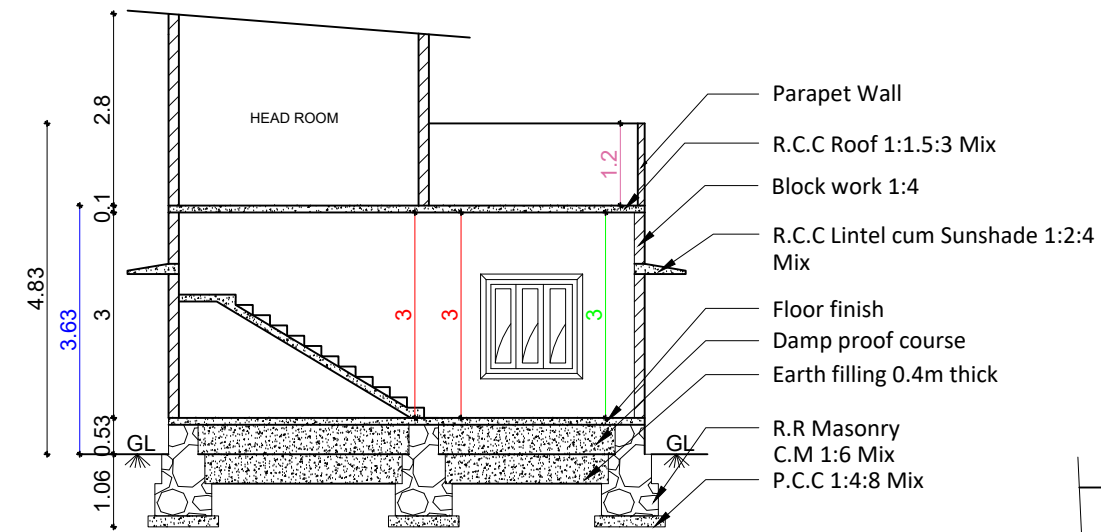

SECTION AB

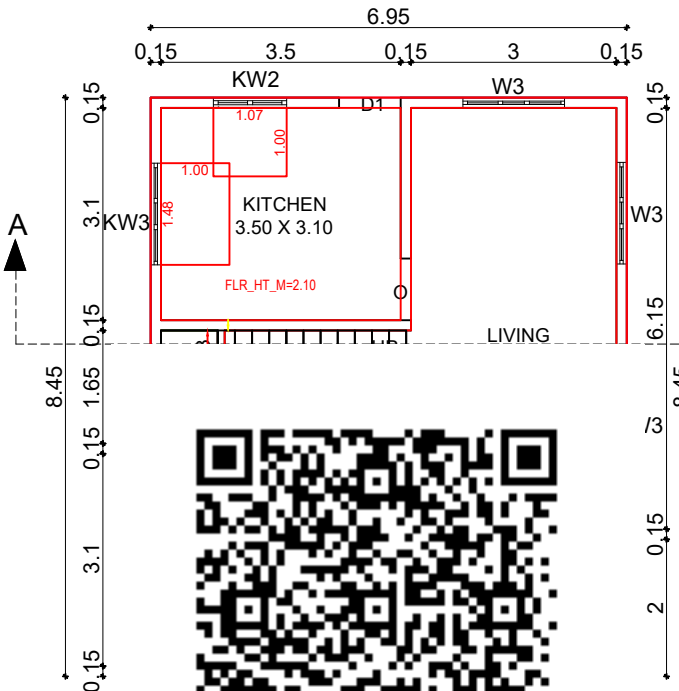

TERRACE FLOOR PLAN

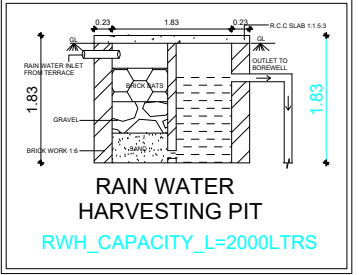

RAIN WATER HARVESTING PIT

Eight ways to know a piece of land before you pay for it.

This report covers one part of the picture. These cover the rest, drawn from the same government records, for any property in Tamil Nadu.

LandLens One

Ask anything about a property and get an answer grounded in live government records, with the sources shown.

[/landlens/one](#)



Verify My Land

Every record check run on one property and returned as a single report.

[/landlens/verify-my-land](#)



Legal Opinion

An advocate's written opinion on the title, built on the records we pull for it.

[/landlens](#)



One Map

Every layer on one map: the parcel, its boundary, zoning, water bodies and what sits around it.

[/landlens/one/map](#)



PriceMap

What land actually changed hands for around this plot, taken from the registered deeds.

[/landlens/pricemap](#)



Build Scope

What you are allowed to build here: floor space, height, coverage and setbacks.

[/landlens/build-scope](#)



Property Tracker

Watch a property and hear about it when something new is registered against it.

[/landlens/property-tracker](#)



Deal Room

Run the transaction in one place: documents, stamping, signatures and the parties.

[/landlens/deal-room](#)



Twenty-four checks you can run yourself, at no cost.

Records and verification

The registers themselves, read for you.

Encumbrance Certificate

Patta and Chitta

Field Measurement Sketch

EC Analyzer

Bank charge check

Court case search

Seller background check

Approval check by survey

Value and duty

What it is worth and what it costs to register.

Guideline value by street

Guideline value by survey

Stamp duty and registration fees

Capital gains

Floor space index

Area unit converter

Zoning and land use

What the plan says can happen on this land.

Land use zone finder

CMDA land use check

Coastal regulation zone

Master plan check

Water bodies finder

Airport height clearance

Registers and directories

Who holds it, and which office keeps the record.

Find your registering office

Temple property check

Waqf property check

RERA register



Every free tool
/tools



Services we run
for you
/services



The LandLens
suite
/landlens/one



Every claim in this document traces back to a government record.

Legal opinions, due diligence and title verification

Building plan, layout and sub-division approvals

Completion and occupancy certificates, regularisation

Escrow, negotiation and NRI property management

Land survey, soil testing, architecture and construction

Verified RealEstate
3/350/2 Mettukuppam,
OMR Thoraipakkam,
Chennai 600 097, India
hello@verified.realestate
+91 9996 12 9996

Prepared from the registers named on the page each finding sits on. Where a register could not be read, this document says so in its place rather than leaving the gap to be read as a clean result.

