

PP

APPROVAL RECORD

Planning Permission

Kanniyakumari district, Tamil Nadu

APPROVAL TYPE

Building Plan

ISSUING AUTHORITY

Rural Panchayat

The approval as the planning authority issued it, reproduced in full behind this page.


An approval speaks to what was sanctioned, not to what was built. Completion is a separate record.

PLAN SHOWING THE ADDITIONAL CONSTRUCTION OF FIRST FLOOR RESIDENCE BUILDING IN EXISTING APPROVAL NO : 14/2024-2025


AND R.S.NO : 208/3A1 OF LEEPURAM VILLAGE AT AROCKIA PURAM IN LEEPURAM VILLAGE PANCHAYAT.

NAME OF OWNER : MR.B.ANTONY PRADEEP


S/O. MR. BARNABAS

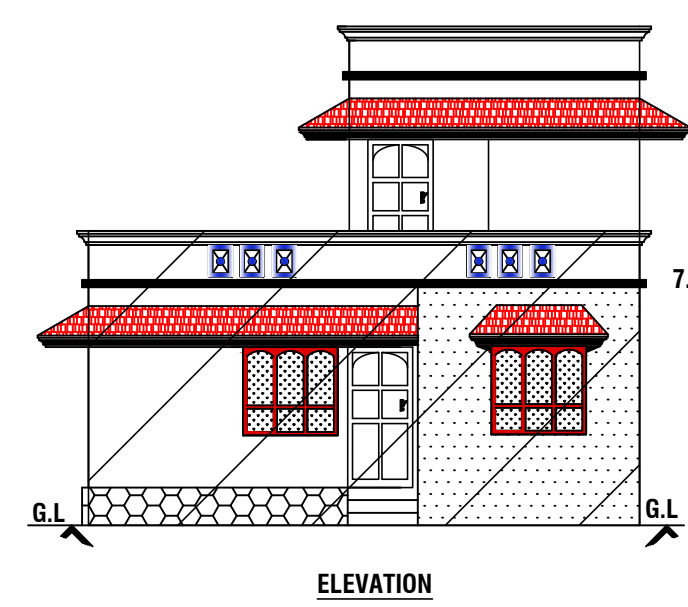


ELEVATION

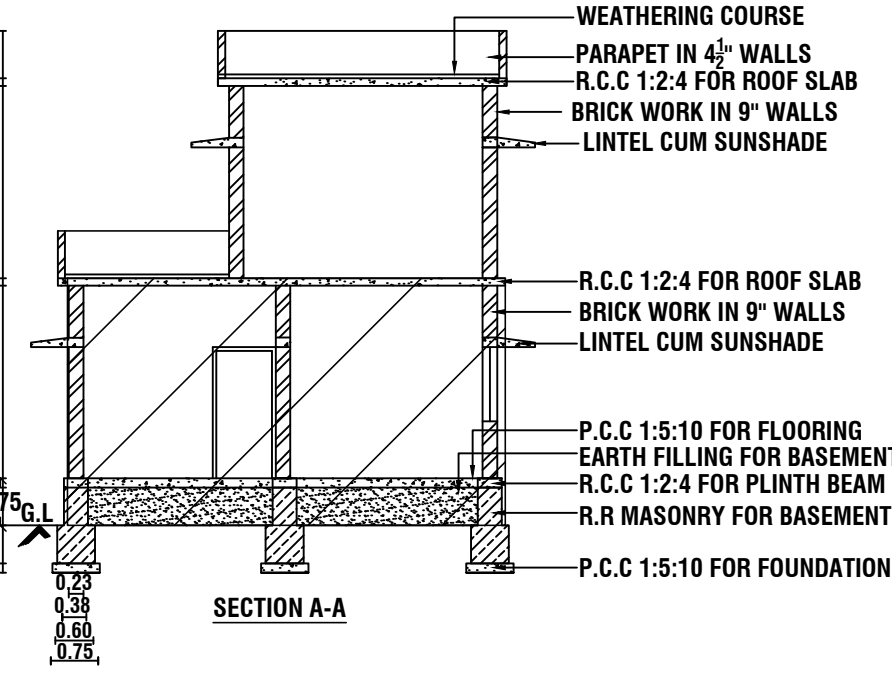


SECTION A-A

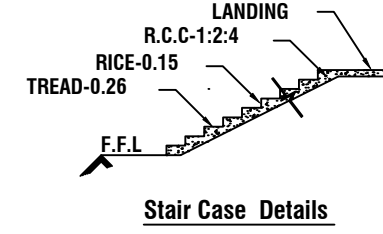


Stair Case Details

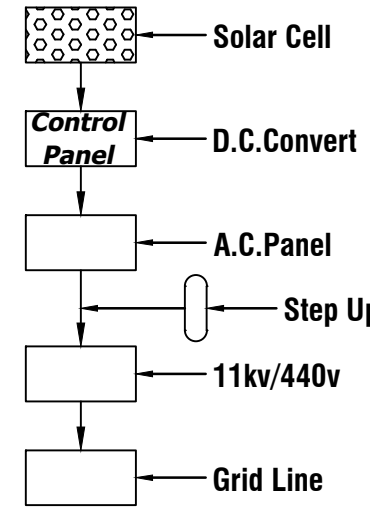


Solar System Flow Diagram

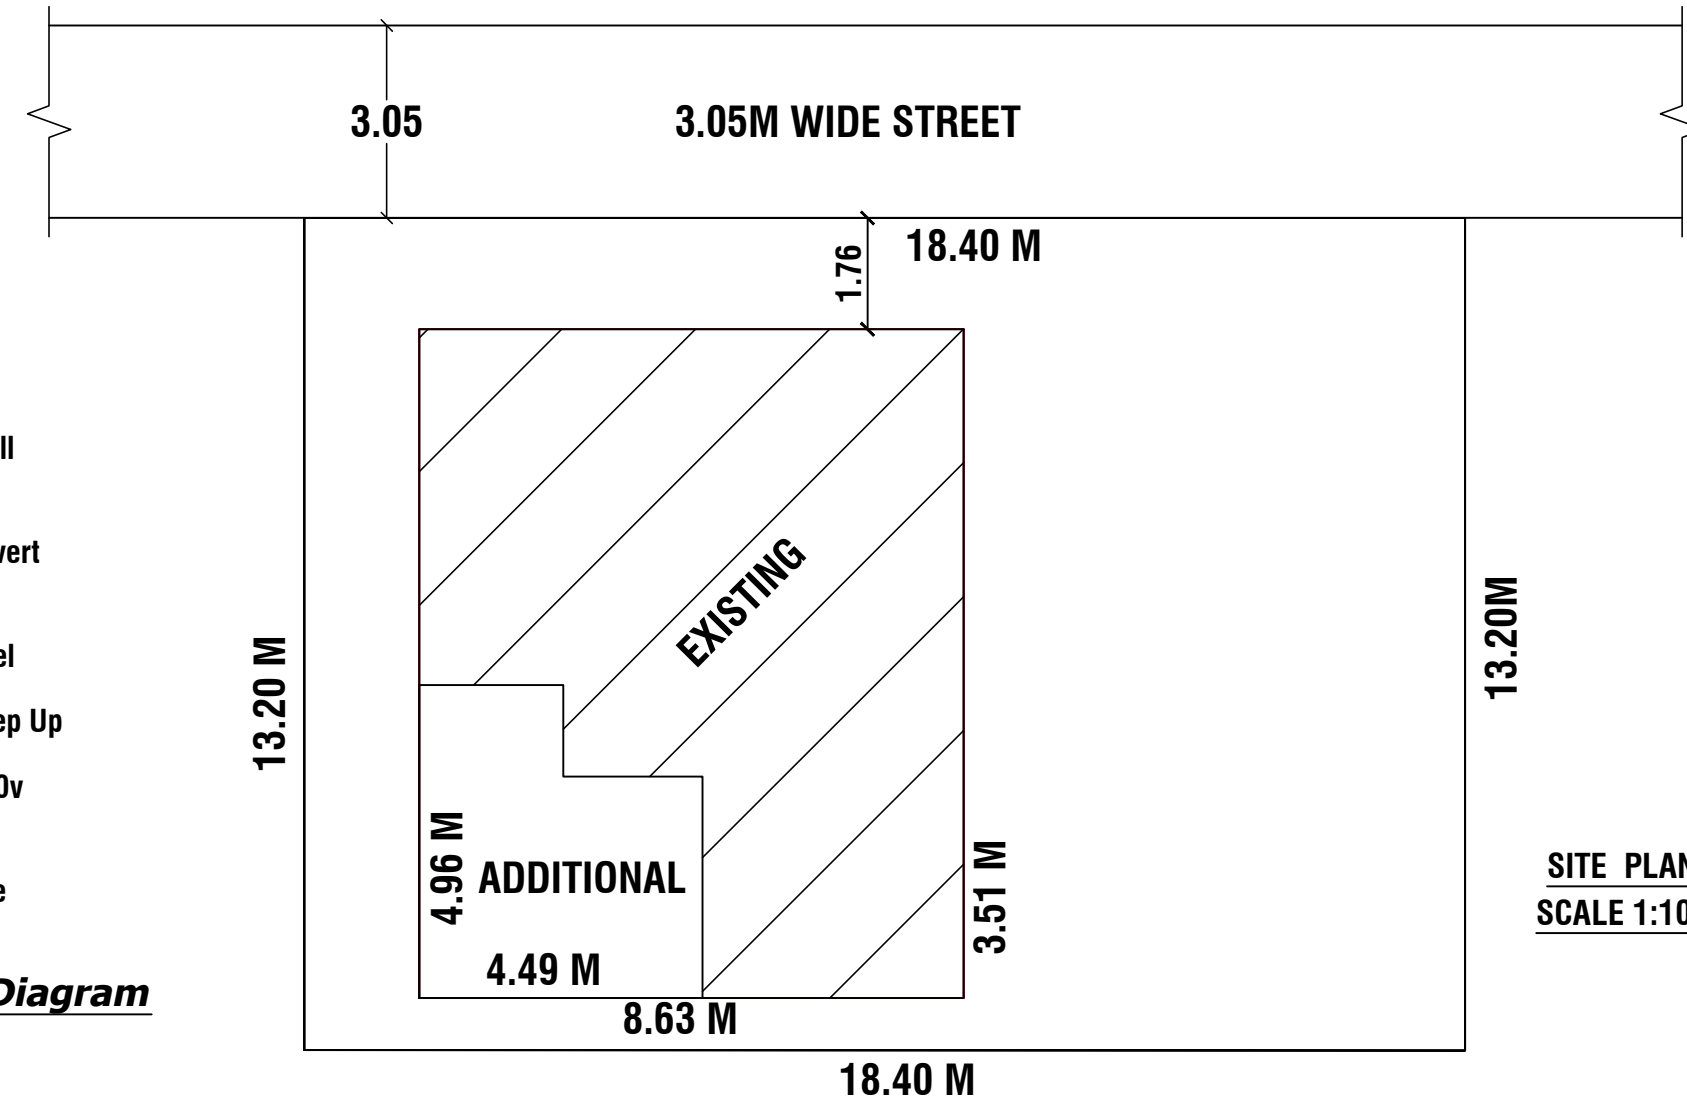

SITE PLAN
SCALE 1:100

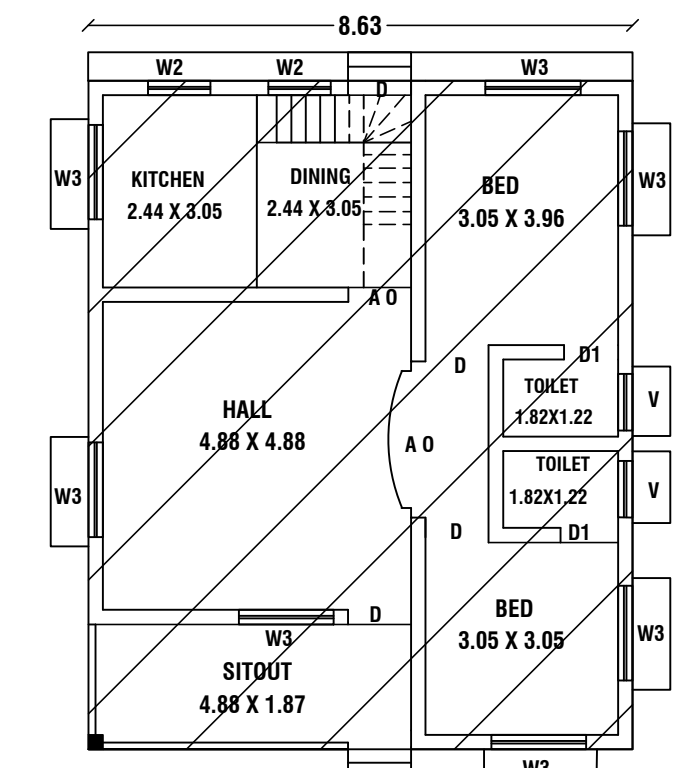


GROUND FLOOR PLAN
SCALE 1:100
ALL DIMS ARE IN METRE

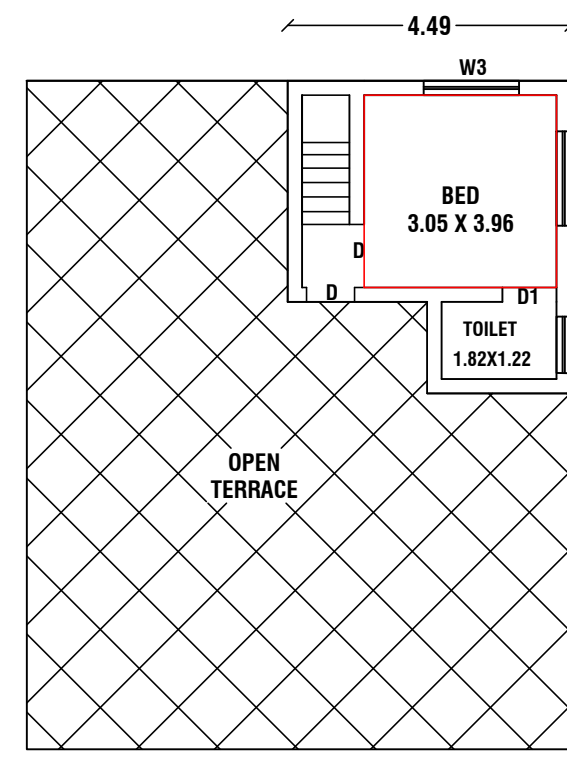


FIRST FLOOR PLAN

PLAN INFO
PLOT_AREA_M2=242.82
AS_PER_DOCUMENT=242.82
AS_AT_SITE=242.82
FMS_OR_PLR=242.82
SINGLE_FAMILY_BLDG=YES
ACCESS_WIDTH_M=18.40
ROAD_WIDTH=3.05
BLK_1_EXISTING_NO_OF_DWELLING_UNITS=1
IS_APPROVED_LAYOUT=NO
AVG_PLOT_DEPTH=13.20
AVG_PLOT_WIDTH=18.40
SURVEY_NO=208/3A1
PATTA_NO=6334
ROAD_LENGTH=1000
CRZ=NO
SECURITY_ZONE=NO
WHETHER_GOVT_OR_AIDED_SCHOOL=NO
AREA_TYPE=OTHERS
OCCUPANCY=RESIDENTIAL
RWH_DECLARED= YES
TALUK=AGASTHEESWARAM
LAND_USE_ZONE=PRZ
BUILDING_NEAR_MONUMENT=NO
BUILDING_NEAR_GOVT_BLDG=NO
BUILDING_NEAR_TO_RIVER=NO
BARRIER_FREE_ACCESS_FOR_PHYSICALLY_CHALLENGED_PEOPLE=YES
PROVISION_FOR_GREEN_BUILDINGS_AND_SUSTAINABILITY=NO
FIRE_PROTECTION_AND_FIRE_SAFETY_REQUIREMENTS=YES
NOC_FIRE_DEPT=NO
DISTRICT=KANYAKUMARI
JURISDICTION_TYPE= PANCHAYAT
OSR_APPLICABLE=NO
PREMIUM_FSI_REQUIRED=NO
IF_HERITAGE_TOWN_LESS THAN_1KM_RADIUS=NO
IS_SWIMMING_POOL_EXISTS=NO


WATER COLLECTING TANK

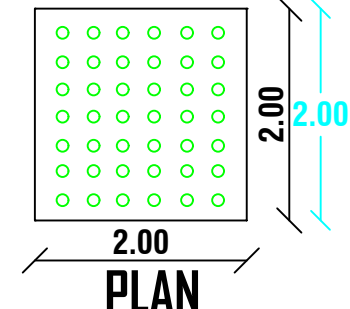


RWH_CAPACITY_L = 2000LTRS

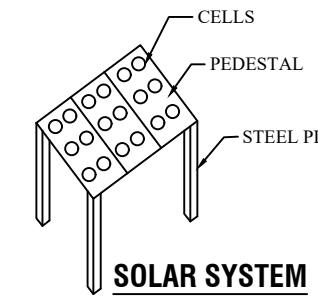


SOLAR SYSTEM

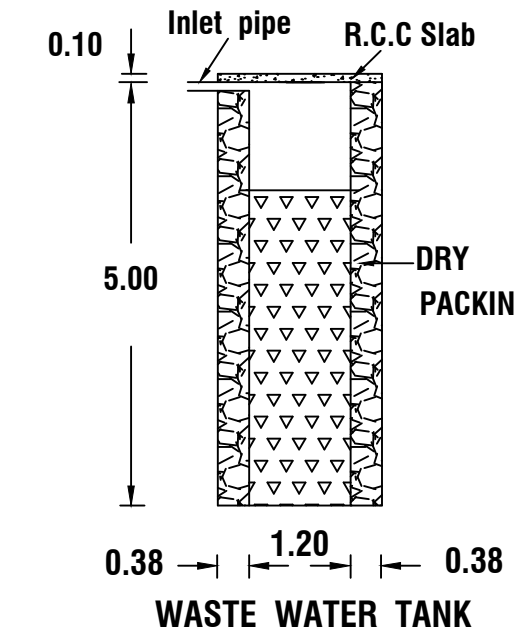


WASTE WATER TANK

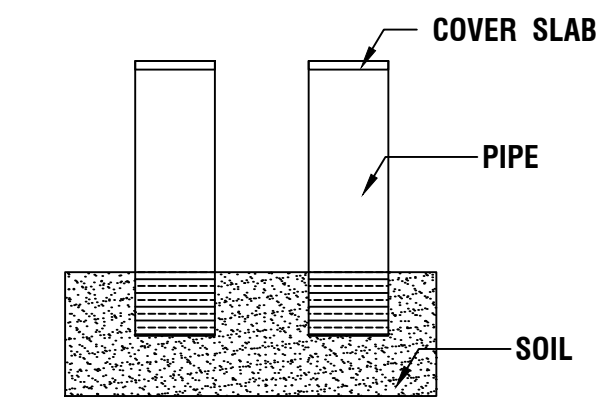


PIPE COMPOSTING

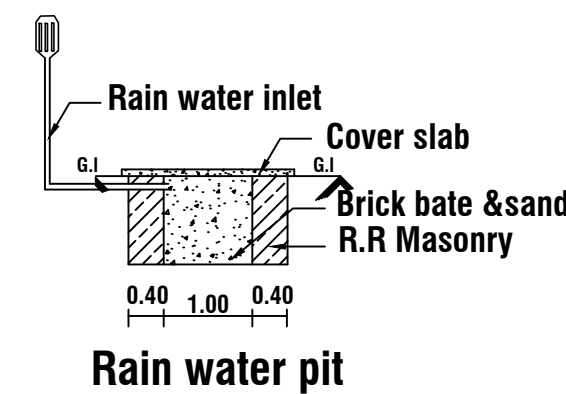


Rain water pit

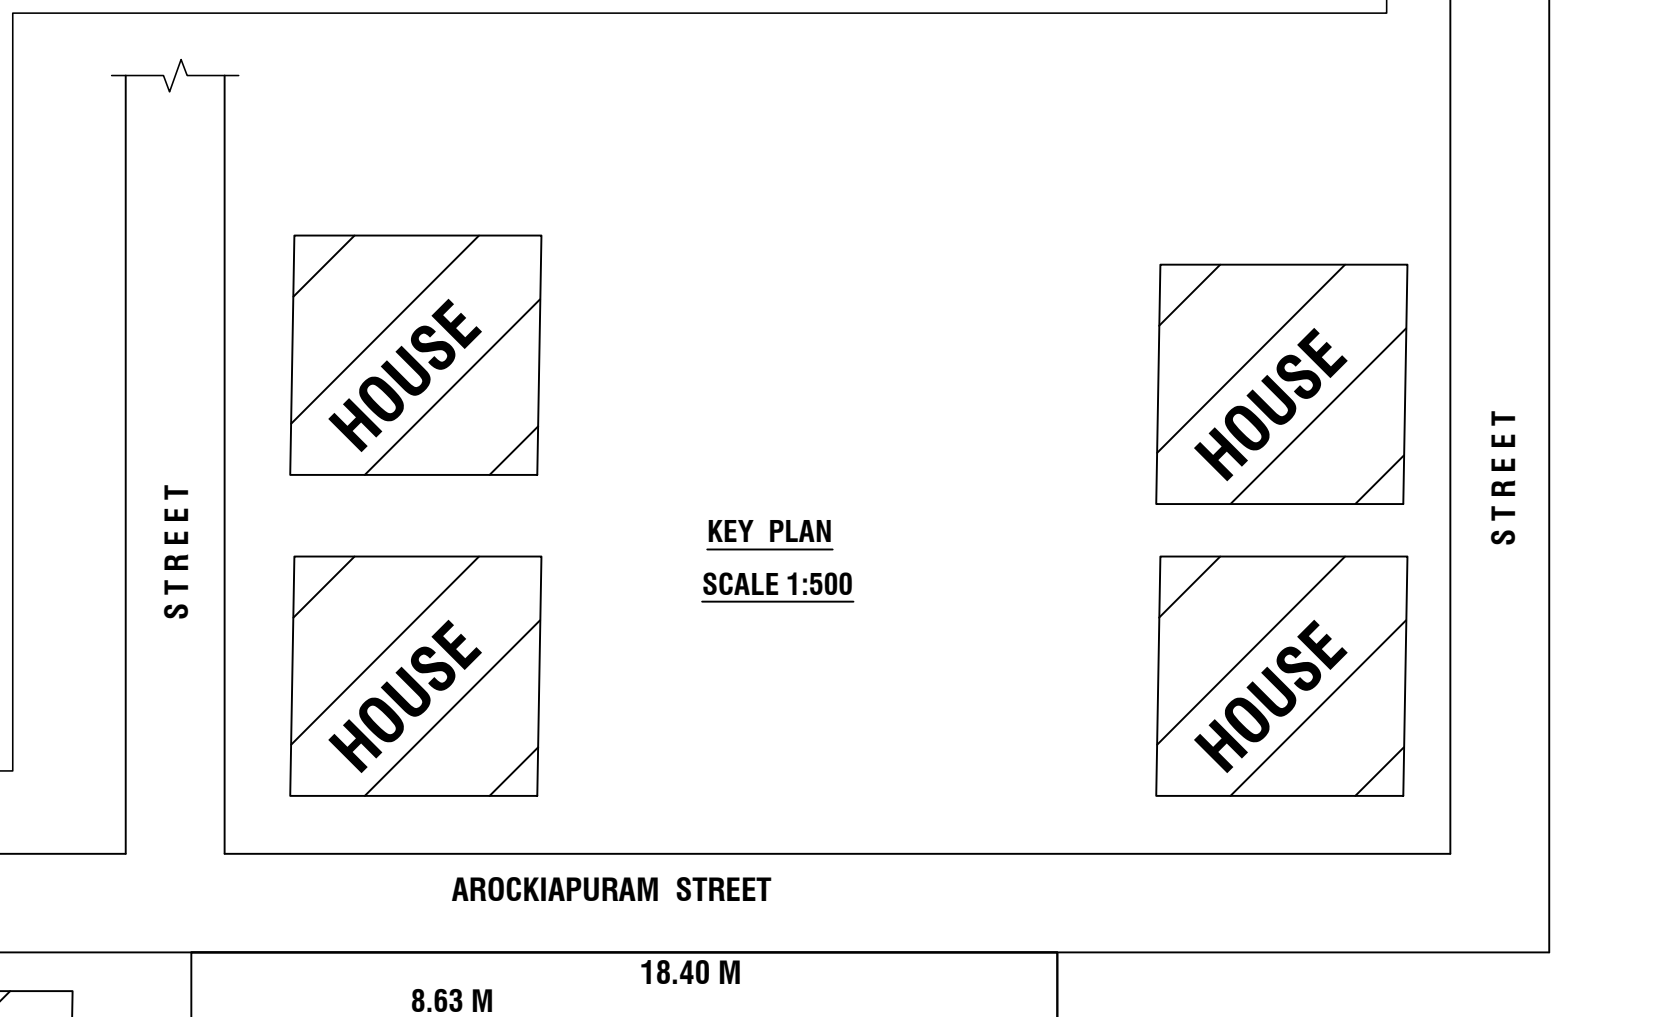


KEY PLAN
SCALE 1:500

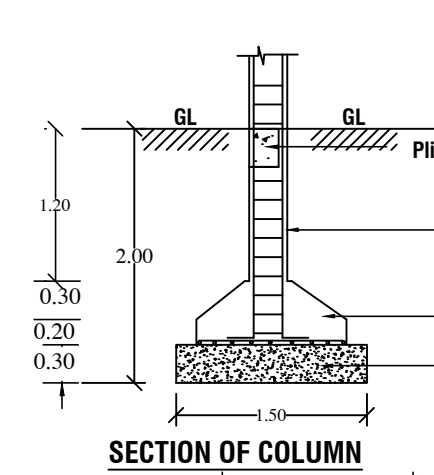


SECTION OF COLUMN

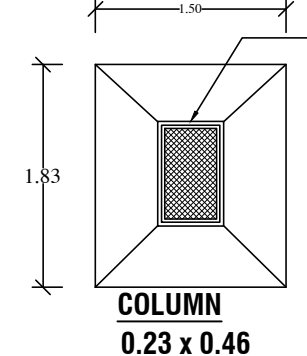


COLUMN
0.23 x 0.46

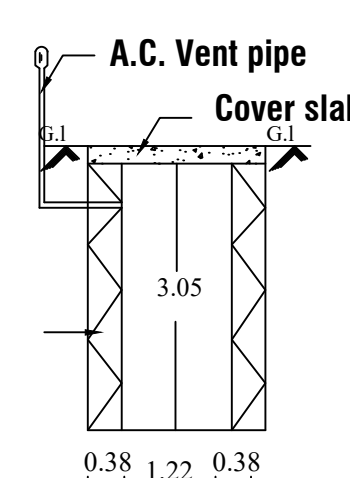

Soakpit section

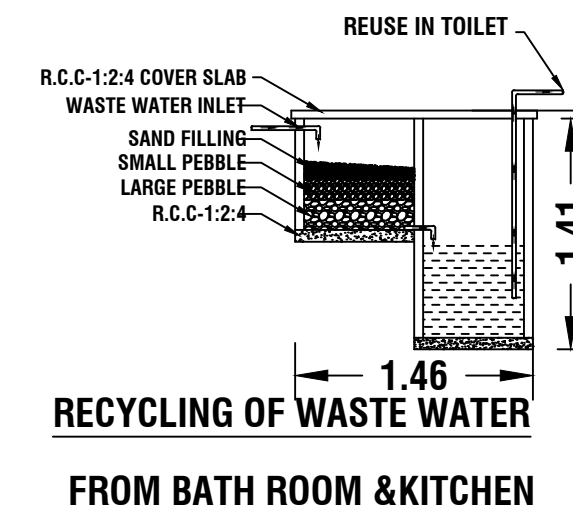

RECYCLING OF WASTE WATER
FROM BATH ROOM & KITCHEN

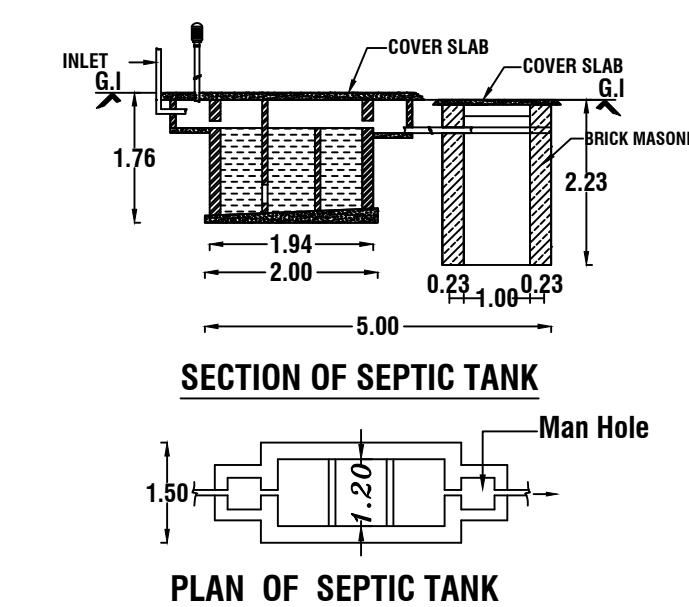

SECTION OF SEPTIC TANK

PLAN OF SEPTIC TANK

REFERENCE

SITE AREA : 6.000 CENT (242.82 Sq.m)

ADDITIONAL AREA:-

FIRST FLOOR AREA : 19.06 Sq.m.(205.16 Sqft)

CARPET AREA : 13.81 Sq.m

EXISTING AREA:-

GROUND FLOOR AREA : 91.43 Sq.m.(984.15 Sqft)

VACANT AREA : 151.39 Sq.m

JOINERY DETAILS

D	DOOR	-	1.00 X 2.10
D1	DOOR	-	0.90 X 2.10
W	WINDOW	-	1.50 X 1.50
V	VENTILATOR	-	0.90 X 0.60

ALL DIMENSIONS ARE IN METRE

PLAN SCALE 1:100

COLOUR INDEX

BOUNDARY OF THE SITE	☐
ADDITIONAL BUILDING	☐
EXISTING BUILDING	☒
ROAD , STREET	☐

SIGNATURE OF THE LAND OWNER

B. Antony Pradeep

SIGNATURE OF THE REGISTERED ENGINEER

Er. A. ANANDHA KANNAN B.E.
Register Engineer - Grade III - Re
Register No : 150/LS/2022/00051
Sub Register Office Road, Kottaram - 629 703
Ph : 94431 40785

FSI CALCULATION :

FSI =	TOTAL ALL FLOOR AREA	REQUIRED - 2
	PLOT AREA	
	110.49	
FSI =	242.82	= 0.455

PARKING CALCULATION :

	TOTAL ALL FLOOR AREA	
	75SQ.M	
	110.49	= 1.473
	75.00	@ SAY = 2 CAR



ER.A.Anandha Kannan.B.E.(CIVIL).
Sindhu constructions.
Kottaram, Suchindrum
Cell.NO:9443140785
Cell.NO:9940845895
Email :- sindhuconst@gmail.com

Eight ways to know a piece of land before you pay for it.

This report covers one part of the picture. These cover the rest, drawn from the same government records, for any property in Tamil Nadu.

LandLens One

Ask anything about a property and get an answer grounded in live government records, with the sources shown.

[/landlens/one](#)



Verify My Land

Every record check run on one property and returned as a single report.

[/landlens/verify-my-land](#)



Legal Opinion

An advocate's written opinion on the title, built on the records we pull for it.

[/landlens](#)



One Map

Every layer on one map: the parcel, its boundary, zoning, water bodies and what sits around it.

[/landlens/one/map](#)



PriceMap

What land actually changed hands for around this plot, taken from the registered deeds.

[/landlens/pricemap](#)



Build Scope

What you are allowed to build here: floor space, height, coverage and setbacks.

[/landlens/build-scope](#)



Property Tracker

Watch a property and hear about it when something new is registered against it.

[/landlens/property-tracker](#)



Deal Room

Run the transaction in one place: documents, stamping, signatures and the parties.

[/landlens/deal-room](#)



Twenty-four checks you can run yourself, at no cost.

Records and verification

The registers themselves, read for you.

Encumbrance Certificate

Patta and Chitta

Field Measurement Sketch

EC Analyzer

Bank charge check

Court case search

Seller background check

Approval check by survey

Zoning and land use

What the plan says can happen on this land.

Land use zone finder

CMDA land use check

Coastal regulation zone

Master plan check

Water bodies finder

Airport height clearance

Value and duty

What it is worth and what it costs to register.

Guideline value by street

Guideline value by survey

Stamp duty and registration fees

Capital gains

Floor space index

Area unit converter

Registers and directories

Who holds it, and which office keeps the record.

Find your registering office

Temple property check

Waqf property check

RERA register



Every free tool
/tools



Services we run
for you
/services



The LandLens
suite
/landlens/one



Every claim in this document traces back to a government record.

Legal opinions, due diligence and title verification

Building plan, layout and sub-division approvals

Completion and occupancy certificates, regularisation

Escrow, negotiation and NRI property management

Land survey, soil testing, architecture and construction

Verified RealEstate
3/350/2 Mettukuppam,
OMR Thoraipakkam,
Chennai 600 097, India
hello@verified.realestate
+91 9996 12 9996

Prepared from the registers named on the page each finding sits on. Where a register could not be read, this document says so in its place rather than leaving the gap to be read as a clean result.

