

PP

APPROVAL RECORD

Planning Permission

Kanniyakumari district, Tamil Nadu

APPROVAL TYPE

Building Plan

ISSUING AUTHORITY







Rural Panchayat

The approval as the planning authority issued it, reproduced in full behind this page.

An approval speaks to what was sanctioned, not to what was built. Completion is a separate record.

The image contains two architectural drawings of a building. On the left is an 'ELEVATION' view showing a two-story structure with a central entrance, windows, and a flat roof with a parapet. On the right is a 'SECTION ON GG' (Ground Level) view, which is a cross-section of the building. This section shows the internal structure, including the roof slab, walls, and foundation. Key dimensions and components are labeled:

- Dimensions:** Total height of 8.15m, parapet height of 1.20m, main floor height of 6.95m, and various floor and foundation thicknesses (e.g., 0.10m, 0.80m, 2.10m, 0.45m, 0.20m, 0.90m, 0.60m, 0.45m).
- Structural Elements:** Parapet wall, R c roof slab, Block work in cm 14, Sun shade, Sand filling, PCC 1:4:8 mix, R R masonry, and GLGL (Ground Level).
- Other Labels:** A pink dimension line indicates a height of 1.20m for the parapet, and a blue dimension line indicates the main floor height of 6.95m.

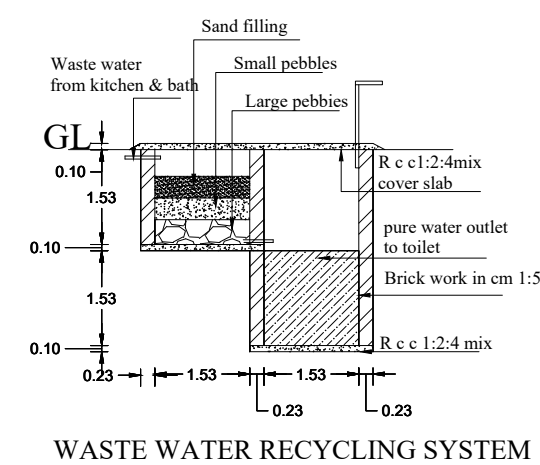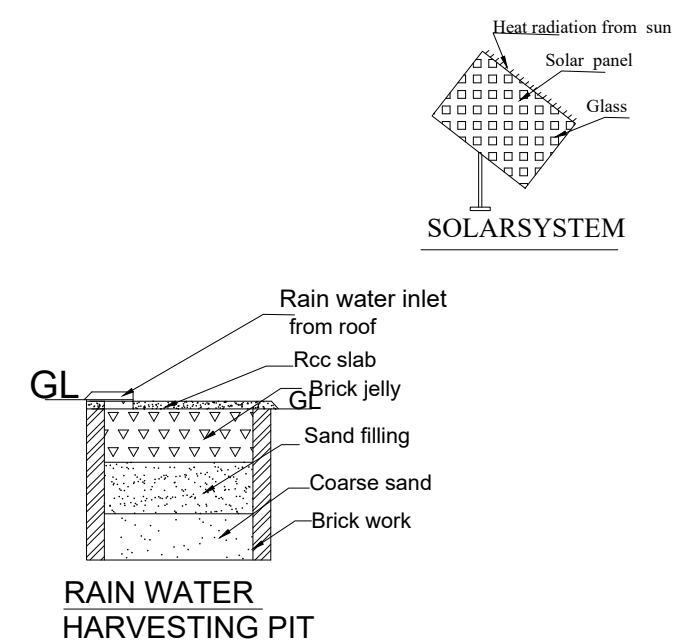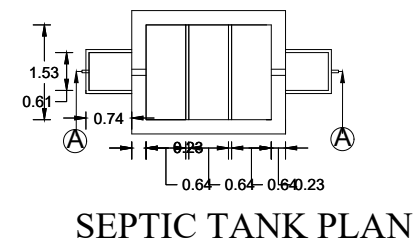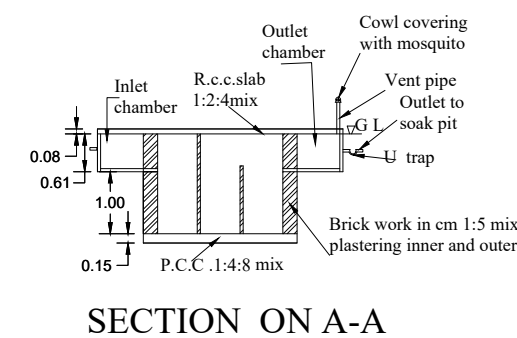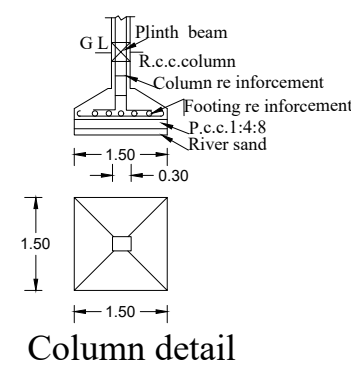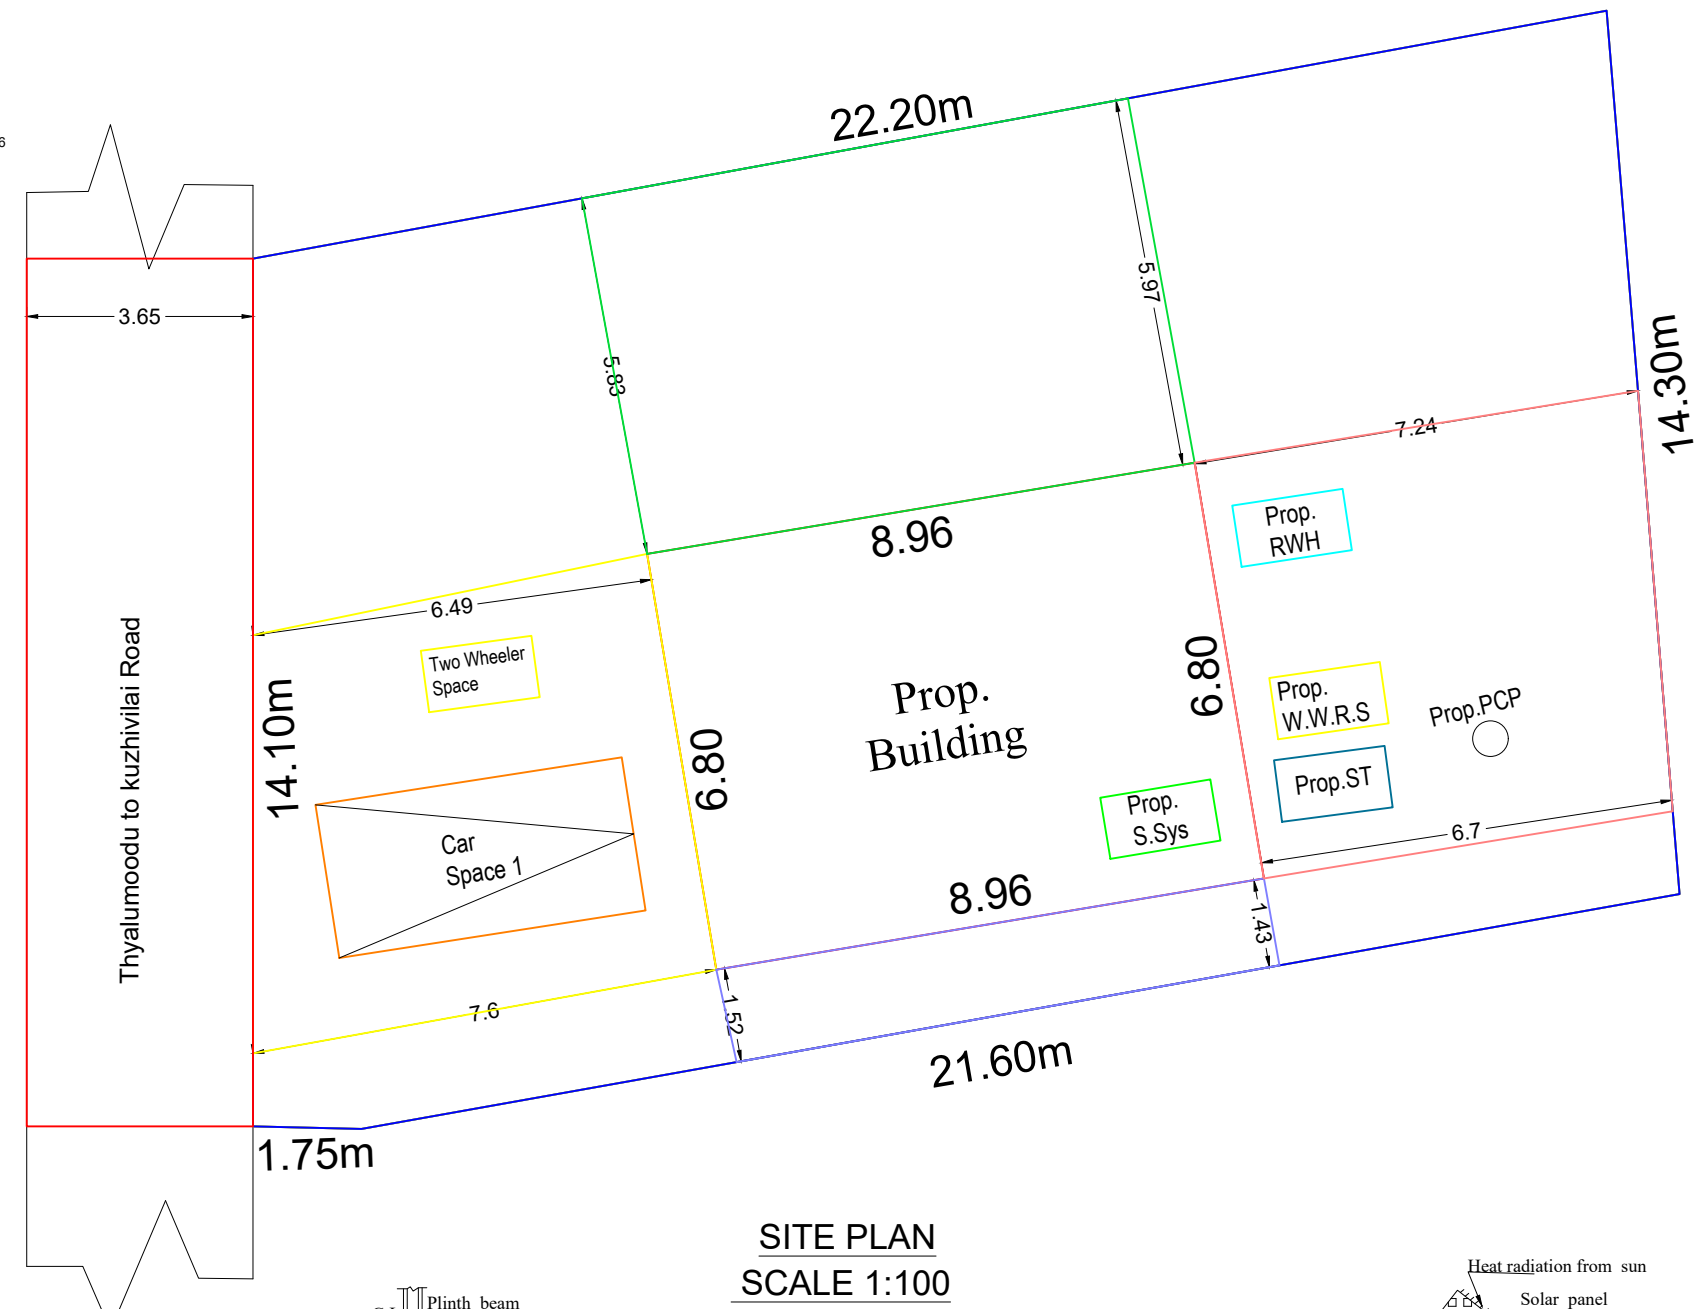

PLINTH AREA-RESIDENTIAL		
GROUND FLOOR	60.89sqm	655.41 sqft
FIRST FLOOR	8.45sqm	90.95sqft
TOTAL	69.34sqm	746.36 sqft

FLOOR AREA-RESIDENTIAL		
GROUND FLOOR	54.62sqm	952.92 sqft
FIRST FLOOR	6.72sqm	72.33sqft
TOTAL	61.34sqm	660.25sqft

AREA DETAILS -PLOT		
SITE AREA	8.000 cent	323.76 Sq.m
VACANT AREA	6.490 cent	2829.39 sqft

SCHEDULE OF JOINERIES		
REF	DESCRIPTION	SIZE
FD	DOOR	1.00X2.10
D	DOOR	.90X2.10
D1	DOOR	.80X2.10
W	WINDOW	1.50X1.50
W1	WINDOW	1.00X1.50
KW	WINDOW	1.50X1.00
V	VENTILATOR	.60X.45

SCALE 1:100	F.S.I :69.34/ 323.76	0.21< 2
1 car space for every 75sq.m	No of parking :1	

S. Padma.

[Signature]

R. ROBIN, BE
Engineer - Grade II - RE
Reg. No: K.K/2023/75.03/2024-25
RLR CONSTRUCTION
Nithiravilai (P.O.) - 629 154
Mob : 8838299659, 9688791050

Drawn by: ROBIN.R
RLR CONSTRUCTION
NITHIRAVILAI
CELL:8838299659

PLAN INFO
PLOT_AREA_M2=323.76
AS_AT_SITE=322.81
FMB_OR_PLR=323.76
AS_PER_DOCUMENT=323.76
ROAD_WIDTH=3.65
AVG_PLOT_WIDTH=14.10
AVG_PLOT_DEPTH=22.20
ROAD_LENGTH=100.00
AREA_TYPE=OTHERS
SURVEY_NO=283/4A2B
PATTA_NO=10276
TALUK=KILLIYOOR
JURISDICTION_TYPE=PANCHAYAT
SINGLE_FAMILY_BLDG=YES
OSR_APPLICABLE=NO
OSR_SURR_BUYBACK_RETAIN=RETAIN
PREMIUM_FSI_REQUIRED=NO
OSR_SURRENDER_OR_BUYBACK=YES
IS_APPROVED_LAYOUT=YES
ORGANIZATION_TYPE=PRIVATE
CRZ=NO
LAND_USE_ZONE=RESIDENTIAL
PLOT_NO=0
DISTRICT=KANYAKUMARI
IS_SWIMMING_POOL_EXISTS=NO
RWK_DECLARED=YES
IF_HERITAGE_TOWN_LESS THAN 1KM_RADIUS=NO

Eight ways to know a piece of land before you pay for it.

This report covers one part of the picture. These cover the rest, drawn from the same government records, for any property in Tamil Nadu.

LandLens One

Ask anything about a property and get an answer grounded in live government records, with the sources shown.

</landlens/one>



Verify My Land

Every record check run on one property and returned as a single report.

</landlens/verify-my-land>



Legal Opinion

An advocate's written opinion on the title, built on the records we pull for it.

</landlens>



One Map

Every layer on one map: the parcel, its boundary, zoning, water bodies and what sits around it.

</landlens/one/map>



PriceMap

What land actually changed hands for around this plot, taken from the registered deeds.

</landlens/pricemap>



Build Scope

What you are allowed to build here: floor space, height, coverage and setbacks.

</landlens/build-scope>



Property Tracker

Watch a property and hear about it when something new is registered against it.

</landlens/property-tracker>



Deal Room

Run the transaction in one place: documents, stamping, signatures and the parties.

</landlens/deal-room>



Twenty-four checks you can run yourself, at no cost.

Records and verification

The registers themselves, read for you.

Encumbrance Certificate

Patta and Chitta

Field Measurement Sketch

EC Analyzer

Bank charge check

Court case search

Seller background check

Approval check by survey

Value and duty

What it is worth and what it costs to register.

Guideline value by street

Guideline value by survey

Stamp duty and registration fees

Capital gains

Floor space index

Area unit converter

Zoning and land use

What the plan says can happen on this land.

Land use zone finder

CMDA land use check

Coastal regulation zone

Master plan check

Water bodies finder

Airport height clearance

Registers and directories

Who holds it, and which office keeps the record.

Find your registering office

Temple property check

Waqf property check

RERA register



Every free tool
/tools



Services we run
for you
/services



The LandLens
suite
/landlens/one



Every claim in this document traces back to a government record.

Legal opinions, due diligence and title verification

Building plan, layout and sub-division approvals

Completion and occupancy certificates, regularisation

Escrow, negotiation and NRI property management

Land survey, soil testing, architecture and construction

Verified RealEstate
3/350/2 Mettukuppam,
OMR Thoraipakkam,
Chennai 600 097, India
hello@verified.realestate
+91 9996 12 9996

Prepared from the registers named on the page each finding sits on. Where a register could not be read, this document says so in its place rather than leaving the gap to be read as a clean result.

