

PP

APPROVAL RECORD

Planning Permission

Kanniyakumari
Kanniyakumari district, Tamil Nadu

APPROVAL TYPE
Building Plan


ISSUING AUTHORITY
Town Panchayat

PURPOSE
Residential

The approval as the planning authority issued it, reproduced in full behind this page.

An approval speaks to what was sanctioned, not to what was built. Completion is a separate record.

PLAN SHOWING THE PROPOSED CONSTRUCTION OF R.C.C ROOFED DWELLING RESIDENTIAL BUILDING IN Re.Sy. NO: 538/3 , AT MECODE VILLAGE, KARUM PILA VILAI, PERUINCHAKONAM, VERKILAMBI TOWN PANCHAYAT, TIRUVATTAR TALUK, K.K.DIST.

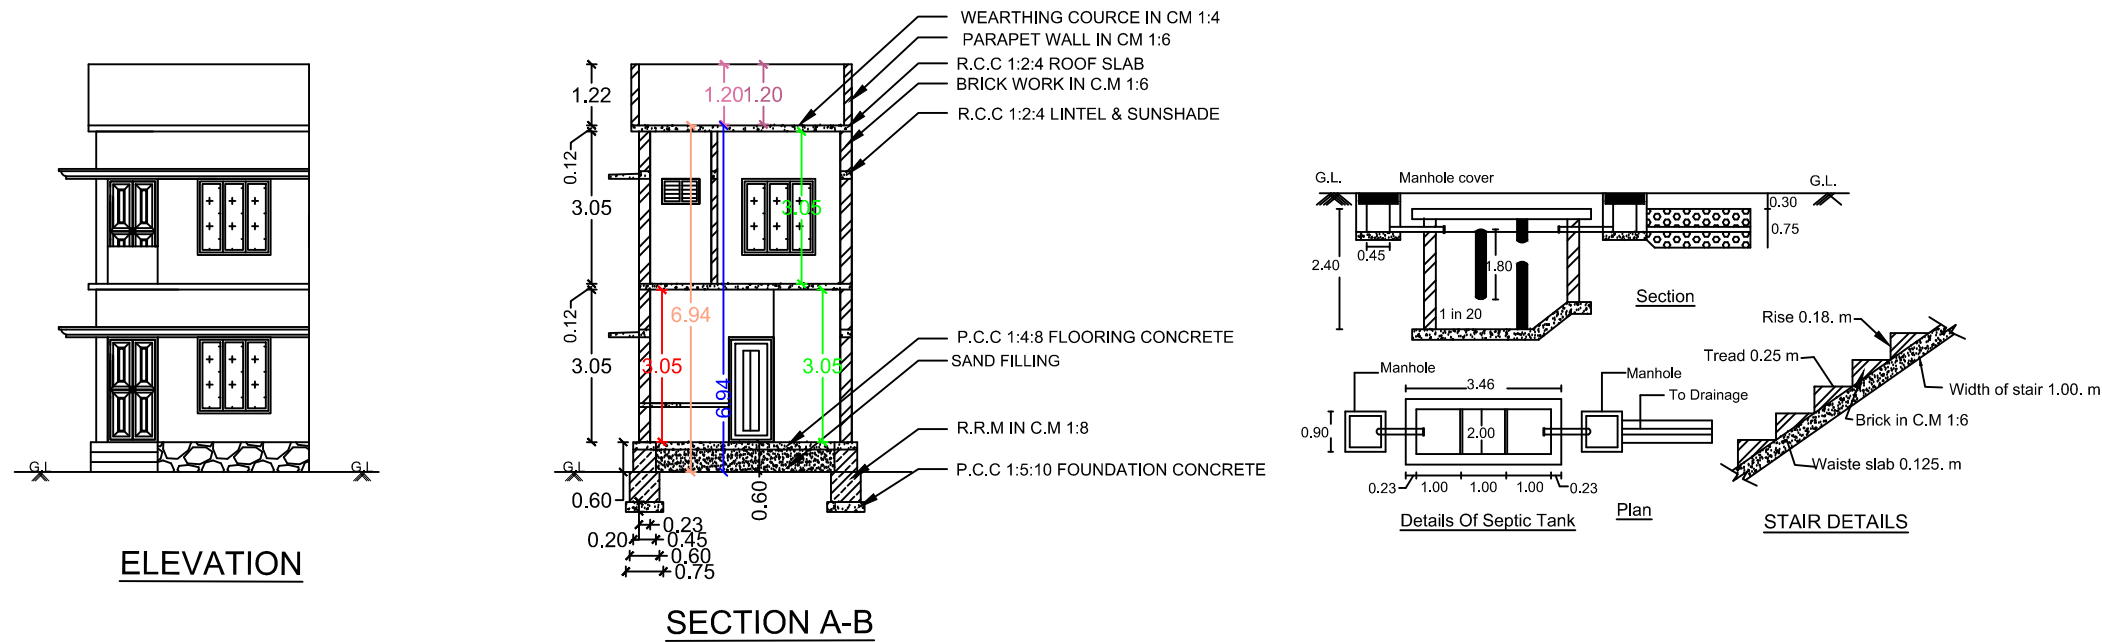

PLAN_INFO	F. F. FLOOR AREA
WATER_BODIES_BEYOND_15M=NO	TOTAL FLOOR AREA
ESERVE_FOREST_WOODED_LAND_BEYOND_150M=NO	VACANT AREA
BLDG_LENGTH_MORETHAN_10M=NO	FSI :
BURIAL_PLACE_BEYOND_90M=NO	JOINERY DE
IS_SWIMMING_POOL_EXISTS=NO	MAIN DOOR
CRZ=NO	DOOR
SECURITY_ZONE=NO	DOOR 1
SINGLE_FAMILY_BLDG=YES	WINDOW1
RWH_DECLARED=YES	WINDOW2
LAND_USE_ZONE=RESIDENTIAL	VENTILATOR
FIRE_PROTECTION_AND_FIRE_SAFETY_REQUIREMENTS=NO	
JURISDICTION_TYPE=PANCHAYAT	
OSR_APPLICABLE=NO	
PREMIUM_FSI_REQUIRED=NO	
IS_APPROVED_LAYOUT=NO	
AREA_TYPE=OTHERS	
IF_HERITAGE_TOWN_LESSTHAN_1KM_RADIUS=NO	Mr.RAJESH,
PLOT_AREA_M2=242.82	S/O.KANAGARA.
AS_AT_SITE=242.82	KARUM PILA VIL
FMB_OR_PLR=242.82	PERUINCHAKON
AS_PER_DOCUMENT=242.82	CHENKODY(PO)
ACCESS_WIDTH_M=3.00	ADDRESS & S
ROAD_WIDTH=6.00	
ROAD_LENGTH=100	
AVG_PLOT_DEPTH=46.60	
AVG_PLOT_WIDTH=6.07	
PATTA_NO=5492	
SURVEY_NO=538/3	
VILLAGE=MECODE	
TALUK=THIRUVATTAR	
DISTRICT=KANNIYAKUMARI	
BLK_1_FLR_0_NAME=GROUND FLOOR	
BLK_1_FLR_1_NAME=FIRST FLOOR	





AREA OF STATEMENT			
SITE AREA		6.000 Cents	242.82 Sqm
G. F. PLINTH AREA		51.97 Sqm	559.20 Sq.ft
F. F. PLINTH AREA		51.97 Sqm	559.20 Sq.ft
TOTAL PLINTH AREA		103.94 Sqm	1118.40 Sq.ft
G. F. FLOOR AREA		40.52 Sqm	436.00 Sq.ft
F. F. FLOOR AREA		40.62 Sqm	437.07 Sq.ft
TOTAL FLOOR AREA		81.14 Sqm	873.07 Sq.ft
VACANT AREA		190.85 Sqm	2053.55 Sq.ft
FSI :		0.428	PLOT COVERAGE 21.40%
<u>JOINERY DETAILS:</u>			
MAIN DOOR	1.00X2.10	<u>LEGEND</u>	
DOOR	0.90X2.10	PROPOSED :- 	
DOOR 1	0.75X2.10	SITE BOUNDARY :- 	
WINDOW1	1.50X1.50	ROAD :- 	
WINDOW2	1.20X1.50	EXISTING BUILDINGS :- 	
VENTILATOR	0.75X0.50		

Mr.RAJESH,
S/O.KANAGARAJ,
KARUM PILA VILAI,
PERUINCHAKONAM,
CHENKODY(PO).

ADDRESS & SIGNATURE OF OWNER

ANNAL CONSTRUCTION
VERKIZAMBI.
DESIGNER OF BUILDINGS,
LICENSED BUILDING SURVEYOR,
BUILDING CONTR. CTOR. SUPERVISION,
DRAWINGS, ESTIMATES, VALUATION.

SIGNATURE OF ENGINEER

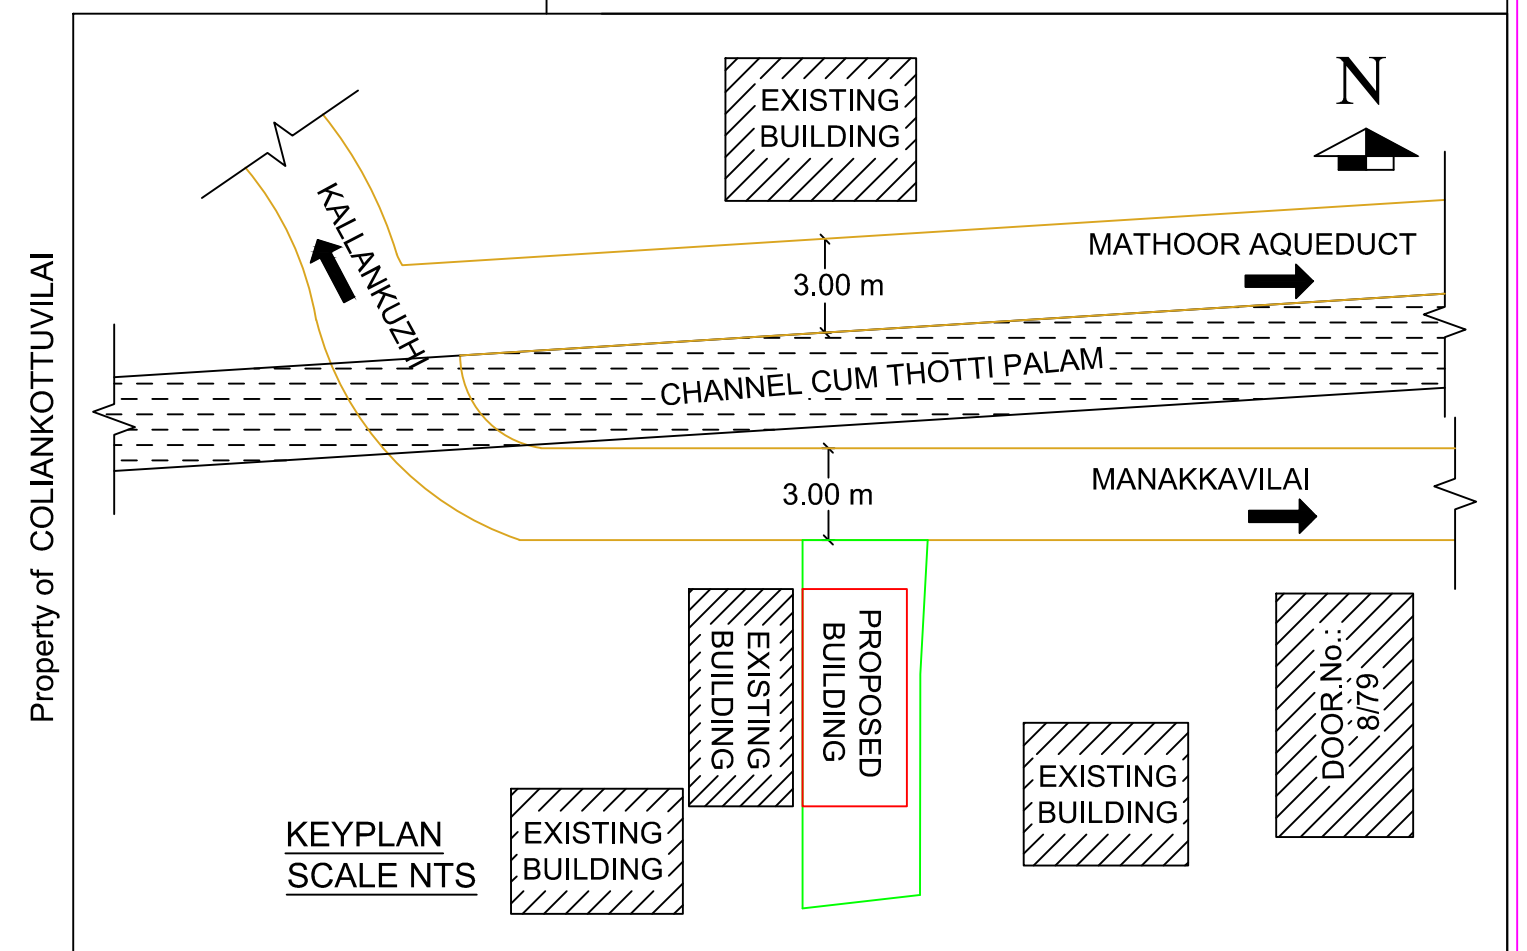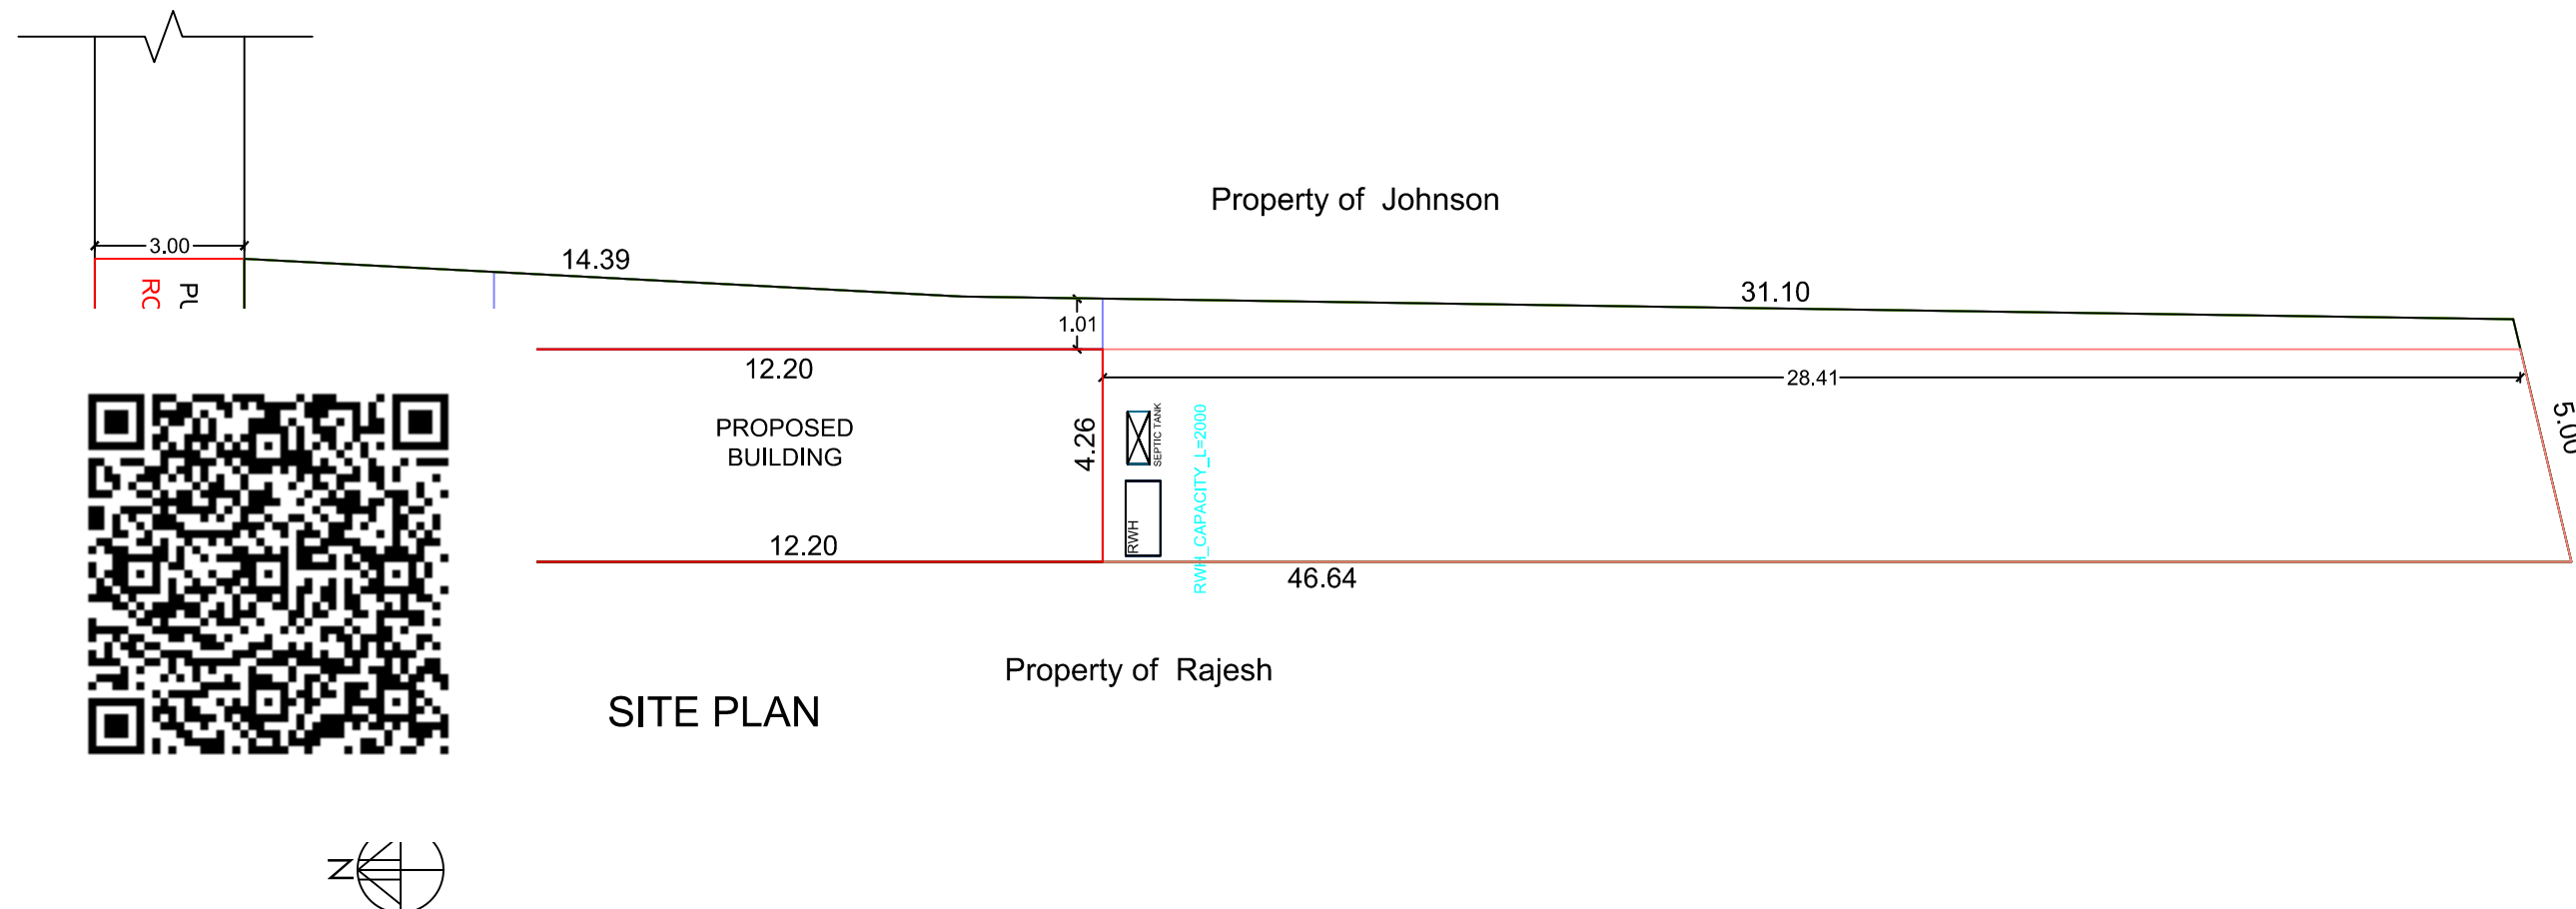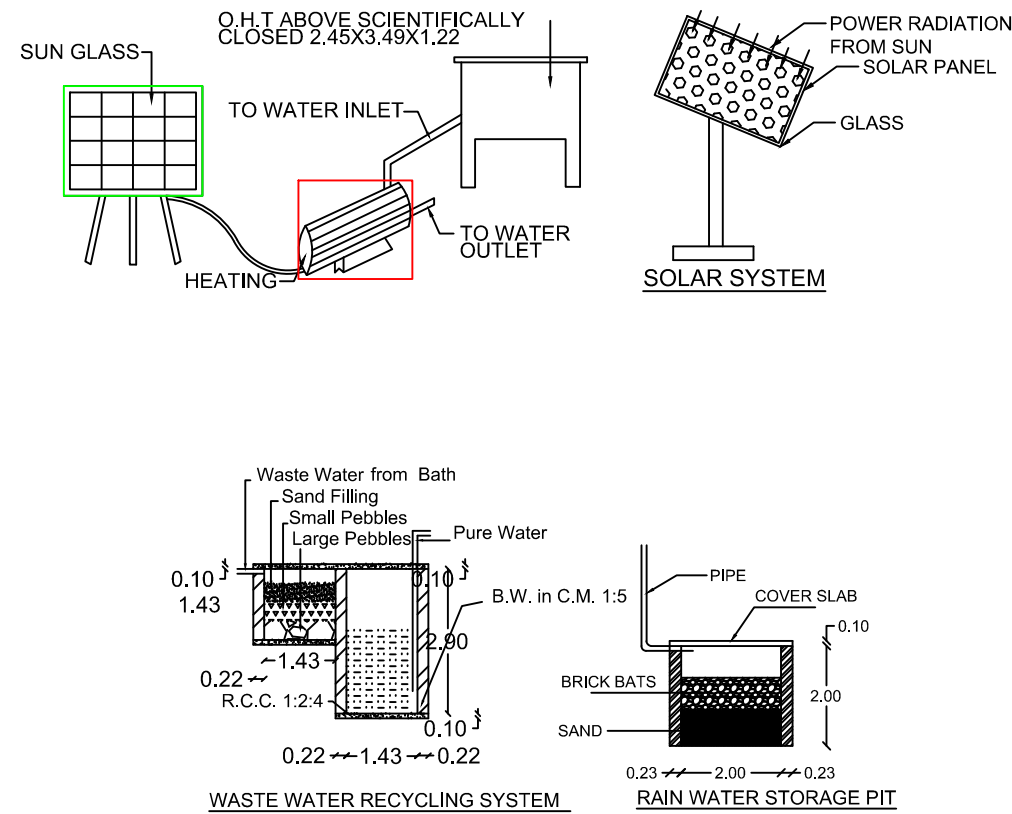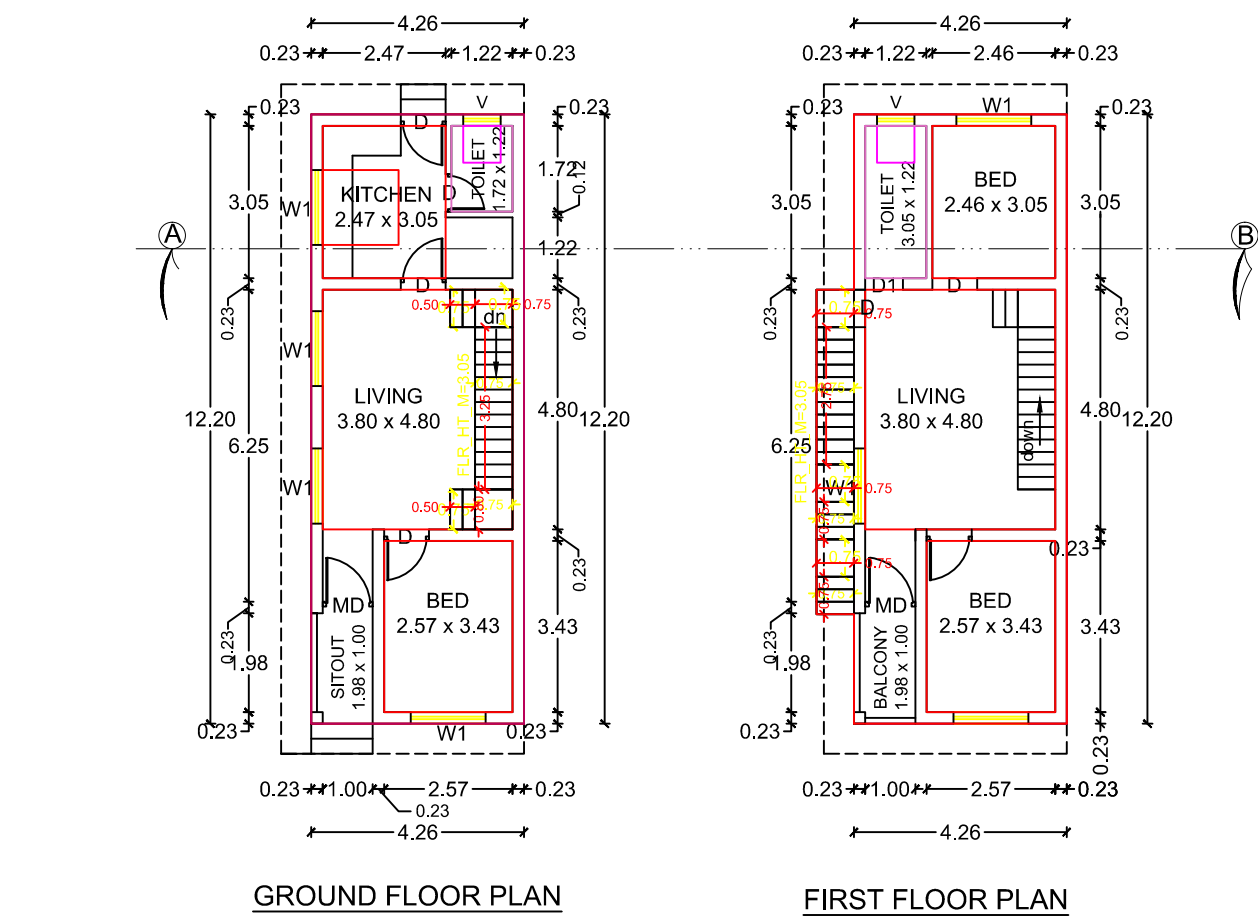

Eight ways to know a piece of land before you pay for it.

This report covers one part of the picture. These cover the rest, drawn from the same government records, for any property in Tamil Nadu.

LandLens One

Ask anything about a property and get an answer grounded in live government records, with the sources shown.

[/landlens/one](#)



Verify My Land

Every record check run on one property and returned as a single report.

[/landlens/verify-my-land](#)



Legal Opinion

An advocate's written opinion on the title, built on the records we pull for it.

[/landlens](#)



One Map

Every layer on one map: the parcel, its boundary, zoning, water bodies and what sits around it.

[/landlens/one/map](#)



PriceMap

What land actually changed hands for around this plot, taken from the registered deeds.

[/landlens/pricemap](#)



Build Scope

What you are allowed to build here: floor space, height, coverage and setbacks.

[/landlens/build-scope](#)



Property Tracker

Watch a property and hear about it when something new is registered against it.

[/landlens/property-tracker](#)



Deal Room

Run the transaction in one place: documents, stamping, signatures and the parties.

[/landlens/deal-room](#)



Twenty-four checks you can run yourself, at no cost.

Records and verification

The registers themselves, read for you.

Encumbrance Certificate

Patta and Chitta

Field Measurement Sketch

EC Analyzer

Bank charge check

Court case search

Seller background check

Approval check by survey

Value and duty

What it is worth and what it costs to register.

Guideline value by street

Guideline value by survey

Stamp duty and registration fees

Capital gains

Floor space index

Area unit converter

Zoning and land use

What the plan says can happen on this land.

Land use zone finder

CMDA land use check

Coastal regulation zone

Master plan check

Water bodies finder

Airport height clearance

Registers and directories

Who holds it, and which office keeps the record.

Find your registering office

Temple property check

Waqf property check

RERA register



Every free tool
/tools



Services we run
for you
/services



The LandLens
suite
/landlens/one



Every claim in this document traces back to a government record.

Legal opinions, due diligence and title verification

Building plan, layout and sub-division approvals

Completion and occupancy certificates, regularisation

Escrow, negotiation and NRI property management

Land survey, soil testing, architecture and construction

Verified RealEstate
3/350/2 Mettukuppam,
OMR Thoraipakkam,
Chennai 600 097, India
hello@verified.realestate
+91 9996 12 9996

Prepared from the registers named on the page each finding sits on. Where a register could not be read, this document says so in its place rather than leaving the gap to be read as a clean result.

