

PP

APPROVAL RECORD

Planning Permission


Kanniyakumari

Kanniyakumari district, Tamil Nadu


APPROVAL TYPE
Building PlanISSUING AUTHORITY
Town PanchayatPURPOSE
Residential

The approval as the planning authority issued it, reproduced in full behind this page.

An approval speaks to what was sanctioned, not to what was built. Completion is a separate record.

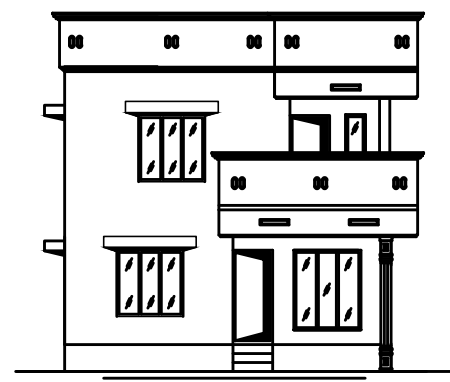

ELEVATION

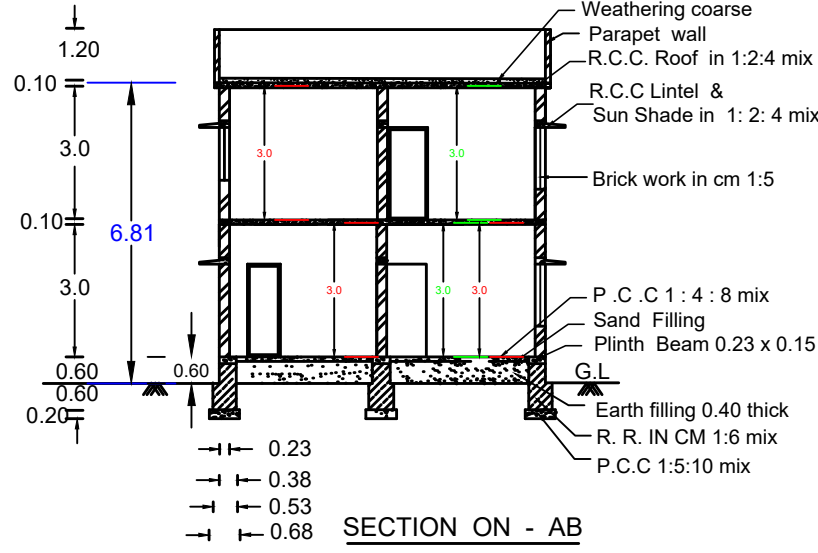


SECTION ON - AB


PLAN SHOWING THE PROPOSED CONSTRUCTION OF R.C.C ROOF RESIDENTIAL BUILDING AT PARUTHIKANAL VILAI, MALAYANVILAI IN RE. SY. NO : 451 / 11B1A4 OF MIDALAM 'A' VILLAGE, KARUNGAL TOWN PANCHAYAT, KILLIYOOR TALUK, K. K. DIST.

NAME OF OWNER : Mr. R. VIJAYA RAJ,
S/O. RAMIAN,
PARUTHIKANAL VILAI, MALAYAN VILAI,
MANKALAKKUNTU : P.O.

AREA DETAILS BUILDING		SCHEDULE OF JOINERIES		
		REF	DESCRIPTION	SIZE
PLINTH AREA				
Ground Floor	115.80 Sq. m	D	DOOR	0.90 x 2.10
First Floor	91.63 Sq. m	D1	DOOR	0.75 x 2.10
Total	207.43 Sq. m	W3	WINDOW	1.50 x 1.50
FLOOR AREA				
Ground Floor	96.65 Sq. m	F.W3	WINDOW	1.50 x 1.80
First Floor	77.70 Sq. m	K.W2	WINDOW	1.20 x 1.00
Total	174.35 Sq. m	K.W3	WINDOW	1.50 x 1.00
Carpet Area	128.30 Sq. m	V	VENTILATOR	0.90 x 0.60
Vacant Area	329.48 Sq. m	SCALE	ALL DIMENSIONS ARE IN METRE	
Area of Site	11.00 Cents	1:100	LENGTH OF COMPOUND WALL : 56.40 M.	

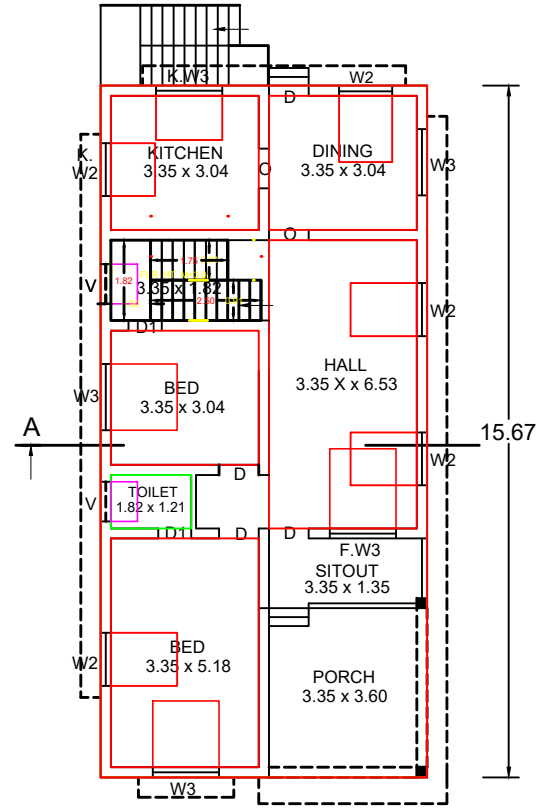


GROUND FLOOR PLAN

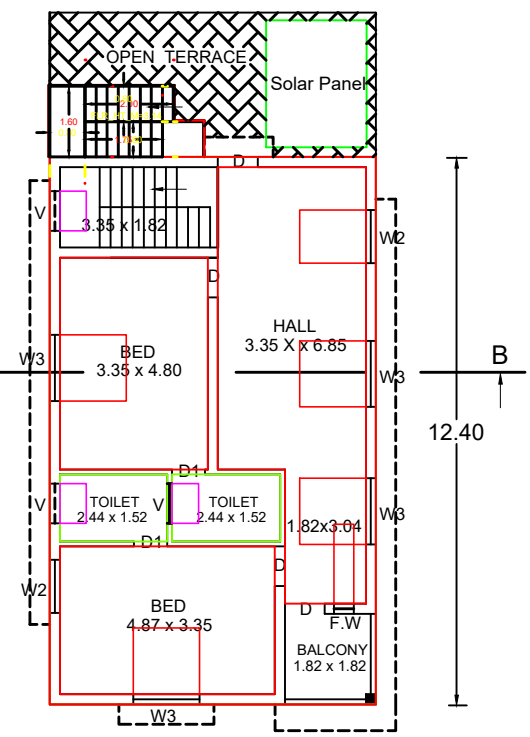


FIRST FLOOR PLAN


PLAN INFO
WATER_BODIES_BEYOND_15M=YES
RESERVE_FOREST_WOODED_LAND_BEYOND_150M=NO
BLDG_LENGTH_MORETHAN_10M=YES
BURIAL_PLACE_BEYOND_90M=NO
IS_SWIMMING_POOL_EXISTS=NO
CRZ=NO
SECURITY_ZONE=NO
SINGLE_FAMILY_BLDG=YES
RWHL_DECLARED=YES
LAND_USE_ZONE=RESIDENTIAL
FIRE_PROTECTION_AND_FIRE_SAFETY_REQUIREMENTS=NO
JURISDICTION_TYPE= PANCHAYAT
OSR_APPLICABLE=NO
PREMIUM_FSI_REQUIRED=NO
IS_APPROVED_LAYOUT=NO
AREA_TYPE=OTHERS
IF_HERITAGE_TOWN_LESSTHAN_1KM_RADIUS=NO
PLOT_AREA_M2=445.28
AS_ATT_SITE=453.39
FMB_OR_PLR=445.28
AS_PER_DOCUMENT=445.28
ROAD_WIDTH=7.01
ROAD_LENGTH=25
MIN_PLOT_DEPTH=9.80
AVG_PLOT_DEPTH=9.40
AVG_PLOT_WIDTH=46.60
PATTAL_NO=16482
SURVEY_NO=451/11B1A4
VILLAGE=MIDALAM 'A'
TALUK=KILLIYOOR TALUK
DISTRICT=KANNIYAKUMARI DISTRICT

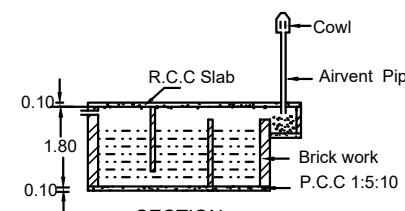


SECTION

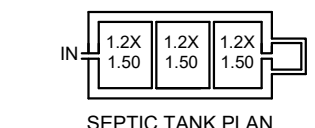


SEPTIC TANK PLAN

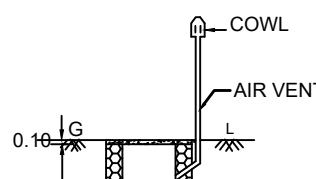


SOAK PIT

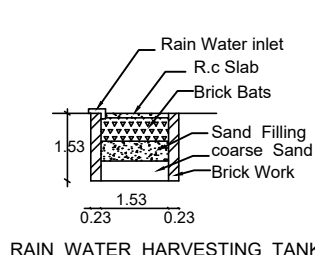


RAIN WATER HARVESTING TANK

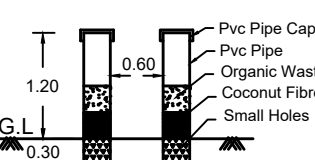


PIPE COMPOST PIT

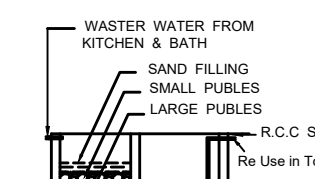

COMPOUND WALL SECTION

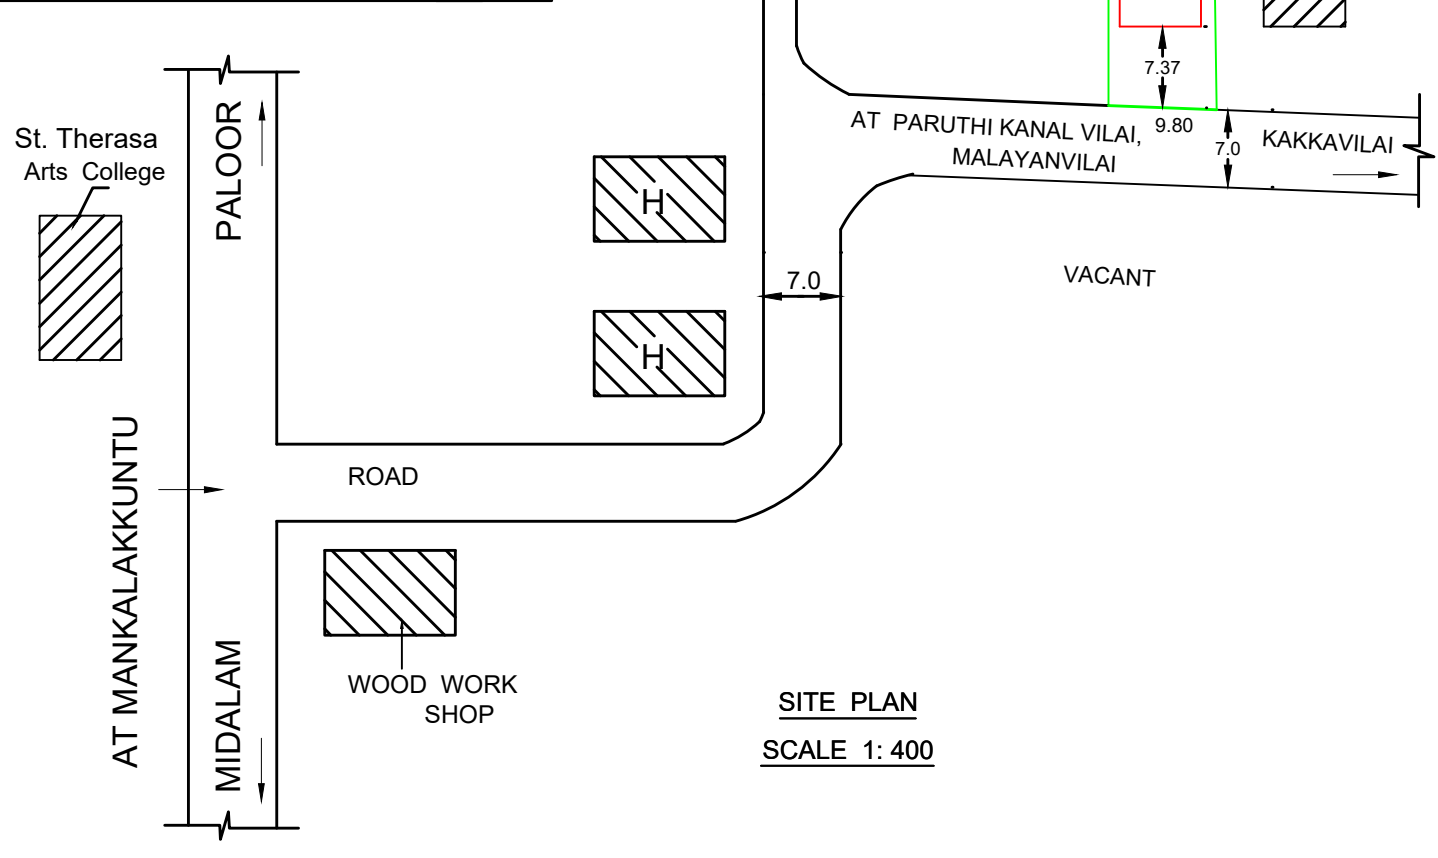

SITE PLAN
SCALE 1: 400

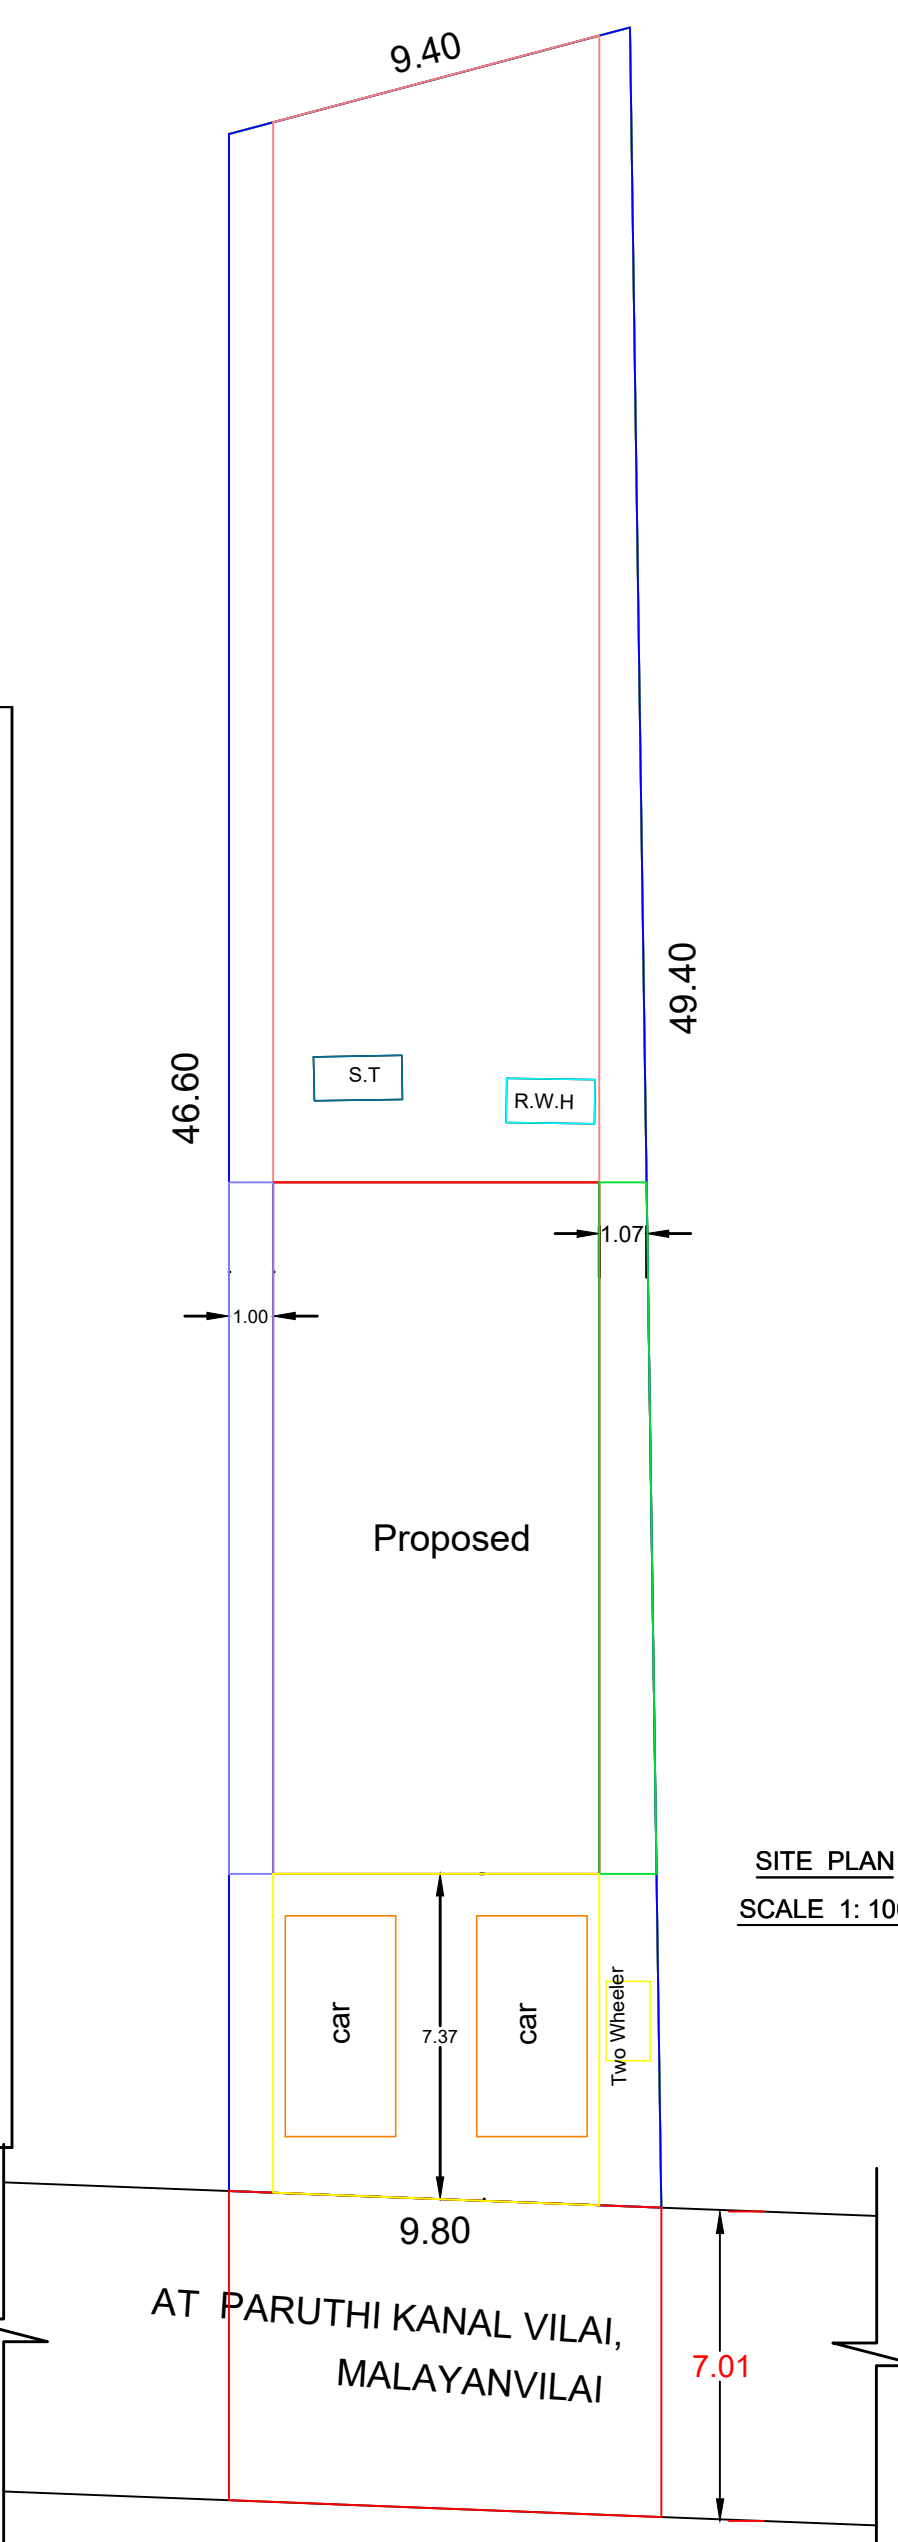

SITE PLAN
SCALE 1: 100



WATER
DOM

SIGNATURE OF OWNER

[Signature]

SIGNATURE OF ENGINEER

Er. V. Barathan
Licenced Consulting Engineer
SAJU CONSTRUCTIONS
Kamala Tex 1st Floor, Karungal Post
Cell : 94434 95080

Eight ways to know a piece of land before you pay for it.

This report covers one part of the picture. These cover the rest, drawn from the same government records, for any property in Tamil Nadu.

LandLens One

Ask anything about a property and get an answer grounded in live government records, with the sources shown.

[/landlens/one](#)



Verify My Land

Every record check run on one property and returned as a single report.

[/landlens/verify-my-land](#)



Legal Opinion

An advocate's written opinion on the title, built on the records we pull for it.

[/landlens](#)



One Map

Every layer on one map: the parcel, its boundary, zoning, water bodies and what sits around it.

[/landlens/one/map](#)



PriceMap

What land actually changed hands for around this plot, taken from the registered deeds.

[/landlens/pricemap](#)



Build Scope

What you are allowed to build here: floor space, height, coverage and setbacks.

[/landlens/build-scope](#)



Property Tracker

Watch a property and hear about it when something new is registered against it.

[/landlens/property-tracker](#)



Deal Room

Run the transaction in one place: documents, stamping, signatures and the parties.

[/landlens/deal-room](#)



Twenty-four checks you can run yourself, at no cost.

Records and verification

The registers themselves, read for you.

Encumbrance Certificate

Patta and Chitta

Field Measurement Sketch

EC Analyzer

Bank charge check

Court case search

Seller background check

Approval check by survey

Value and duty

What it is worth and what it costs to register.

Guideline value by street

Guideline value by survey

Stamp duty and registration fees

Capital gains

Floor space index

Area unit converter

Zoning and land use

What the plan says can happen on this land.

Land use zone finder

CMDA land use check

Coastal regulation zone

Master plan check

Water bodies finder

Airport height clearance

Registers and directories

Who holds it, and which office keeps the record.

Find your registering office

Temple property check

Waqf property check

RERA register



Every free tool
/tools



Services we run
for you
/services



The LandLens
suite
/landlens/one



Every claim in this document traces back to a government record.

Legal opinions, due diligence and title verification

Building plan, layout and sub-division approvals

Completion and occupancy certificates, regularisation

Escrow, negotiation and NRI property management

Land survey, soil testing, architecture and construction

Verified RealEstate
3/350/2 Mettukuppam,
OMR Thoraipakkam,
Chennai 600 097, India
hello@verified.realestate
+91 9996 12 9996

Prepared from the registers named on the page each finding sits on. Where a register could not be read, this document says so in its place rather than leaving the gap to be read as a clean result.

