

PP

APPROVAL RECORD

Planning Permission

Kanniyakumari
Kanniyakumari district, Tamil Nadu

APPROVAL TYPE
Building Plan

ISSUING AUTHORITY
Town Panchayat


PURPOSE
Residential

The approval as the planning authority issued it, reproduced in full behind this page.

An approval speaks to what was sanctioned, not to what was built. Completion is a separate record.

THE PLAN SHOWING PROPOSED CONSTRUCTION OF R.C.C ROOF RESIDENTIAL BUILDING AT NANTHANCODE RE. SY. NO : 541/8B OF KAKKOTTUTHALAI VILLAGE, THINGALNAGAR TOWN PANCHAYAT, KALKULAM TALUK, KANNIYAKUMARI DISTRICT.

NAME OF OWNER :
Mrs.M.L. REMA DEVI
W/O.S.HARIKUMAR NAIR
NANTHANCODE,
ERANIEL,
NEYYOOR (P.O).

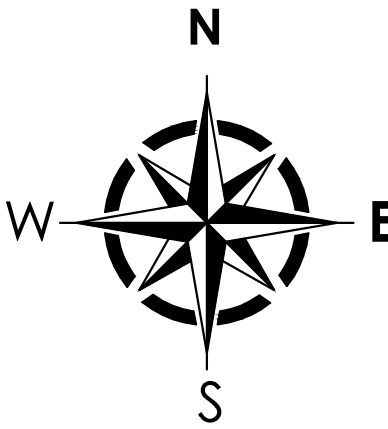

AREA DETAILS - BUILDING		
PLINTH AREA		
Ground Floor	59.60Sq.mt	641.53Sq.ft
Total Area	59.60Sq.mt	641.53Sq.ft
CARPET AREA		
Ground Floor	44.55Sq.mt	479.54Sq.ft
Total Area	44.55Sq.mt	479.54Sq.ft
AREA DETAILS - PLOT		
Site Area	3.072 Cents	1.24 Are
Site Area	124.32Sq.mt	1338.18Sq.ft
Vacant Area	64.72Sq.mt	696.65Sq.ft

SCHEDULE OF JOINERIES		
REF	DESCRIPTION	SIZE
D	Door	0.90X2.10
D1	Door	0.75X2.10
W3	Window	1.80X1.50
W2	Window	1.20X1.50
KW3	Window	1.80X1.00
V	Ventilator	0.60X0.60

ALL DIMENSIONS ARE IN METRE	
PLAN : 1:100	SITE PLAN : 1:100








Rema Devi

SIGNATURE OF OWNER







Er. C.R. Rathesh, B.Tech (Civil)

LICENCED BUILDING SURVEYOR
Rathee Construction
Opp. Post Office,
Thingal Nagar, Neyyoor P.O
9789743961

SIGNATURE OF BUILDING SURVEYOR

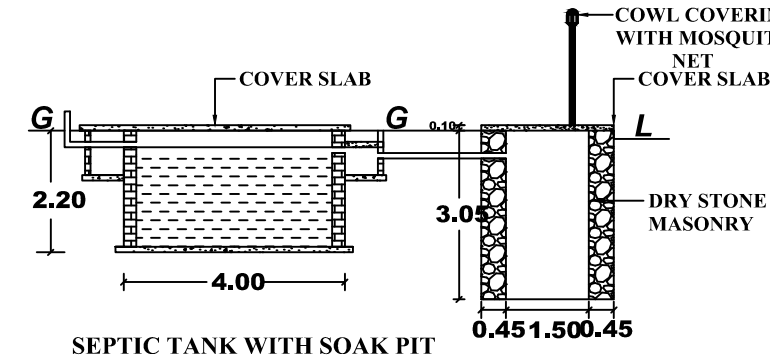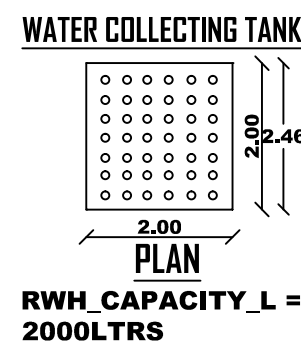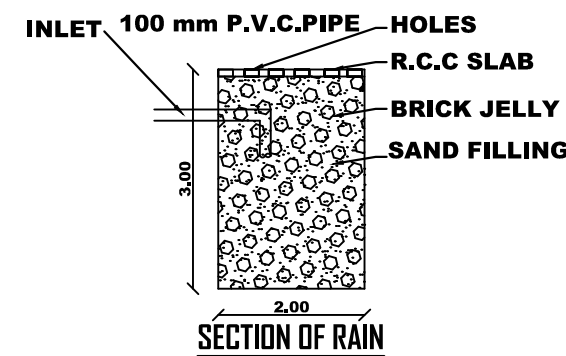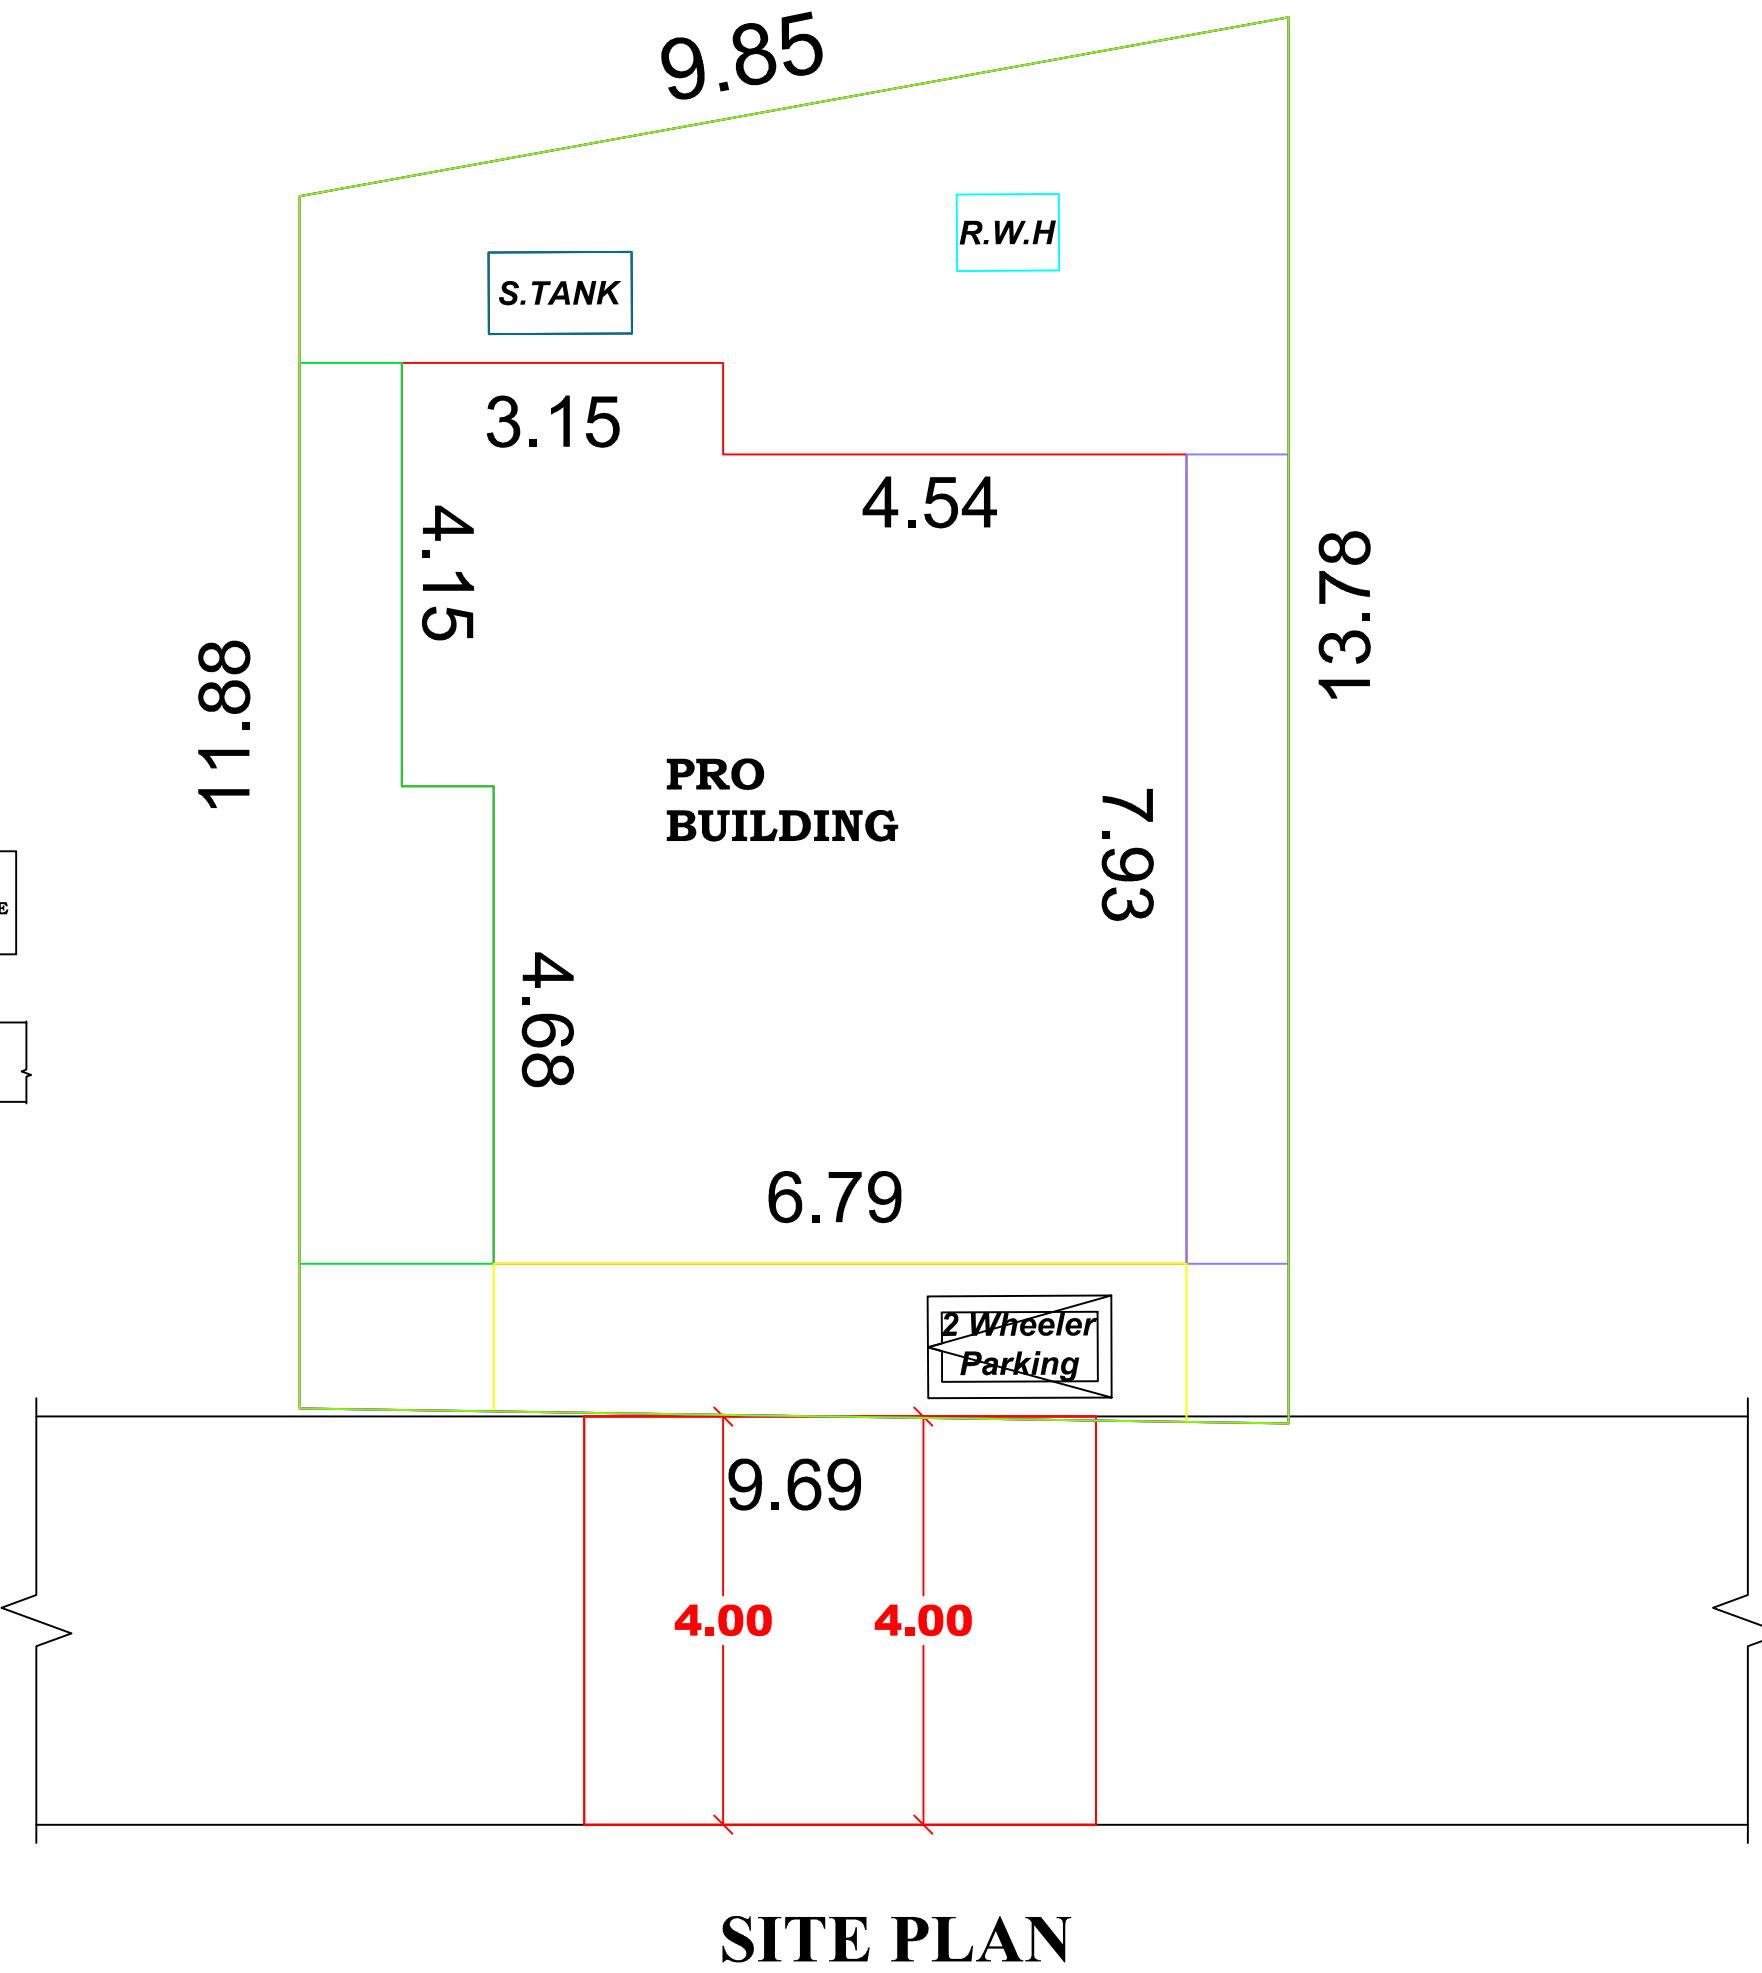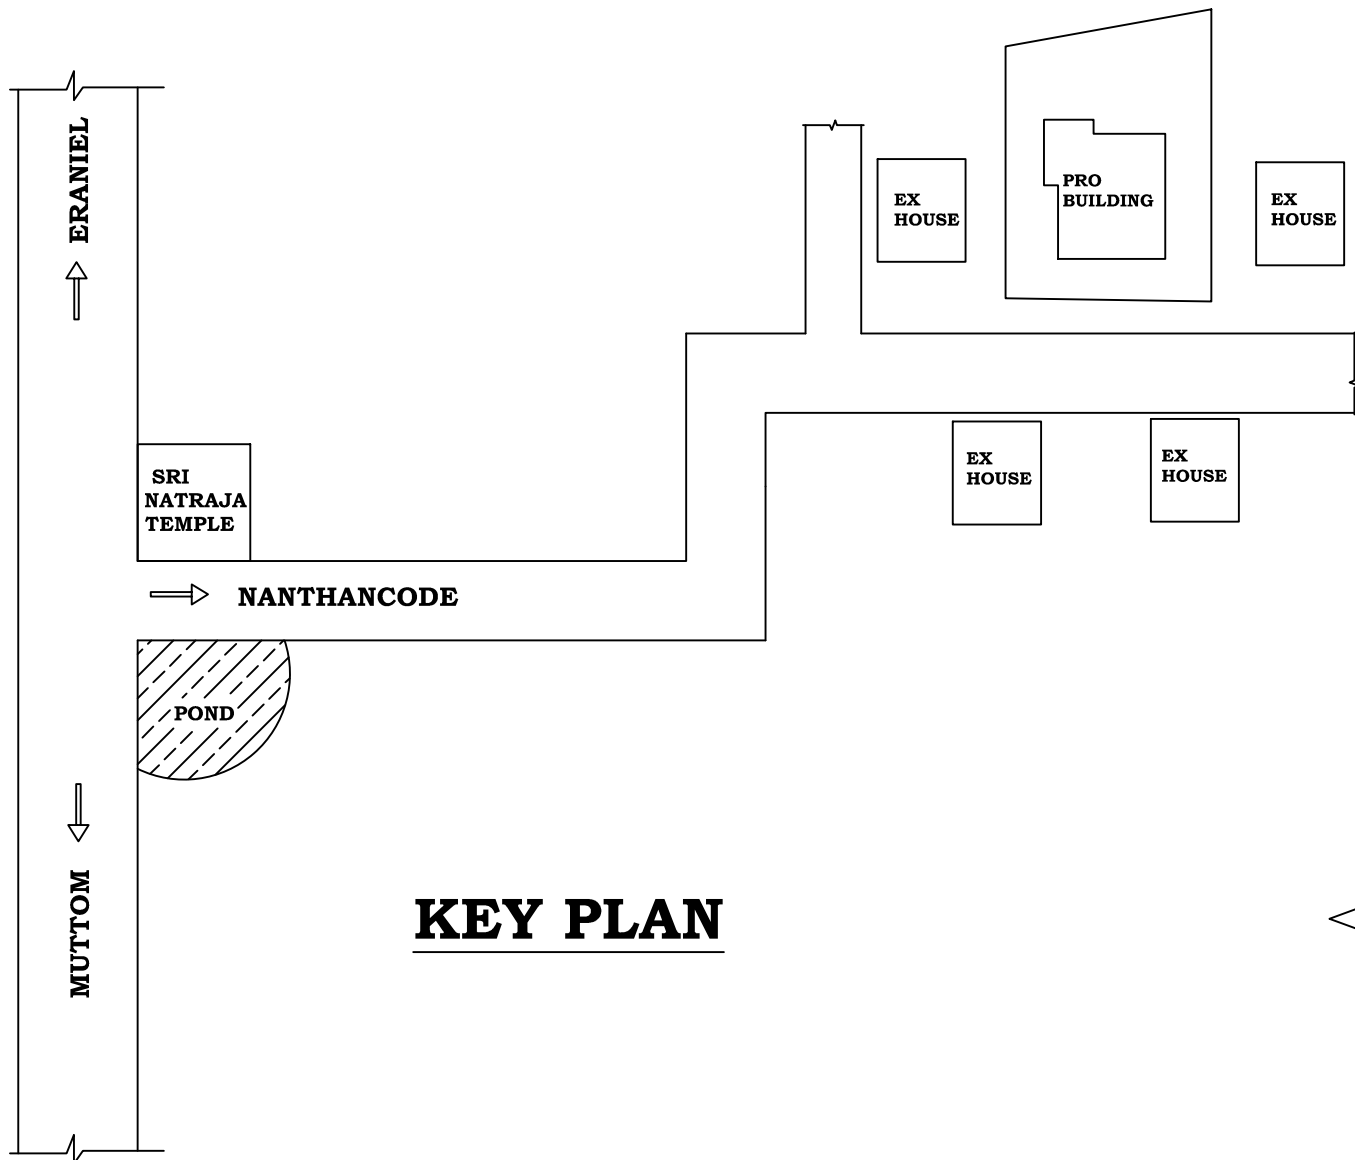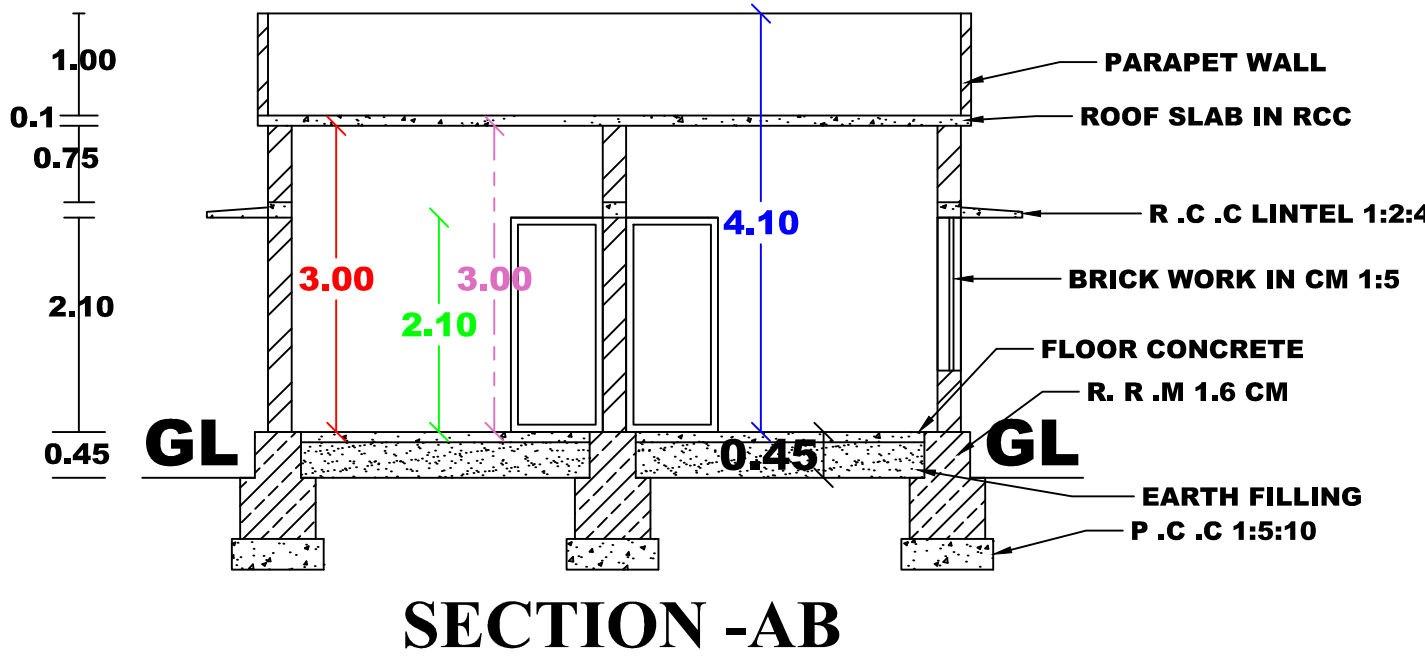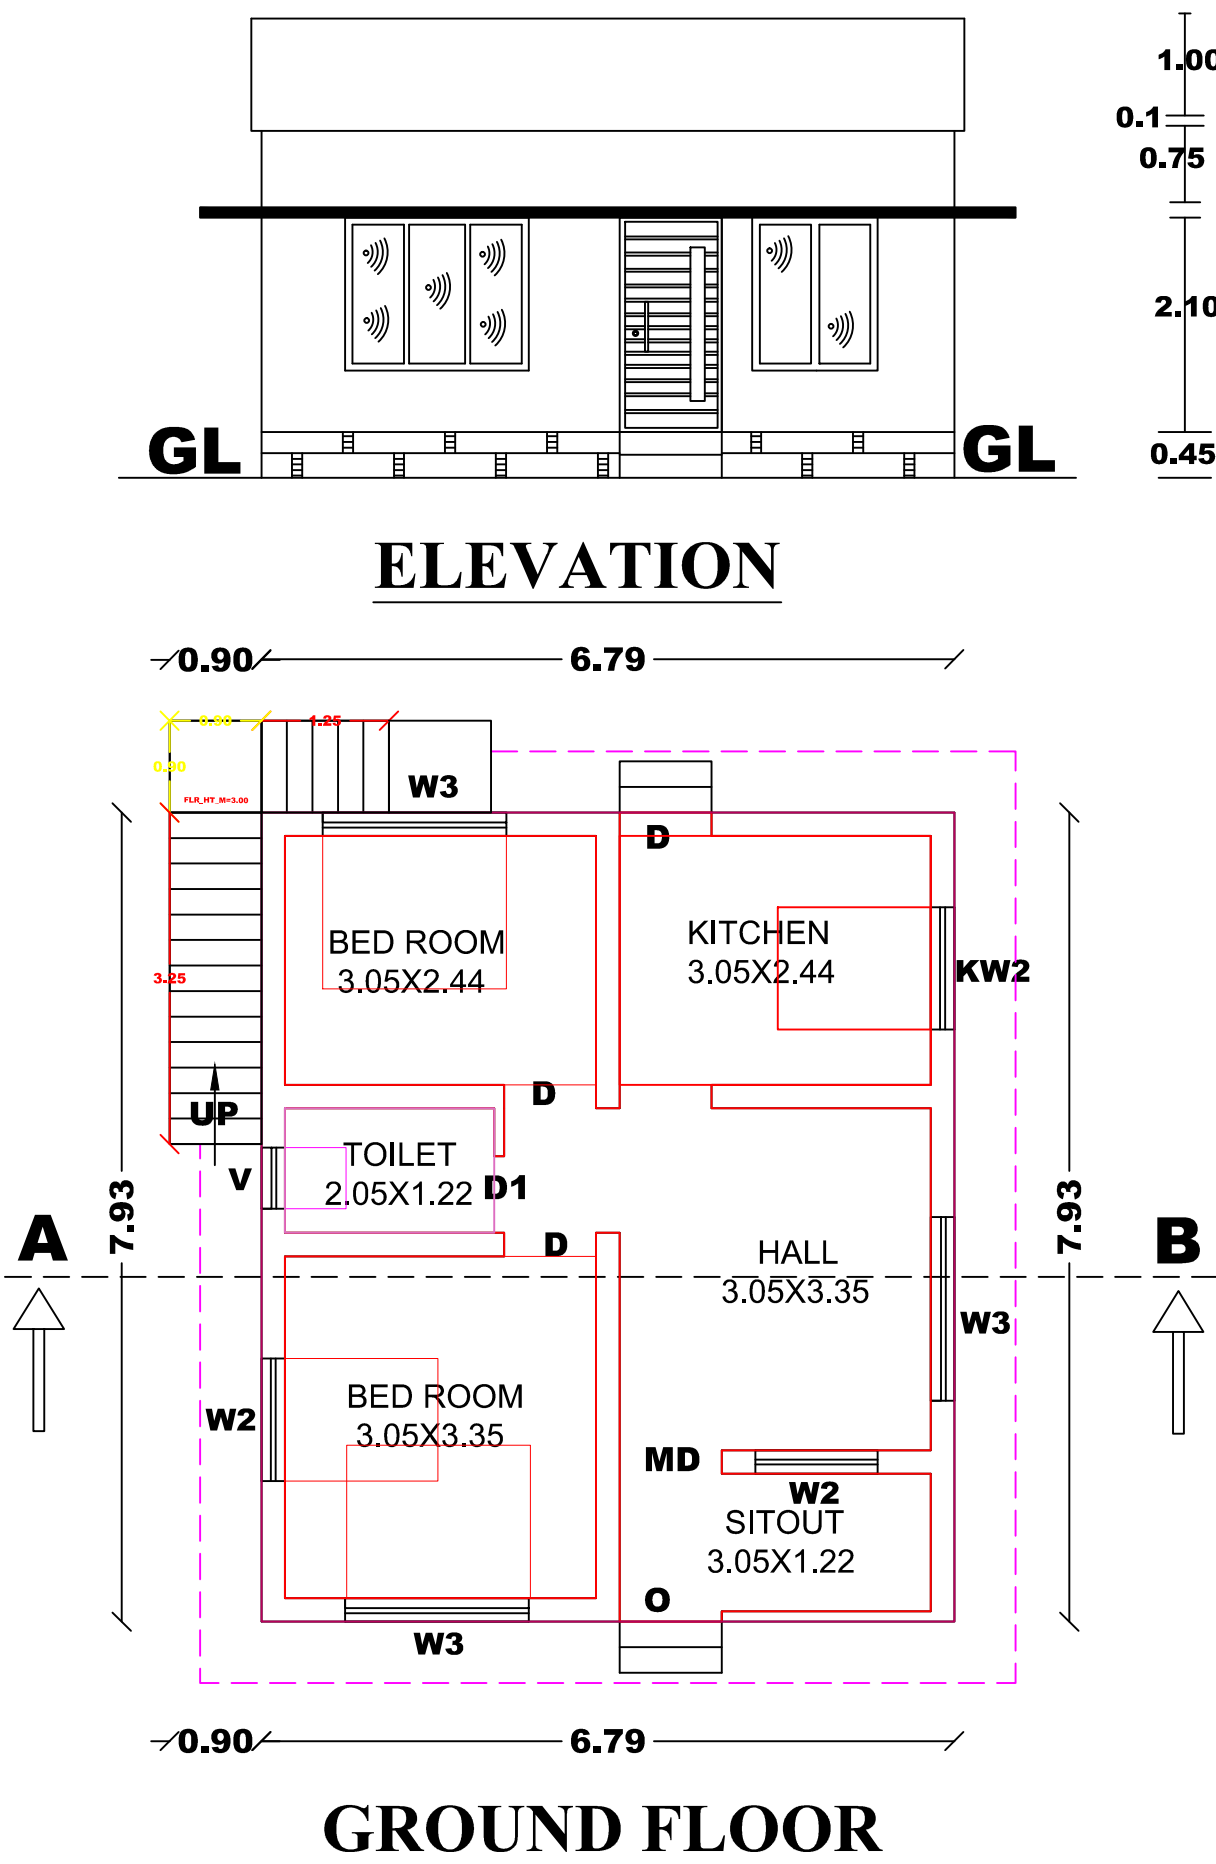

PLAN INFO
PLOT AREA_M2=124.32
AS_PER_DOCUMENT=124.32
AS_A SITE=124.32
FMB_OR_PLR=124.32
SINGLE_FAMILY_BLDG=YES
CRZ=NO
SECURITY_ZONE=NO
ACCESS_WIDTH_M=10
DEPTH CUTTING MORE THAN 1.5_M=NO
WHETHER GOVT OR AIDED SCHOOL=NO
ROAD WIDTH=4.0
ROAD LENGTH=250
AREA TYPE=OTHERS
AVG PLOT DEPTH=8.51
AVG PLOT WIDTH=15.48
LAND USE_ZONE=PRZ
LEASEHOLD LAND=NO
BUILDING_NEAR MONUMENT=NO
BUILDING_NEAR GOVT BLDG=NO
BUILDING_NEAR TO RIVER=NO
BARRIER FREE ACCESS FOR PHYSICALLY CHALLENGED PEOPLE=NO
PROVISION FOR GREEN BUILDINGS AND SUSTAINABILITY=NO
FIRE PROTECTION AND FIRE SAFETY REQUIREMENTS=NO
NOC FOR CONSTRUCTION NEAR MONUMENT=NO
NOC FOR CONSTRUCTION NEAR AIRPORT=NO
NOC FOR CONSTRUCTION NEAR DEFENCE AERODROMES=NO
NOC STATE ENV IMPACT=NO
NOC RAILWAY=NO
NOC COLLECTOR GOVT LAND=NO
NOC IRRIGATION DEPT=NO
NOC FIRE DEPT=NO
DISTRICT=KANNIYAKUMARI
JURISDICTION TYPE=TOWN PANCHAYAT
OSR APPLICABLE=NO
PREMIUM FSI REQUIRED=NO
IS APPROVED LAYOUT=NO
OCCUPANCY=RESIDENTIAL
RWH DECLARED=YES
SURVEY_NO=541/8B
PATIA_NO=10523
TALUK=KALKULAM
IF HERITAGE TOWN_LSTINAL 1KM_RADIUS=NO
IS SWIMMING POOL_EXISTS=NO

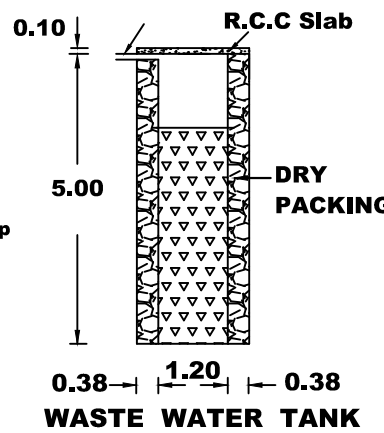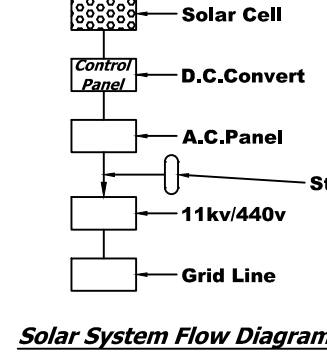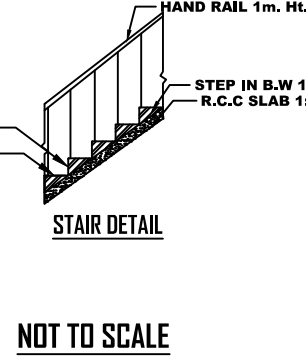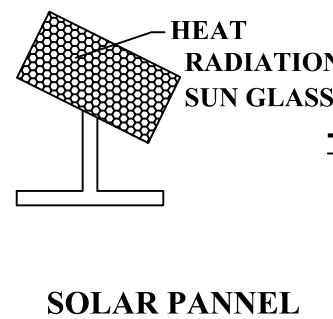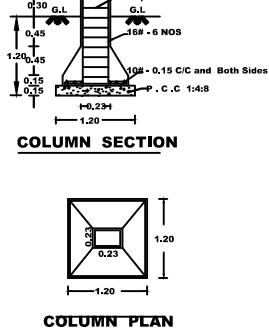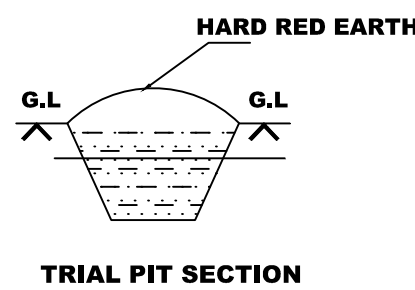

Eight ways to know a piece of land before you pay for it.

This report covers one part of the picture. These cover the rest, drawn from the same government records, for any property in Tamil Nadu.

LandLens One

Ask anything about a property and get an answer grounded in live government records, with the sources shown.

[/landlens/one](#)



Verify My Land

Every record check run on one property and returned as a single report.

[/landlens/verify-my-land](#)



Legal Opinion

An advocate's written opinion on the title, built on the records we pull for it.

[/landlens](#)



One Map

Every layer on one map: the parcel, its boundary, zoning, water bodies and what sits around it.

[/landlens/one/map](#)



PriceMap

What land actually changed hands for around this plot, taken from the registered deeds.

[/landlens/pricemap](#)



Build Scope

What you are allowed to build here: floor space, height, coverage and setbacks.

[/landlens/build-scope](#)



Property Tracker

Watch a property and hear about it when something new is registered against it.

[/landlens/property-tracker](#)



Deal Room

Run the transaction in one place: documents, stamping, signatures and the parties.

[/landlens/deal-room](#)



Twenty-four checks you can run yourself, at no cost.

Records and verification

The registers themselves, read for you.

Encumbrance Certificate

Patta and Chitta

Field Measurement Sketch

EC Analyzer

Bank charge check

Court case search

Seller background check

Approval check by survey

Value and duty

What it is worth and what it costs to register.

Guideline value by street

Guideline value by survey

Stamp duty and registration fees

Capital gains

Floor space index

Area unit converter

Zoning and land use

What the plan says can happen on this land.

Land use zone finder

CMDA land use check

Coastal regulation zone

Master plan check

Water bodies finder

Airport height clearance

Registers and directories

Who holds it, and which office keeps the record.

Find your registering office

Temple property check

Waqf property check

RERA register



Every free tool
/tools



Services we run
for you
/services



The LandLens
suite
/landlens/one



Every claim in this document traces back to a government record.

Legal opinions, due diligence and title verification

Building plan, layout and sub-division approvals

Completion and occupancy certificates, regularisation

Escrow, negotiation and NRI property management

Land survey, soil testing, architecture and construction

Verified RealEstate
3/350/2 Mettukuppam,
OMR Thoraipakkam,
Chennai 600 097, India
hello@verified.realestate
+91 9996 12 9996

Prepared from the registers named on the page each finding sits on. Where a register could not be read, this document says so in its place rather than leaving the gap to be read as a clean result.

