

PP

APPROVAL RECORD

Planning Permission

Kanniyakumari district, Tamil Nadu

APPROVAL TYPE

Building Plan

ISSUING AUTHORITY

Rural Panchayat

The approval as the planning authority issued it, reproduced in full behind this page.


An approval speaks to what was sanctioned, not to what was built. Completion is a separate record.

PLAN SHOWING THE PROPOSED CONSTRUCTION EXISTING FIRST FLOOR RESIDENTAIL BUILDING (DOOR NO:2/70/4B)RE SY NO:35/6B OF THEREKALAPUTHUR VILLAGE, AT ANBU NAGAR THEREKALPUTHUR VILLAGE PANCHAYAT .



NAME OF OWNER : Mr:S.GURUBAL S/O SUBRAMANIAM



FRONT ELEVATION

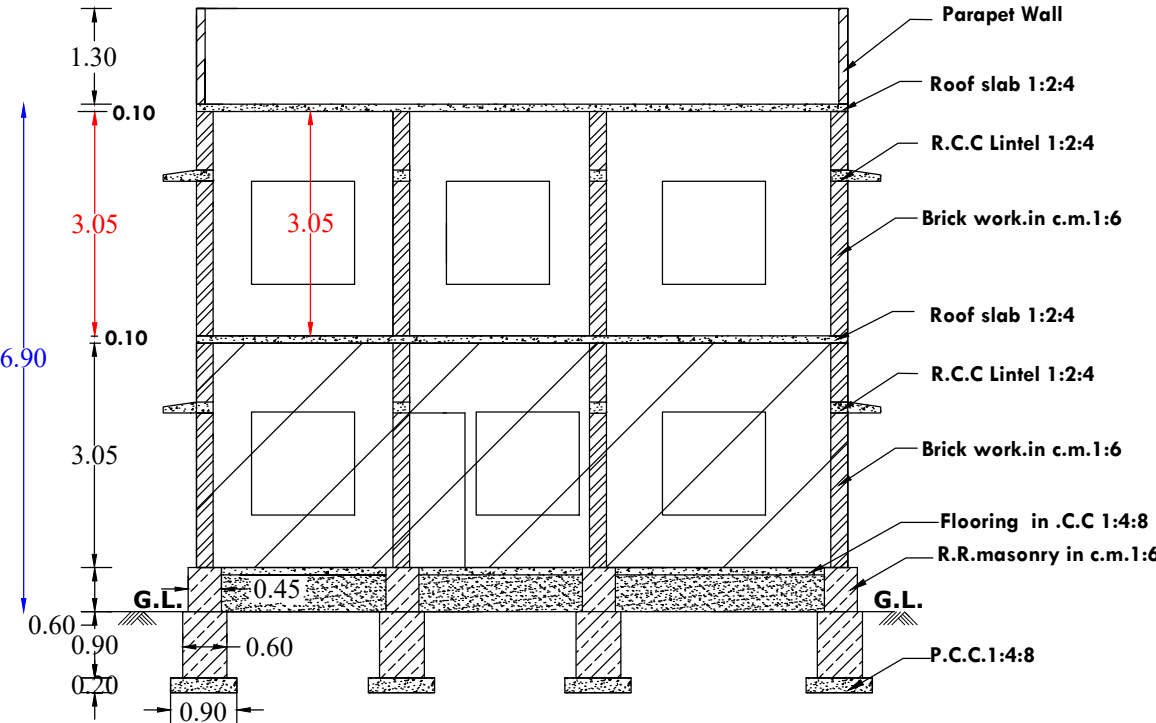

SECTION A-A



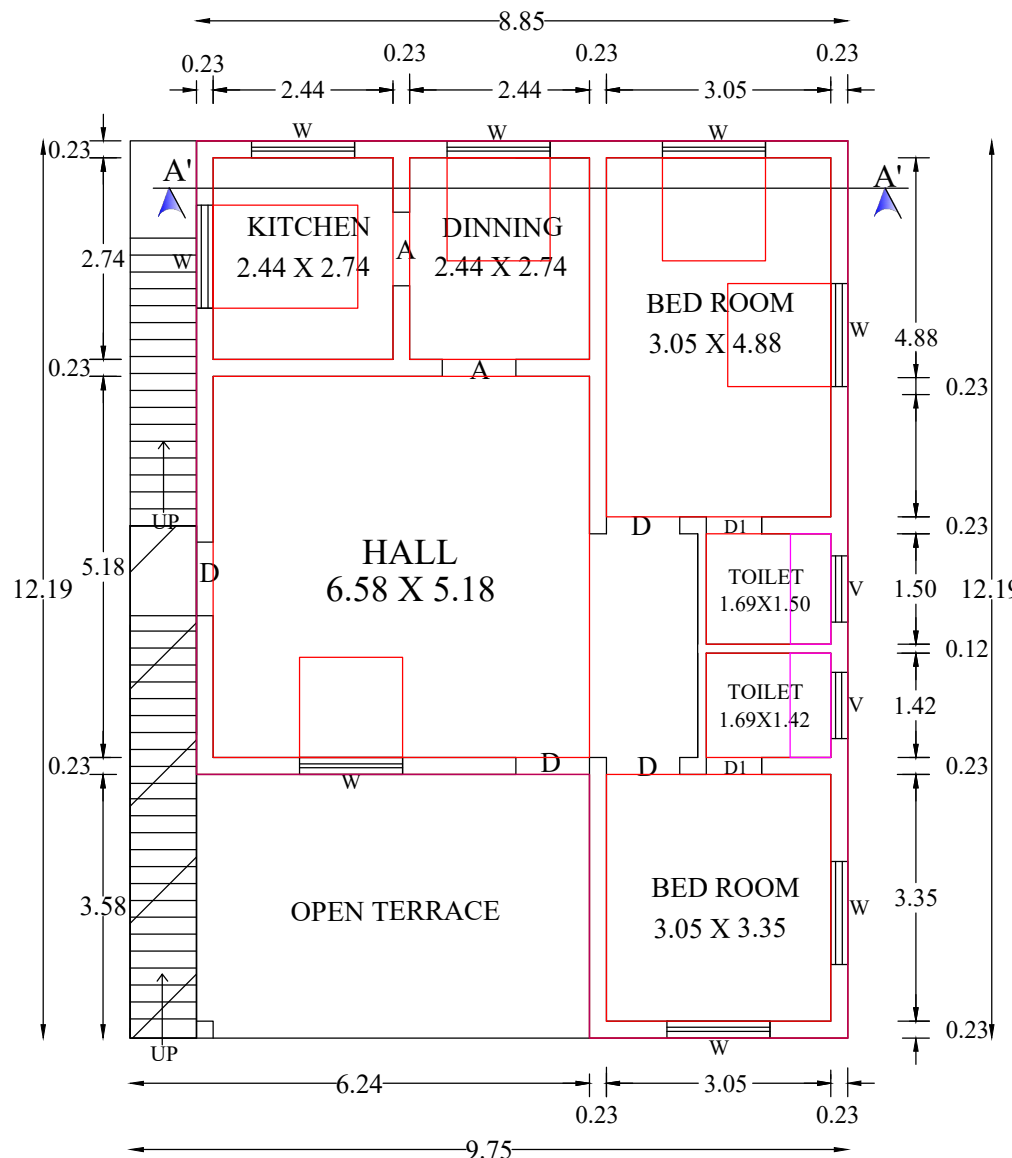
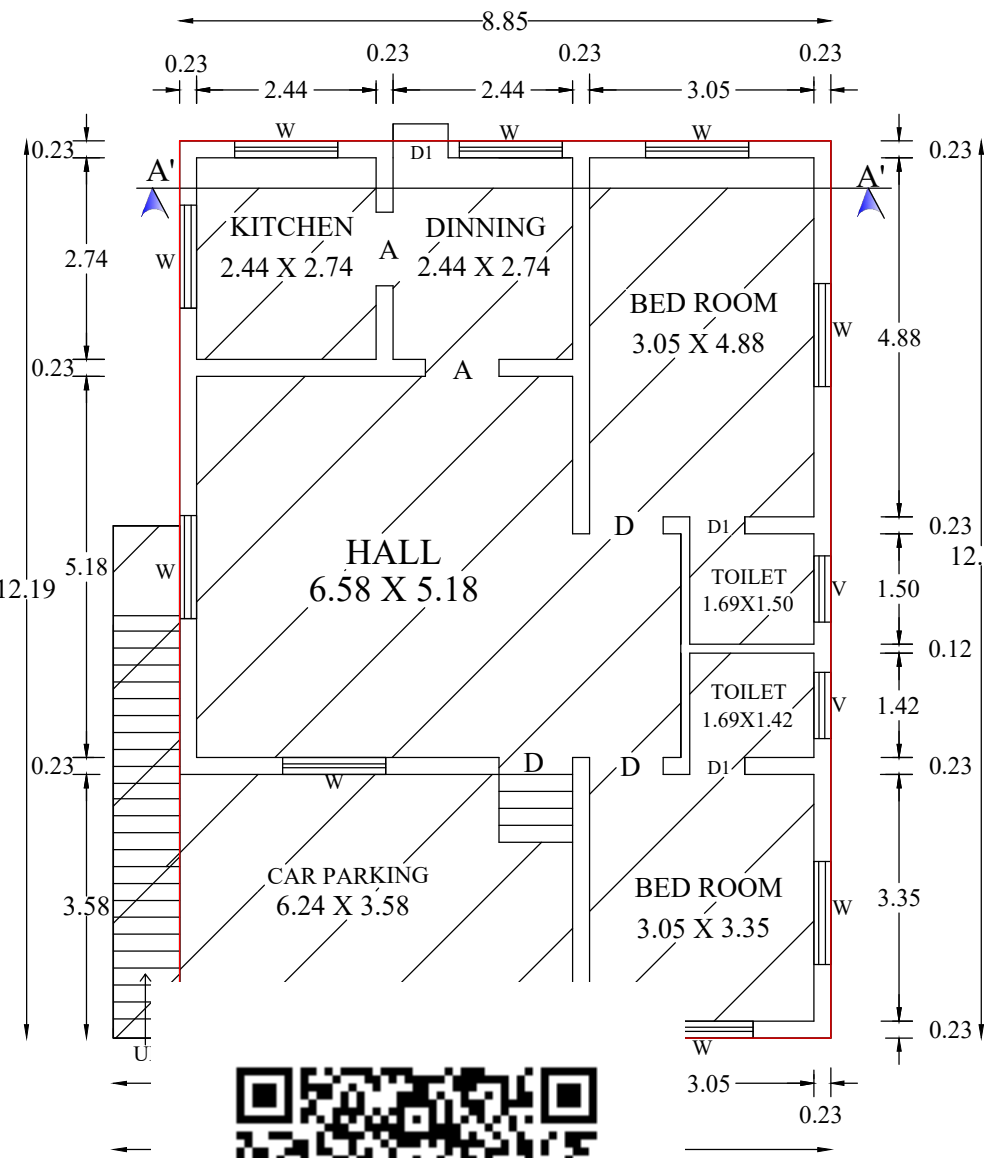


FIRST FLOOR





.C.C 1:2:4
1:6

STAIR CASE DETAILS

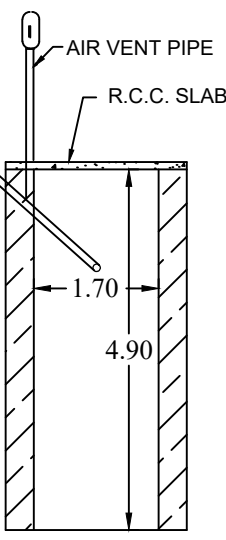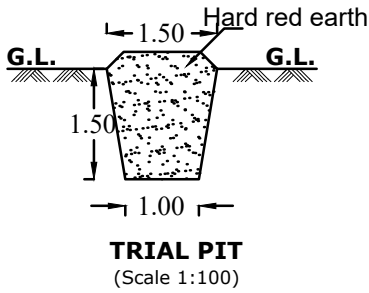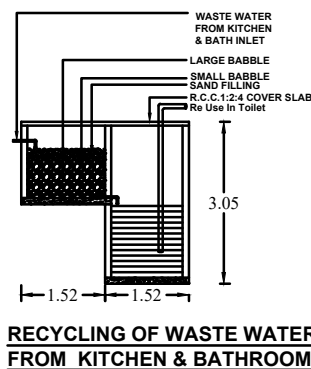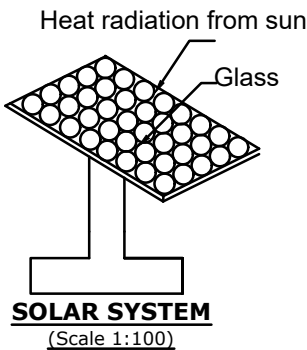

SOAK PIT

KEY PLAN
NOT TO SALE

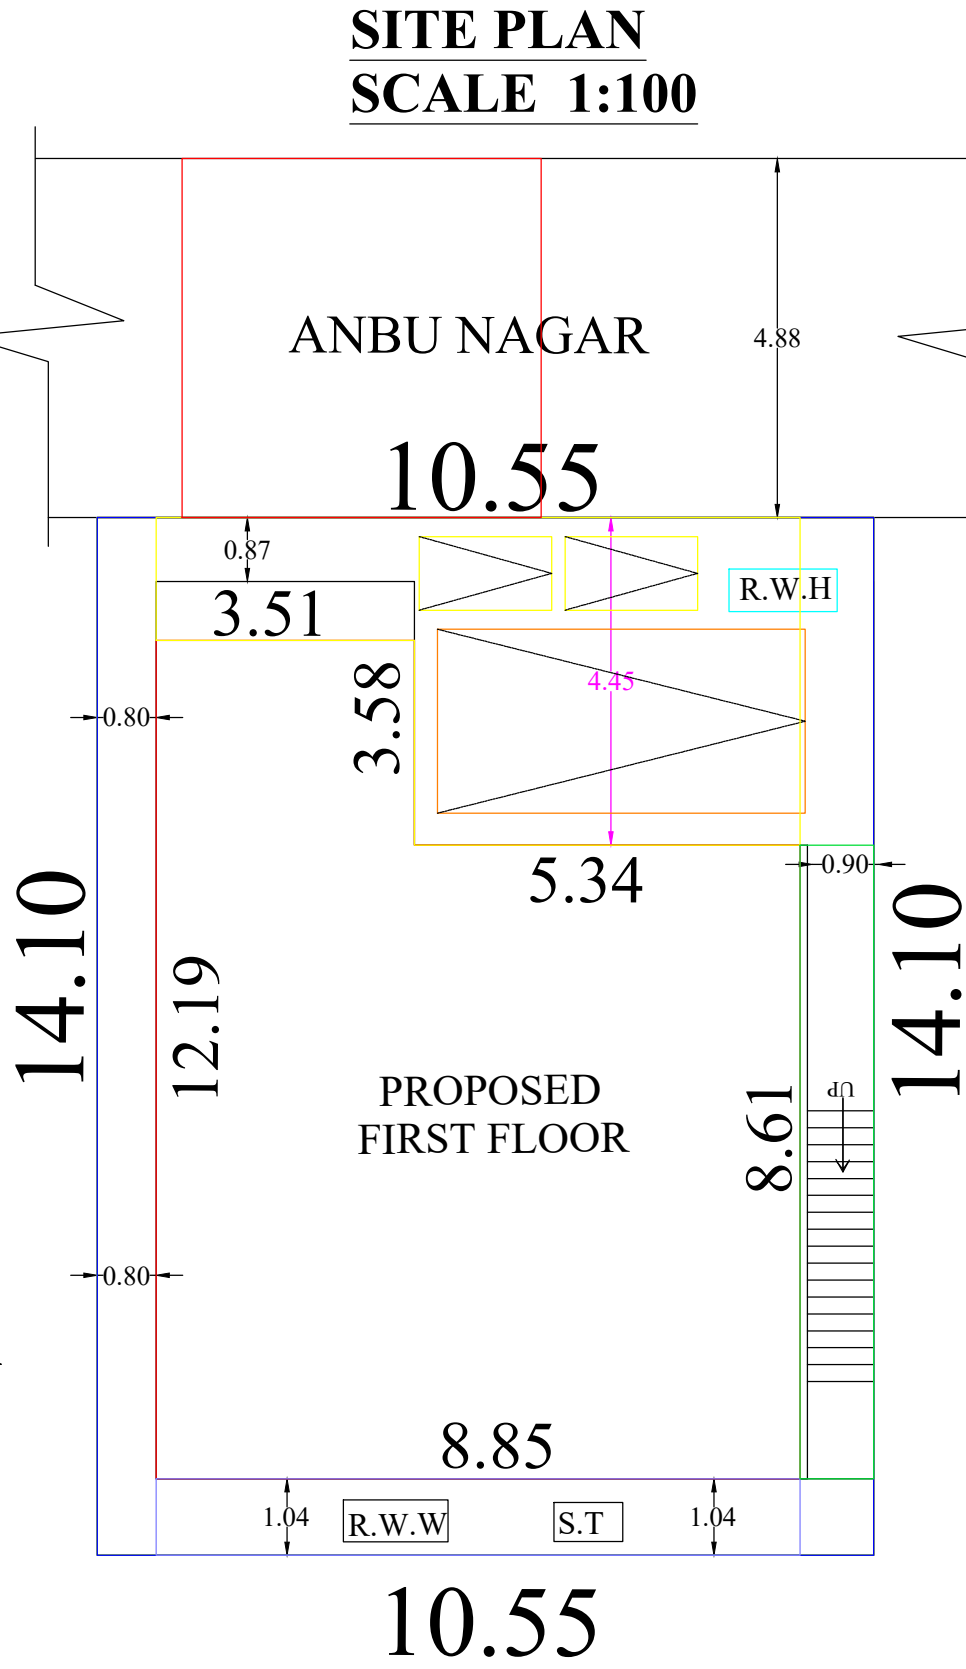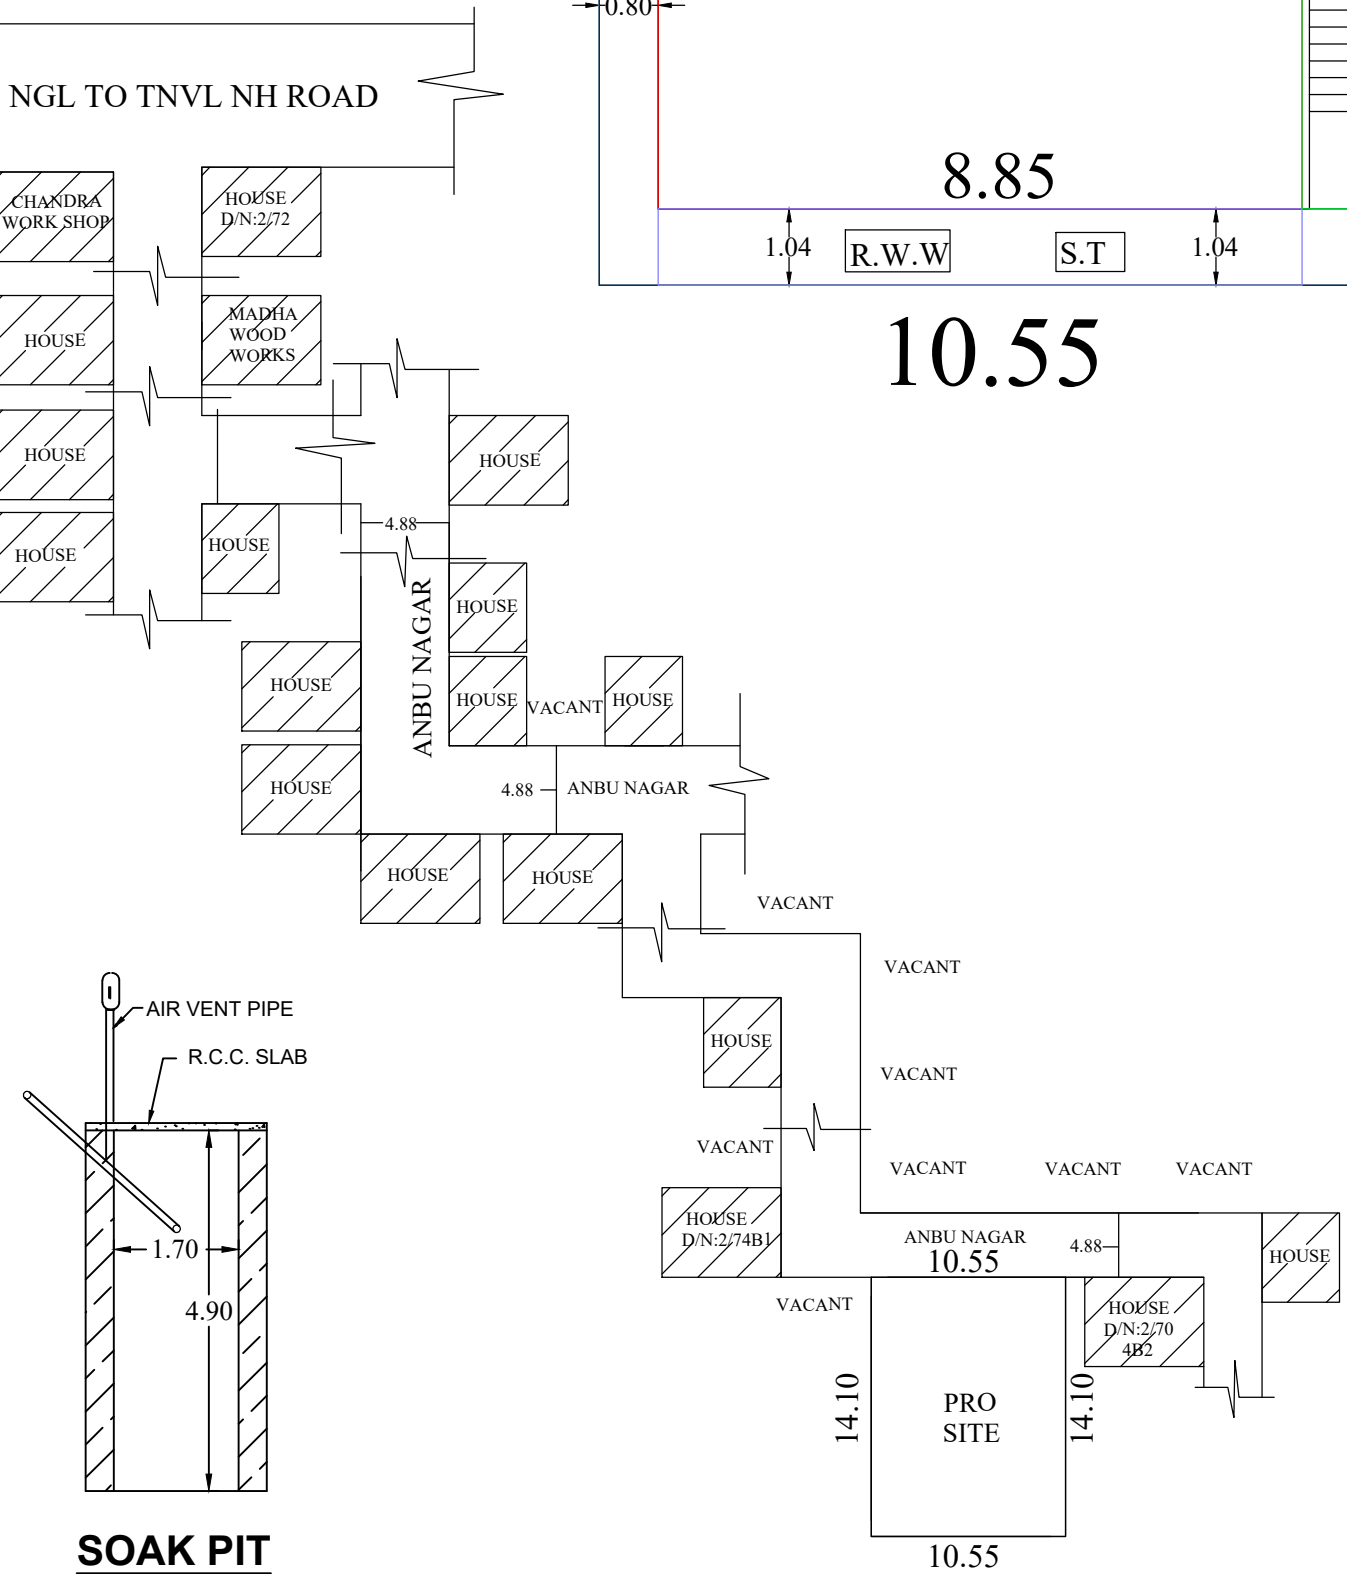

PLAN INFO
PLOT NO-NO
TALUK=AGASTHEEWARAM
DISTRICT=KANNYAKUMARI
PLOT AREA M2=149.169
JURISDICTION TYPE=PANCHAYAT
PATTI NO= 2164
SINGLE FAMILY BLDG=YES
SURVEY NO= 35/6B
LAND USE_ZONE = RESIDENTIAL
CRZ=NO
SECURITY_ZONE=NO
ACCESS_WIDTH_M= 10.55
WHETHER GOVT OR AIDED_SCHOOL=NO
AS_AT_SITE=148.76
FMB OR PLR=149.05
AS PER DOCUMENT=149.05
ROAD_WIDTH=4.88
ROAD_LENGTH=100.00
AVG_PLOT_DEPTH=14.10
AVG_PLOT_WIDTH= 10.55
RWI DECLARED=YES
BUILDING_NEAR_TO_RIVER=NO
OSR APPLICABLE =NO
OSR_SURRENDER_OR_BUYBACK=BUYBACK
PREMIUM_FSI_REQUIRED=NO
IS APPROVED_LAYOUT=NO
AREA_TYPE=OTHERS
BUILDING_NEAR_MONUMENT=NO
BUILDING_NEAR_GOVT_BLDG=NO
PROVISION FOR GREEN BUILDINGS AND SUSTAINABILITY=NO
FIRE PROTECTION AND FIRE SAFETY REQUIREMENTS=NO
NOC FOR CONSTRUCTION_NEAR_MONUMENT=NO
BARRIER FREE ACCESS FOR PHYSICALLY CHALLENGED PEOPLE=YES
FIRE PROTECTION AND FIRE SAFETY REQUIREMENTS=YES
NOC FIRE DEPT=YES
BLOCK_I_INDIVIDUAL RESIDENCE MEMBER_COUNT=4
BLOCK_I_INDIVIDUAL NON RESIDENTIAL_MEMBER_COUNT
BLOCK_I_B-SHOP_MEMBER_COUNT=5
BLOCK_I_B-PCO_MEMBER_COUNT=1
IS_SWIMMING_POOL_EXISTS=NO
IF_HERITAGE_TOWN_LESSTHAN_1KM_RADIUS=NO

CERTIFIED THAT PROVISIONS SHALL BE MADE TO "RAIN WATER HARVESTING "ARRANGEMENTS SYSTEM IN THE PROPOSED CONSTRUCTION

ALL DIMENSIONS ARE IN METER
PLAN SCALE 1:100

REFERENCE

D-DOOR	--	1.00 x 2.10
D1-DOOR	--	0.75 x 2.10
W -WINDOW	--	1.40 x 1.40
FW-WINDOW	--	3.35 x 1.80
W-WINDOW	--	3.35 x 1.80
W4-WINDOW	--	1.80 x 1.80
V-VENTILETOR	--	0.90 x 0.60

SITE AREA : 149.169.sq.m (1605.00sq.ft)
EX.BUILD. PLINTH AREA G.F : 107.88 q.m (1161.00sq.ft)
PLINTH AREA F.F : 88.80sq.m (955.84 sq.ft)
VACANT AREA : 41.28sq.m

PROPOSED	
ROAD	
SITE BOUNDARY	
EX.BUILDING	

S. Gurubal

SIGNATURE OF LAND AND BUILDING OWNER

Er. R. BHAGAVATHI GUNESH, B.E.(CIVIL)
Govt Registered Engineer Grade - III
Reg. No: 150/LS/2013/00025
JAI DURGA CONSTRUCTION
282/B3, NAGARAJAKOVI CROSS ROAD
NAGERCOIL - 629 001
Cell: 95 85 47 24 35

SIGNATURE OF LICENCE SURVEYOR/ENGINEER

JAI DURGA
CONSTRUCTION
NAGARAJAKOVI CROSS ROAD
NAGERCOIL-1
CELL NO :9585472435

Eight ways to know a piece of land before you pay for it.

This report covers one part of the picture. These cover the rest, drawn from the same government records, for any property in Tamil Nadu.

LandLens One

Ask anything about a property and get an answer grounded in live government records, with the sources shown.

[/landlens/one](#)



Verify My Land

Every record check run on one property and returned as a single report.

[/landlens/verify-my-land](#)



Legal Opinion

An advocate's written opinion on the title, built on the records we pull for it.

[/landlens](#)



One Map

Every layer on one map: the parcel, its boundary, zoning, water bodies and what sits around it.

[/landlens/one/map](#)



PriceMap

What land actually changed hands for around this plot, taken from the registered deeds.

[/landlens/pricemap](#)



Build Scope

What you are allowed to build here: floor space, height, coverage and setbacks.

[/landlens/build-scope](#)



Property Tracker

Watch a property and hear about it when something new is registered against it.

[/landlens/property-tracker](#)



Deal Room

Run the transaction in one place: documents, stamping, signatures and the parties.

[/landlens/deal-room](#)



Twenty-four checks you can run yourself, at no cost.

Records and verification

The registers themselves, read for you.

Encumbrance Certificate

Patta and Chitta

Field Measurement Sketch

EC Analyzer

Bank charge check

Court case search

Seller background check

Approval check by survey

Zoning and land use

What the plan says can happen on this land.

Land use zone finder

CMDA land use check

Coastal regulation zone

Master plan check

Water bodies finder

Airport height clearance

Value and duty

What it is worth and what it costs to register.

Guideline value by street

Guideline value by survey

Stamp duty and registration fees

Capital gains

Floor space index

Area unit converter

Registers and directories

Who holds it, and which office keeps the record.

Find your registering office

Temple property check

Waqf property check

RERA register



Every free tool
/tools



Services we run
for you
/services



The LandLens
suite
/landlens/one



Every claim in this document traces back to a government record.

Legal opinions, due diligence and title verification

Building plan, layout and sub-division approvals

Completion and occupancy certificates, regularisation

Escrow, negotiation and NRI property management

Land survey, soil testing, architecture and construction

Verified RealEstate
3/350/2 Mettukuppam,
OMR Thoraipakkam,
Chennai 600 097, India
hello@verified.realestate
+91 9996 12 9996

Prepared from the registers named on the page each finding sits on. Where a register could not be read, this document says so in its place rather than leaving the gap to be read as a clean result.

