

PP

APPROVAL RECORD

Planning Permission

Kanniyakumari district, Tamil Nadu

APPROVAL TYPE

Building Plan

ISSUING AUTHORITY

Rural Panchayat

The approval as the planning authority issued it, reproduced in full behind this page.


An approval speaks to what was sanctioned, not to what was built. Completion is a separate record.

PLAN SHOWING THE PROPOSED CONSTRUCTION OF A RESIDENTIAL BUILDINGN IN (RE.SY NO: 175/8A1A2) OF THEREKALPUTHUR VILLAGE AT BHARATHI NAGER , THEREKALPUTHUR VILLAGE PANCHAYAT


NAME OF OWNER : Mr:B.SRIDHER S/O BALASUBRAMANIAN





FRONT ELEVATION

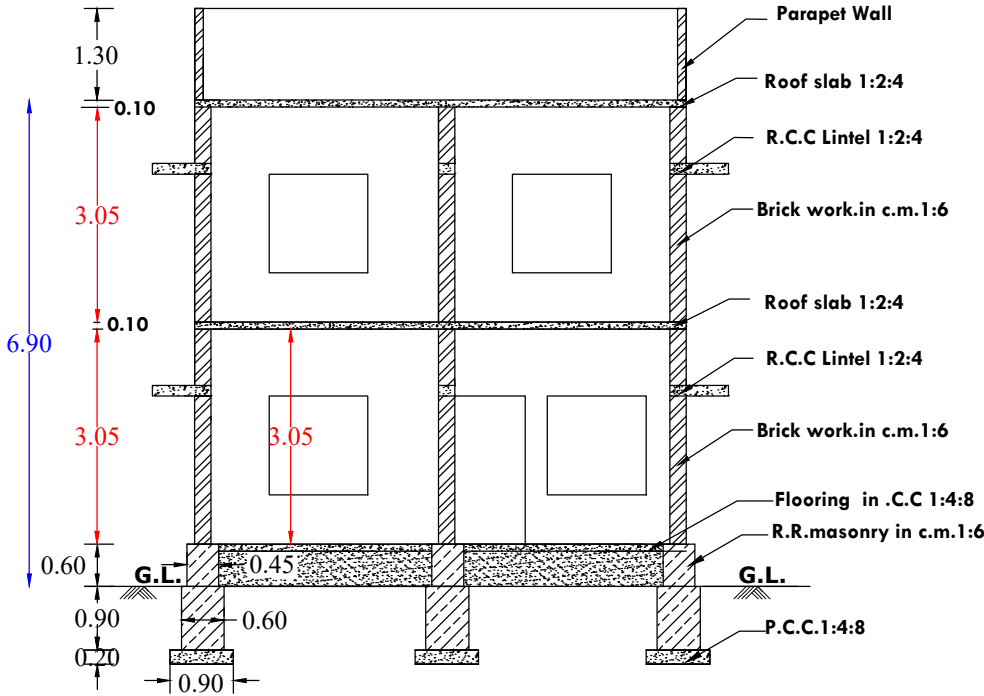


SECTION A-A

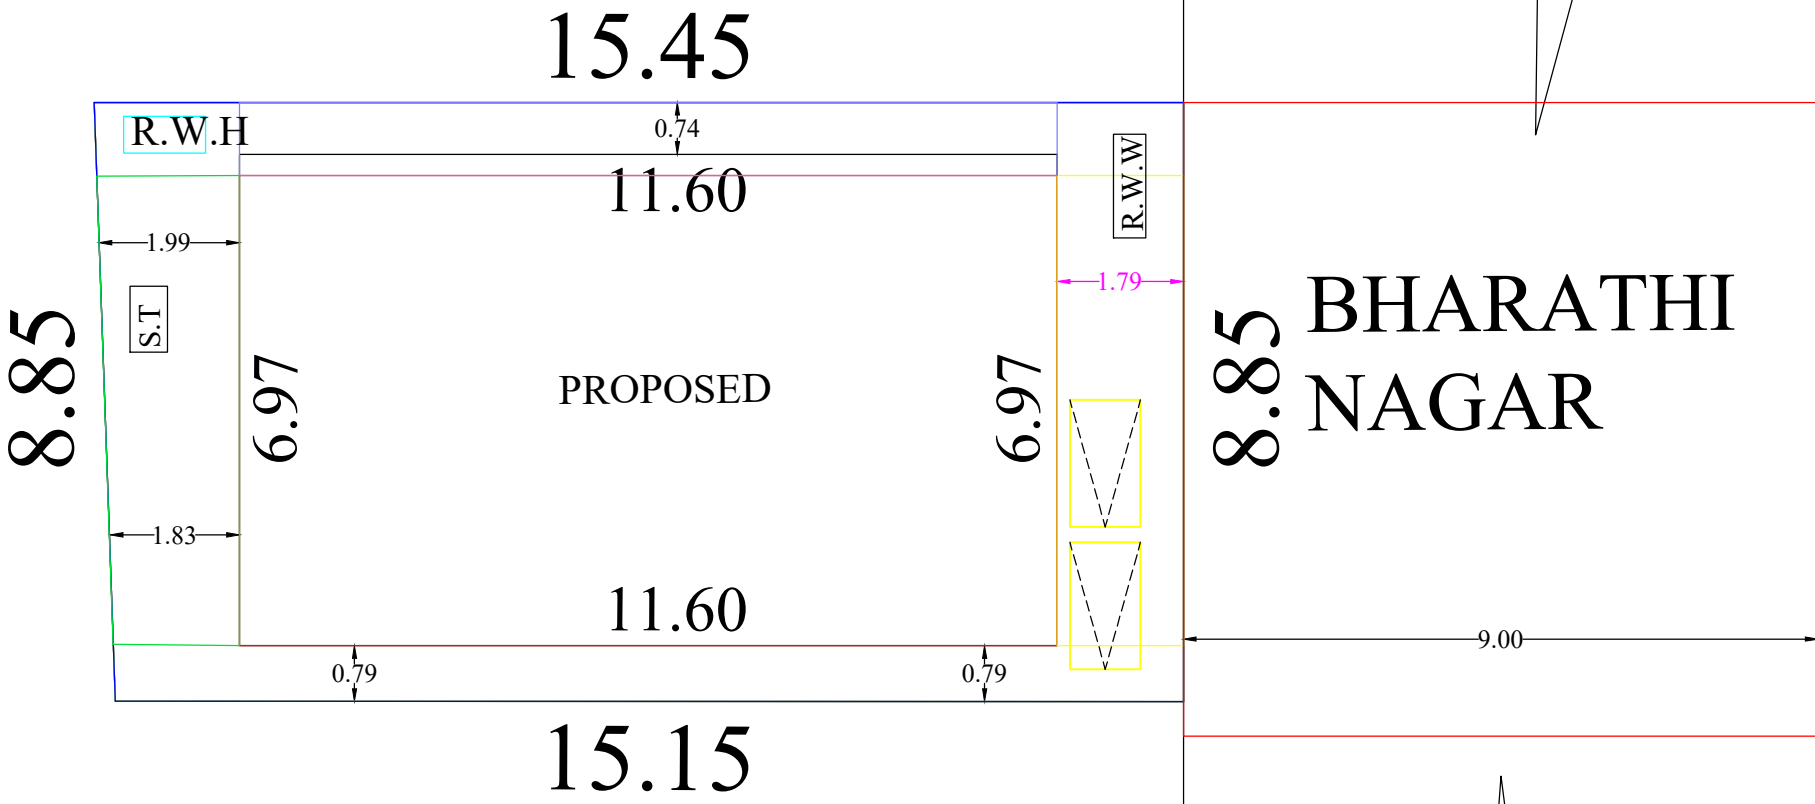

SITE PLAN
SCALE 1:100

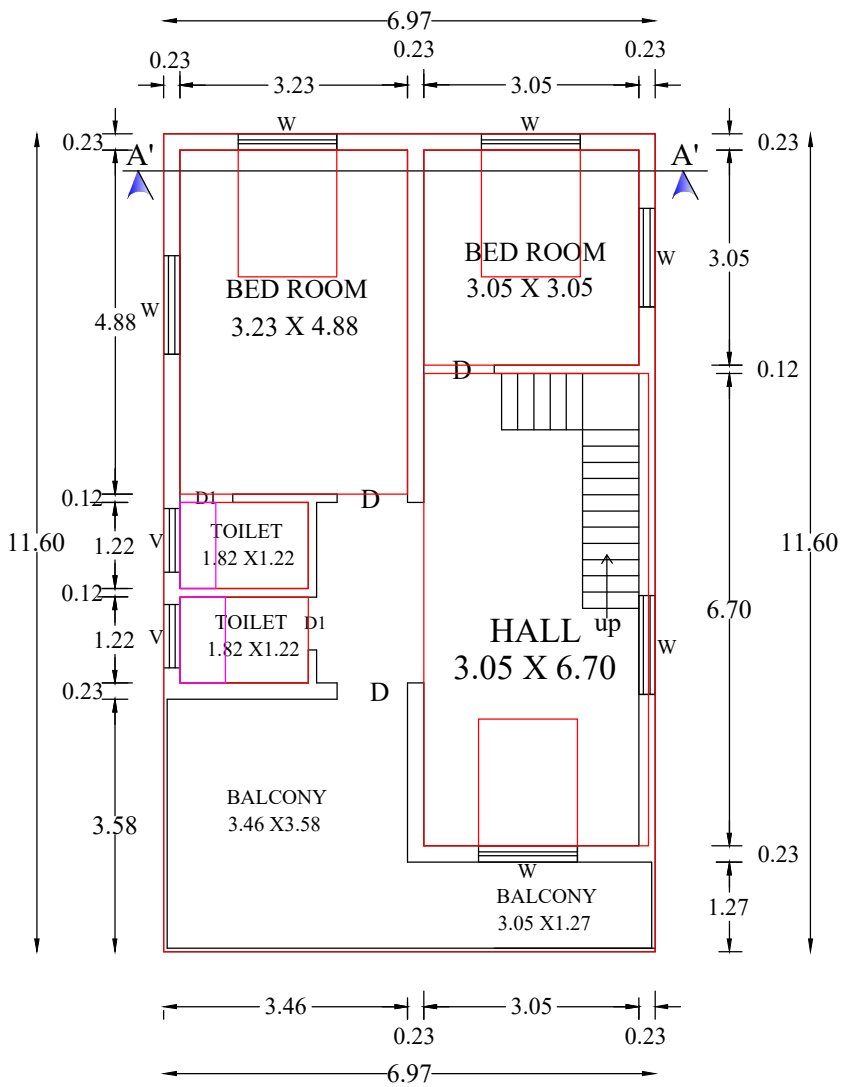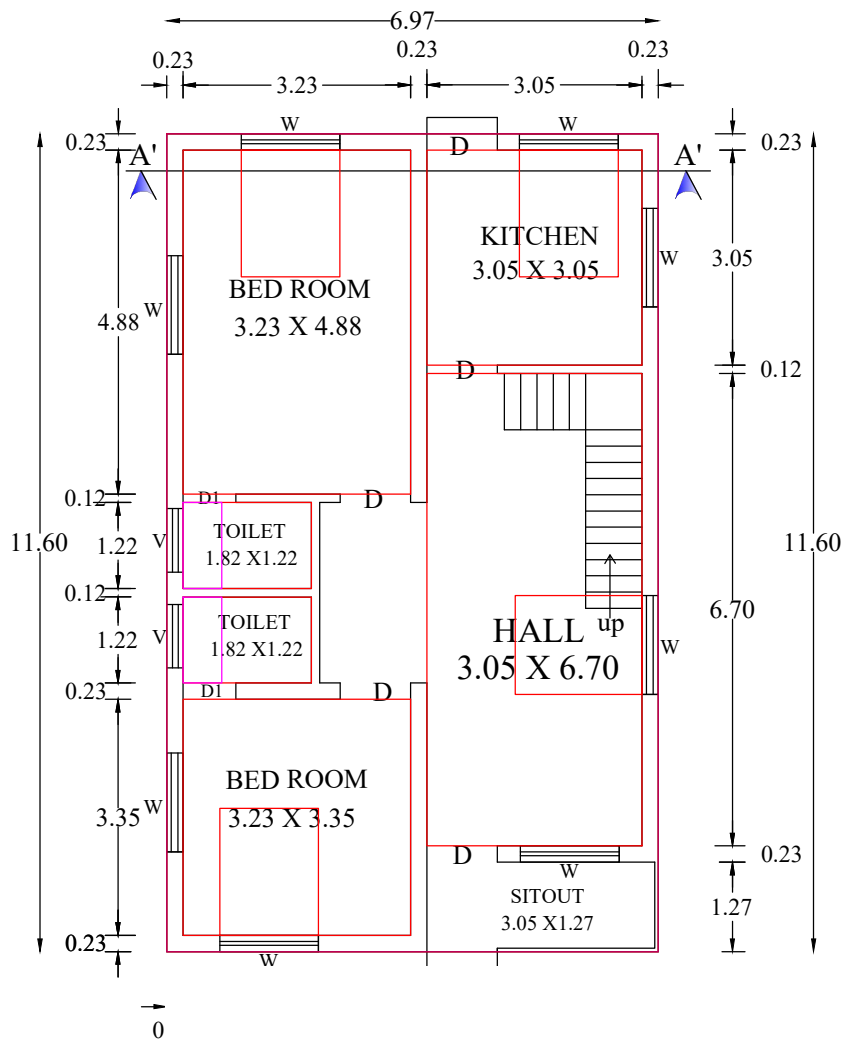


FIRST FLOOR

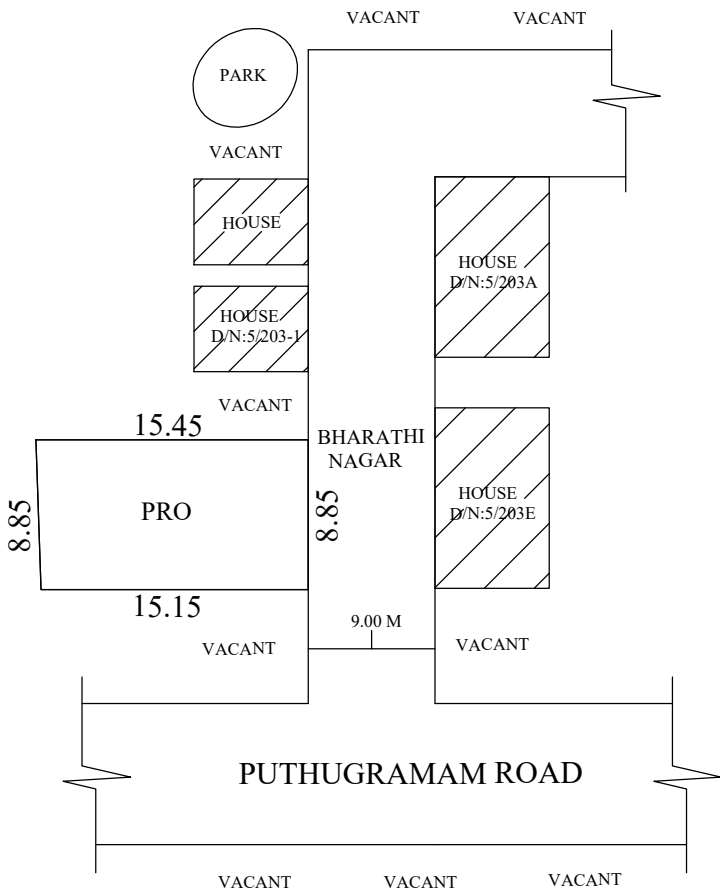


KEY PLAN
SCALE 1:400


PLAN INFO
PLOT NO=NO
TALUK=AGASTEESWARAM
DISTRICT=KANNYAKUMARI
PLOT AREA M2=130.06
JURISDICTION TYPE= PANCHAYAT
PATTA NO=2285
SINGLE FAMILY BLDG=YES
SURVEY NO=175/8A1A2
LAND USE_ZONE = RESIDENTIAL
CRZ=NO
SECURITY_ZONE=NO
ACCESS_WIDTH M=8.85
WHETHER GOVT OR AIDED_SCHOOL=NO
AS AT SITE=130.01
FMB OR PLR=130.06
AS_PER_DOCUMENT=130.06
ROAD_WIDTH=9.00
ROAD_LENGTH=100
AVG_PLOT_DEPTH=15.15
AVG_PLOT_WIDTH=8.85
RWH DECLARED=YES
BUILDING NEAR TO RIVER=NO
OSR APPLICABLE=NO
OSR SURRENDER OR BUYBACK=BUYBACK
PREMIUM FSI REQUIRED=NO
IS APPROVED LAYOUT=NO
AREA TYPE=OTHERS
BUILDING NEAR MONUMENT=NO
BUILDING NEAR GOVT BLDG=NO
PROVISION FOR GREEN BUILDINGS AND SUSTAINABILITY=NO
FIRE PROTECTION AND FIRE SAFETY REQUIREMENTS=NO
NOC FOR CONSTRUCTION NEAR MONUMENT=NO
BARRIER FREE ACCESS FOR PHYSICALLY CHALLENGED PEOPLE=YES
FIRE PROTECTION AND FIRE SAFETY REQUIREMENTS=YES
NOC FIRE DEPT=YES
BLOCK_1 INDIVIDUAL RESIDENCE MEMBER_COUNT=4
BLOCK_1 INDIVIDUAL NON RESIDENTIAL MEMBER_COUNT
BLOCK_1 B-SHOP MEMBER_COUNT=5
BLOCK_1 B-PCO MEMBER_COUNT=1
IS SWIMMING POOL EXISTS=NO
IF HERITAGE_TOWN_LESS THAN_1KM_RADIUS=NO

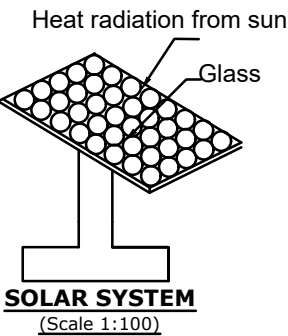


SOLAR SYSTEM
(Scale 1:100)

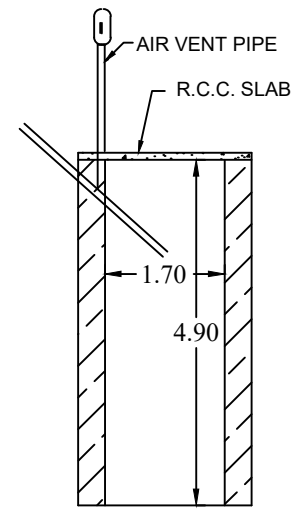

SOAK PIT

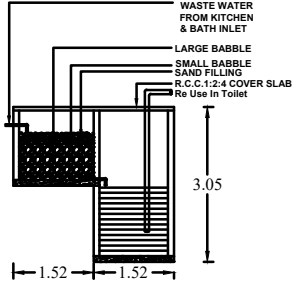

RECYCLING OF WASTE WATER
FROM KITCHEN & BATHROOM

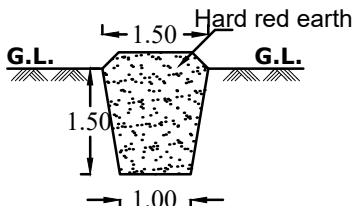

TRIAL PIT
(Scale 1:100)

CERTIFIED THAT PROVISIONS SHALL BE MADE TO "RAIN WATER HARVESTING" ARRANGEMENTS SYSTEM IN THE PROPOSED CONSTRUCTION

ALL DIMENSIONS ARE IN METER
PLAN SCALE 1:100

REFERENCE

D-DOOR	--	1.00 x 2.10
D1-DOOR	--	0.75 x 2.10
W -WINDOW	--	1.40 x 1.40
FW-WINDOW	--	3.35 x 1.80
W-WINDOW	--	3.35 x 1.80
W4-WINDOW	--	1.80 x 1.80
V-VENTILETOR	--	0.90 x 0.60

SITE AREA	: 130.06sq.m(1405.256sq.ft)
PLINTH AREA G.F	: 80.90 sq.m(870.80sq.ft)
PLINTH AREA F.F	: 80.90 sq.m(870.80sq.ft)
TOTAL AREA	:161.80sq.m(1741.60sq.ft)
VACANT AREA	: 49.16sq.m

PROPOSED	☐
ROAD	☐
SITE BOUNDARY	☐
EX.BUILDING	☒

SIGNATURE OF LAND AND BUILDING OWNER

Er. R. BHAGAVATHI GUNESH, B.E.(Civil)
Govt Registered Engineer Grade - III
Reg. No: 150/LS/2019/00025
JAI DURGA CONSTRUCTION
282/B3, NAGARAJAKOVIL CROSS ROAD
NAGERCOIL - 629 901
Cell: 95 85 47 24 35

SIGNATURE OF LICENCE SURVEYOR/ENGINEER

JAI DURGA
CONSTRUCTION
NAGARAJAKOVIL CROSS ROAD
NAGERCOIL-1
CELL NO :9585472435

Eight ways to know a piece of land before you pay for it.

This report covers one part of the picture. These cover the rest, drawn from the same government records, for any property in Tamil Nadu.

LandLens One

Ask anything about a property and get an answer grounded in live government records, with the sources shown.

[/landlens/one](#)



Verify My Land

Every record check run on one property and returned as a single report.

[/landlens/verify-my-land](#)



Legal Opinion

An advocate's written opinion on the title, built on the records we pull for it.

[/landlens](#)



One Map

Every layer on one map: the parcel, its boundary, zoning, water bodies and what sits around it.

[/landlens/one/map](#)



PriceMap

What land actually changed hands for around this plot, taken from the registered deeds.

[/landlens/pricemap](#)



Build Scope

What you are allowed to build here: floor space, height, coverage and setbacks.

[/landlens/build-scope](#)



Property Tracker

Watch a property and hear about it when something new is registered against it.

[/landlens/property-tracker](#)



Deal Room

Run the transaction in one place: documents, stamping, signatures and the parties.

[/landlens/deal-room](#)



Twenty-four checks you can run yourself, at no cost.

Records and verification

The registers themselves, read for you.

Encumbrance Certificate

Patta and Chitta

Field Measurement Sketch

EC Analyzer

Bank charge check

Court case search

Seller background check

Approval check by survey

Value and duty

What it is worth and what it costs to register.

Guideline value by street

Guideline value by survey

Stamp duty and registration fees

Capital gains

Floor space index

Area unit converter

Zoning and land use

What the plan says can happen on this land.

Land use zone finder

CMDA land use check

Coastal regulation zone

Master plan check

Water bodies finder

Airport height clearance

Registers and directories

Who holds it, and which office keeps the record.

Find your registering office

Temple property check

Waqf property check

RERA register



Every free tool
/tools



Services we run
for you
/services



The LandLens
suite
/landlens/one



Every claim in this document traces back to a government record.

Legal opinions, due diligence and title verification

Building plan, layout and sub-division approvals

Completion and occupancy certificates, regularisation

Escrow, negotiation and NRI property management

Land survey, soil testing, architecture and construction

Verified RealEstate
3/350/2 Mettukuppam,
OMR Thoraipakkam,
Chennai 600 097, India
hello@verified.realestate
+91 9996 12 9996

Prepared from the registers named on the page each finding sits on. Where a register could not be read, this document says so in its place rather than leaving the gap to be read as a clean result.

