

PP

APPROVAL RECORD

Planning Permission

Kanniyakumari district, Tamil Nadu

APPROVAL TYPE

Building Plan








ISSUING AUTHORITY

Rural Panchayat

The approval as the planning authority issued it, reproduced in full behind this page.

An approval speaks to what was sanctioned, not to what was built. Completion is a separate record.

PLAN SHOWING THE PROPOSED CONSTRUCTION OF TERRACE ROOF RESIDENTIAL BUILDING IN R.SY.NO:888/3 OF MATHICODE VILLAGE AT KOTTAVILAI IN MATHICODE VILLAGE PANCHAYAT, KILLIYOOR PANCHAYAT UNION, KILLIYOOR TALUK, K. K. DISTRICT.

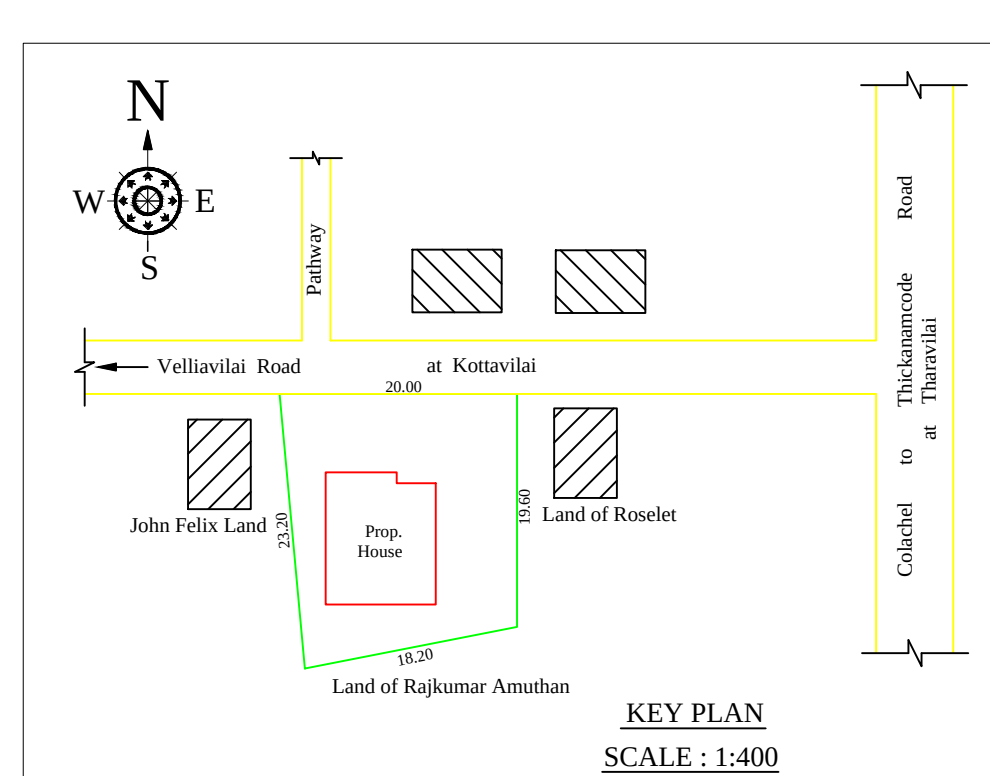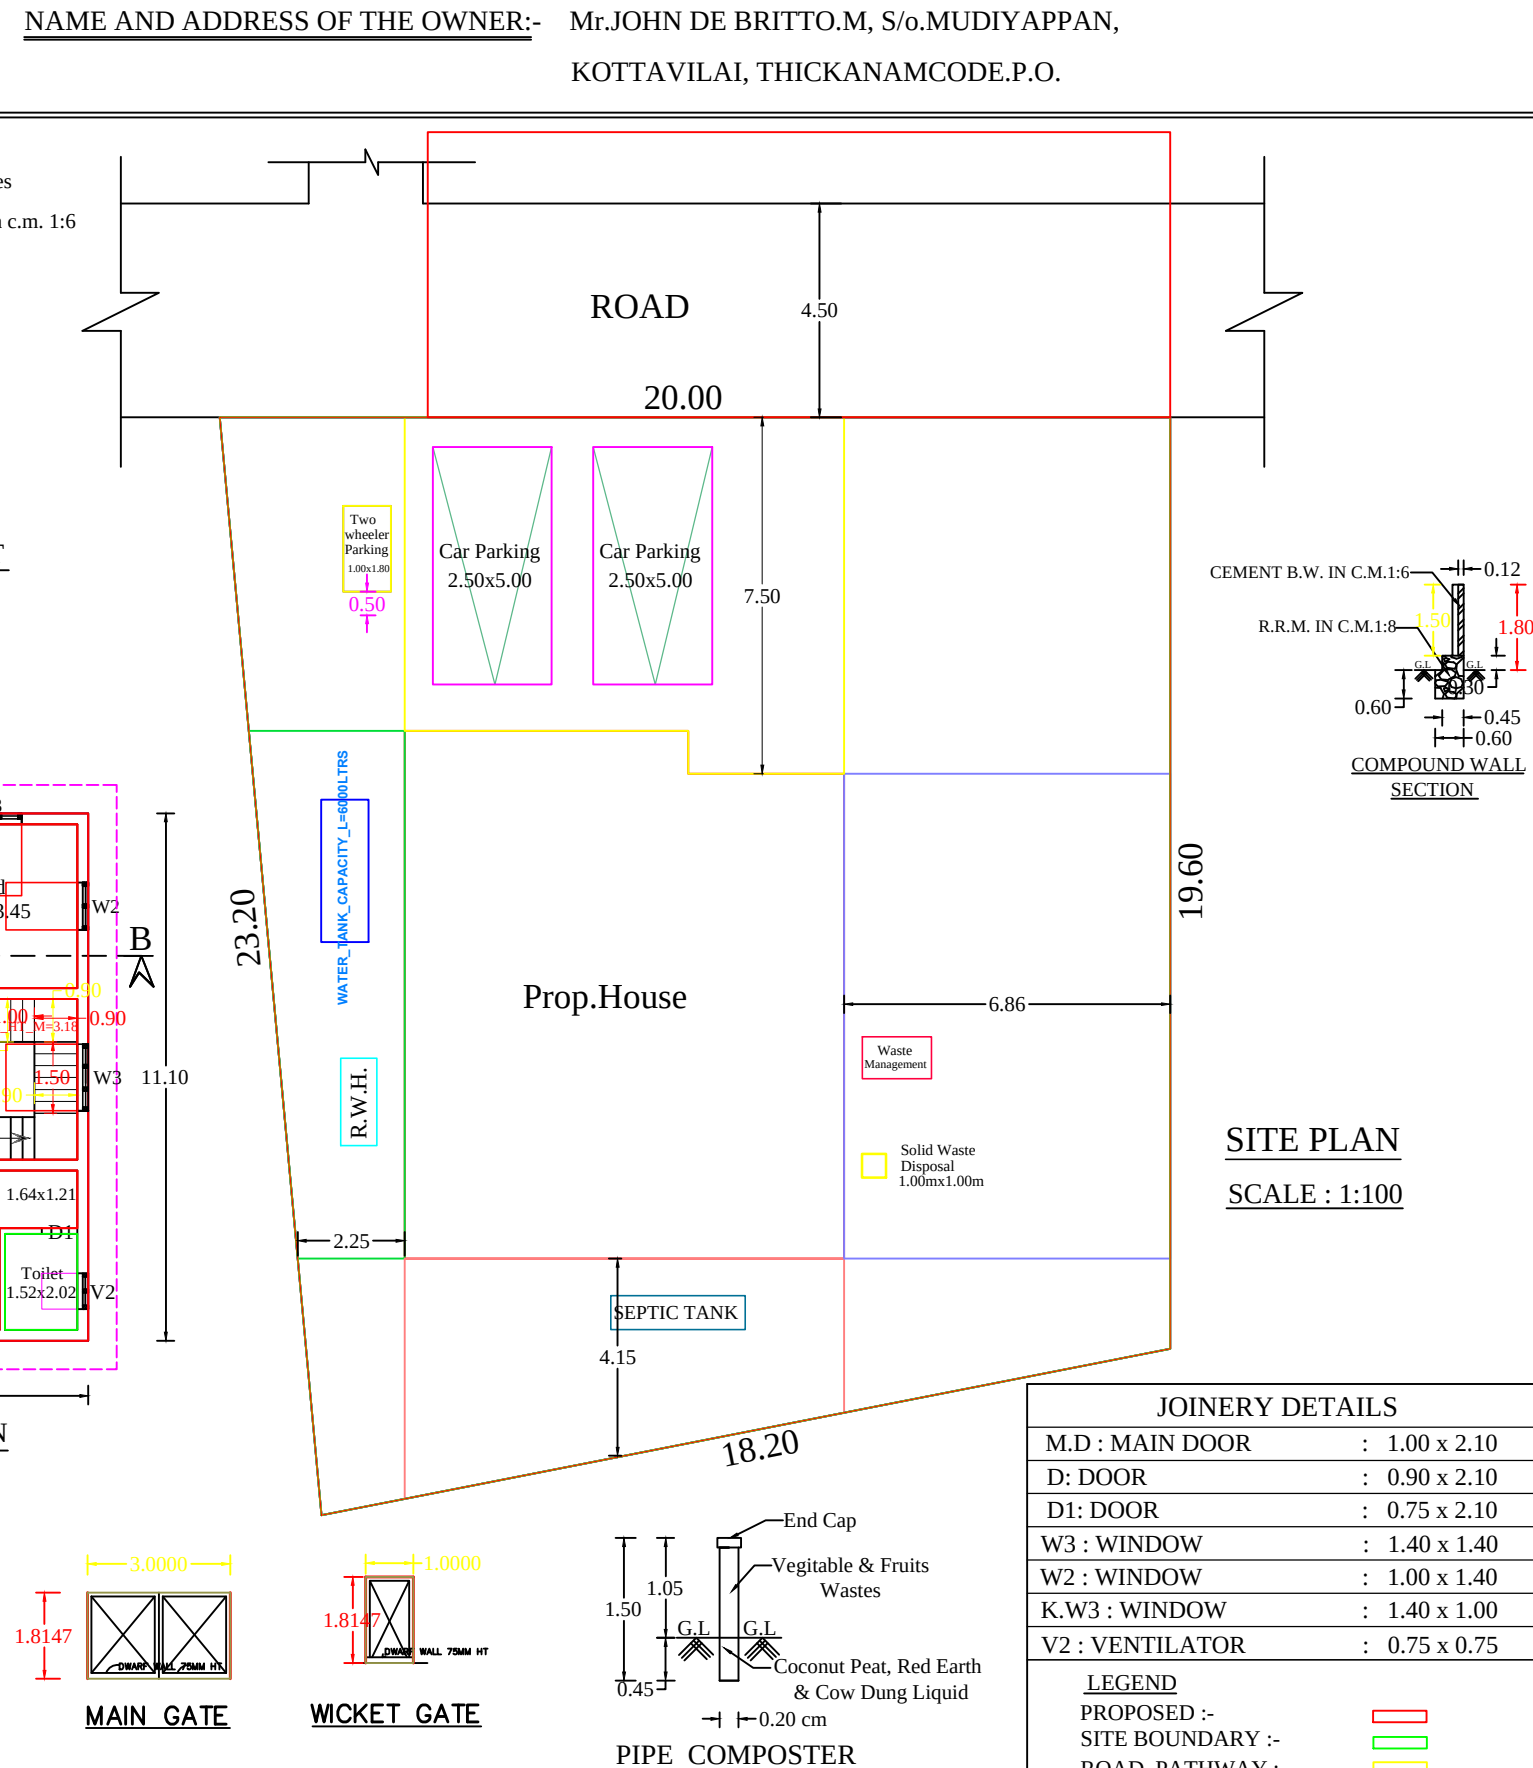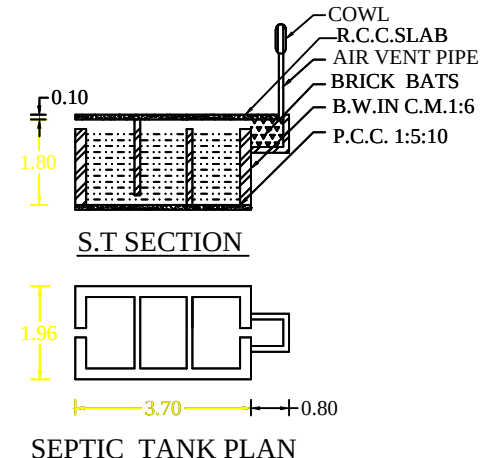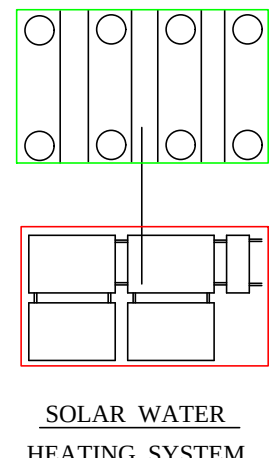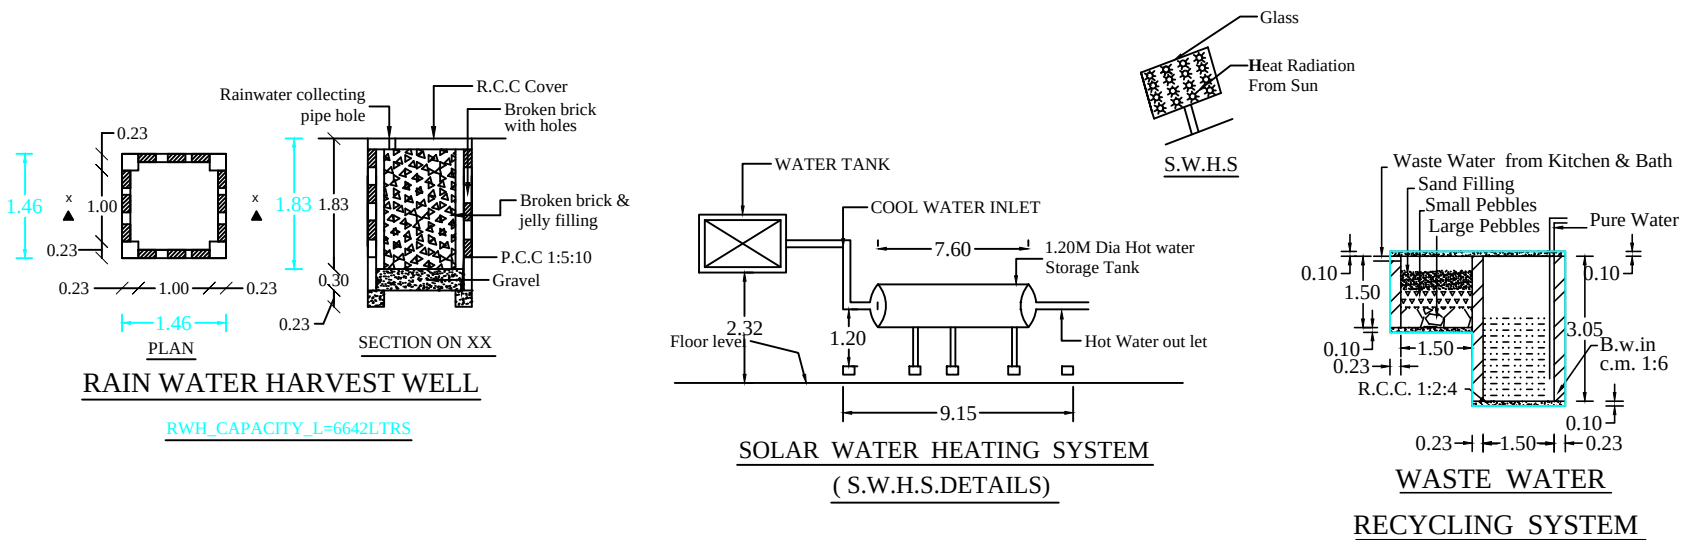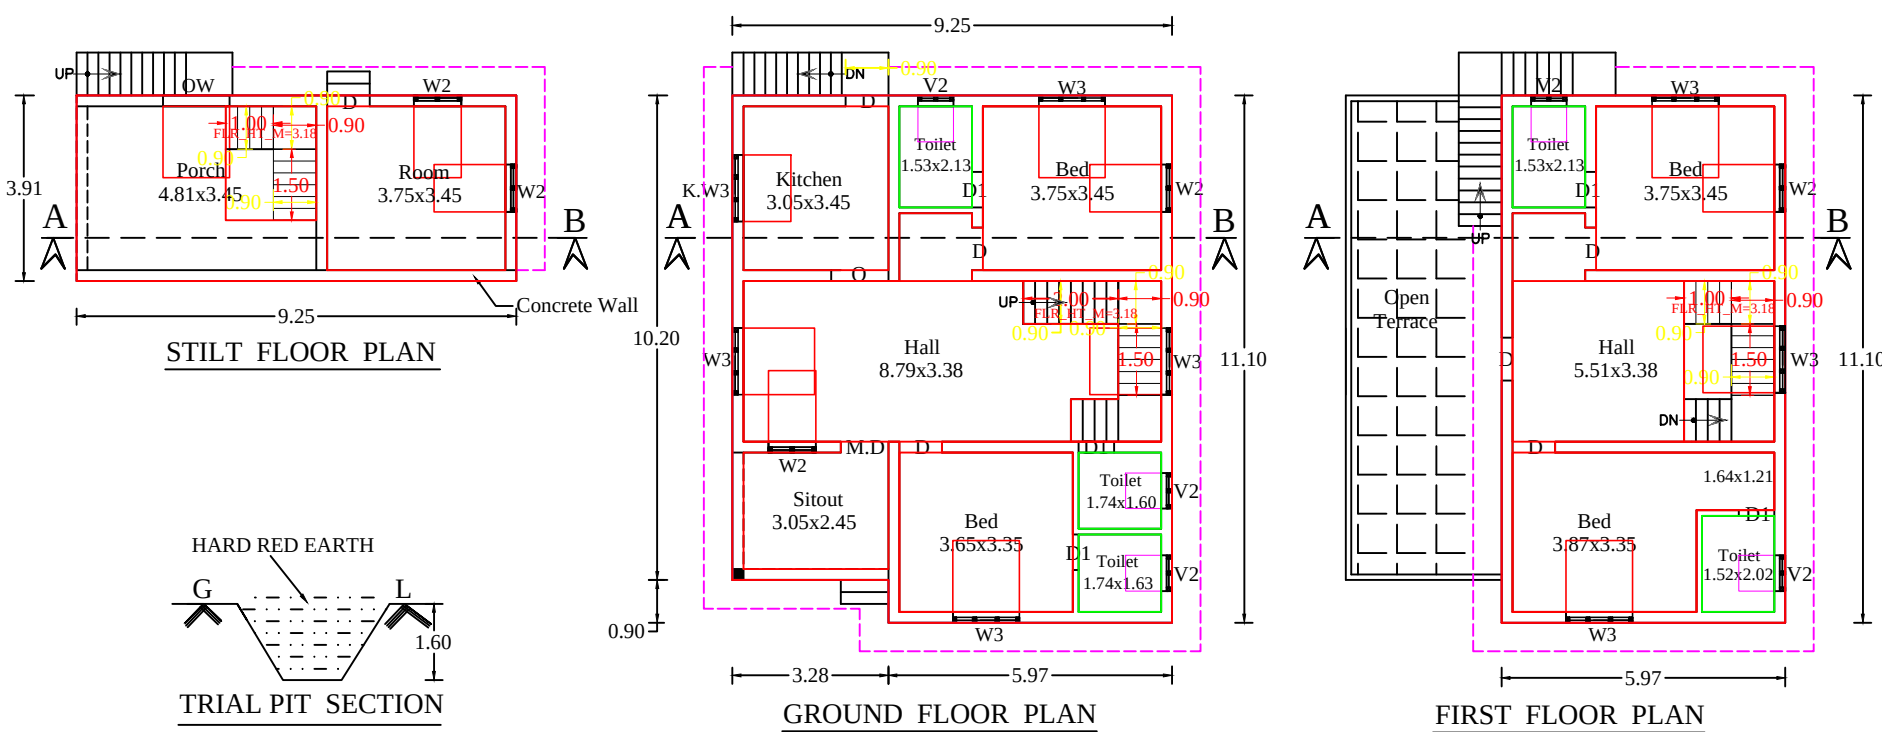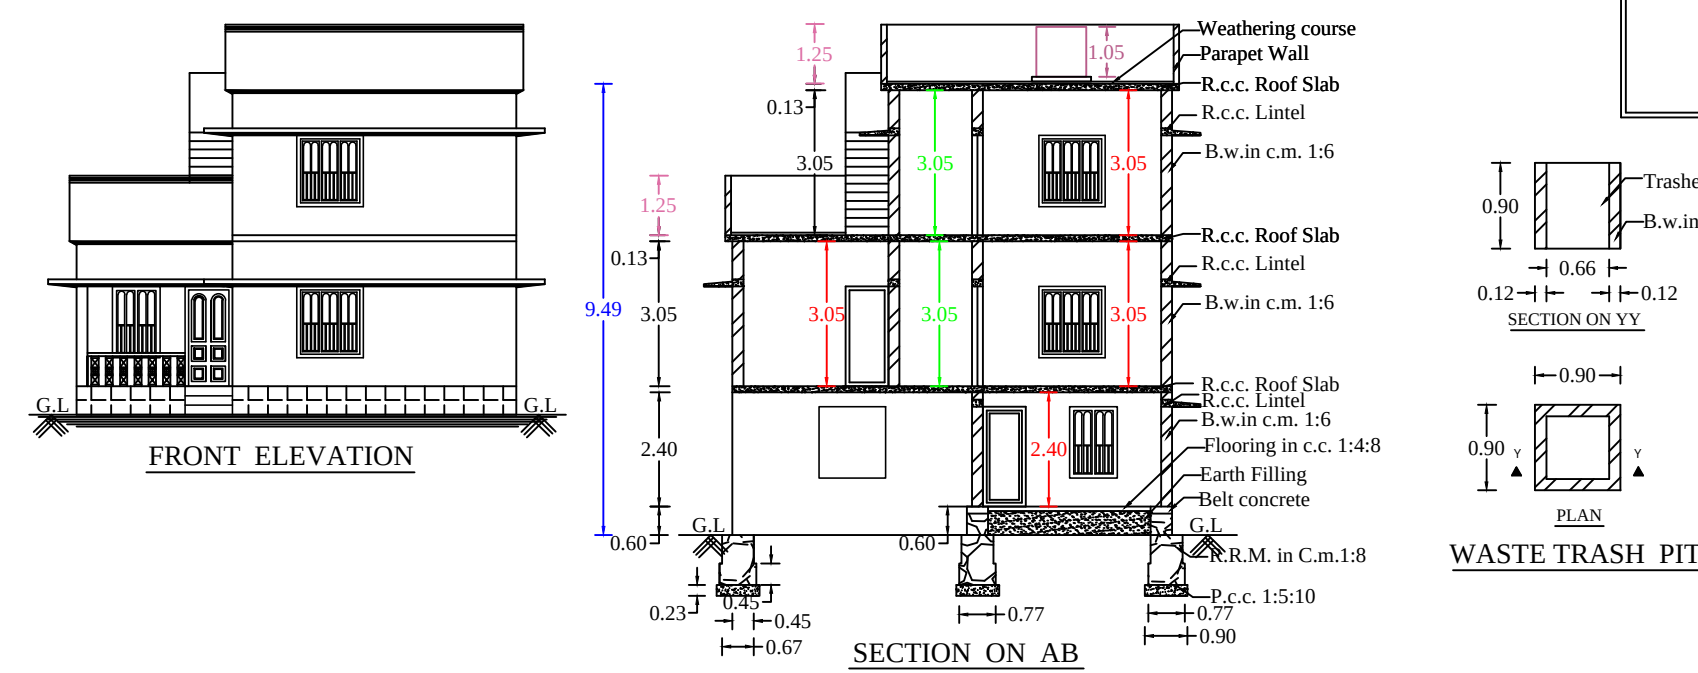

RMS ASSOCIATES

Er.T.JOHN MARGRET QUEEN

Registered Civil Engineer

Registration No. 148/LS/2023/00002

Cell : 8110005647/7502494208

email : johnmqueen@gmail.com

Oppo.TMB,Thickanamcode, Thickanamcode.P.O. Pincode : 629804.

SIGNATURE OF LAND AND BUILDING OWNER

SIGNATURE OF LICENCE SURVEYOR/ENGINEER

PLAN INFO

PLOT_NO=NO

PATTA_NO= 7966

TALUK= KILLIYOOR

DISTRICT= KANYAKUMARI

SURVEY_NO= 888/3

VILLAGE= MATHICODE

JURISDICTION_TYPE= PANCHAYAT

LAND_USE_ZONE = RESIDENTIAL

PLOT_AREA_M2= 406.04

AS_PER_DOCUMENT= 404.70

AS_AT_SITE= 406.04

FMB_OR_PLR= 406.04

SINGLE_FAMILY_BLDG=YES

CRZ=NO

SECURITY_ZONE=NO

ACCESS_WIDTH_M= 20.00

WHETHER_GOVT_OR_AIDED_SCHOOL=NO

ROAD_WIDTH= 4.50

ROAD_LENGTH= 1500.00

AVG_PLOT_DEPTH= 19.10

AVG_PLOT_WIDTH= 21.40

RWH_DECLARED=YES

BUILDING_NEAR_TO_RIVER=NO

OSR_APPLICABLE=NO

OSR_SURRENDER_OR_BUYBACK=BUYBACK

PREMIUM_FSL_REQUIRED=NO

IS_APPROVED_LAYOUT=NO

AREA_TYPE=OTHERS

BUILDING_NEAR_MONUMENT=NO

BUILDING_NEAR_GOVT_BLDG=NO

PROVISION_FOR_GREEN_BUILDINGS_AND_SUSTAINABILITY=NO

FIRE_PROTECTION_AND_FIRE_SAFETY_REQUIREMENTS=NO

NOC_FOR_CONSTRUCTION_NEAR_MONUMENT=NO

BARRIER_FREE_ACCESS_FOR_PHYSICALLY_CHALLENGED_PEOPLE=YES

FIRE_PROTECTION_AND_FIRE_SAFETY_REQUIREMENTS=YES

NOC_FIRE_DEPT=NO

IS_SWIMMING_POOL_EXISTS=NO

BLOCK_1_B-HOUSE_MEMBER_COUNT=1

IF_HERITAGE_TOWN_LESSTHAN_1KM_RADIUS=NO

REFERENCE

NOTE : ALL DIMENSION ARE IN METRE, SCALE : 1:100

AREA OF SITE	4.05 ARE	10.000 CENTS
SITE AREA	404.70	4354.57

PROPOSED PLINTH AREA

	AREA IN SQ "M"	SQ "FT"
STILT FLOOR	36.17	389.19
GROUND FLOOR	99.72	1072.99
FIRST FLOOR	66.27	713.07
TOTAL	202.16	2175.24
VACANT	304.98	3281.58
F.S.I : 202.16/404.70	0.50 < 2.00	

PROPOSED FLOOR AREA

	AREA IN SQ "M"	SQ "FT"
STILT FLOOR	12.94	139.23
GROUND FLOOR	83.94	903.19
FIRST FLOOR	55.03	592.12
TOTAL	151.91	1634.55

FLOOR AREA ABOVE 25.SQ.M AND UP TO 50.SQ.M -1 DWELLING UNIT

1 CAR SPACE FOR EVERY 2 DWELLING UNITS AND 1 TWO WHEELER SPACE FOR EVERY DWELLING UNIT

PARKING CALCULATION

Required Parking

Total Plinth Area = 202.16 Sq.m

First 50 sq.m 1 Dwelling unit = 1 Two wheeler space

1 Two Wheeler space = 1.00 x 1.80

Provided 1 Two wheeler Space

1 Car Space = 2.50x5.00

Required Car space = $\frac{202.16}{75} = 2.70$ Car

Provided 2 Car space

PLOT COVERAGE : $\frac{99.72 \times 100}{404.70} = 24.64\%$

Eight ways to know a piece of land before you pay for it.

This report covers one part of the picture. These cover the rest, drawn from the same government records, for any property in Tamil Nadu.

LandLens One

Ask anything about a property and get an answer grounded in live government records, with the sources shown.

</landlens/one>



Verify My Land

Every record check run on one property and returned as a single report.

</landlens/verify-my-land>



Legal Opinion

An advocate's written opinion on the title, built on the records we pull for it.

</landlens>



One Map

Every layer on one map: the parcel, its boundary, zoning, water bodies and what sits around it.

</landlens/one/map>



PriceMap

What land actually changed hands for around this plot, taken from the registered deeds.

</landlens/pricemap>



Build Scope

What you are allowed to build here: floor space, height, coverage and setbacks.

</landlens/build-scope>



Property Tracker

Watch a property and hear about it when something new is registered against it.

</landlens/property-tracker>



Deal Room

Run the transaction in one place: documents, stamping, signatures and the parties.

</landlens/deal-room>



Twenty-four checks you can run yourself, at no cost.

Records and verification

The registers themselves, read for you.

Encumbrance Certificate

Patta and Chitta

Field Measurement Sketch

EC Analyzer

Bank charge check

Court case search

Seller background check

Approval check by survey

Value and duty

What it is worth and what it costs to register.

Guideline value by street

Guideline value by survey

Stamp duty and registration fees

Capital gains

Floor space index

Area unit converter

Zoning and land use

What the plan says can happen on this land.

Land use zone finder

CMDA land use check

Coastal regulation zone

Master plan check

Water bodies finder

Airport height clearance

Registers and directories

Who holds it, and which office keeps the record.

Find your registering office

Temple property check

Waqf property check

RERA register



Every free tool
/tools



Services we run
for you
/services



The LandLens
suite
/landlens/one



Every claim in this document traces back to a government record.

Legal opinions, due diligence and title verification

Building plan, layout and sub-division approvals

Completion and occupancy certificates, regularisation

Escrow, negotiation and NRI property management

Land survey, soil testing, architecture and construction

Verified RealEstate
3/350/2 Mettukuppam,
OMR Thoraipakkam,
Chennai 600 097, India
hello@verified.realestate
+91 9996 12 9996

Prepared from the registers named on the page each finding sits on. Where a register could not be read, this document says so in its place rather than leaving the gap to be read as a clean result.

