

PP

APPROVAL RECORD

Planning Permission

Kanniyakumari, Thiruvapur taluk
Kanniyakumari district, Tamil Nadu

APPROVAL TYPE

Building Plan

ISSUING AUTHORITY

Town Panchayat

EXTENT APPROVED


4483.00 Sq.m

PURPOSE

Residential

The approval as the planning authority issued it, reproduced in full behind this page.

An approval speaks to what was sanctioned, not to what was built. Completion is a separate record.

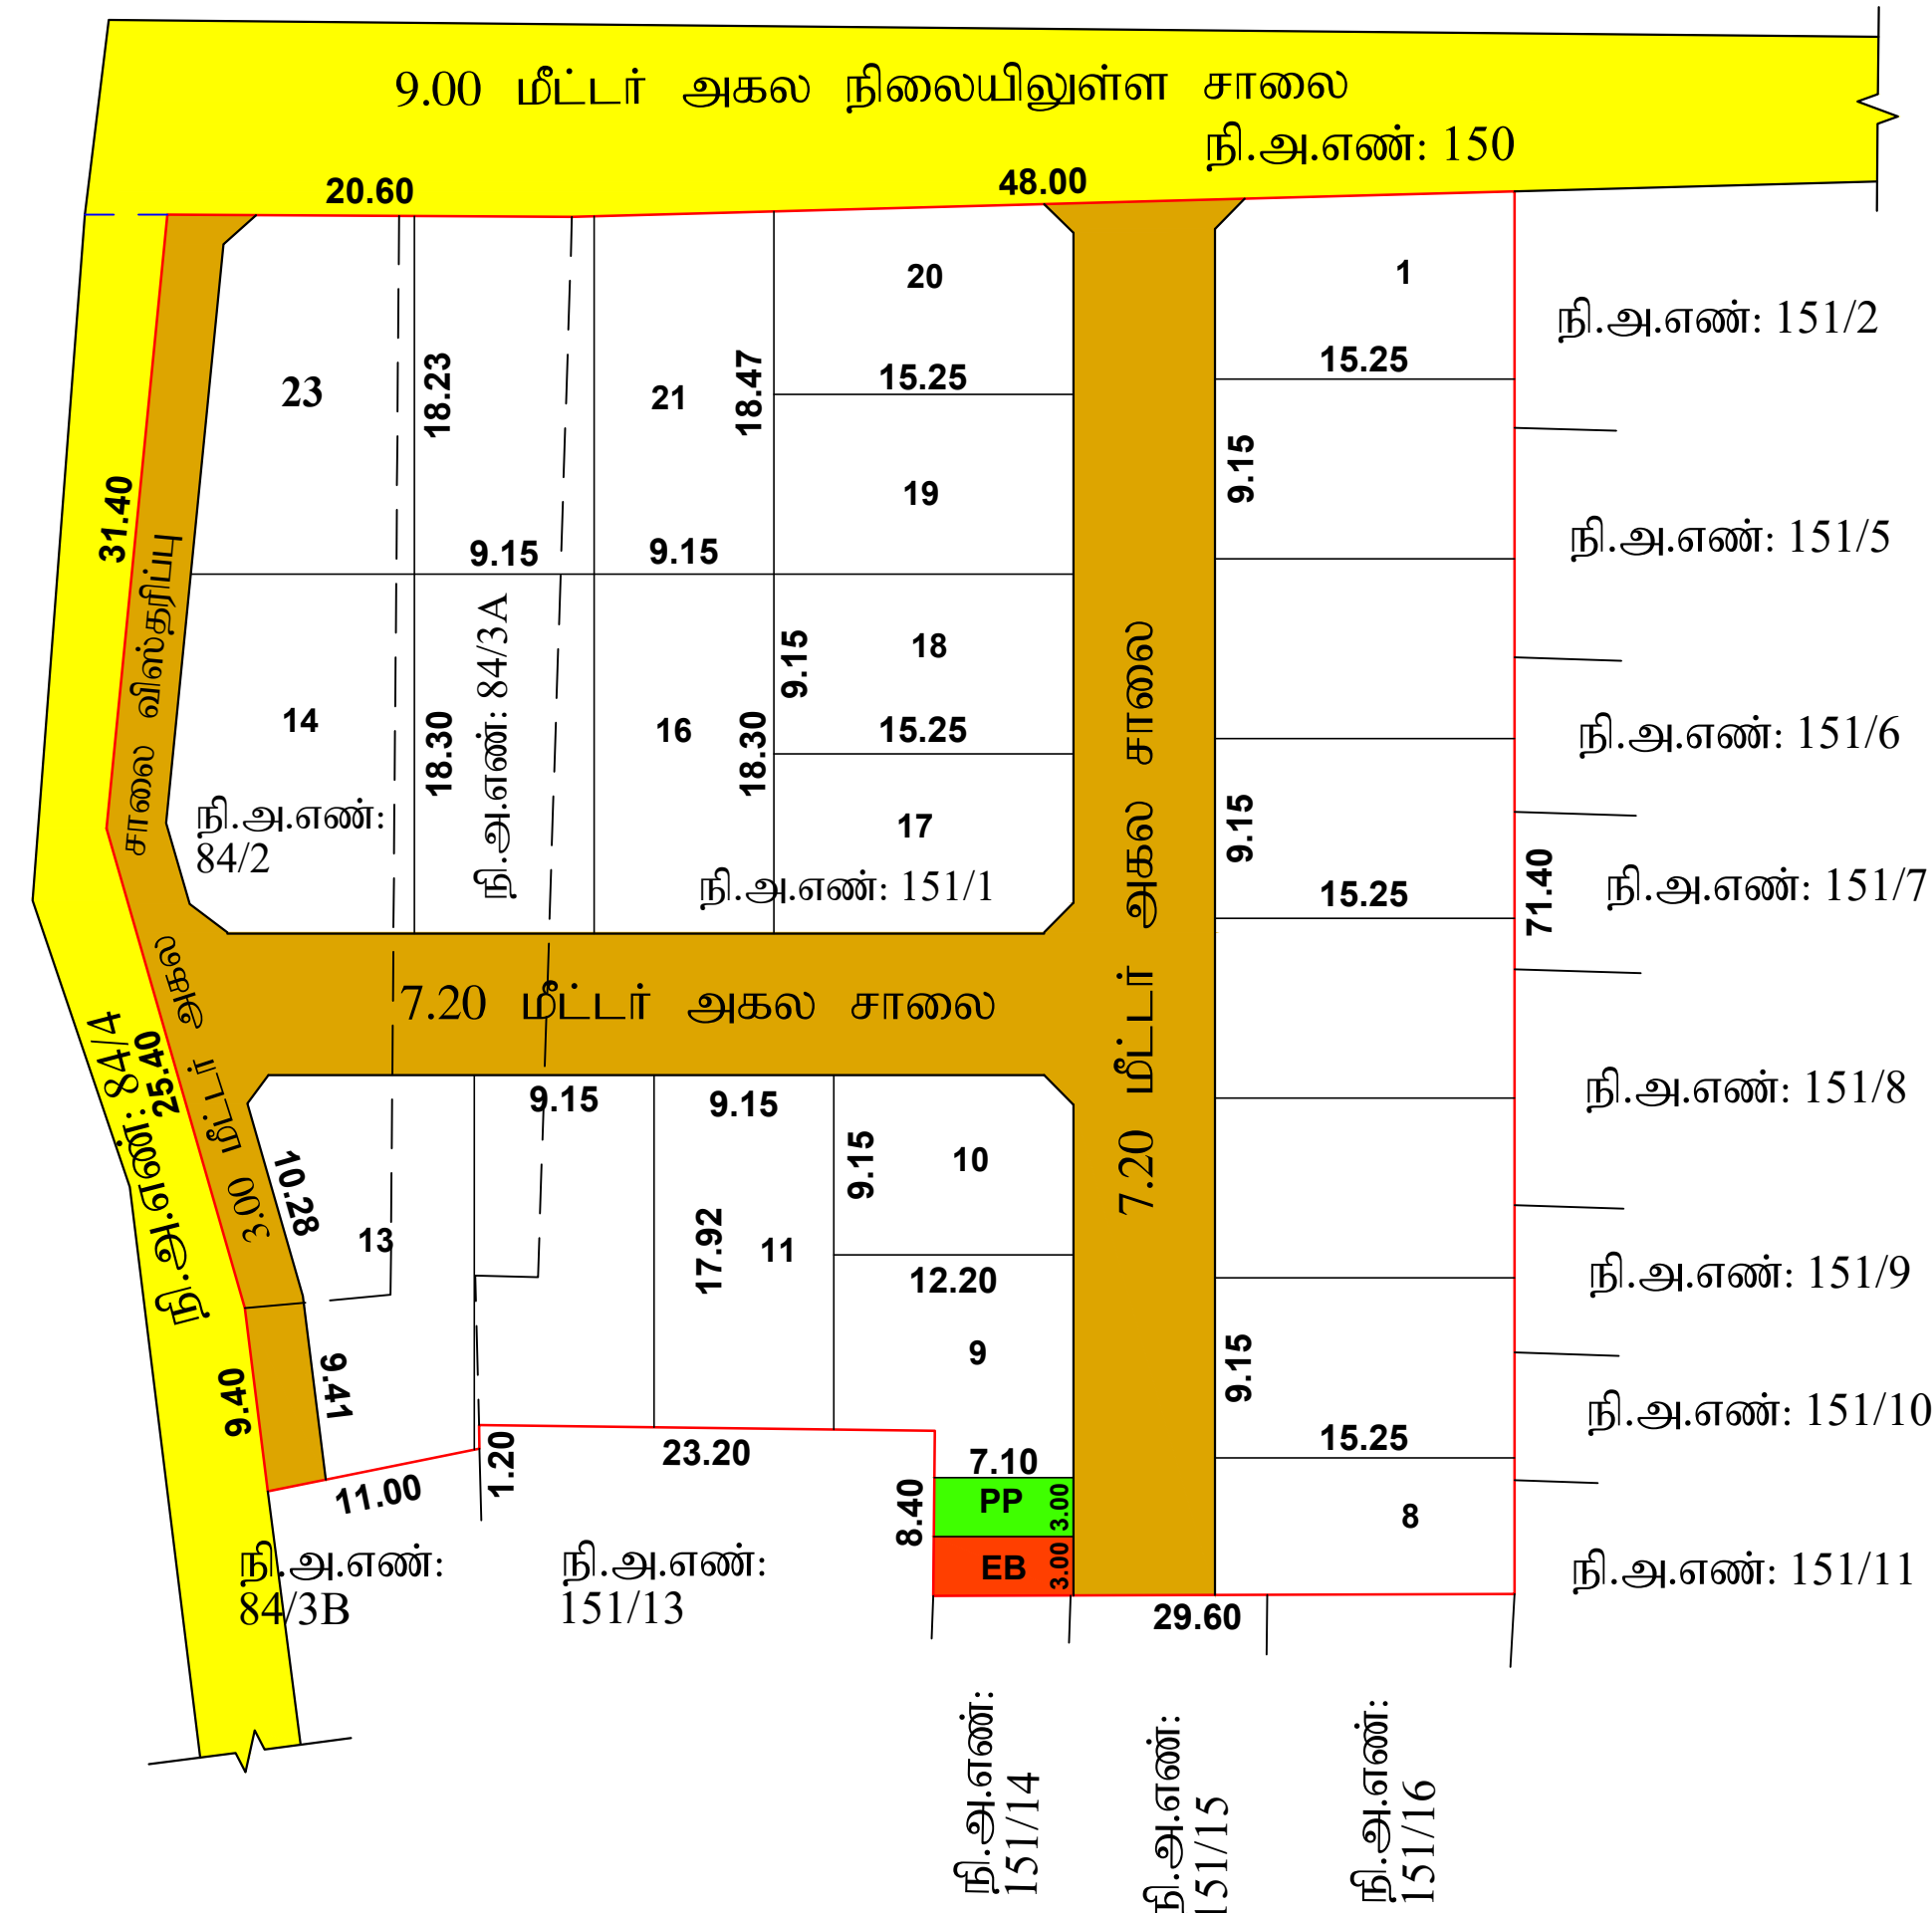

மா. சூர்ய குமார்
அளவர்/உதவி அளவாளர்

த. கண்ணன்
அளவாளர் நிலை - III

அ. விஜயலக்ஷ்மி
மேற்பார்வையாளர்

மாவட்ட நகர் ஊரமைப்பு அலுவலகம், திருவாரூர் மாவட்டம்

அகரத்திருநல்லூர் ஊராட்சி

திருவாரூர் மாவட்டம், திருவாரூர் வட்டம், கொரடாச்சேரி ஊராட்சி ஒன்றியம், அகரத்திருநல்லூர் ஊராட்சி மற்றும் கிராமம், நில அளவு எண்கள்: **84/2, 3A, 151/1** - ல் அமைப்பு குடியிருப்பு மனைப்பிரிவிடமான மனைகள் அமைப்பு - நெழில்நுட்ப ஒப்புதல் வரையடம்

அளவு : 1:100 (அளவுகள் மீட்டரில்)

இவையுள்ள விவரம் எண் : **WR5FOADO (10094/2023 TVR-1)**

குறிப்பு:

மனைப்பிரிவின் பரப்பு : 4483.00 ச. மீ

கோரிய மனைகள் : 23

ஒதுக்கிய மனைகள் : 23

மனைப்பிரிவின் எல்லை

நிலையிலுள்ள சாலை

பொது ஒதுக்கீடு:

(உத்தேச சாலைப் பரப்பளவு நீங்கலாக மீதமுள்ள மனைப்பிரிவு பரப்பளவிற்கு கணக்கீடு செய்யப்பட்டுள்ளது)

உள்ளாட்சிக்கு தானமாக ஒப்படைக்கப்பட வேண்டியவை:

உத்தேச சாலைகள் மற்றும் றுவைடுடக்குகளின் பரப்பளவு : 1029.705 ச. மீ

பொது உபயோகம் (TNCDBR, 47(8) - ன் படி தானமாக ஒப்படைக்கப்பட வேண்டிய 1% ஒதுக்கீடு):

I. உள்ளாட்சிக்கான ஒதுக்கீட்டின் பரப்பளவு : 21.32 ச. மீ (0.62 %)

II. தமிழ்நாடு மின் உற்பத்தி மற்றும் பகிர்மான கழகம் (TANGEDCO) ஒதுக்கீட்டின் பரப்பளவு : 21.50 ச. மீ (0.62 %)

குறிப்பு:

OSR பரப்பிற்கு சட்ட அகர அழகாட்டி மதிப்பின்படியான நோக்கமினை உரிய அகரக் கணக்கு தலைப்பில் மனுதாரரால் சேலுத்தப்பட்டுள்ளது.

றுவை றுடக்கு : 12.00 மீ அகல சாலை வரை 1.50 X 1.50 மீ விடப்படல் வேண்டும்.

கட்டிட ஏறப்பு : 12.00 மீ அகல சாலை வரை 1.50 மீ விடப்படல் வேண்டும்.

நியந்தனைகள்:

- அரசாணை எண். **18, 16** ந. நி (ம) கு. வ. துறை நாள். **04.02.2019** **31.01.2020** - ன் விதிகள் அனைத்தும் பொருத்தம்.
- இம்மனைப்பிரிவிற்கு உள்ளாட்சி இறுதி ஒப்புதல் அளக்கும்முன் இடத்தினை எந்தத்துறையாலும் நில ஆர்ஜித நடவடிக்கை மேற்கொள்ளப்படவில்லை என்றும், எந்த துறைக்காகவும் நில ஆர்ஜிதப்பட்டபயல் மாவட்ட எருவாய் அலுவலருக்கு அனுப்பப்படவில்லை என்றும், உள்ளாட்சி அலுவலர் உறுதி செய்து கொள்ள வேண்டும்.
- நில உரிமம் குறித்து வழங்கப்பட்ட சான்றுகள் மற்றும் பரிசீலனைக்கு சமர்ப்பிக்கப்பட்ட ஆவணங்கள் சரியானவையல்ல என்று அறியப்பட்டாலோ அல்லது மனைப்பிரிவுக்கு நெழில்நுட்ப ஒப்புதல் வழங்கியதால் பாதிப்பு ஏற்படக்கூடிய குற்றத்தை ஏற்படின் மனைப்பிரிவுக்கு வழங்கப்பட்ட நெழில்நுட்ப ஒப்புதல் எவ்வித முன்னறிவிப்பும் இன்றி நகர் ஊரமைப்பு துறையால் அல்களால் ரத்து செய்யப்படும்.
- விற்பனைக்குட்பட்ட மனைகளை விற்பனை செய்யும் பொது இவ்வாணமின் நகலோடு நகர் ஊரமைப்புத்துறையில் ஒப்புதல் அளிக்கப்பட்ட வரையட நகல் மனை வாக்ருபவர்களுக்கு கட்டாயம் வழங்கப்பட வேண்டும்.
- ஒப்புதல் அளிக்கப்பட்ட மனைப்பிரிவு வரையடத்தை எந்த வித மாற்றம் இன்றி மனைப்பிரிவு நுழைவாயிலில் அளவிடான நிரந்தர தகவல் பலகை றுவம் பொதுமக்கள் பார்வைக்கு நிரந்தரமாக மிரகரிக்கப்பட வேண்டும்
- The Tamil nadu Government in G.O.Ms.No.112, Housing and Urban Development Department dated: 22.06.2017 have approved the tamil Nadu Real Estate (Regulation & Development) Act 2016. The promoter has to advertise, market, book, sell or offer for sale, or invite persons to purchase in any manner any plot, apartment or building, as the case may be, in any Real Estate Project or part of it only after registering the Real Estate Project with the Real Estate Authority.**
- மிரஸ்தாய மனைப்பிரிவு இடத்தினை அடுத்துள்ள சாலையின் மட்டத்திலிருந்து **0.45** மீட்டர் உயர்த்தப்பட்ட மின்னளே மனைப்பிரிவு சாலைகள் அமைக்கப்பட வேண்டும்.
- உத்தரவு கடிதத்தில் குறிப்பிடப்பட்டுள்ள சிறப்பு நியந்தனைகள் மற்றும் மனைப்பிரிவு நியந்தனைகள் தவறாது கடைபிடிக்கப்பட வேண்டும்.

ம. வ/மா. ந. ஊ. அ (TVR) SWP எண்: 36/2023

உதவி இயக்குநர்
மாவட்ட நகர் ஊரமைப்பு அலுவலகம்
திருவாரூர் மாவட்டம்.

Eight ways to know a piece of land before you pay for it.

This report covers one part of the picture. These cover the rest, drawn from the same government records, for any property in Tamil Nadu.

LandLens One

Ask anything about a property and get an answer grounded in live government records, with the sources shown.

[/landlens/one](#)



Verify My Land

Every record check run on one property and returned as a single report.

[/landlens/verify-my-land](#)



Legal Opinion

An advocate's written opinion on the title, built on the records we pull for it.

[/landlens](#)



One Map

Every layer on one map: the parcel, its boundary, zoning, water bodies and what sits around it.

[/landlens/one/map](#)



PriceMap

What land actually changed hands for around this plot, taken from the registered deeds.

[/landlens/pricemap](#)



Build Scope

What you are allowed to build here: floor space, height, coverage and setbacks.

[/landlens/build-scope](#)



Property Tracker

Watch a property and hear about it when something new is registered against it.

[/landlens/property-tracker](#)



Deal Room

Run the transaction in one place: documents, stamping, signatures and the parties.

[/landlens/deal-room](#)



Twenty-four checks you can run yourself, at no cost.

Records and verification

The registers themselves, read for you.

Encumbrance Certificate

Patta and Chitta

Field Measurement Sketch

EC Analyzer

Bank charge check

Court case search

Seller background check

Approval check by survey

Value and duty

What it is worth and what it costs to register.

Guideline value by street

Guideline value by survey

Stamp duty and registration fees

Capital gains

Floor space index

Area unit converter

Zoning and land use

What the plan says can happen on this land.

Land use zone finder

CMDA land use check

Coastal regulation zone

Master plan check

Water bodies finder

Airport height clearance

Registers and directories

Who holds it, and which office keeps the record.

Find your registering office

Temple property check

Waqf property check

RERA register



Every free tool
/tools



Services we run
for you
/services



The LandLens
suite
/landlens/one



Every claim in this document traces back to a government record.

Legal opinions, due diligence and title verification

Building plan, layout and sub-division approvals

Completion and occupancy certificates, regularisation

Escrow, negotiation and NRI property management

Land survey, soil testing, architecture and construction

Verified RealEstate
3/350/2 Mettukuppam,
OMR Thoraipakkam,
Chennai 600 097, India
hello@verified.realestate
+91 9996 12 9996

Prepared from the registers named on the page each finding sits on. Where a register could not be read, this document says so in its place rather than leaving the gap to be read as a clean result.

