

PP

APPROVAL RECORD

Planning Permission

Kanniyakumari district, Tamil Nadu

APPROVAL TYPE

Building Plan










ISSUING AUTHORITY

Rural Panchayat

The approval as the planning authority issued it, reproduced in full behind this page.

An approval speaks to what was sanctioned, not to what was built. Completion is a separate record.

PLAN SHOWING THE PROPOSED CONSTRUCTION OF RESIDENTIAL BUILDING
IN RE-SY-NO,582/15A2 ,AT KUNTHUVILAI , METHUKUMMAL VILLAGE,
NADAIKKAVU PANCHAYAT,KILLIYOOR TALUK, KANYAKUMARI DISTRICT.

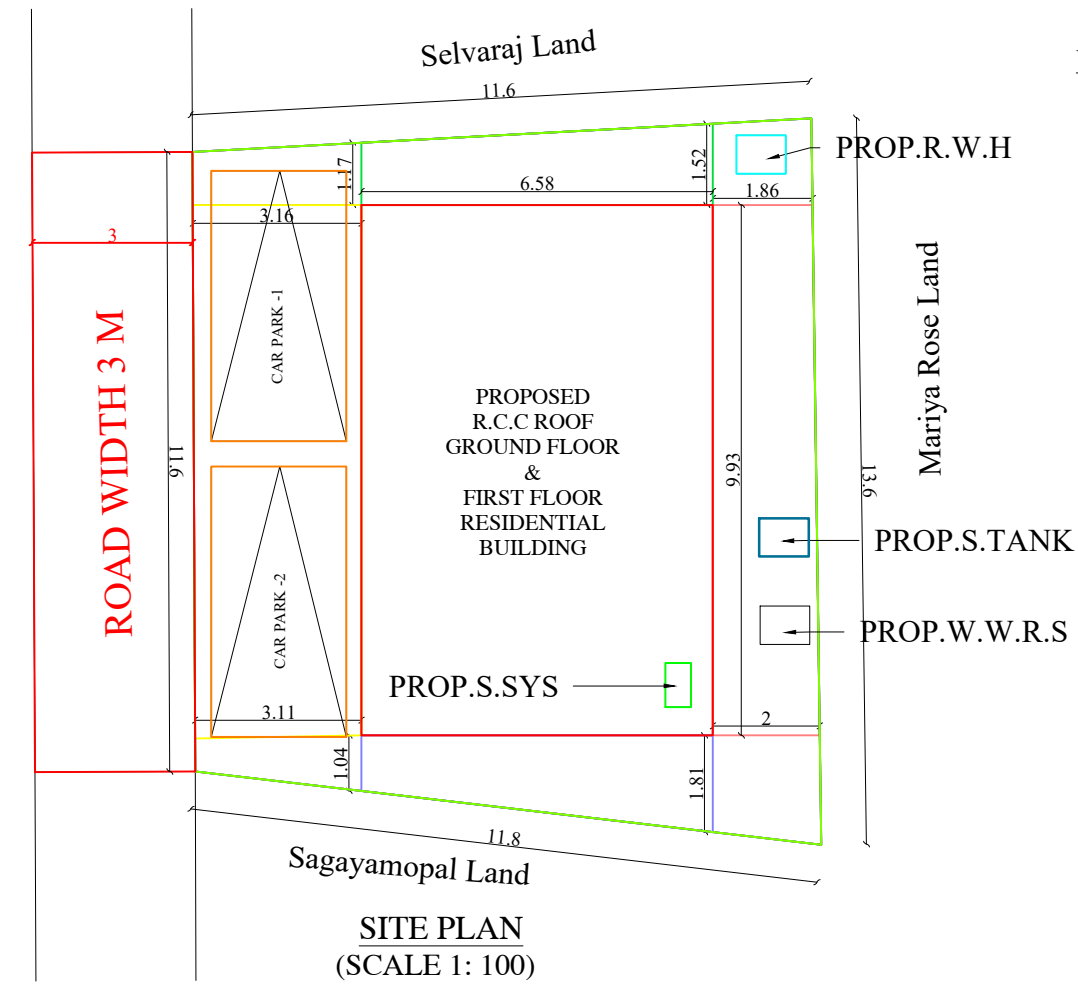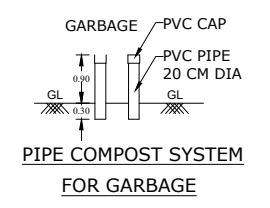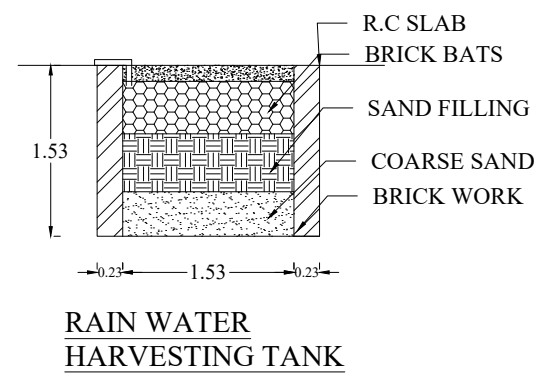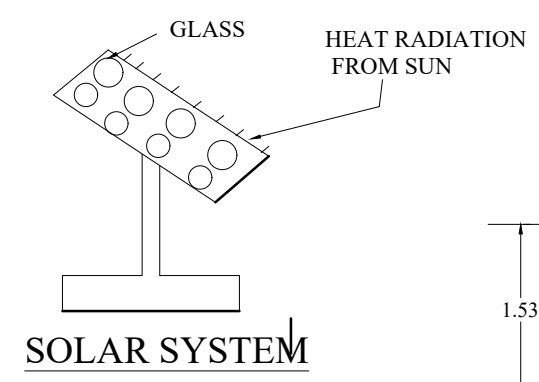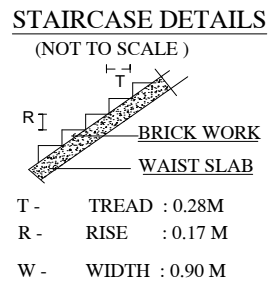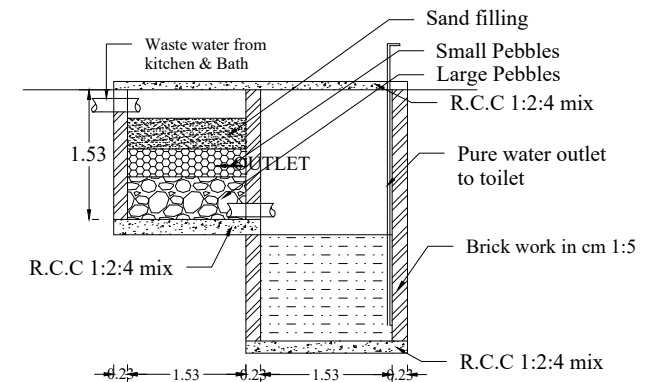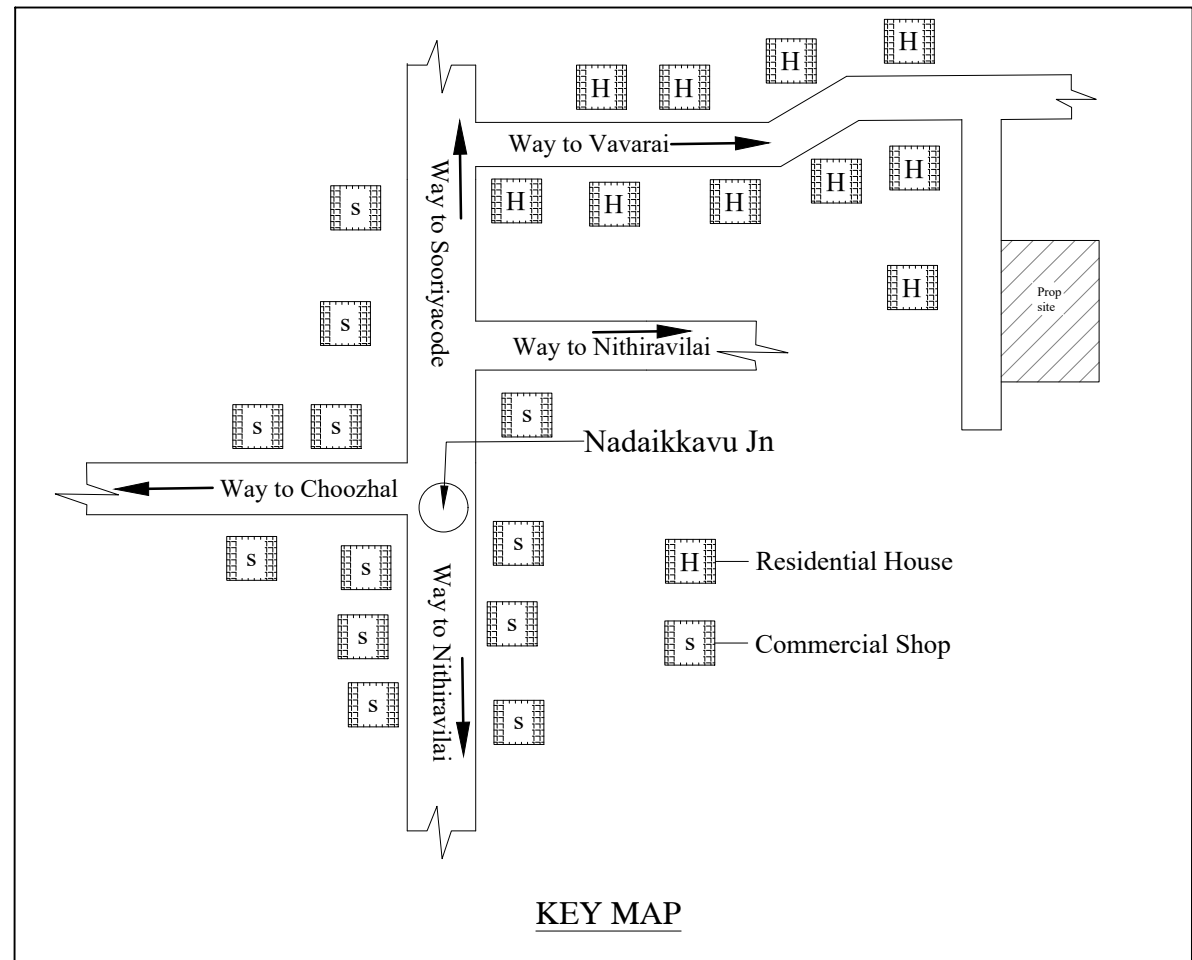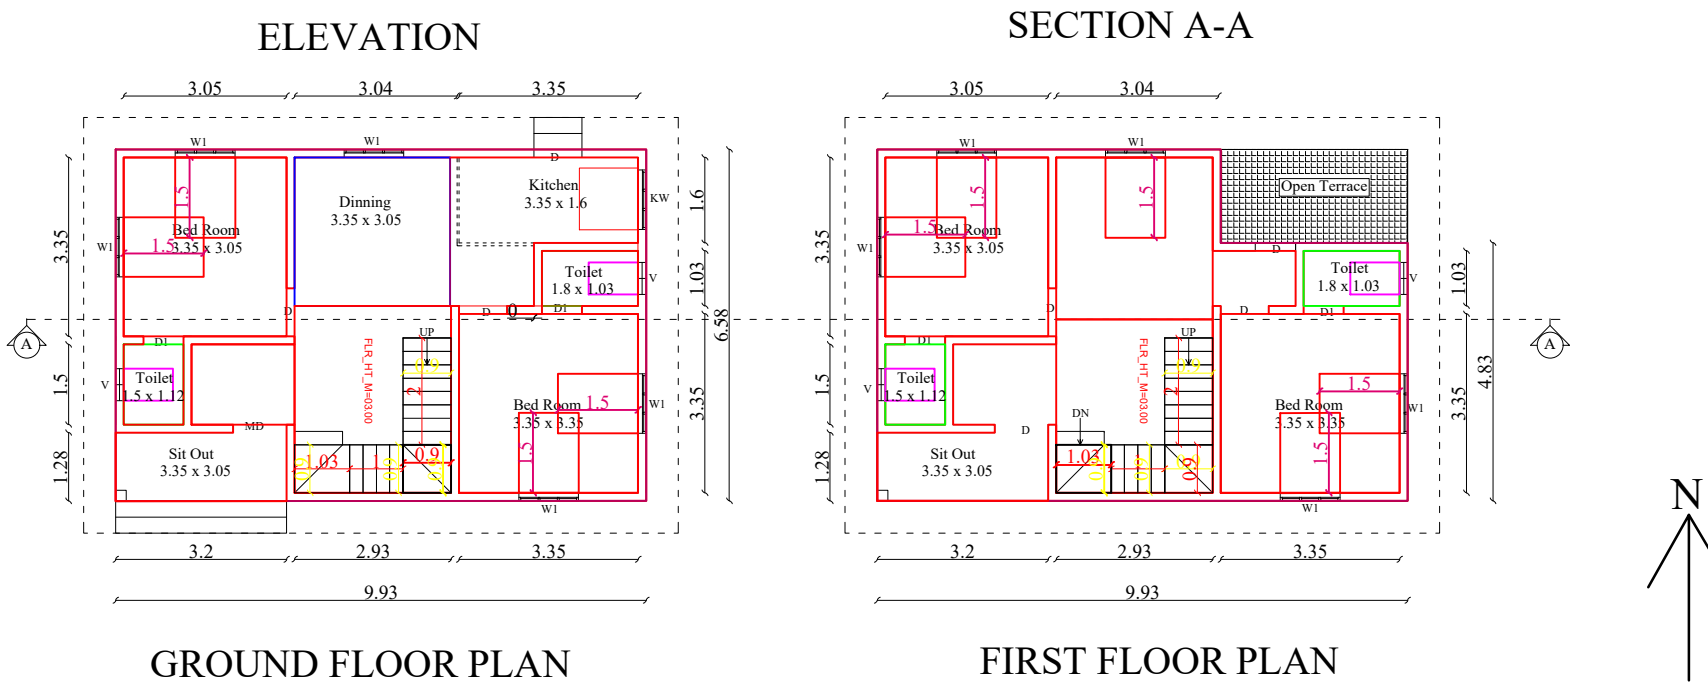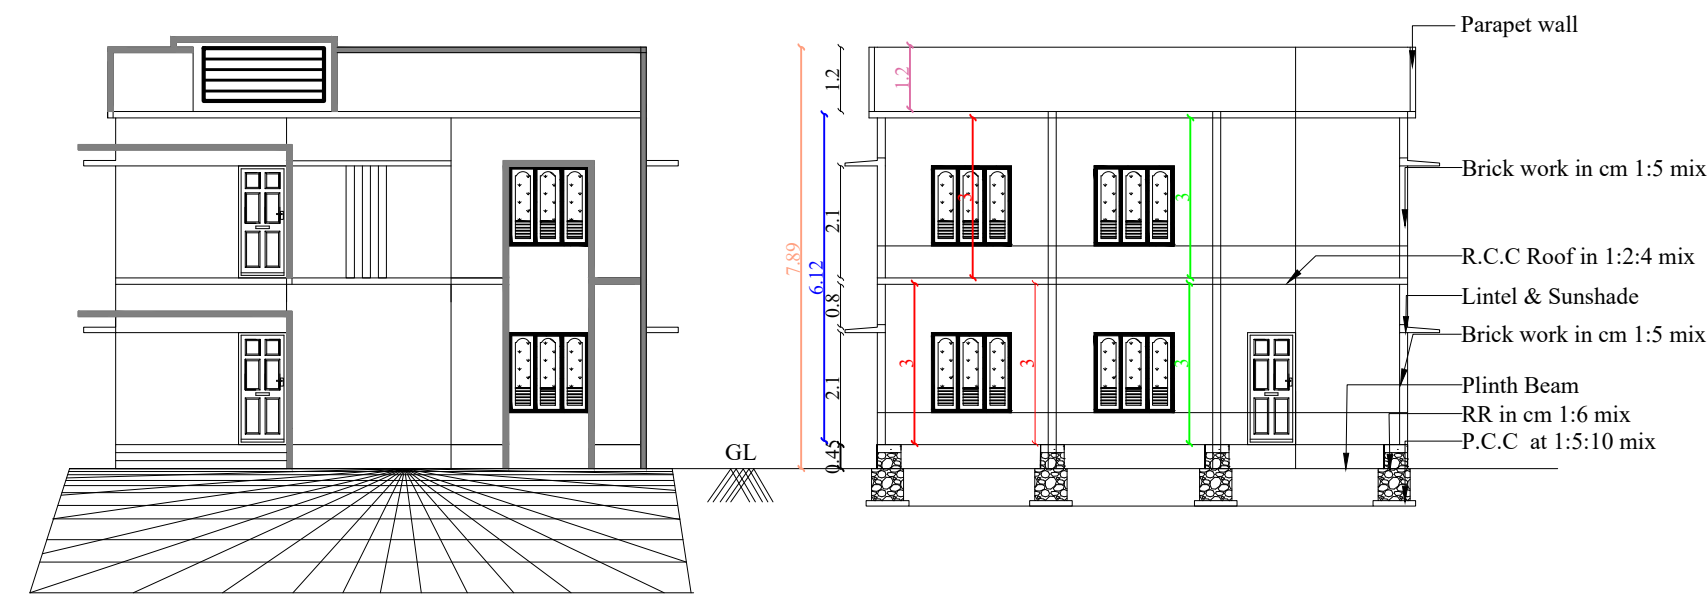

AREA DETAILS - BUILDING		
PLINTH AREA		
Ground Floor	65.34 Sq.m	703.05 Sq.ft
First Floor	59.21 Sq.m	637.09 Sq.ft
Total	124.55 Sq.m	1340.14 Sq.ft

FLOOR AREA		
Ground Floor	58.46 Sq.m	629.02 Sq.ft
First Floor	52.61 Sq.m	566.08 Sq.ft
Total	111.07 Sq.m	1195.1 Sq.ft

AREA DETAILS - PLOT		
Site Area	3.500 Cents	1.41 Are
	(141.64 Sq.m)	(1524.6 Sq.ft)
Vacant Area	76.35 Sq.m	821.55 Sq.ft

PARKING		
Car Space	2	2
Two Wheeler Space	0	0
FSI	0.879	
Plot coverage	46.11 %	


SCHEDULE OF JOINERIES		
DESCRIPTION	SIZE	NOS

Door MD	1.00 X 2.10	1
Door D1	0.90 X 2.10	7
Door D2	0.70 X 2.10	4
Window W	1.50 X 1.80	-
Window W1	1.50 X 1.50	10
Window W2	1.00 X 1.50	-
Window KW	1.50 X 1.10	1
Ventilator V	0.60 X 0.45	4
Window W3	0.50 X 1.50	-


SCALE : 1:100	ALL DIMENSIONS ARE IN METERS	
---------------	------------------------------	--

COLOUR INDEX		
SITE BOUNDARY		
PRO.R.C.C ROOF G.F BUILDING		
PRO.R.C.C ROOF F.F BUILDING		
RAINWATER STORAGE PIT		
ROAD		

NAME OF APPLICANT
Mr.LIBIN RAJ R
S/O , RAJAN,
5-259,CHATHENCODE POTTAI,
CHATHENCODE POST,
KK DIST-629153
PH:9489392940

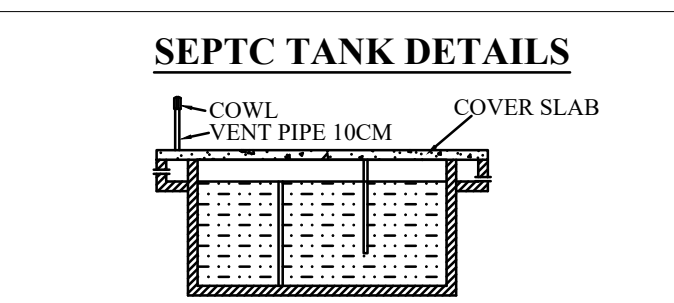

SECTION OF SEPTIC TANK

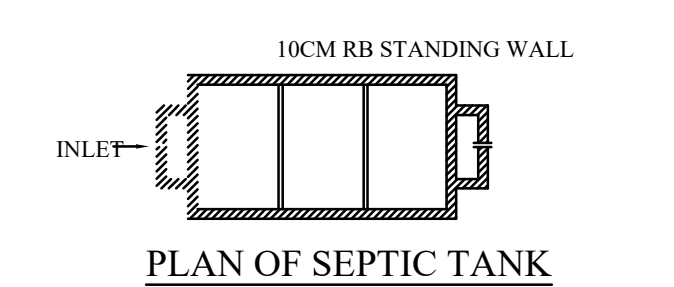

PLAN OF SEPTIC TANK

PLAN INFO
PLOT AREA M2=141.645
AS AT SITE= 146.76
FMB OR PLR= 141.645
AS PER DOCUMENT=141.645
DISTRICT-KANYAKUMARI
TALUK-KILLIYOOR
SURVEY NO= 582/15A2
PATTI NO= 7654
IS SWIMMING POOL EXISTS=NO
IS APPROVED LAYOUT=YES
SINGLE FAMILY BLDG=YES
CRZ=NO
SECURITY_ZONE=NO
ACCESS_WIDTH_M= 11.6
ROAD_WIDTH= 3
ROAD_LENGTH=50
AVG PLOT_DEPTH= 12.6
AVG PLOT_WIDTH= 11.7
LAND_USE_ZONE = RESIDENTIAL
PLOT No= -
RWH DECLARED=YES
OSR APPLICABLE=NO
OSR SURR BUYBACK RETAIN=NO
PREMIUM FSI REQUIRED=NO
BUILDING NEAR TO RIVER=NO
AREA_TYPE= OTHERS
BUILDING NEAR MONUMENT=NO
BUILDING NEAR GOVT BLDG=NO
PROVISION FOR GREEN BUILDINGS AND SUSTAINABILITY=NO
FIRE PROTECTION AND FIRE SAFETY REQUIREMENTS=NO
JURISDICTION TYPE= PANCHAYAT
IF HERITAGE_TOWN_LESS THAN 1KM_RADIUS=NO

FOR OFFICE USE ONLY

Signature of Applicant

APPLICANT

Signature of Engineer
E. P. PAULWIN MANOJ, BE
Engineer - Grade-II-RE
Reg. No: KK/2023/72, 01/2024-2025
Naduvathuvilagam, Choozhai, Adailakuzhi Post - 629 153
Ph: 9489315406, 8848682355

LICENSED ENGINEER

Eight ways to know a piece of land before you pay for it.

This report covers one part of the picture. These cover the rest, drawn from the same government records, for any property in Tamil Nadu.

LandLens One

Ask anything about a property and get an answer grounded in live government records, with the sources shown.

[/landlens/one](#)



Verify My Land

Every record check run on one property and returned as a single report.

[/landlens/verify-my-land](#)



Legal Opinion

An advocate's written opinion on the title, built on the records we pull for it.

[/landlens](#)



One Map

Every layer on one map: the parcel, its boundary, zoning, water bodies and what sits around it.

[/landlens/one/map](#)



PriceMap

What land actually changed hands for around this plot, taken from the registered deeds.

[/landlens/pricemap](#)



Build Scope

What you are allowed to build here: floor space, height, coverage and setbacks.

[/landlens/build-scope](#)



Property Tracker

Watch a property and hear about it when something new is registered against it.

[/landlens/property-tracker](#)



Deal Room

Run the transaction in one place: documents, stamping, signatures and the parties.

[/landlens/deal-room](#)



Twenty-four checks you can run yourself, at no cost.

Records and verification

The registers themselves, read for you.

Encumbrance Certificate

Patta and Chitta

Field Measurement Sketch

EC Analyzer

Bank charge check

Court case search

Seller background check

Approval check by survey

Value and duty

What it is worth and what it costs to register.

Guideline value by street

Guideline value by survey

Stamp duty and registration fees

Capital gains

Floor space index

Area unit converter

Zoning and land use

What the plan says can happen on this land.

Land use zone finder

CMDA land use check

Coastal regulation zone

Master plan check

Water bodies finder

Airport height clearance

Registers and directories

Who holds it, and which office keeps the record.

Find your registering office

Temple property check

Waqf property check

RERA register



Every free tool
/tools



Services we run
for you
/services



The LandLens
suite
/landlens/one



Every claim in this document traces back to a government record.

Legal opinions, due diligence and title verification

Building plan, layout and sub-division approvals

Completion and occupancy certificates, regularisation

Escrow, negotiation and NRI property management

Land survey, soil testing, architecture and construction

Verified RealEstate
3/350/2 Mettukuppam,
OMR Thoraipakkam,
Chennai 600 097, India
hello@verified.realestate
+91 9996 12 9996

Prepared from the registers named on the page each finding sits on. Where a register could not be read, this document says so in its place rather than leaving the gap to be read as a clean result.

