

PP

APPROVAL RECORD

Planning Permission

Kanniyakumari, and taluk
Kanniyakumari district, Tamil Nadu

APPROVAL TYPE
Building Plan


ISSUING AUTHORITY
Town Panchayat

EXTENT APPROVED
1565.00 Sq.m

PURPOSE
Residential

The approval as the planning authority issued it, reproduced in full behind this page.

An approval speaks to what was sanctioned, not to what was built. Completion is a separate record.

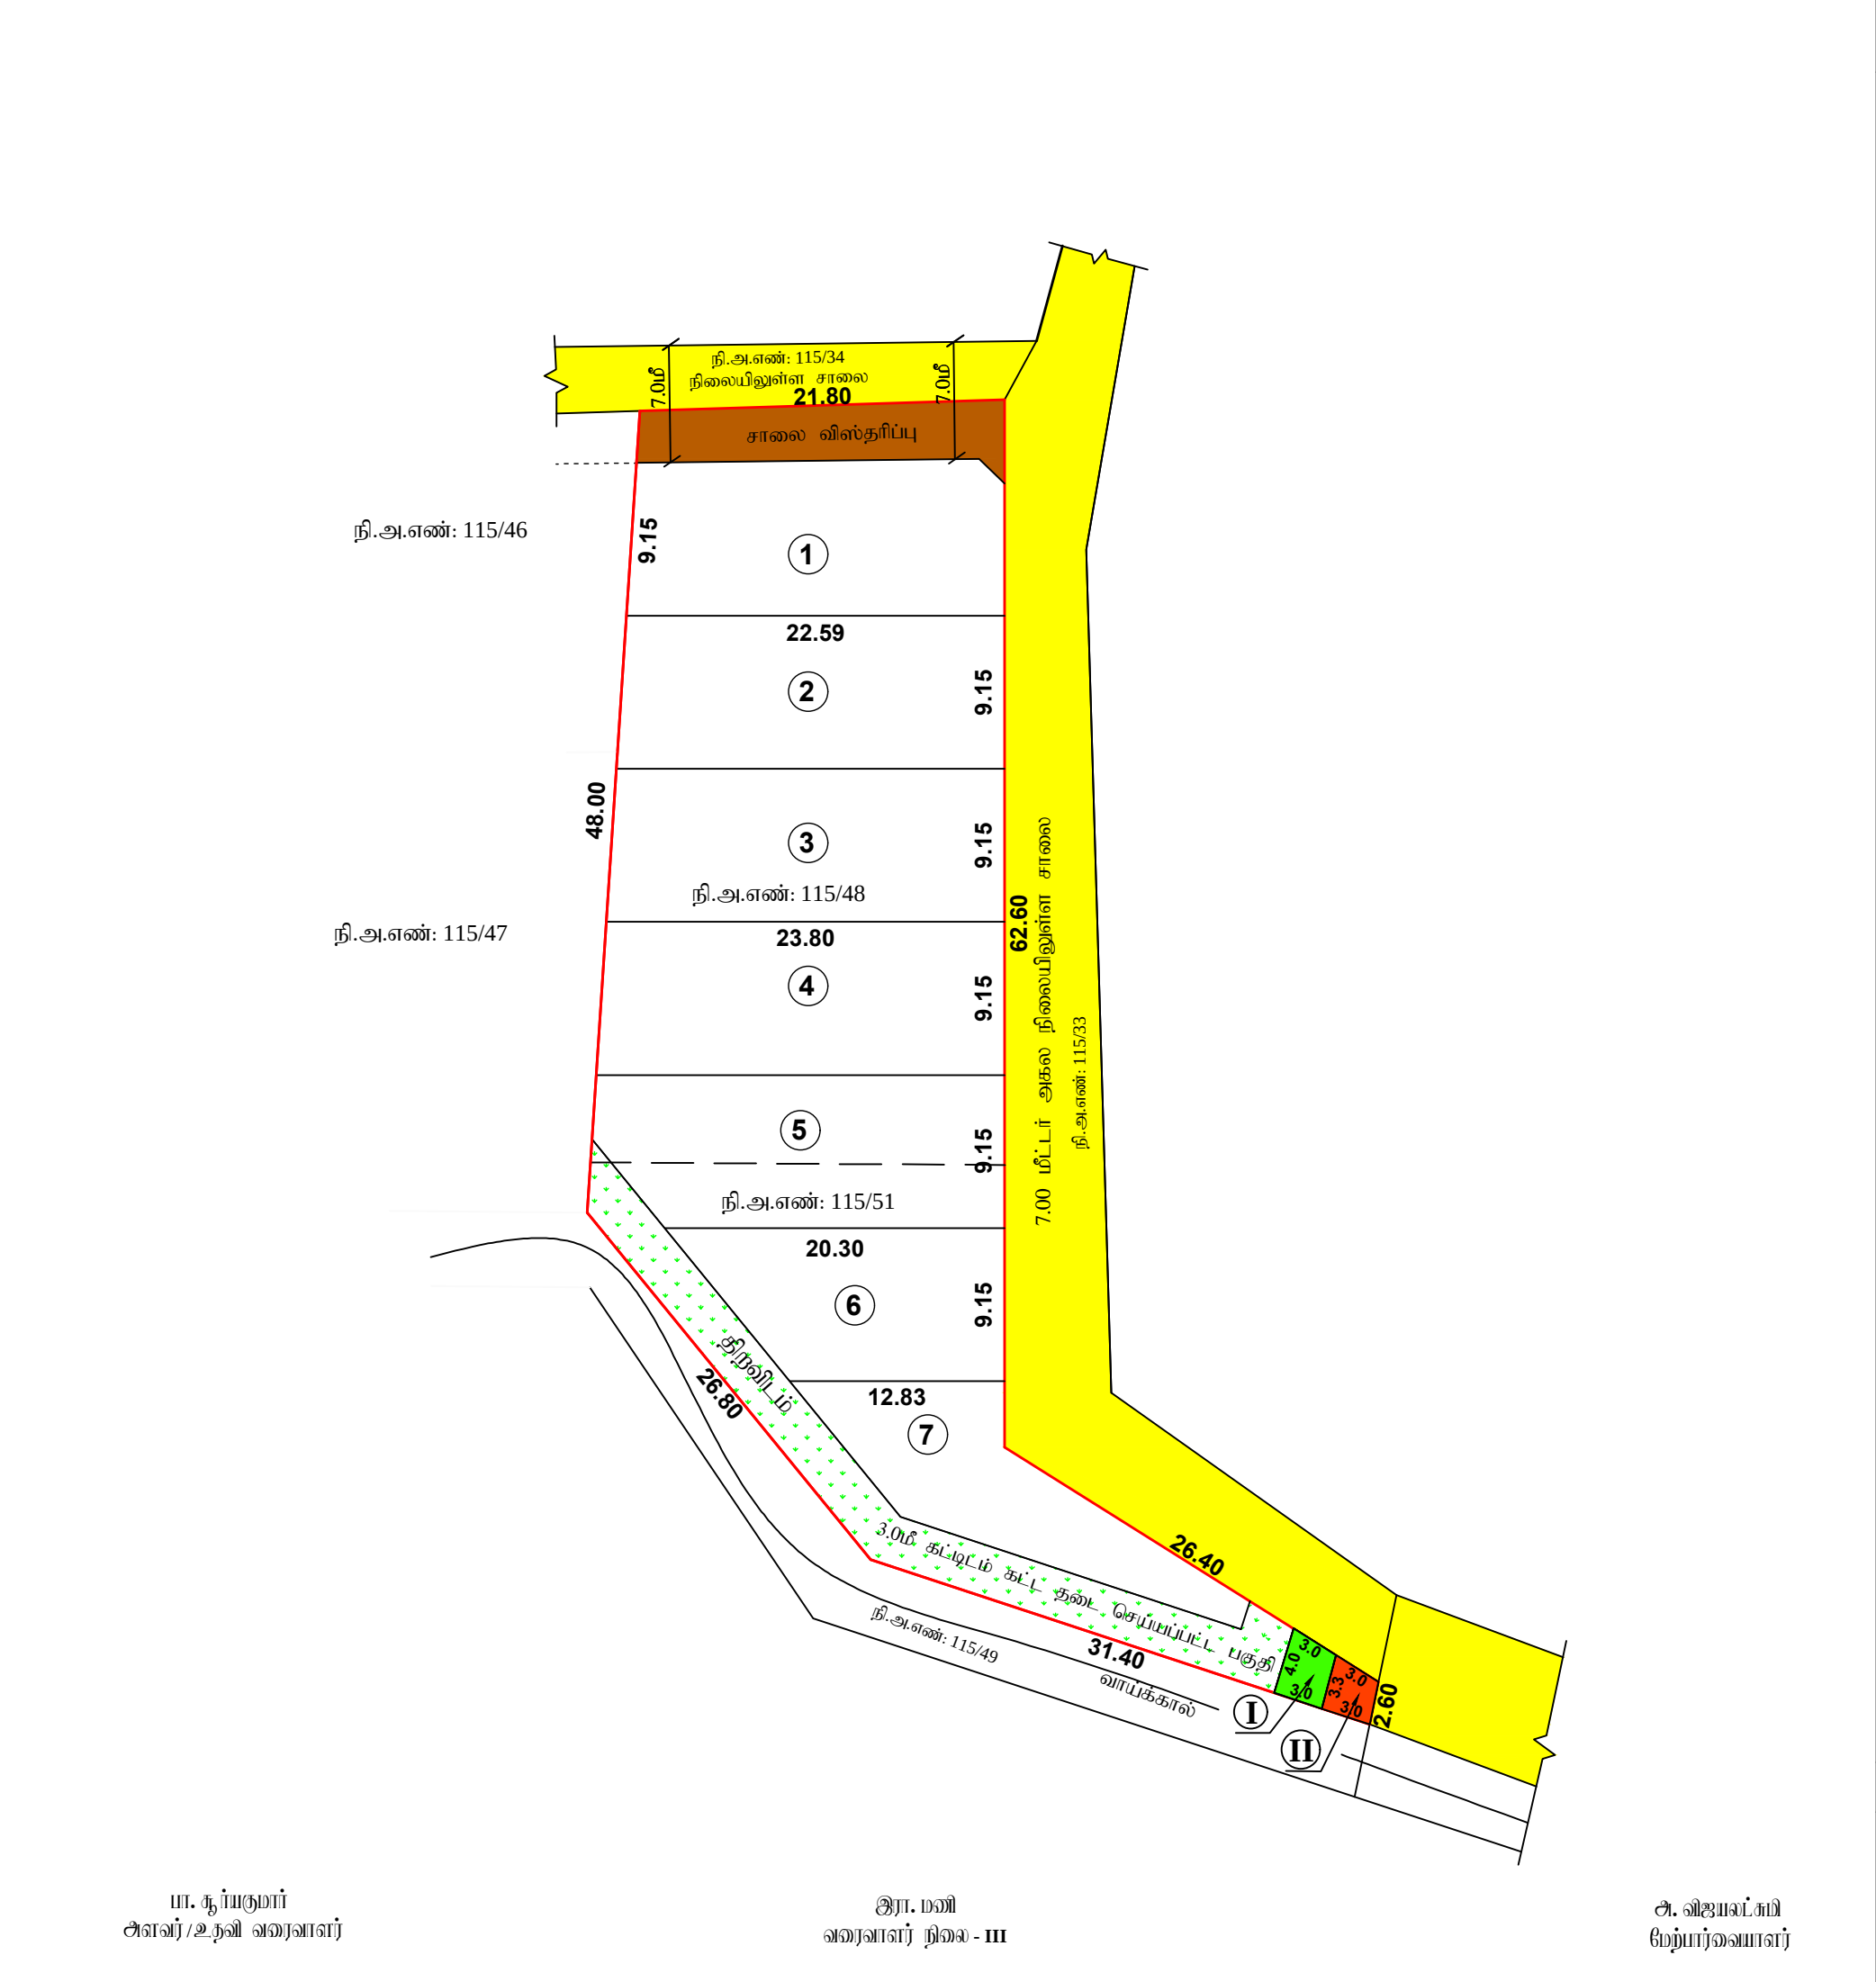

மாவட்ட நகர் ஊரமைப்பு அலுவலகம், திருவாரூர் மாவட்டம்

உத்தமநாஸபுரம் ஊராட்சி

திருவாரூர் மாவட்டம், வலங்கைமான் வட்டம் மற்றும் ஊராட்சி ஒன்றியம், உத்தமநாஸபுரம் ஊராட்சி மற்றும் கிராமம், நில அளவு எண்கள்: **115 / 48, 115 / 51** - ல் அமையும் குடிமருப்பு மனைப்பரிஷித்தான மனைகள் அமைப்பு - தொழில்நுட்ப ஓப்புதல் வரையடம்

அளவு : 1:100 (அளவுகள் மீட்டரில்)

இலையுதள விவ்ன்யம் எண் : **JKBC3BZR (14654/2023 TVR-1)**

குறிப்பு:

மனைப்பரிஷித் யர்ப்பு : 1565.00 ச.மீ

கோரிய மனைகள் : 07

ஒதுக்கிய மனைகள் : 07 (1345.63 ச.மீ)

மனைப்பரிஷித் எல்லை

நிலையிலுள்ள சாலை

பொது ஒதுக்கீடு:

(உத்தேச சாலைப் யர்ப்பளவு நீங்கலாக மீதமுள்ள மனைப்பரிஷு யர்ப்பளவுிற்கு கனக்கீடு செய்யப்பட்டுள்ளது)

உள்ளாட்சிக்கு தானமாக ஓப்படைக்கப்பட்டவை:

உத்தேச சாலைகள் மற்றும் மூலகருடக்குகையி் யர்ப்பளவு : 73.50 ச.மீ

பொது உபயோகம் (TNCDBR, 47(8) - ன் யடி தானமாக ஓப்படைக்கப்பட்ட வேண்டிய 1% ஒதுக்கீடு):

I.உள்ளாட்சிக்கான ஒதுக்கீட்டின் யர்ப்பளவு : 10.75 ச.மீ (0.72 %)

II.நமிற்றாரு மின்உற்பத்தி (ம)யவ்மான கழகத்திற்கான ஒதுக்கீட்டின் யர்ப்பளவு : 8.60 ச.மீ (0.58 %)

கட்டிட வரம்பு : 7.20மீ முதல் 12.0மீ வரையிலான சாலைக்கு 1.50மீ விடப்படல் வேண்டும்

மூலை மூடக்கு : 12.00மீ அகல சாலை வரை 1.50 X 1.50மீ விடப்படல் வேண்டும்.

நியத்தனைகள்:

1. அரசாணை எண். 18, 16 ந.நி(ம)கு.வ. நுவற நாள். 04.02.2019, 31.01.2020 - ன் விதிகள் அவைத்தும் பொருத்தும்.

2. இம்மனைப்பரிஷிற்கு உள்ளாட்சி இலுதி ஓப்புதல் அளிற்கும்முன் இடத்தினை ஏற்றத்துறையாலும் நில ஆர்ஜித நடவடிக்கை மேற்க்கொள்ளப்படவில்லை என்றும், ஏற்ற துறைக்காகவும் நில ஆர்ஜிதப்பட்டியல் மாவட்ட வருவாய் அலுவலருக்கு அனுப்பப்படவில்லை என்றும், உள்ளாட்சி அலுவலர் உறுதி செய்து கொள்ள வேண்டும்.

3. நில உரிமம் குறித்து வழங்கப்பட்ட சான்றுகள் மற்றும் பரிசீலனைக்கு சமர்ப்பிக்கப்பட்ட ஆவணங்கள் சரியானவையல்ல என்று அறியப்பட்டாலோ அல்லது மனைப்பரிஷுக்கு தொழில்நுட்ப ஓப்புதல் வழங்கியதால் யாதிப்பு ஏற்படக்கூடிய குற்றினை ஏற்படித் மனைப்பரிஷுக்கு வழங்கப்பட்ட தொழில்நுட்ப ஓப்புதல் எவ்வித முன்வழிவிடும் இன்றி நகர் ஊரமைப்பு துறையால் அவர்களால் ரத்து செய்யப்படும்.

4. விற்பனைக்குட்படான மனைகளை விற்பனை செய்யும் பொது இவ்வாவணின் நகலோடு நகர் ஊரமைப்புத்துறையில் ஓப்புதல் அளிக்கப்பட்ட வரையட நகல் மனை வாங்குபவர்களுக்கு கட்டப்படும் வழங்கப்பட வேண்டும்.

5. ஓப்புதல் அளிக்கப்பட்ட மனைப்பரிஷு வரையடத்தை ஏற்ற வித ம மற்றும் இன்றி மனைப்பரிஷு நுவறுவாணில் 6'x4' அளவிலான நிரத்தர தகவல் யலகை மூலம் பொதுமக்கள் யார்வைக்கு நிரத்தரமாக மிரகரிக்கப்பட வேண்டும்

6. The Tamil nadu Government in G.O.Ms.No.112, Housing and Urban Development Department dated: 22.06.2017 have approved the tamil Nadu Real Estate (Regulation & Development) Act 2016. The promoter has to advertise, market, book, sell or offer for sale, or invite persons to purchase in any manner any plot, apartment or building, as the case may be, in any Real Estate Project or part of it only after registering the Real Estate Project with the Real Estate Authority.

7. நீர்நிலையின் எல்வையிலிருந்து 3.0மீட்டர் வரை எவ்விதமான கட்டிடங்களும் அமவிருத்திகள் மேற்கொள்ளக் கூடாது.

8. யாசன வாங்க்கால்,காள்ளாம்கள் மற்றும் இயற்கை மலுநீர் ஷடகால் ஆகியவை தடையடயல் எவ்வித ஆக்கிரமிப்பின்றியும் கொள்ளப்பெருத்திவால் அருகிலுள்ள யகுதிகள் யாதிக்கப்படமலும் இம்மனைப்பரிஷு அமவிருத்தி செய்யப்பட வேண்டும்.

9. உரிய துறையின் தடையின்மை சான்று பெறப்பட்ட மின்னர், மலுதரார் தானு சொத்த சேலவில் நீர்வழிப்பாதைக்கு இடையூறு நின்று யாவம் அமைத்துக்கொள்ள வேண்டும்.

10. மிரத்தரய மனைப்பரிஷு இடத்தினை அருத்துள்ள சாலையின் மட்டத்திலிருந்து 0.45 மீட்டர் உயர்த்தப்பட்ட மின்னரே மனைப்பரிஷு சாலைகள் அமைக்கப்பட வேண்டும்.

11. உத்தரவு கடித்தத்தில் குறிப்பிடப்பட்டுள்ள சிறப்பு நியத்தனைகள் மற்றும் மனைப்பரிஷு நியத்தனைகள் தவறாது கடைமிடிக்கப்பட வேண்டும்.

ம. வ/மா. ந. உவ. அ (TVR) SWP எண்: 40/2023

மா. சூர்யகுமார்
அளவுர்/உதவி வரைவாளர்

இரா. மணி
வரைவாளர் நிலை - III

அ. விஜயலட்சுமி
மேற்பார்வையாளர்

உதவி இயக்குநர் (வா) ,
மாவட்ட நகர் ஊரமைப்பு அலுவலகம்
திருவாரூர் மாவட்டம்.

Eight ways to know a piece of land before you pay for it.

This report covers one part of the picture. These cover the rest, drawn from the same government records, for any property in Tamil Nadu.

LandLens One

Ask anything about a property and get an answer grounded in live government records, with the sources shown.

[/landlens/one](#)



Verify My Land

Every record check run on one property and returned as a single report.

[/landlens/verify-my-land](#)



Legal Opinion

An advocate's written opinion on the title, built on the records we pull for it.

[/landlens](#)



One Map

Every layer on one map: the parcel, its boundary, zoning, water bodies and what sits around it.

[/landlens/one/map](#)



PriceMap

What land actually changed hands for around this plot, taken from the registered deeds.

[/landlens/pricemap](#)



Build Scope

What you are allowed to build here: floor space, height, coverage and setbacks.

[/landlens/build-scope](#)



Property Tracker

Watch a property and hear about it when something new is registered against it.

[/landlens/property-tracker](#)



Deal Room

Run the transaction in one place: documents, stamping, signatures and the parties.

[/landlens/deal-room](#)



Twenty-four checks you can run yourself, at no cost.

Records and verification

The registers themselves, read for you.

Encumbrance Certificate

Patta and Chitta

Field Measurement Sketch

EC Analyzer

Bank charge check

Court case search

Seller background check

Approval check by survey

Zoning and land use

What the plan says can happen on this land.

Land use zone finder

CMDA land use check

Coastal regulation zone

Master plan check

Water bodies finder

Airport height clearance

Value and duty

What it is worth and what it costs to register.

Guideline value by street

Guideline value by survey

Stamp duty and registration fees

Capital gains

Floor space index

Area unit converter

Registers and directories

Who holds it, and which office keeps the record.

Find your registering office

Temple property check

Waqf property check

RERA register



Every free tool
/tools



Services we run
for you
/services



The LandLens
suite
/landlens/one



Every claim in this document traces back to a government record.

Legal opinions, due diligence and title verification

Building plan, layout and sub-division approvals

Completion and occupancy certificates, regularisation

Escrow, negotiation and NRI property management

Land survey, soil testing, architecture and construction

Verified RealEstate
3/350/2 Mettukuppam,
OMR Thoraipakkam,
Chennai 600 097, India
hello@verified.realestate
+91 9996 12 9996

Prepared from the registers named on the page each finding sits on. Where a register could not be read, this document says so in its place rather than leaving the gap to be read as a clean result.

