

PP

APPROVAL RECORD

Planning Permission

Kanniyakumari
Kanniyakumari district, Tamil Nadu

APPROVAL TYPE
Building Plan

ISSUING AUTHORITY
Town Panchayat

EXTENT APPROVED
9550.00 Sq.m

PURPOSE
Residential

The approval as the planning authority issued it, reproduced in full behind this page.

An approval speaks to what was sanctioned, not to what was built. Completion is a separate record.

மாவட்ட நகர் ஊரமைப்பு அலுவலகம், திருவாரூர் மாவட்டம்

திருவாரூர் நகராட்சி

திருவாரூர் மாவட்டம், திருவாரூர் வட்டம் மற்றும் நகராட்சி, வார்டு-02, மினாக்-48, நகராவு எண்: 2964/1 -ல் அமைப்பு குடியிருப்பு மனைப்பிரிவிடாகன மனைகள் அமைப்பு தொழில்நுட்ப ஓப்புதல் வரையம்.

அளவு : 1:400 (அளவுகள் மீட்டரில்)

இவையுதன விவரம் எண் : A7JA2W6W (18693/2023 TVR)



குறிப்பு:

மனைப்பிரிவிடாகன யாப்பு : 9550.50 ச.மீ

கோரிய மனைகள் : 42

ஒதுக்கிய மனைகள் : 43

மனைப்பிரிவிடாகன எல்லை

நிலையிலுள்ள சாலை

பொது ஒதுக்கீடு:

(உத்தேச சாலைப் யாப்புள்ள நீங்கலாக நீதருள்ள மனைப்பிரிவு யாப்புள்ளிக்கு கனக்கீடு செய்யப்பட்டுள்ளது)

உள்ளாட்சிக்கு தானமாக ஒப்படைக்கப்பட்டவை:

1. உத்தேச சாலைகள் மற்றும் டுவைருடக்களமின் யாப்புள்ள : 2500.60 ச.மீ

2. பூங்காவின யாப்புள்ள : 541.00 ச.மீ (13.36%)

நகர் ஊரமைப்பு இயக்குநர் அவர்களின் கற்றுக்கை எண்:4367/2019-BA2 நாள்:05.02.2020 - ன்மடி (Case-III) முதல் கடிது (iv) சாலை யாப்பு நீங்கலாக பூங்கா கனக்கீடு செய்யப்பட்டுள்ளது

பொது உபயோகம் (TNCDBR, 47(8) - ன் மடி தானமாக ஒப்படைக்கப்பட்ட 1% ஒதுக்கீடு):

I.உள்ளாட்சிக்கான ஒதுக்கீட்டின் யாப்புள்ள : 51.00 ச.மீ (0.72 %)

II. நகர்ப்புறம் மின் உற்பத்தி மற்றும் மின்யகிர்மான கடிதுத்திற்கான (TANGEDCO) ஒதுக்கீட்டின் யாப்புள்ள : 49.00 ச.மீ (0.69 %)


டுவை ருடக்கு : 12.00 மீ அகல சாலை வரை 1.50 X 1.50 விடயம் கென்றும்.

நியந்தனைகள்:

- அரசாணை எண். 18, 16 ந.நி(டு)கு.வ.துறை நாள். 04.02.2019 31.01.2020 - ன் விதிகள் அனைத்தும் பொருத்தம்.
- இம்மனைப்பிரிவிடாகன உள்ளாட்சி இறுதி ஓப்புதல் அளிக்கும்முன் இடத்தினை எந்தத்துறையாலும் நில ஆர்ஜித நடவடிக்கை மேற்கொள்ளப்படவில்லை என்றும், எந்த துறைக்காகவும் நில ஆர்ஜிதப்பட்டால் மாவட்ட அருவாய் அலுவலருக்கு அனுப்பப்படவில்லை என்றும், உள்ளாட்சி அலுவலர் உறுதி செய்து கொள்ள வேண்டும்.
- நில உரிமம் குறித்து வழங்கப்பட்ட சான்றுகள் மற்றும் மரிசைகளுக்கு சமர்ப்பிக்கப்பட்ட ஆவணங்கள் சரியானவையல்ல என்று அறியப்பட்டாலோ அல்லது மனைப்பிரிவுக்கு தொழில்நுட்ப ஓப்புதல் வழங்கியதால் யாழிப்பு ஏற்படக்கூடிய குற்றினை ஏற்படிவின் மனைப்பிரிவுக்கு வழங்கப்பட்ட தொழில்நுட்ப ஓப்புதல் எவ்வித முன்னறிவிடம் இன்றி நகர் ஊரமைப்பு துறையால் அளிக்கலாம் ர்த்து செய்யப்படும்.
- விற்பனைக்குவட்பான மனைகளை விற்பனை செய்யும் பொது இவ்வாணமின் நகலோடு நகர் ஊரமைப்புத்துறையில் ஓப்புதல் அளிக்கப்பட்ட வரைய. நகல் மனை வாங்குபவர்களுக்கு கட்டடமாம் வழங்கப்பட வேண்டும்.
- ஓப்புதல் அளிக்கப்பட்ட மனைப்பிரிவு வரைய.த்தை எந்த வித மாற்றம் இன்றி மனைப்பிரிவு நுவலாமமினில் அளவிடான நிரந்தர தகவல் பகரை டுவை பொதுமக்கள் யார்கைக்கு நிரந்தரமாக மிகலிக்கப்பட வேண்டும்
- The Tamil nadu Government in G.O.Ms.No.112, Housing and Urban Development Department dated: 22.06.2017 have approved the tamil Nadu Real Estate (Regulation & Development) Act 2016. The promoter has to advertise, market, book, sell or offer for sale, or invite persons to purchase in any manner any plot, apartment or building, as the case may be, in any Real Estate Project or part of it only after registering the Real Estate Project with the Real Estate Authority.
- நீர்நிலையின் எல்லைவிடுத்து 3.0 மீட்டர் வரை எவ்விதமான கட்டிடங்களும் அமலிடுத்துதிகள் மேற்கொள்ளக் கூடாது.
- மாசன வாங்கலால், காலவாக்கள் மற்றும் இயற்கை மலுதீர் வடிவால் ஆகியவை தவையடமாம் எவ்வித ஆக்கிரமிப்பிற்கும் கெள்ளப்படுகத்தினால் அருகிலுள்ள பகுதிகள் யாழிக்கப்படமலும் இம்மனைப்பிரிவு அமலிடுத்துதி செய்யப்பட வேண்டும்.
- மியத்தாய மனைப்பிரிவு இடத்தினை அடுத்துள்ள சாலையின் மட்டத்திலிடுத்து 0.45 மீட்டர் உயர்த்தப்பட்ட மின்னரே மனைப்பிரிவு சாலைகள் அமைக்கப்பட வேண்டும்.
- உத்தரவு கடிதத்தில் குறிப்பிடப்பட்டுள்ள சிறப்பு நியந்தனைகள் மற்றும் மனைப்பிரிவு நியந்தனைகள் தவறாது கடைபிடிக்கப்பட வேண்டும்.

ம. வ/மட. ந. ஊ. அ (TVR) SWP எண்: 06/2024

உதவி இயக்குநர் (பொ),
மாவட்ட நகர் ஊரமைப்பு அலுவலகம்
திருவாரூர் மாவட்டம்.

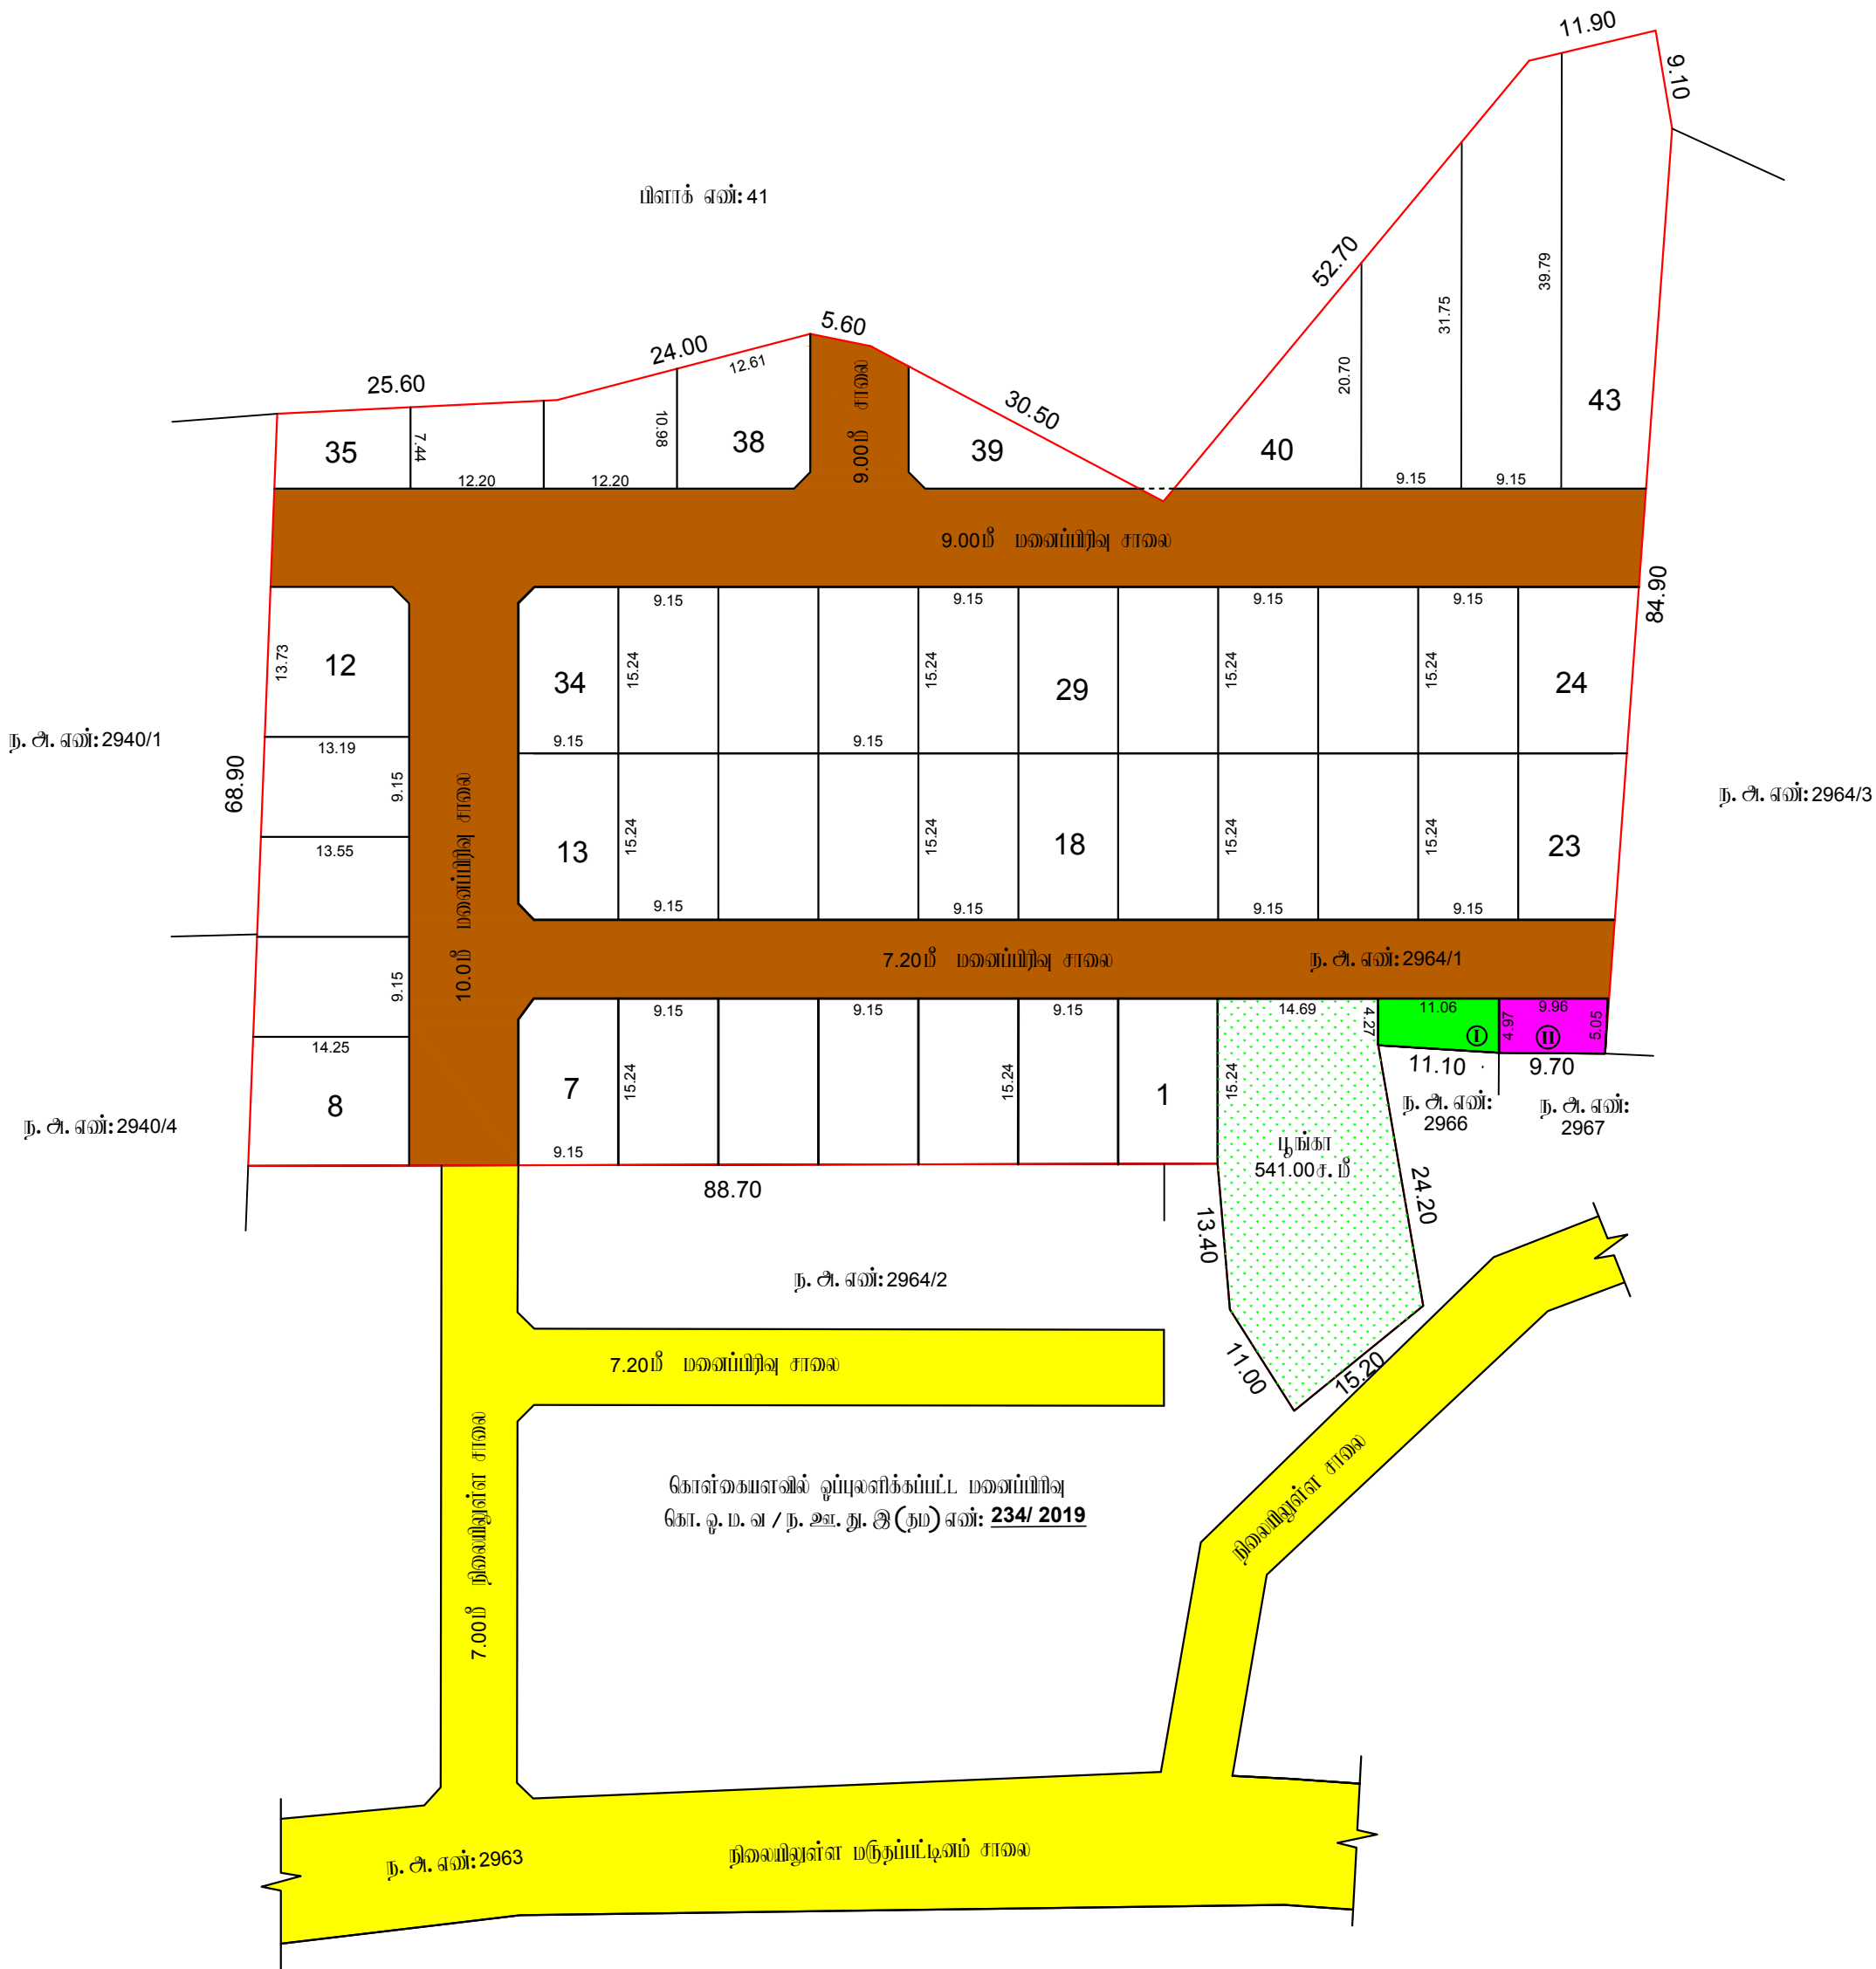

Eight ways to know a piece of land before you pay for it.

This report covers one part of the picture. These cover the rest, drawn from the same government records, for any property in Tamil Nadu.

LandLens One

Ask anything about a property and get an answer grounded in live government records, with the sources shown.

</landlens/one>



Verify My Land

Every record check run on one property and returned as a single report.

</landlens/verify-my-land>



Legal Opinion

An advocate's written opinion on the title, built on the records we pull for it.

</landlens>



One Map

Every layer on one map: the parcel, its boundary, zoning, water bodies and what sits around it.

</landlens/one/map>



PriceMap

What land actually changed hands for around this plot, taken from the registered deeds.

</landlens/pricemap>



Build Scope

What you are allowed to build here: floor space, height, coverage and setbacks.

</landlens/build-scope>



Property Tracker

Watch a property and hear about it when something new is registered against it.

</landlens/property-tracker>



Deal Room

Run the transaction in one place: documents, stamping, signatures and the parties.

</landlens/deal-room>



Twenty-four checks you can run yourself, at no cost.

Records and verification

The registers themselves, read for you.

Encumbrance Certificate

Patta and Chitta

Field Measurement Sketch

EC Analyzer

Bank charge check

Court case search

Seller background check

Approval check by survey

Zoning and land use

What the plan says can happen on this land.

Land use zone finder

CMDA land use check

Coastal regulation zone

Master plan check

Water bodies finder

Airport height clearance

Value and duty

What it is worth and what it costs to register.

Guideline value by street

Guideline value by survey

Stamp duty and registration fees

Capital gains

Floor space index

Area unit converter

Registers and directories

Who holds it, and which office keeps the record.

Find your registering office

Temple property check

Waqf property check

RERA register



Every free tool
/tools



Services we run
for you
/services



The LandLens
suite
/landlens/one



Every claim in this document traces back to a government record.

Legal opinions, due diligence and title verification

Building plan, layout and sub-division approvals

Completion and occupancy certificates, regularisation

Escrow, negotiation and NRI property management

Land survey, soil testing, architecture and construction

Verified RealEstate
3/350/2 Mettukuppam,
OMR Thoraipakkam,
Chennai 600 097, India
hello@verified.realestate
+91 9996 12 9996

Prepared from the registers named on the page each finding sits on. Where a register could not be read, this document says so in its place rather than leaving the gap to be read as a clean result.

