

PP

APPROVAL RECORD

Planning Permission

Kanniyakumari district, Tamil Nadu

APPROVAL TYPE

Building Plan

ISSUING AUTHORITY





Rural Panchayat

The approval as the planning authority issued it, reproduced in full behind this page.

An approval speaks to what was sanctioned, not to what was built. Completion is a separate record.

PLAN SHOWING THE PROPOSED CONSTRUCTION OF A R.C.C ROOF RESIDENTIAL BUILDING AT CHEMPAKAPURAVILAGAM IN RE.SURVEY.NO: 163/13C2A OF ARUVIKKARAI VILLAGE, ARUVIKKARAI VILLAGE PANCHAYAT, THIRUVATTAR TALUK, KANYAKUMARI DISTRICT.

NAME OF OWNER: Mrs.V.S.SUJITHA, W/o Mr.SEENU.

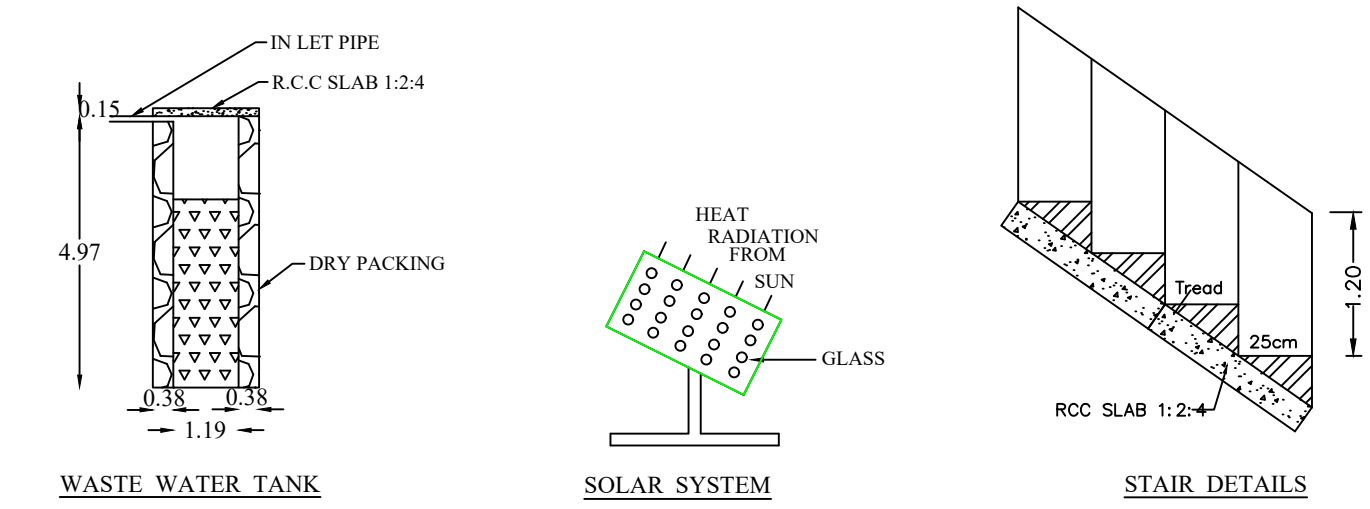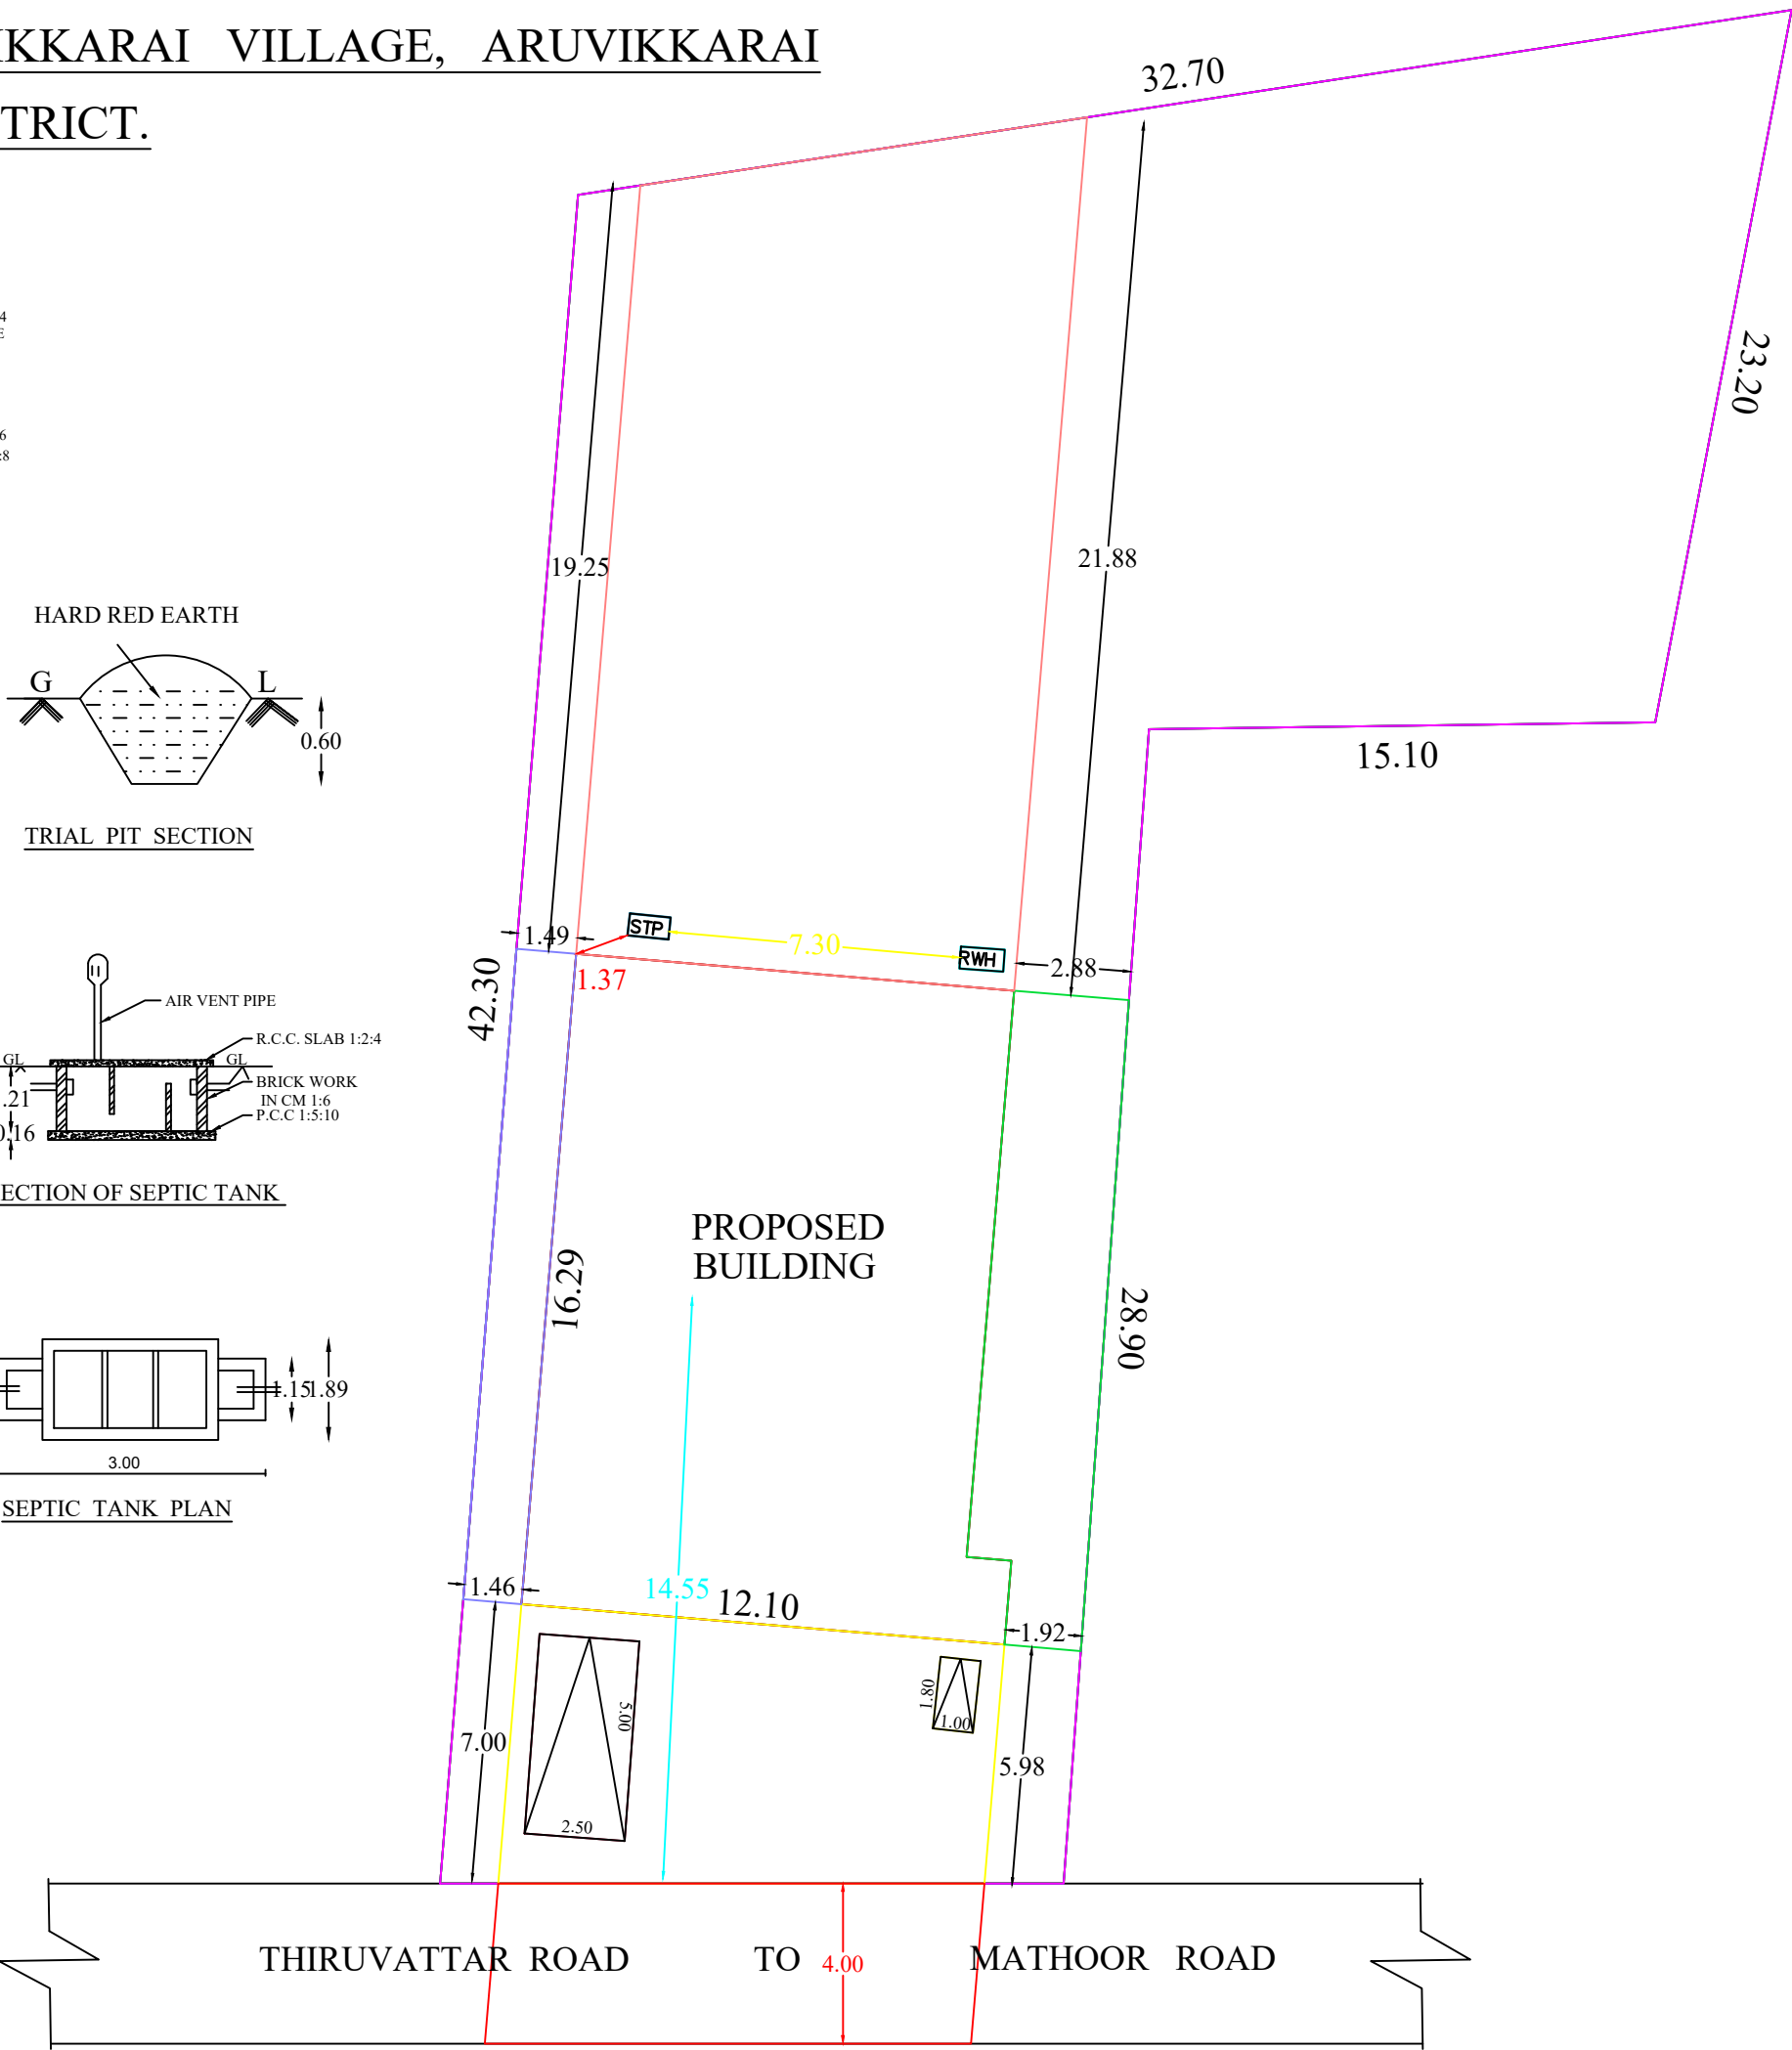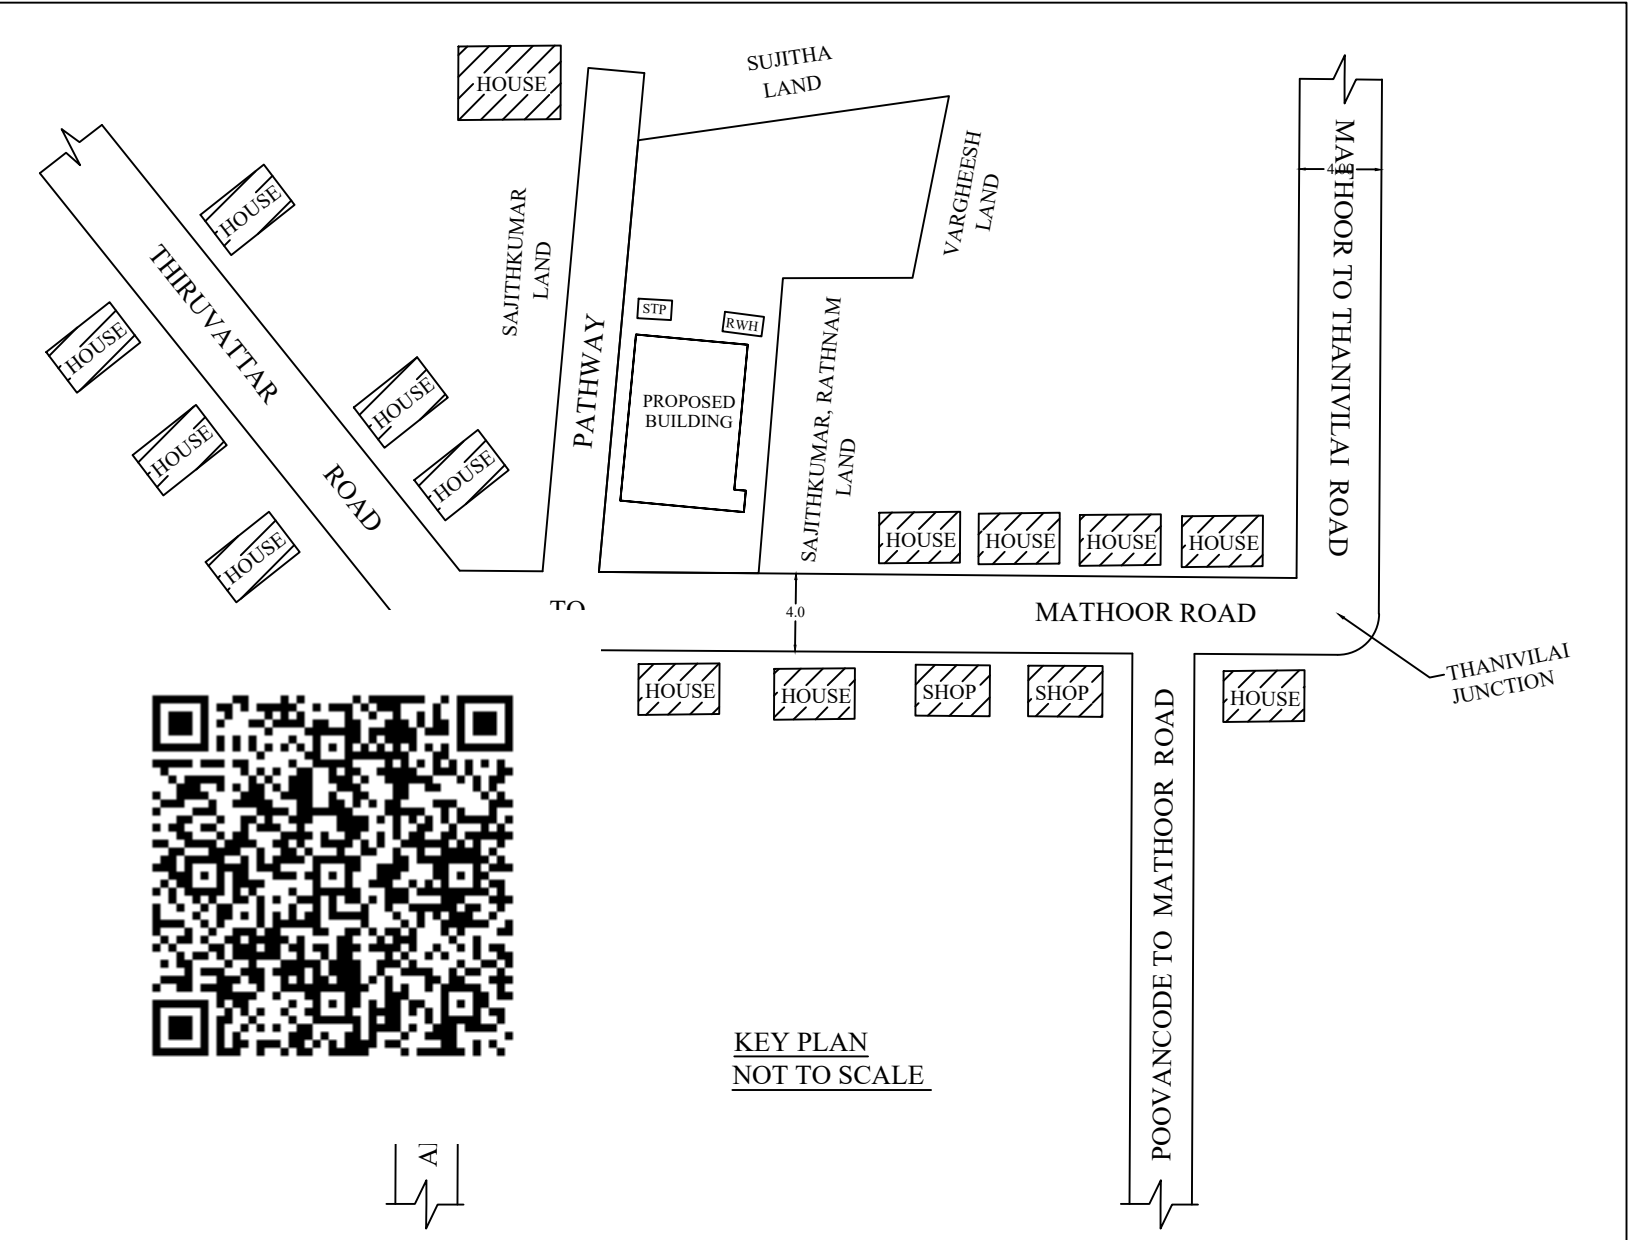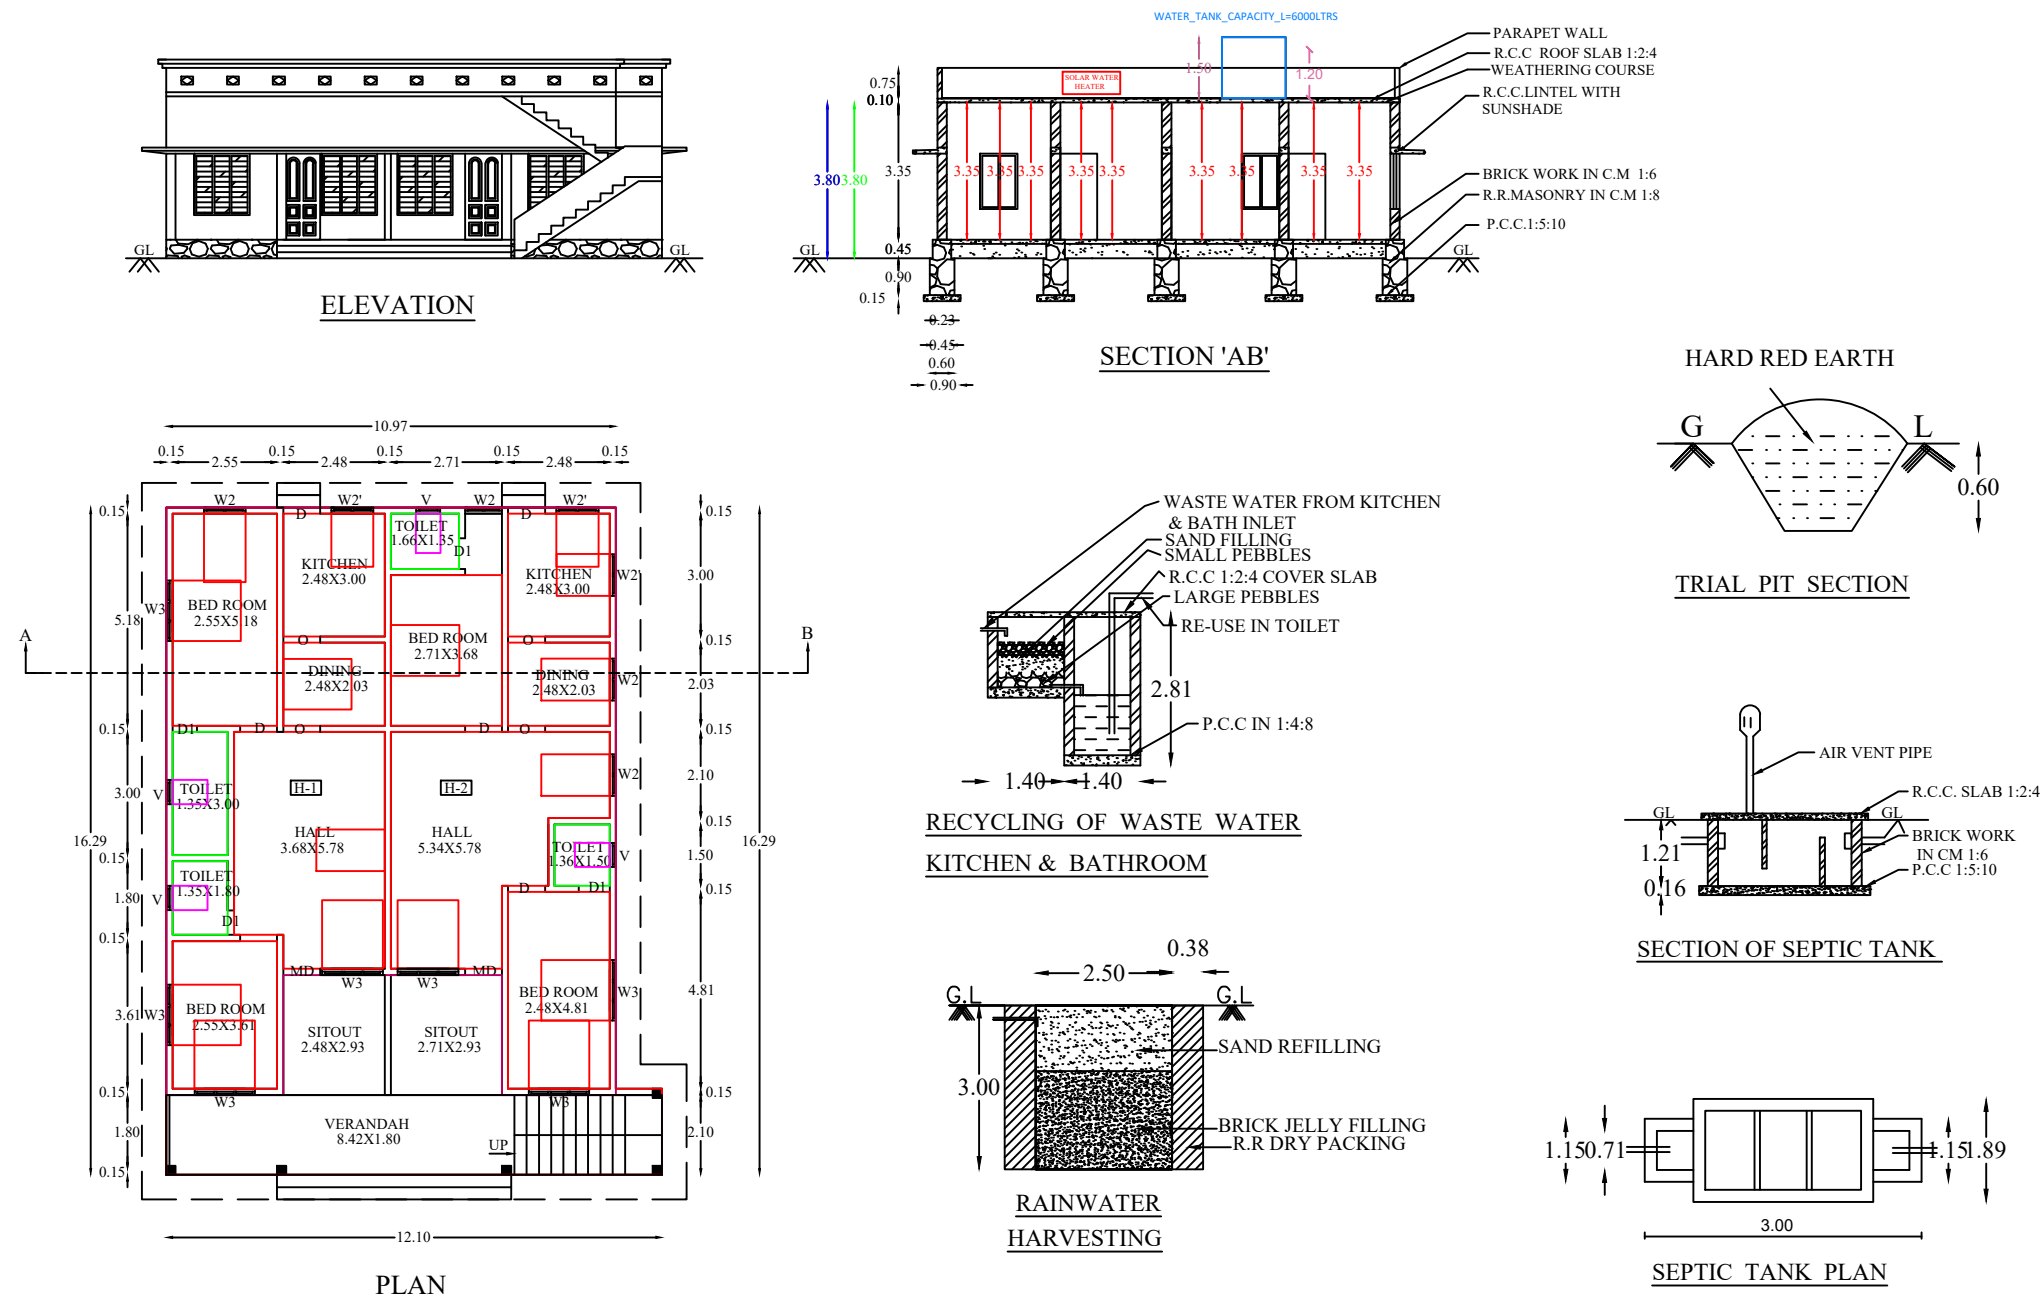

PLAN INFO

PLOT NO=NO

PATTA_NO=3358

TALUK=THIRUVATTAR

DISTRICT=KANYAKUMARI

SURVEY NO=163/13C2A

PLOT AREA_M2=895.40

AS PER DOCUMENT=895.40

AS AT SITE=894.75

FMB_OR_PLR=895.40

JURISDICTION_TYPE= PANCHAYAT

SINGLE_FAMILY_BLDG=NO

LAND_USE_ZONE = RESIDENTIAL

CRZ=NO

SECURITY_ZONE=NO

WHETHER GOVT. OR AIDED SCHOOL=NO

ROAD_WIDTH=4.00

ROAD_LENGTH=50.00

AVG PLOT DEPTH=47.20

AVG PLOT WIDTH=30.45

RWH DECLARED=YES

BUILDING NEAR TO RIVER=NO

OSR APPLICABLE=NO

OSR SURRENDER OR BUYBACK=BUYBACK

PREMIUM FSI REQUIRED=NO

IS APPROVED LAYOUT=NO

AREA_TYPE=OTHERS

BUILDING NEAR MONUMENT=NO

BUILDING NEAR GOVT BLDG=NO

PROVISION FOR GREEN BUILDINGS AND SUSTAINABILITY=NO

FIRE PROTECTION AND FIRE SAFETY REQUIREMENTS=NO

NOC FOR CONSTRUCTION NEAR MONUMENT=NO

BARRIER FREE ACCESS FOR PHYSICALLY CHALLENGED PEOPLE=YES

FIRE PROTECTION AND FIRE SAFETY REQUIREMENTS=YES

NOC FIRE DEPT=NO

IS SWIMMING POOL EXISTS=NO

IF HERITAGE TOWN LESS THAN 1KM RADIUS=NO

BLOCK_1_B-SHOP_MEMBER_COUNT=2

AREA DETAILS

SITE AREA : 895.40 Sq.m, 9637.65 Sq.ft, 22.125 Cents

VACANT AREA : 714.25 Sq.m, 7689.00 Sq.ft

PLINTH AREA DETAILS

AREA : 181.15 Sq.m, 1950.000 Sq.ft

FLOOR AREA DETAILS

AREA : 158.24 Sq.m, 1703.450 Sq.ft

PLOT COVERAGE : (181.15/895.40)*100= 20.23%

PARKING AREA CALCULATION

UPTO 50 SQ.M : 2 TWO WHEELER SPACE

ABOVE 75 SQ.M : 1 CAR SPACE

REQUIRED AND PROVIDED PARKING

1 TWO WHEELER SPACE

1 CAR SPACE

JOINERY DETAILS

D	: DOOR	: 1.00 x 2.10
D1	: DOOR	: 0.90 x 2.10
D2	: DOOR	: 0.75 x 2.10
W3'	: WINDOW	: 1.50 x 1.00
W3	: WINDOW	: 1.50 x 1.50
SW3	: WINDOW	: 1.50 x 1.50
V	: VENTILATOR	: 0.60 x 0.90

SCALE

PLAN 1: 100

SITE PLAN 1: 100

SITE BOUNDARY	☐
PROP. BUILDING	☐
ROAD, PATHWAY	☐
EXIST. BUILDING	☒

SIGNATURE OF LAND AND BUILDING OWNER:

[Signature]

SIGNATURE OF LICENCE SURVEYOR/ENGINEER

[Signature]

R. M. AJITH, DCE, B.E.,

CONSTRUCTION ENGINEER

LICENCED BUILDING SURVEYER

Cheruppalloor Post, K.K. Dist - 629 161

Cell: 9445238593

CERTIFICATE

Certified that provision shall be made to provide rain water arrangements system in the proposed construction.

"ALL DIMENSIONS ARE IN METERS "

J&C Architecture

Er.A.M.Justin Thiravira Raj DCE, BE.

Karungal Near KDCC Bank.

Karungal Post, Pin - 629157

Mobile : 9487634407, 9486960369

E-mail : justin17civil@gmail.com.

Eight ways to know a piece of land before you pay for it.

This report covers one part of the picture. These cover the rest, drawn from the same government records, for any property in Tamil Nadu.

LandLens One

Ask anything about a property and get an answer grounded in live government records, with the sources shown.

[/landlens/one](#)



Verify My Land

Every record check run on one property and returned as a single report.

[/landlens/verify-my-land](#)



Legal Opinion

An advocate's written opinion on the title, built on the records we pull for it.

[/landlens](#)



One Map

Every layer on one map: the parcel, its boundary, zoning, water bodies and what sits around it.

[/landlens/one/map](#)



PriceMap

What land actually changed hands for around this plot, taken from the registered deeds.

[/landlens/pricemap](#)



Build Scope

What you are allowed to build here: floor space, height, coverage and setbacks.

[/landlens/build-scope](#)



Property Tracker

Watch a property and hear about it when something new is registered against it.

[/landlens/property-tracker](#)



Deal Room

Run the transaction in one place: documents, stamping, signatures and the parties.

[/landlens/deal-room](#)



Twenty-four checks you can run yourself, at no cost.

Records and verification

The registers themselves, read for you.

Encumbrance Certificate

Patta and Chitta

Field Measurement Sketch

EC Analyzer

Bank charge check

Court case search

Seller background check

Approval check by survey

Zoning and land use

What the plan says can happen on this land.

Land use zone finder

CMDA land use check

Coastal regulation zone

Master plan check

Water bodies finder

Airport height clearance

Value and duty

What it is worth and what it costs to register.

Guideline value by street

Guideline value by survey

Stamp duty and registration fees

Capital gains

Floor space index

Area unit converter

Registers and directories

Who holds it, and which office keeps the record.

Find your registering office

Temple property check

Waqf property check

RERA register



Every free tool
/tools



Services we run
for you
/services



The LandLens
suite
/landlens/one



Every claim in this document traces back to a government record.

Legal opinions, due diligence and title verification

Building plan, layout and sub-division approvals

Completion and occupancy certificates, regularisation

Escrow, negotiation and NRI property management

Land survey, soil testing, architecture and construction

Verified RealEstate
3/350/2 Mettukuppam,
OMR Thoraipakkam,
Chennai 600 097, India
hello@verified.realestate
+91 9996 12 9996

Prepared from the registers named on the page each finding sits on. Where a register could not be read, this document says so in its place rather than leaving the gap to be read as a clean result.

