

PP

APPROVAL RECORD

Planning Permission

Kanniyakumari district, Tamil Nadu

APPROVAL TYPE

Building Plan









ISSUING AUTHORITY

Rural Panchayat


The approval as the planning authority issued it, reproduced in full behind this page.

An approval speaks to what was sanctioned, not to what was built. Completion is a separate record.


PLAN SHOWING THE EXTENSION CONSTRUCTION OF RCC ROOF RESIDENTIAL BUILDING WITH DOOR NO:6/58/A IN RE-SY-NO,246/13,VETTUVILAI,PILANKALAI , CHOOZHAI VILLAGE PANCHAYAT,KILLIYOOR TALUK, KANYAKUMARI DISTRICT.

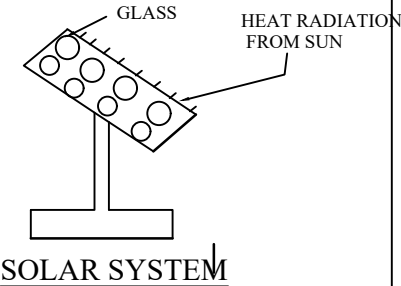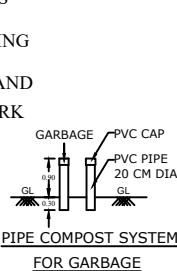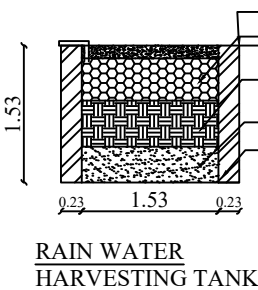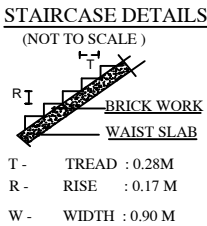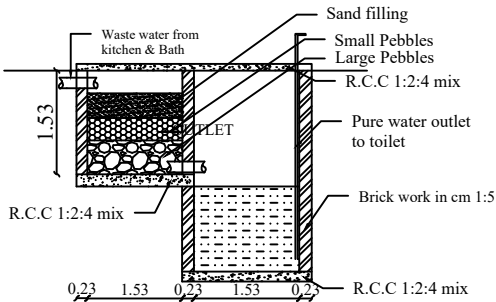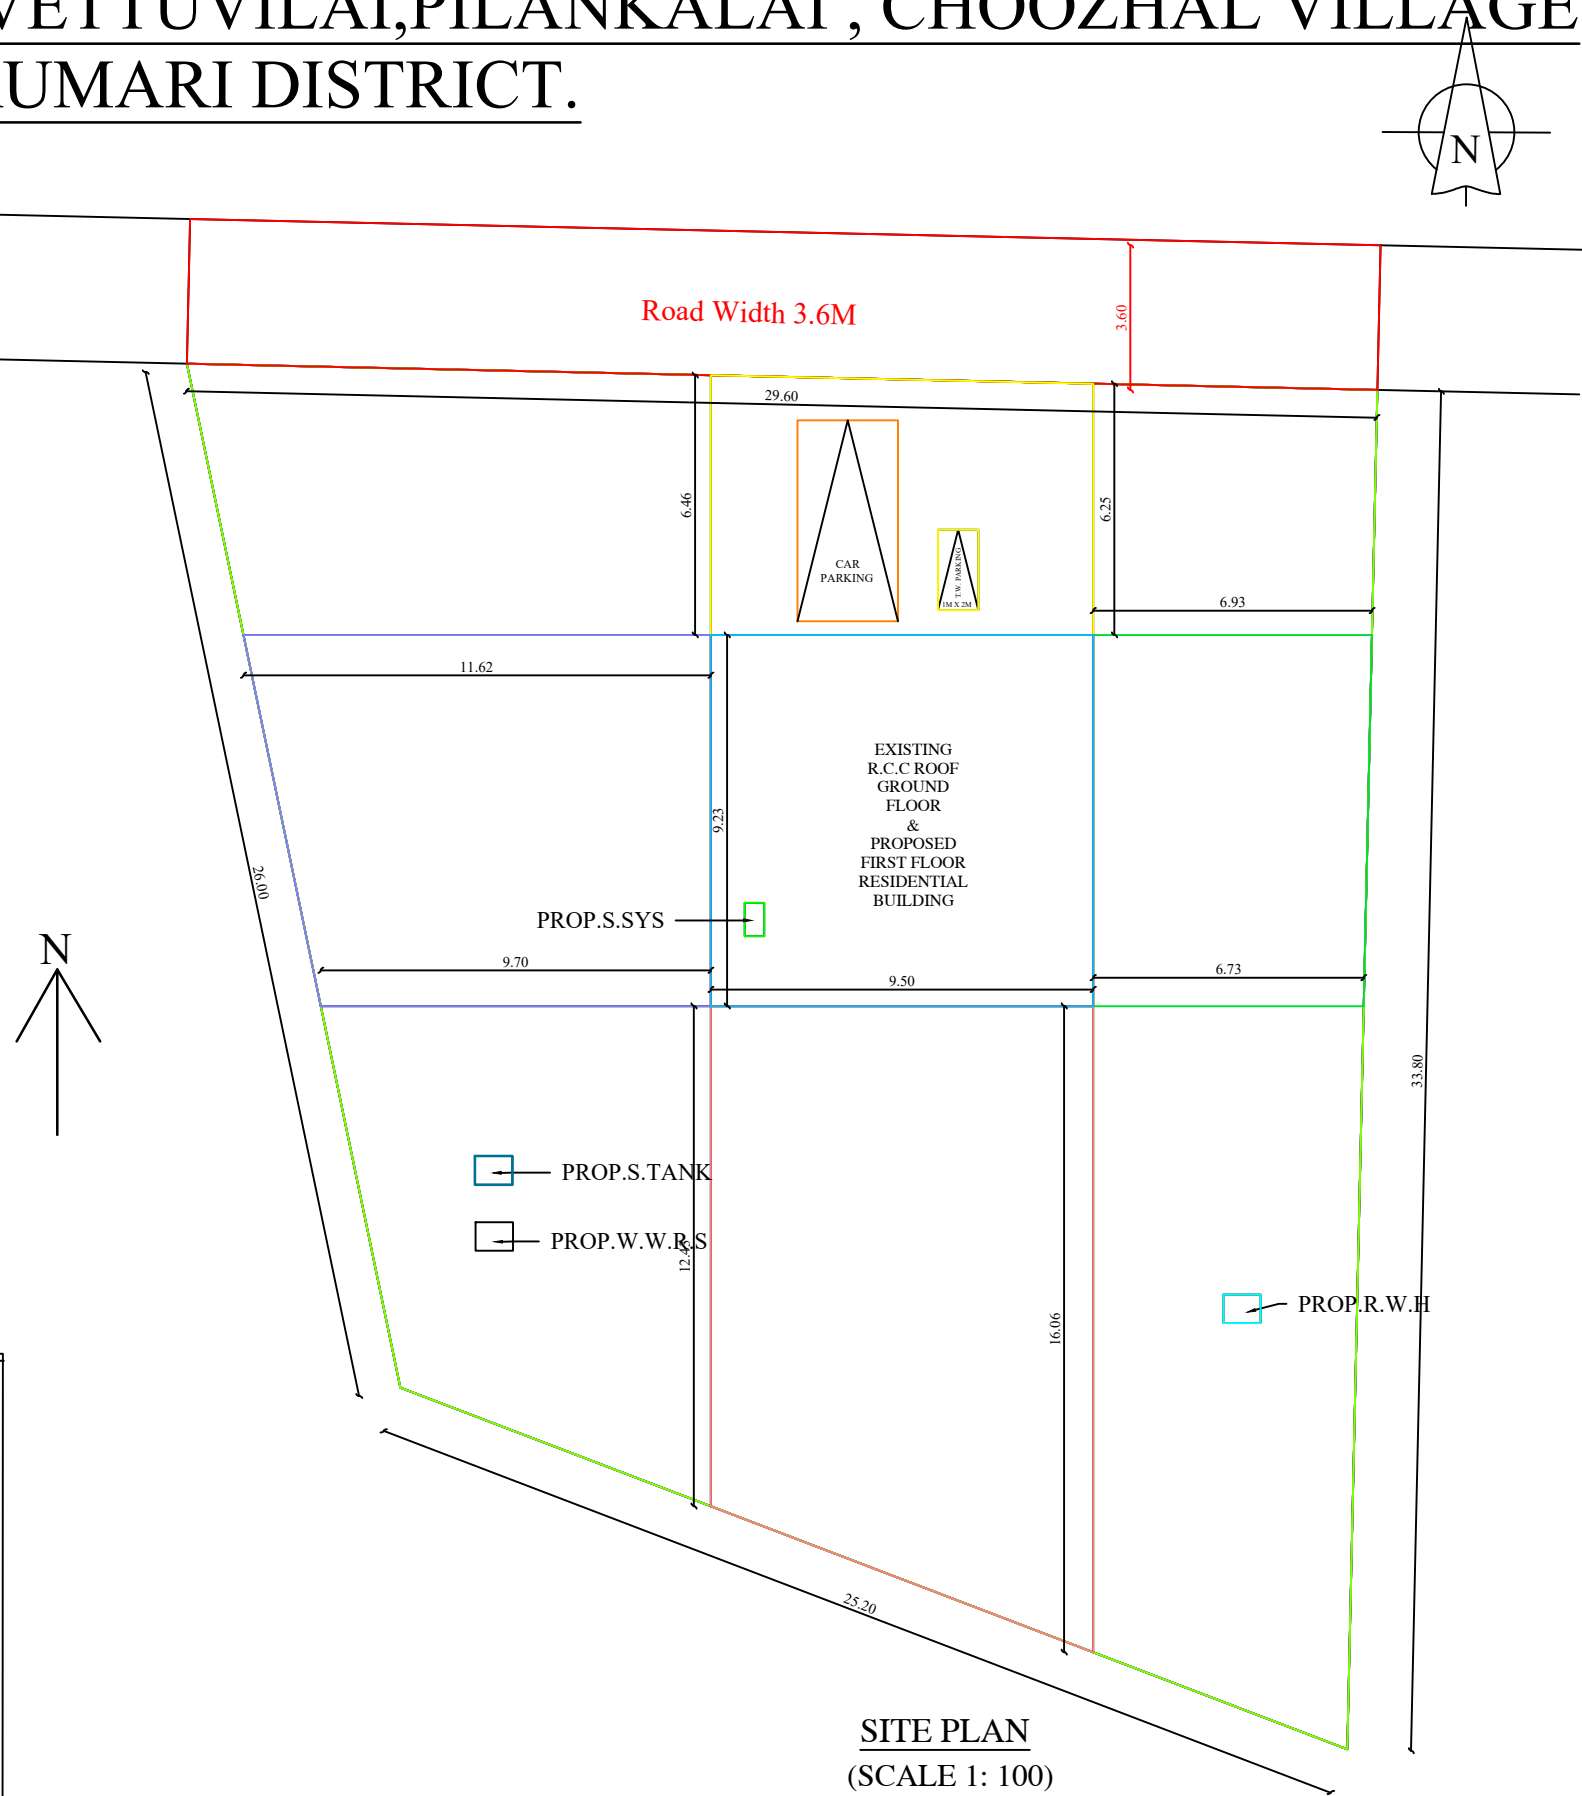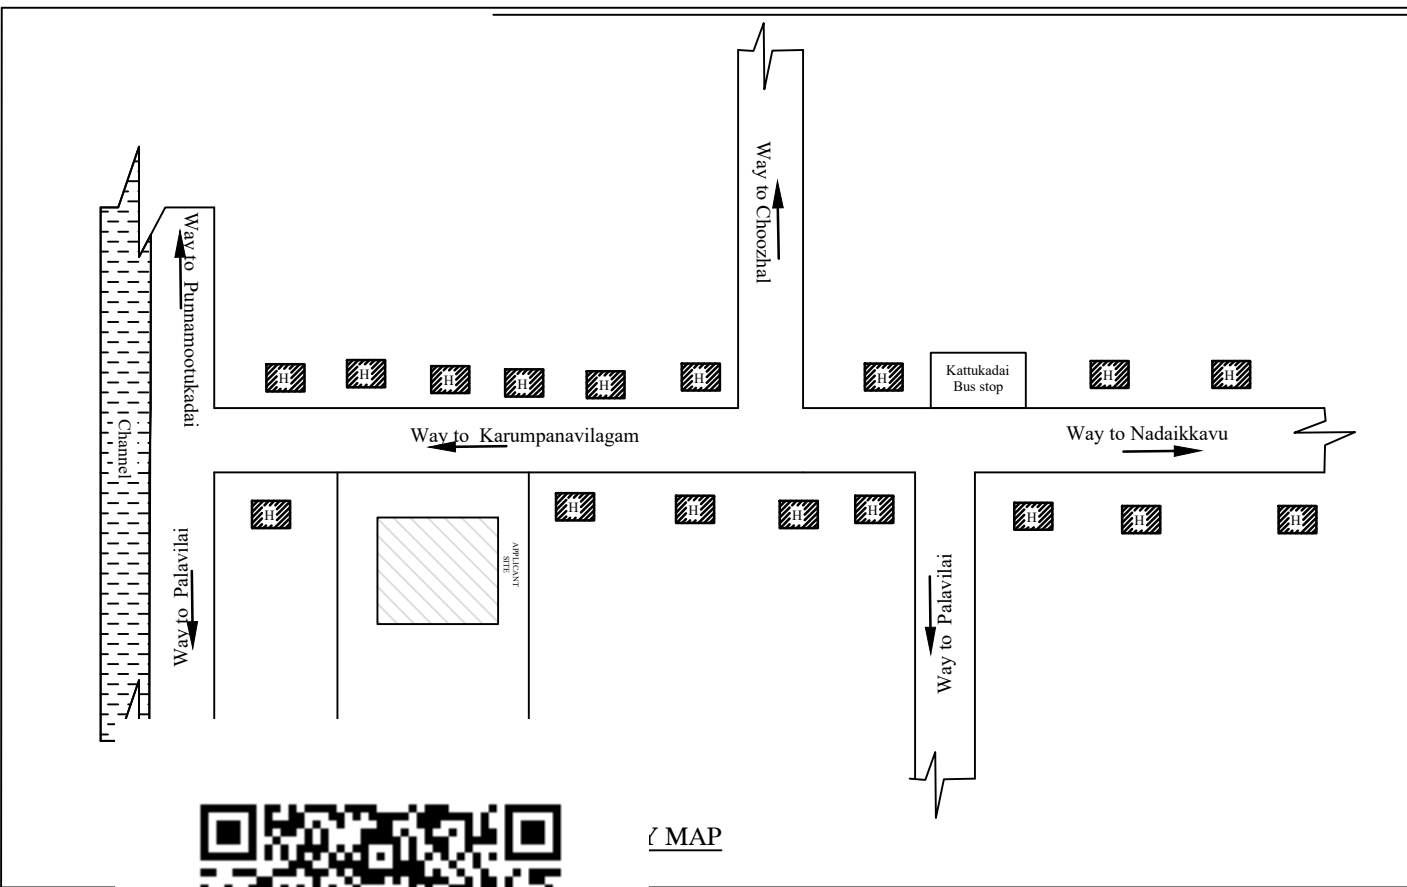
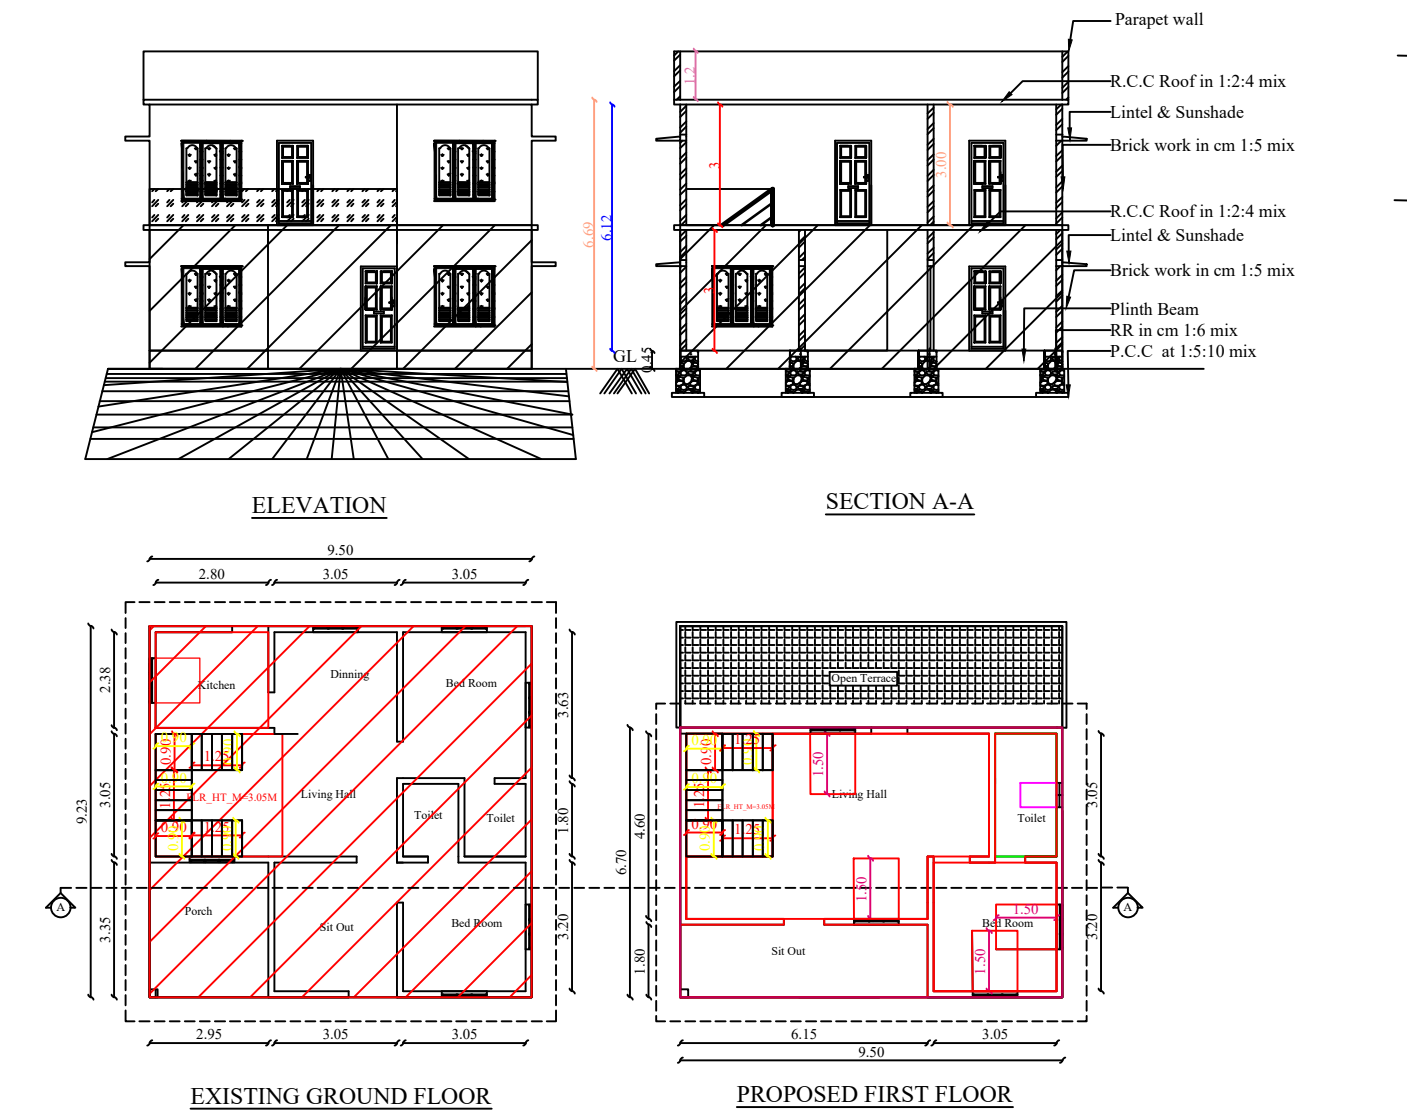


SEPTIC TANK DETAILS

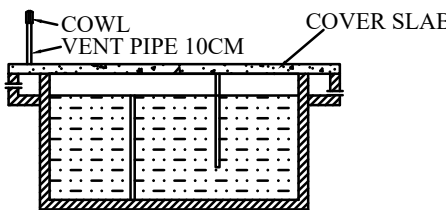

PLAN OF SEPTIC TANK

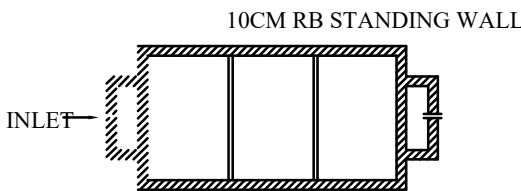

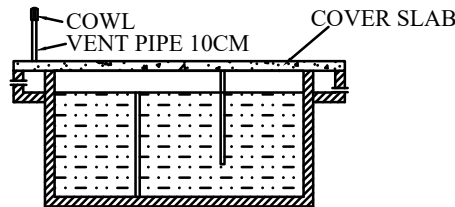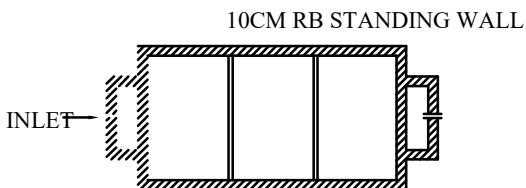AREA DETAILS - BUILDING		
PLINTH AREA		
Existing Ground Floor	87.64 Sq.m	943.00 Sq.ft
Proposed First Floor	63.65 Sq.m	684.87 Sq.ft
Total Proposed Area	63.65 Sq.m	684.87 Sq.ft
FLOOR AREA		
Existing Ground Floor	83.96 Sq.m	903.40 Sq.ft
Proposed First Floor	58.11 Sq.m	625.26 Sq.ft
Total Proposed Area	58.11 Sq.m	625.26 Sq.ft
AREA DETAILS - PLOT		
Site Area	20.000 Cents	8.09Are
	(809.66 Sq.m)	(8712 Sq.ft)
Vacant Area	722.02 Sq.m	7769 Sq.ft
PARKING		
REQUIRED		PROVIDED
Car Space	1	1
Two Wheeler Space	1	1
FSI	0.18	
Plot coverage	10.824 %	
SCHEDULE OF JOINERIES		
DESCRIPTION	SIZE	NOS
Door MD	1.00 X 2.10	-
Door D1	0.90 X 2.10	3
Door D2	0.70 X 2.10	-
Window W	0.50 X 1.80	-
Window W1	1.50 X 1.50	4
Window W2	1.00 X 1.50	1
Window KW	1.50 X 1.10	-
Ventilator V	0.60 X 0.45	1
Window W3	0.50 X 1.50	-
SCALE : 1:100	ALL DIMENSIONS ARE IN METERS	
COLOUR INDEX		
SITE BOUNDARY		
PRO.R.C.C ROOF G.F BUILDING		
PRO.R.C.C ROOF F.F BUILDING		
RAINWATER STORAGE PIT		
ROAD		
NAME OF APPLICANT		
Mrs.SAROJA W/O , THANKAMANY, B L 1 , P AND T QUARTERS THADAGAM ROAD COINBATORE NORTH, COIMBATORE DISTRICT-641011		
SEPTC TANK DETAILS		
		
SECTION OF SEPTIC TANK		
		
PLAN OF SEPTIC TANK		

PLAN INFO
PLOT_AREA_M2= 809.4
AS_AT_SITE= 775.98
FMB_OR_PLR=904.761
AS_PER_DOCUMENT=809.4
DISTRICT=KANYAKUMARI
TALUK=KILLIYOOR
SURVEY_NO=246/13
PATTA_NO= 3193
IS_SWIMMING_POOL_EXISTS=NO
IS_APPROVED_LAYOUT=YES
SINGLE_FAMILY_BLDG=YES
CRZ=NO
SECURITY_ZONE=NO
ACCESS_WIDTH_M= 29.6
ROAD_WIDTH=36
ROAD_LENGTH=50
AVG_PLOT_DEPTH= 27.40
AVG_PLOT_WIDTH= 29.3
LAND_USE_ZONE = RESIDENTIAL
PLOT_NO= -
RWH_DECLARED=YES
OSR_APPLICABLE=NO
OSR_SURREBUYBACK_RETAIN=NO
PREMIUM_FSI_REQUIRED=NO
BUILDING_NEAR_TO_RIVER=NO
AREA_TYPE= OTHERS
BUILDING_NEAR_MONUMENT=NO
BUILDING_NEAR_GOVT_BLDG=NO
PROVISION_FOR_GREEN_BUILDINGS_AND_SUSTAINABILITY=NO
FIRE_PROTECTION_AND_FIRE_SAFETY_REQUIREMENTS=NO
JURISDICTION_TYPE= PANCHAYAT
IF_HERITAGE_TOWN_LESSTHAN_1KM_RADIUS=NO

Eight ways to know a piece of land before you pay for it.

This report covers one part of the picture. These cover the rest, drawn from the same government records, for any property in Tamil Nadu.

LandLens One

Ask anything about a property and get an answer grounded in live government records, with the sources shown.

[/landlens/one](#)



Verify My Land

Every record check run on one property and returned as a single report.

[/landlens/verify-my-land](#)



Legal Opinion

An advocate's written opinion on the title, built on the records we pull for it.

[/landlens](#)



One Map

Every layer on one map: the parcel, its boundary, zoning, water bodies and what sits around it.

[/landlens/one/map](#)



PriceMap

What land actually changed hands for around this plot, taken from the registered deeds.

[/landlens/pricemap](#)



Build Scope

What you are allowed to build here: floor space, height, coverage and setbacks.

[/landlens/build-scope](#)



Property Tracker

Watch a property and hear about it when something new is registered against it.

[/landlens/property-tracker](#)



Deal Room

Run the transaction in one place: documents, stamping, signatures and the parties.

[/landlens/deal-room](#)



Twenty-four checks you can run yourself, at no cost.

Records and verification

The registers themselves, read for you.

Encumbrance Certificate

Patta and Chitta

Field Measurement Sketch

EC Analyzer

Bank charge check

Court case search

Seller background check

Approval check by survey

Value and duty

What it is worth and what it costs to register.

Guideline value by street

Guideline value by survey

Stamp duty and registration fees

Capital gains

Floor space index

Area unit converter

Zoning and land use

What the plan says can happen on this land.

Land use zone finder

CMDA land use check

Coastal regulation zone

Master plan check

Water bodies finder

Airport height clearance

Registers and directories

Who holds it, and which office keeps the record.

Find your registering office

Temple property check

Waqf property check

RERA register



Every free tool
/tools



Services we run
for you
/services



The LandLens
suite
/landlens/one



Every claim in this document traces back to a government record.

Legal opinions, due diligence and title verification

Building plan, layout and sub-division approvals

Completion and occupancy certificates, regularisation

Escrow, negotiation and NRI property management

Land survey, soil testing, architecture and construction

Verified RealEstate
3/350/2 Mettukuppam,
OMR Thoraipakkam,
Chennai 600 097, India
hello@verified.realestate
+91 9996 12 9996

Prepared from the registers named on the page each finding sits on. Where a register could not be read, this document says so in its place rather than leaving the gap to be read as a clean result.

