

PP

APPROVAL RECORD

Planning Permission

Kanniyakumari district, Tamil Nadu

APPROVAL TYPE

Building Plan

ISSUING AUTHORITY


Rural Panchayat

The approval as the planning authority issued it, reproduced in full behind this page.

An approval speaks to what was sanctioned, not to what was built. Completion is a separate record.

REVISED PLAN SHOWING THE PROPOSED CONSTRUCTION OF TERRACE ROOF RESIDENTIAL BUILDING IN RE. SY NO : 124 / 2B, 124 / 3B OF VELLIMALAI VILLAGE AT CHEKKADIVILAI IN VELLICHANTHAI VILLAGE PANCHAYAT , KANYAKUMARI DISTRICT.



NAME OF OWNER: Mrs. ROSE PICHI

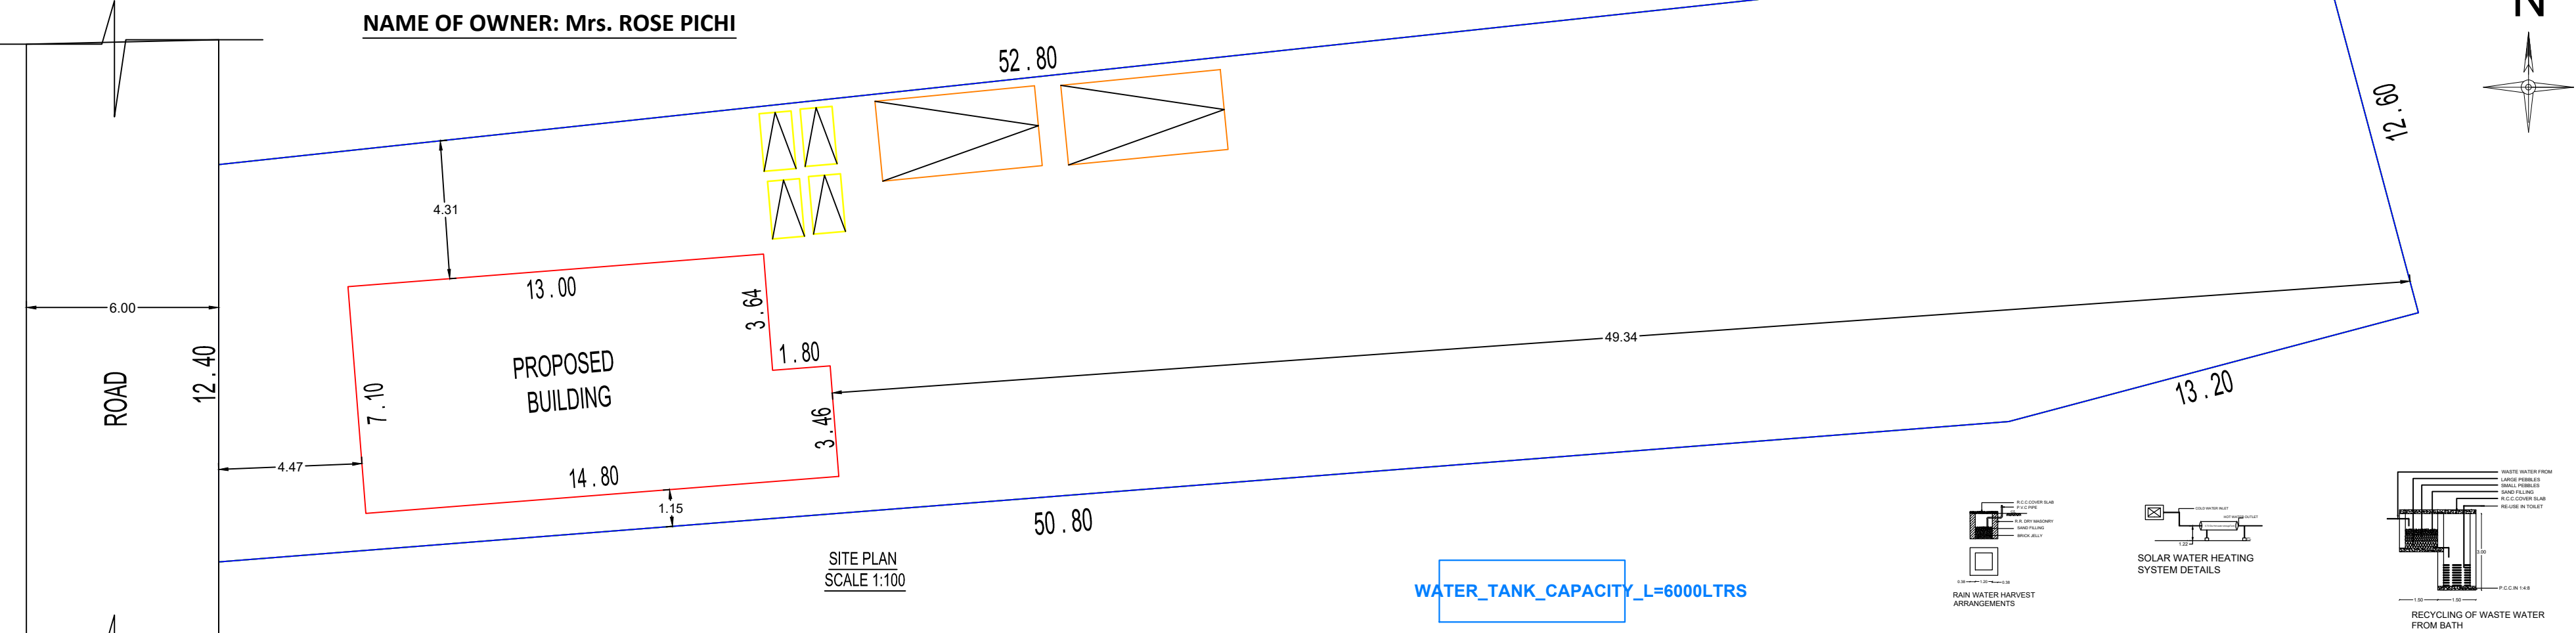

SITE PLAN
SCALE 1:100

WATER_TANK_CAPACITY_L=6000LTRS

SOLAR WATER

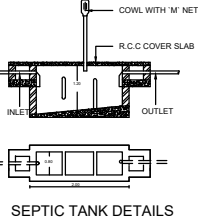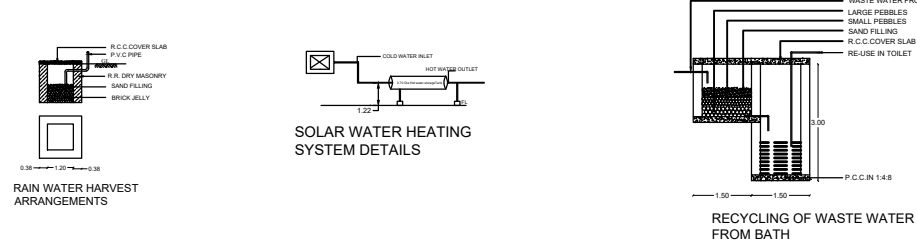

AREA DETAILS	AREA OF SITE : 22.30 CENT - 902.48 Sq.m - 9714.31 SQ.FT					
	EXISTING BUILDING APPROVED AREA		ACTUAL BUILDING AREA		ADDITIONAL PROPOSED BUILDING AREA	
	Area in Sq.m	TOTAL AREA in Sq.m	Area in Sq.m	TOTAL AREA in Sq.m	Area in Sq.m	TOTAL AREA in Sq.m
GROUND FLOOR	67.85	67.85	98.53	98.53	30.68	30.68
FIRST FLOOR	85.68	85.68	114.13	114.13	28.45	28.45
SECOND FLOOR	-	-	114.13	114.13	114.13	114.13
TOTAL	153.53	153.53	326.79	326.79	173.26	173.26

PLAN INFO
PLOT_NO=NO
TALUK=KALKULAM
DISTRICT=KANNYAKUMARI
PLOT_AREA_M2=902.48
JURISDICTION_TYPE= PANCHAYAT
PATTNA_NO= 3480.9690
SINGLE_FAMILY_BLDG=YES
SURVEY_NO= 124 / 2B, 124 / 3B
LAND_USE_ZONE = RESIDENTIAL
CRZ=NO
SECURITY_ZONE=NO
ACCESS_WIDTH_M=12.50
WHETHER_GOVT_OR_AIDED_SCHOOL=NO
AS_AT_SITE=888.47
PMB_OR_PLR=952.38
AS_PER_DOCUMENT=902.48
ROAD_WIDTH=3.00
ROAD_LENGTH=100
AVG_PLOT_DEPTH=64.00
AVG_PLOT_WIDTH=12.50
RWH_DECLARED=YES
BUILDING_NEAR_TO_RIVER=NO
OSR_APPLICABLE=NO
OSR_SURRENDER_OR_BUYBACK=BUYBACK
PREMIUM_FSI_REQUIRED=NO
IS_APPROVED_LAYOUT=NO
AREA_TYPE=OTHERS
BUILDING_NEAR_MONUMENT=NO
BUILDING_NEAR_GOVT_BLDG=NO
PROVISION_FOR_GREEN_BUILDINGS_AND_SUSTAINABILITY=NO
FIRE_PROTECTION_AND_FIRE_SAFETY_REQUIREMENTS=NO
NOC_FOR_CONSTRUCTION_NEAR_MONUMENT=NO
BARRIER_FREE_ACCESS_FOR_PHYSICALLY_CHALLENGED_PEOPLE=YES
FIRE_PROTECTION_AND_FIRE_SAFETY_REQUIREMENTS=YES
NOC_FIRE_DEPT=YES
BLOCK_1_INDIVIDUAL_RESIDENCE_MEMBER_COUNT=4
BLOCK_1_INDIVIDUAL_NON_RESIDENTIAL_MEMBER_COUNT
BLOCK_1_B-SHOP_MEMBER_COUNT=5
BLOCK_1_B-PCO_MEMBER_COUNT=1
IS_SWIMMING_POOL_EXISTS=NO
IF_HERITAGE_TOWN_LESS_THAN_1KM_RADIUS=NO

FRONT ELEVATION


SECTION - AB

RAIN WATER PIT

PLAN

FIRST FLOOR PLAN

SECOND FLOOR PLAN

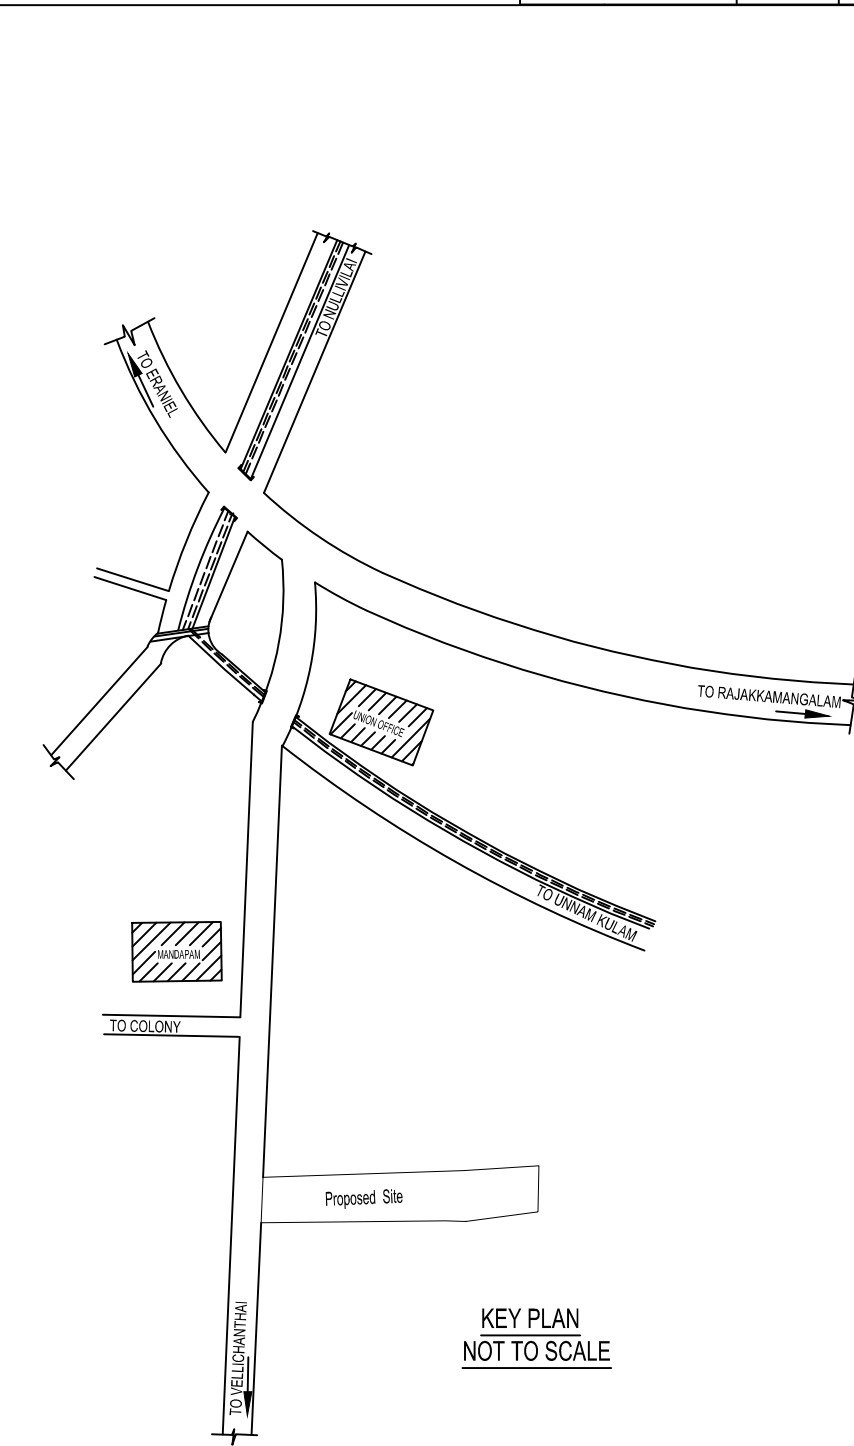

KEY PLAN
NOT TO SCALE

PARKING CALCULATION			
Every 75 Sq.m Providing 1 Car Space Every 50 Sq.m Providing 1 Two Wheeler Space			
Ground Floor	Kitchen-1	98.53	1 Car 2 Two wheeler
FIRST Floor	Kitchen- 1	114.13	1 Car 2 Two wheeler

Providing 2 Car, 4 Two wheeler
PLOT COVERAGE = $\frac{98.53 \times 100}{952.38}$
= 10.30 %

REFERENCE		
MD	MAIN DOOR	1.00 X 2.10
D	DOOR	1.00 X 2.10
D1	DOOR	0.75 X 2.10
W3	WINDOW	1.50 X 1.50
W2	WINDOW	1.00 X 1.50
V	VENTILATOR	0.90 X 0.60

ALL DIMENSIONS ARE IN METER
SCALE 1:100

CERTIFIED THAT PROVISIONS SHALL BE MADE TO "RAIN WATER HARVESTING" ARRANGEMENTS SYSTEM IN THE PROPOSED CONSTRUCTION

FSI CALCULATION:
FSI = $\frac{235.09}{952.38}$
= 0.2 < 2.00

Rose pichi Deva dhas
SIGNATURE OF OWNER

Er. G. MARIA BALAN
Registered Engineer Grade - III
RE - III / KKDTCP/007/2022
G.L. CONSTRUCTIONS
Ezhiil Building, 1st Floor, Thingal Nagar.
Ph : 9488883288 , 6383960224
SIGNATURE OF REGISTERED ENGINEER

G.MARIA BALAN
Registered engineer grade - III
No: RE3/ KKDTCP/007/2022
G.L CONSTRUCTION
Ezhiil building, 1st floor, Thingal Nagar.

Eight ways to know a piece of land before you pay for it.

This report covers one part of the picture. These cover the rest, drawn from the same government records, for any property in Tamil Nadu.

LandLens One

Ask anything about a property and get an answer grounded in live government records, with the sources shown.

[/landlens/one](#)



Verify My Land

Every record check run on one property and returned as a single report.

[/landlens/verify-my-land](#)



Legal Opinion

An advocate's written opinion on the title, built on the records we pull for it.

[/landlens](#)



One Map

Every layer on one map: the parcel, its boundary, zoning, water bodies and what sits around it.

[/landlens/one/map](#)



PriceMap

What land actually changed hands for around this plot, taken from the registered deeds.

[/landlens/pricemap](#)



Build Scope

What you are allowed to build here: floor space, height, coverage and setbacks.

[/landlens/build-scope](#)



Property Tracker

Watch a property and hear about it when something new is registered against it.

[/landlens/property-tracker](#)



Deal Room

Run the transaction in one place: documents, stamping, signatures and the parties.

[/landlens/deal-room](#)



Twenty-four checks you can run yourself, at no cost.

Records and verification

The registers themselves, read for you.

Encumbrance Certificate

Patta and Chitta

Field Measurement Sketch

EC Analyzer

Bank charge check

Court case search

Seller background check

Approval check by survey

Value and duty

What it is worth and what it costs to register.

Guideline value by street

Guideline value by survey

Stamp duty and registration fees

Capital gains

Floor space index

Area unit converter

Zoning and land use

What the plan says can happen on this land.

Land use zone finder

CMDA land use check

Coastal regulation zone

Master plan check

Water bodies finder

Airport height clearance

Registers and directories

Who holds it, and which office keeps the record.

Find your registering office

Temple property check

Waqf property check

RERA register



Every free tool
/tools



Services we run
for you
/services



The LandLens
suite
/landlens/one



Every claim in this document traces back to a government record.

Legal opinions, due diligence and title verification

Building plan, layout and sub-division approvals

Completion and occupancy certificates, regularisation

Escrow, negotiation and NRI property management

Land survey, soil testing, architecture and construction

Verified RealEstate
3/350/2 Mettukuppam,
OMR Thoraipakkam,
Chennai 600 097, India
hello@verified.realestate
+91 9996 12 9996

Prepared from the registers named on the page each finding sits on. Where a register could not be read, this document says so in its place rather than leaving the gap to be read as a clean result.

