

PP

APPROVAL RECORD

Planning Permission

Kanniyakumari district, Tamil Nadu

APPROVAL TYPE

Building Plan

ISSUING AUTHORITY











Rural Panchayat

The approval as the planning authority issued it, reproduced in full behind this page.

An approval speaks to what was sanctioned, not to what was built. Completion is a separate record.

PLAN SHOWING THE PROPOSED CONSTRUCTION OF R.C.C ROOFED RESIDENTIAL BUILDING EXTENSION TO THE EXISTING BUILDING DOOR NO:1-24/4 IN R.S. NO :558/1A3 OF MUTHALAKURICHY VILLAGE AT KOTTANKACHIVILAI, MUTHALAKURICHY VILLAGE PANCHAYAT, KALKULAM TALUK, K.K.DISTRICT.

NAME OF OWNER
Mrs. SENTHAMARAI SELVI,
W/o. CHELLATHURAI,
KOTTANKACHIVILAI,
MUTHALAKURICHY.

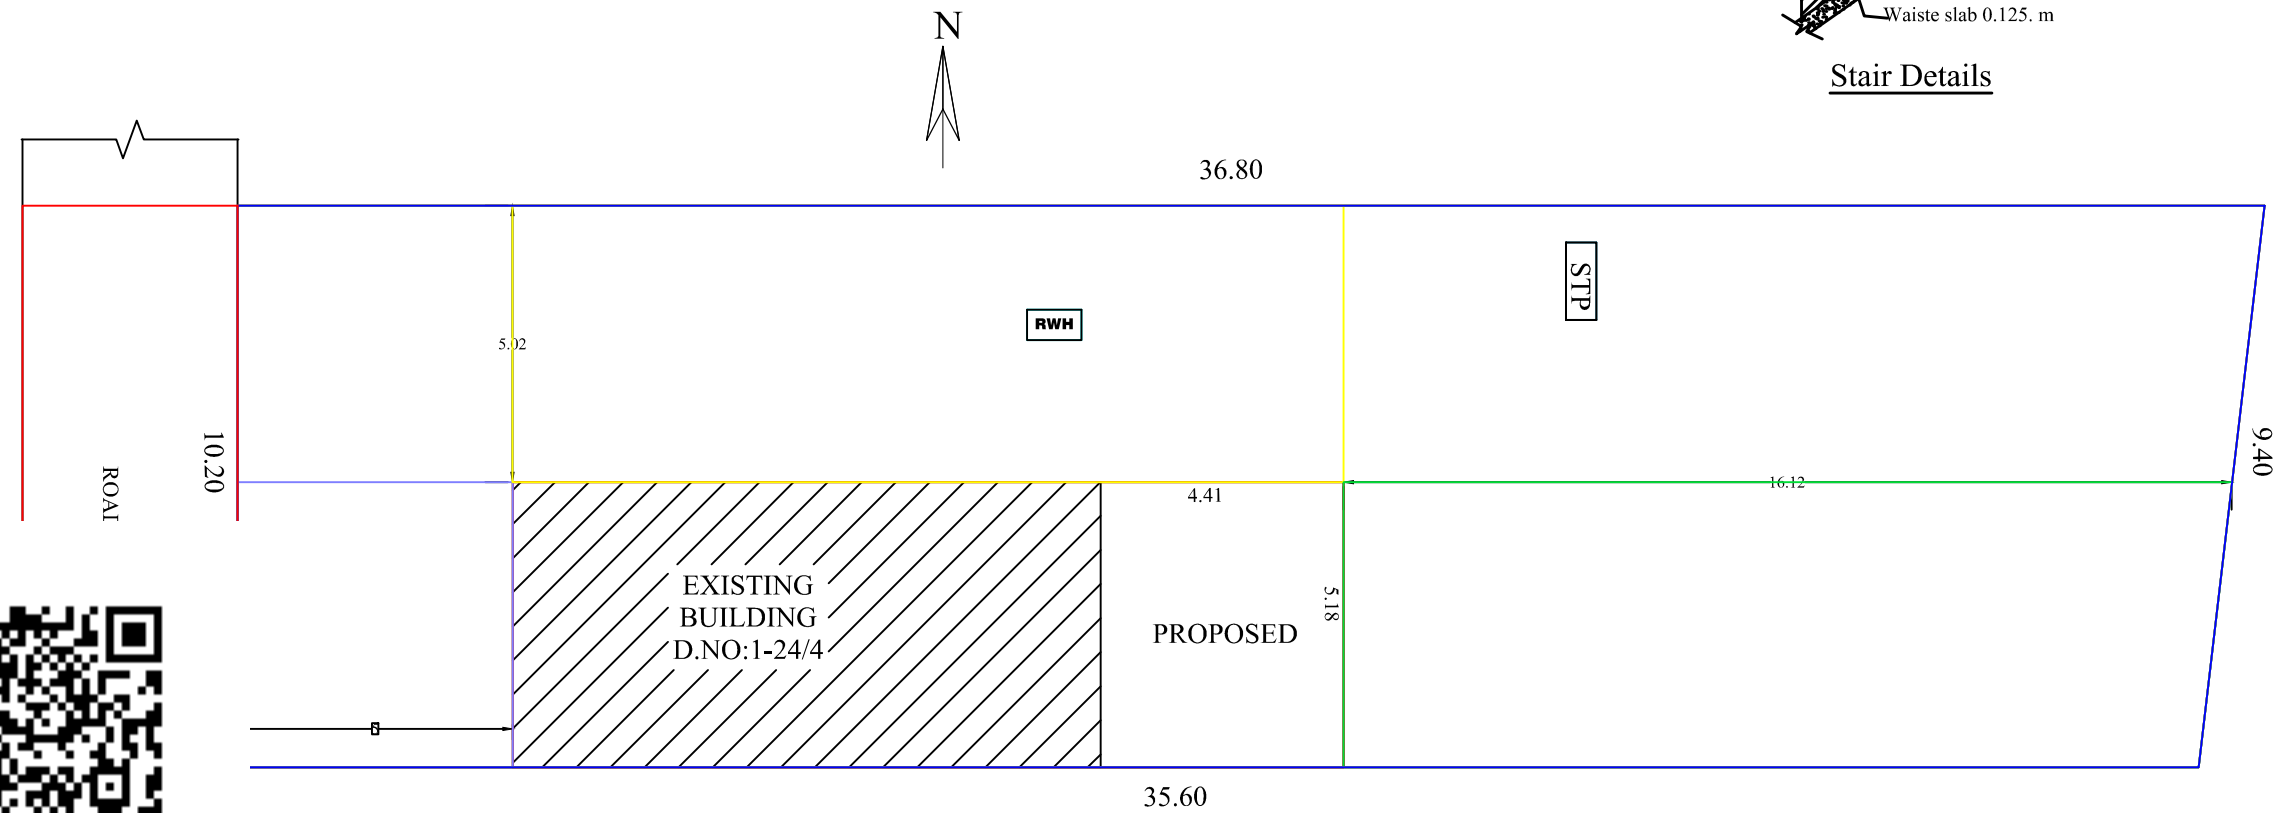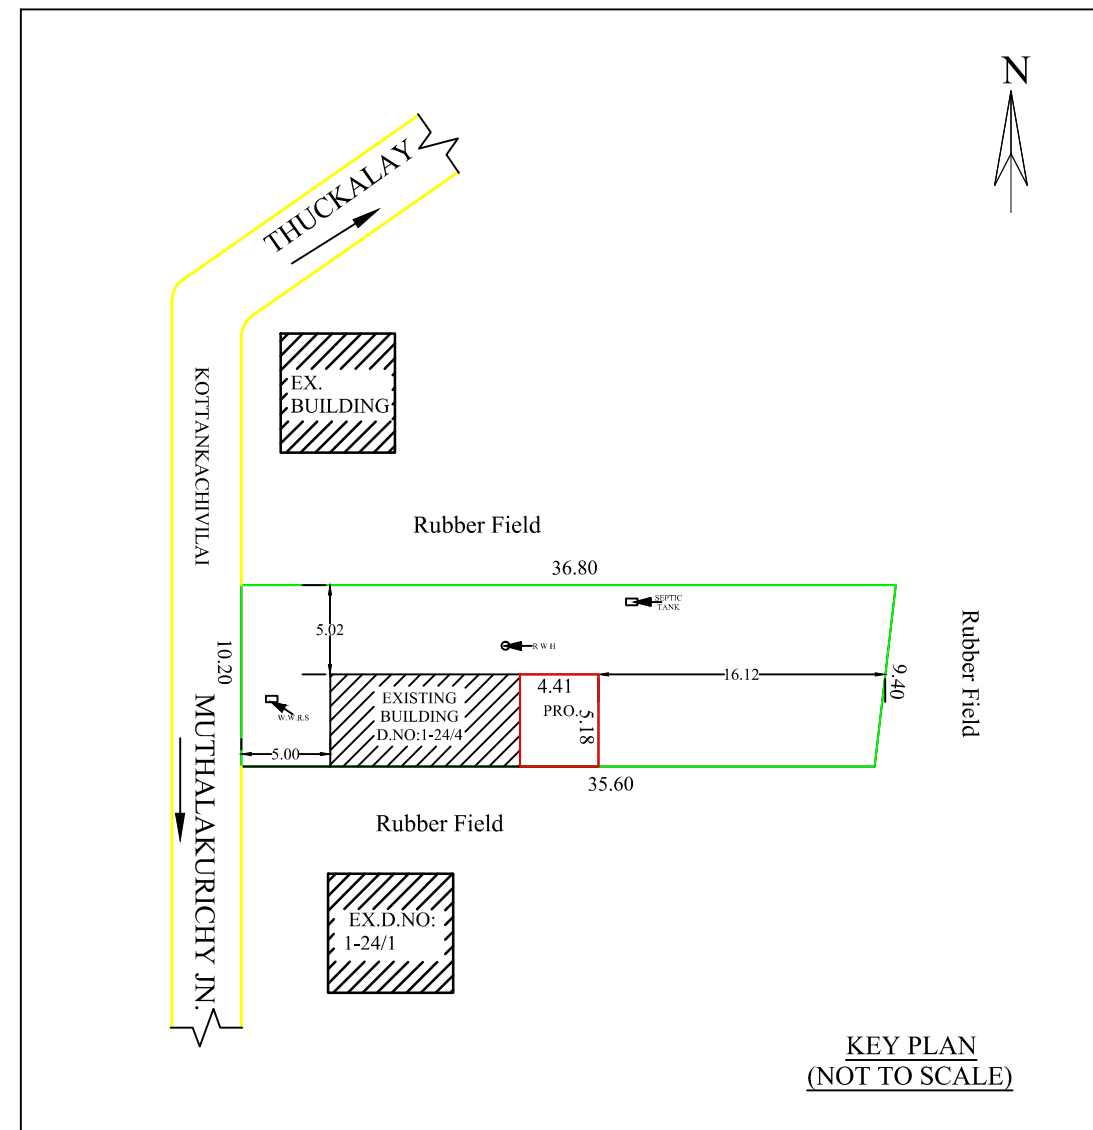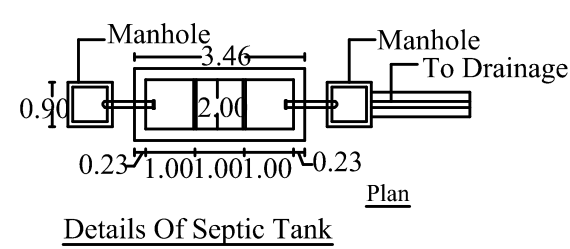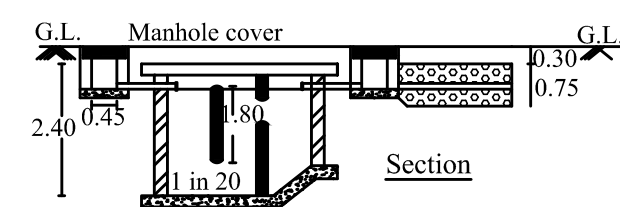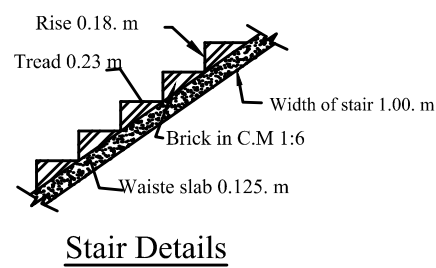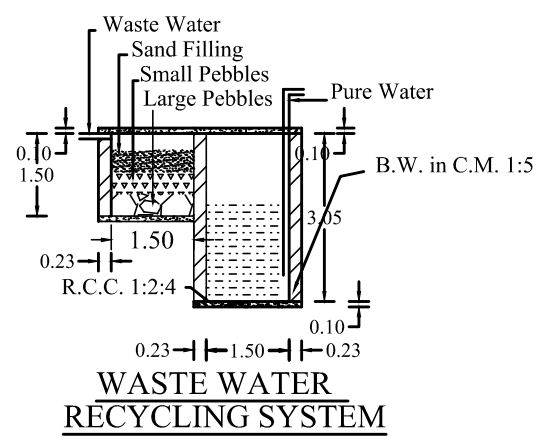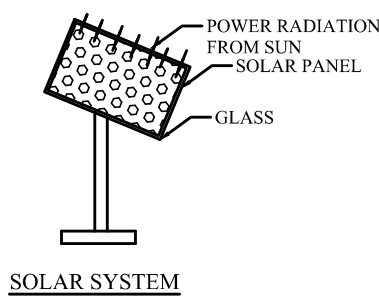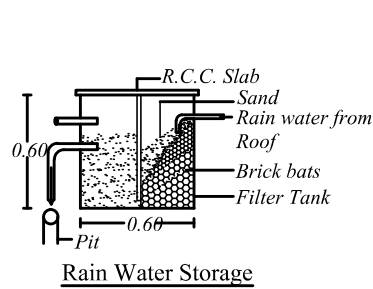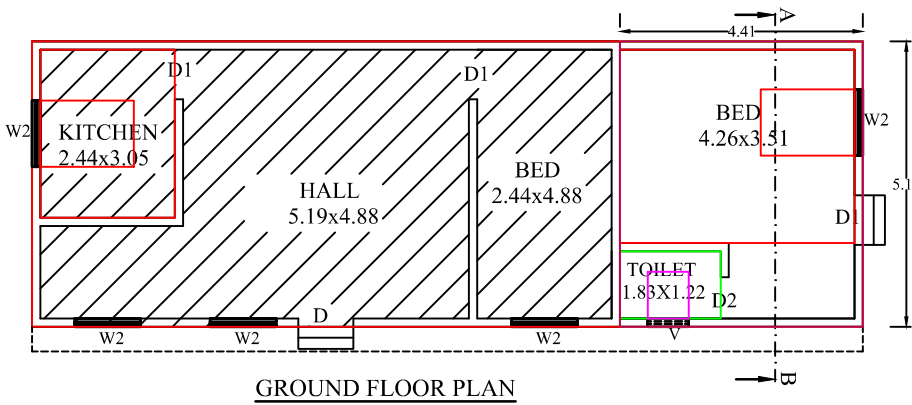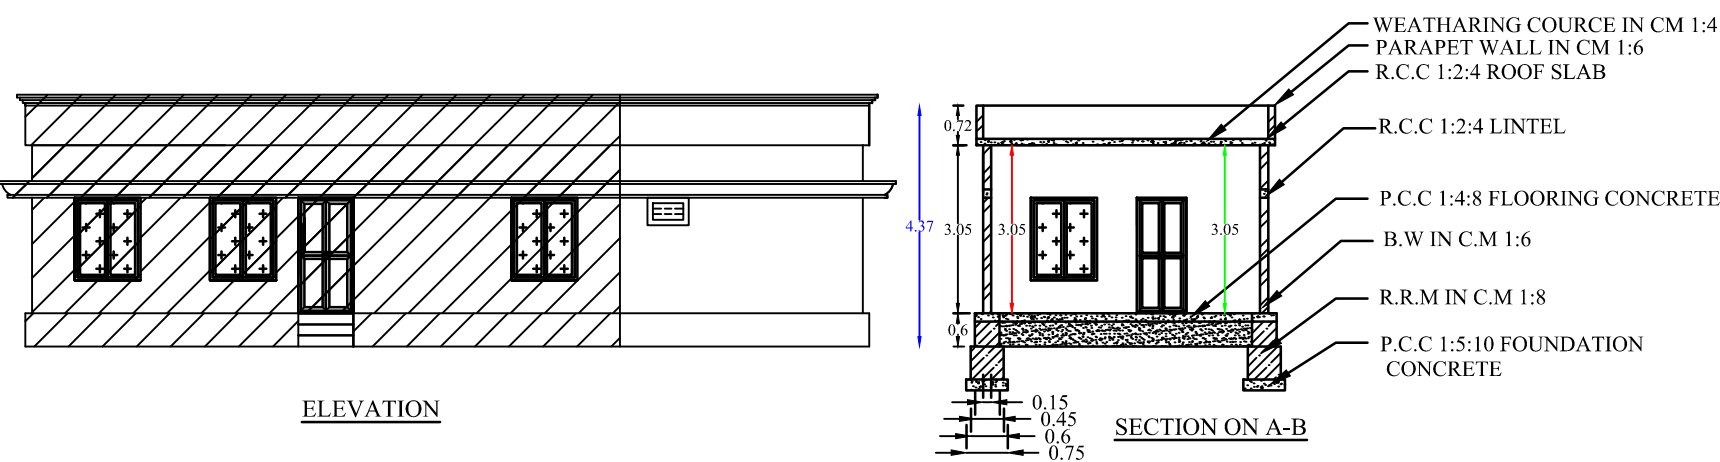

SITE PLAN
SCALE 1:100

SCALE
PLAN :-1:100
SITE PLAN :-NTS
ALL DIMENSION ARE IN 'METERS'

COLORS INDEX

SITE BOUNDARY	
EXISTING	
PROPOSED	
ROAD(or) STREET	

PLAN INFO
PLOT AREA M2=357.18
SURVEY NO=558/1A3
PATTA NO=2694
AS AT SITE=369.24
AS PER DOCUMENT=357.18
FMB OR PLR=357.18
TALUK=KALKULAM
SINGLE FAMILY BLDG=YES
CRZ=NO
SECURITY_ZONE=NO
WHETHER GOVT OR AIDED SCHOOL=NO
ROAD WIDTH=3.90
ROAD LENGTH=750 m
AVG PLOT DEPTH=35.60
AVG PLOT WIDTH=10.20
AREA TYPE=OTHERS
LAND USE ZONE=RESIDENTIAL
PLOT NO=NO
DISTRICT=KANIYAKUMARI
RWL DECLARED=YES
BUILDING NEAR TO RIVER=NO
BUILDING NEAR MONUMENT=NO
BUILDING NEAR GOVT BLDG=NO
IS SWIMMING POOL EXISTS=NO
PROVISION FOR GREEN BUILDINGS AND SUSTAINABILITY=NO
IF HERITAGE TOWN LESS THAN 1KM RADIUS=NO
FIRE PROTECTION AND FIRE SAFETY REQUIREMENTS=YES
NOC FOR CONSTRUCTION NEAR MONUMENT=NO
NOC FIRE DEPT=NO
JURISDICTION TYPE=PANCHAYAT
OSR APPLICABLE=NO
OSR SURR BUYBACK RETAIN=BUYBACK
PREMIUM FSI REQUIRED=NO
IS APPROVED LAYOUT=NO
OCCUPANCY TYPE=INDIVIDUAL RESIDENCE

AREA DETAILS

SITE AREA	357.18 Sqm	3844.68 Sqft
EX. G. F. PLINTH AREA	55.27 Sqm	594.93 Sqft
PRO. G. F. PLINTH AREA	22.84 Sqm	245.85 Sqft
PRO. G. F. FLOOR AREA	20.79 Sqm	223.78 Sqft

FSI : 0.063
PLOT COVERAGE : 6.39%

JOINARYS

DOOR	1.00X2.10
DOOR1	0.90X2.10
DOOR2	0.75X2.10
WINDOW3	1.50X1.50
WINDOW2	1.20X1.50
VENTILATOR	0.75X0.50
ROLLING SHUTTER	3.58X2.70

Signature Of Owner

Er. STANLEY XAVIER
REGISTERED ENGINEER GRADE III RE
REG.NO/151A.5/2019/00013
EFFICIENT CONSTRUCTIONS
11-38C,ERANIEL ROAD,THUCKALAY-629175
Mob: 9443453008

Signature Of Engineer

Eight ways to know a piece of land before you pay for it.

This report covers one part of the picture. These cover the rest, drawn from the same government records, for any property in Tamil Nadu.

LandLens One

Ask anything about a property and get an answer grounded in live government records, with the sources shown.

[/landlens/one](#)



Verify My Land

Every record check run on one property and returned as a single report.

[/landlens/verify-my-land](#)



Legal Opinion

An advocate's written opinion on the title, built on the records we pull for it.

[/landlens](#)



One Map

Every layer on one map: the parcel, its boundary, zoning, water bodies and what sits around it.

[/landlens/one/map](#)



PriceMap

What land actually changed hands for around this plot, taken from the registered deeds.

[/landlens/pricemap](#)



Build Scope

What you are allowed to build here: floor space, height, coverage and setbacks.

[/landlens/build-scope](#)



Property Tracker

Watch a property and hear about it when something new is registered against it.

[/landlens/property-tracker](#)



Deal Room

Run the transaction in one place: documents, stamping, signatures and the parties.

[/landlens/deal-room](#)



Twenty-four checks you can run yourself, at no cost.

Records and verification

The registers themselves, read for you.

Encumbrance Certificate

Patta and Chitta

Field Measurement Sketch

EC Analyzer

Bank charge check

Court case search

Seller background check

Approval check by survey

Value and duty

What it is worth and what it costs to register.

Guideline value by street

Guideline value by survey

Stamp duty and registration fees

Capital gains

Floor space index

Area unit converter

Zoning and land use

What the plan says can happen on this land.

Land use zone finder

CMDA land use check

Coastal regulation zone

Master plan check

Water bodies finder

Airport height clearance

Registers and directories

Who holds it, and which office keeps the record.

Find your registering office

Temple property check

Waqf property check

RERA register



Every free tool
/tools



Services we run
for you
/services



The LandLens
suite
/landlens/one



Every claim in this document traces back to a government record.

Legal opinions, due diligence and title verification

Building plan, layout and sub-division approvals

Completion and occupancy certificates, regularisation

Escrow, negotiation and NRI property management

Land survey, soil testing, architecture and construction

Verified RealEstate
3/350/2 Mettukuppam,
OMR Thoraipakkam,
Chennai 600 097, India
hello@verified.realestate
+91 9996 12 9996

Prepared from the registers named on the page each finding sits on. Where a register could not be read, this document says so in its place rather than leaving the gap to be read as a clean result.

