

PP

APPROVAL RECORD

Planning Permission

Kanniyakumari district, Tamil Nadu

APPROVAL TYPE

Building Plan

ISSUING AUTHORITY

Rural Panchayat

The approval as the planning authority issued it, reproduced in full behind this page.


An approval speaks to what was sanctioned, not to what was built. Completion is a separate record.

PLAN SHOWING THE PROPOSED CONSTRUCTION OF A R.C.C. DWELLING HOUSE AFTER DEMOLISHING THE EXISTING BUILDING


DOOR NO : 2/81F/3 AT UDAYARPALLAM IN RE . SY NO : 218/3 AT THINGAL NAGER VILLAGE THALAKULAM VILLAGE PANCHAYAT

KALKULAM TALUK KANYAKUMARI DISTRICT :


NAME OF OWNER :- T. SUNDAR RAJ , S/O. THIRUMAL,
UDAYARPALLAM , THALAKULAM (P.O)

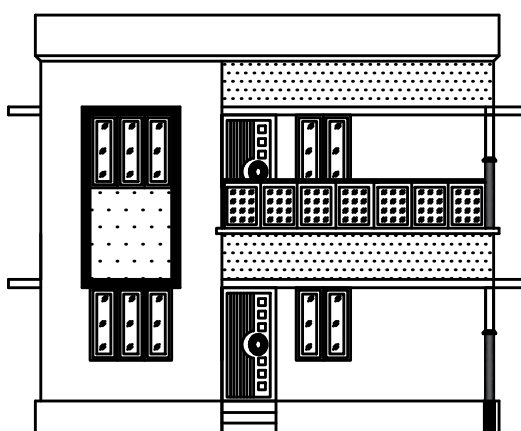


ELEVATION

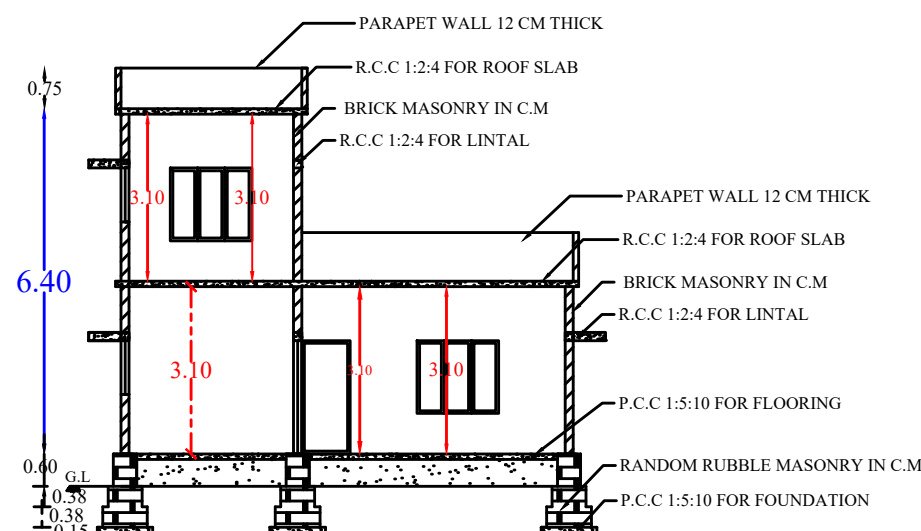


SECTION

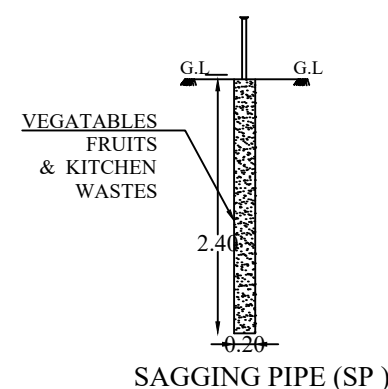


SAGGING PIPE (SP)

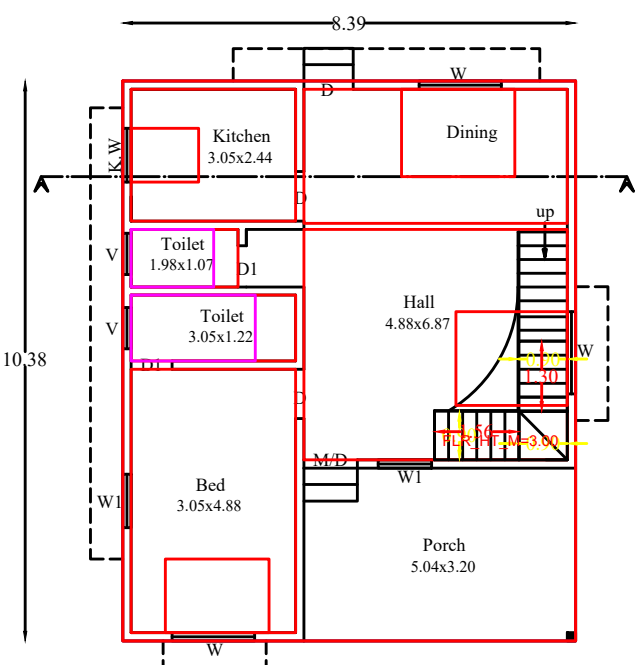


GROUND FLOOR PLAN

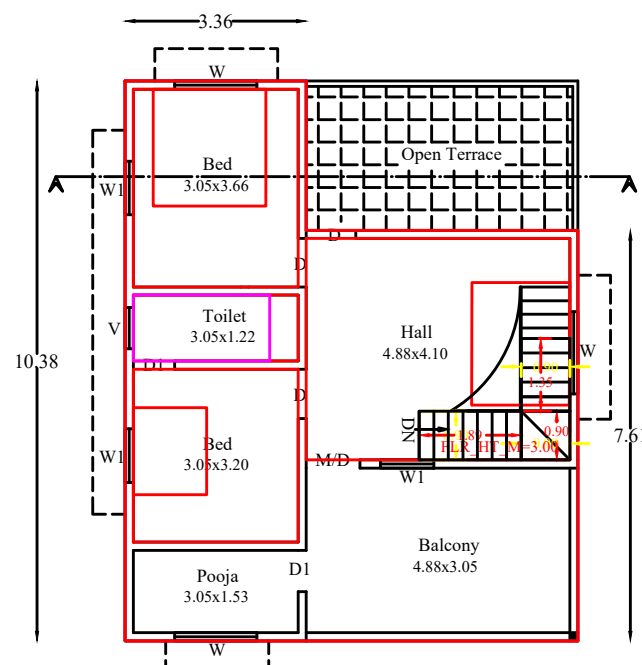


FIRST FLOOR PLAN

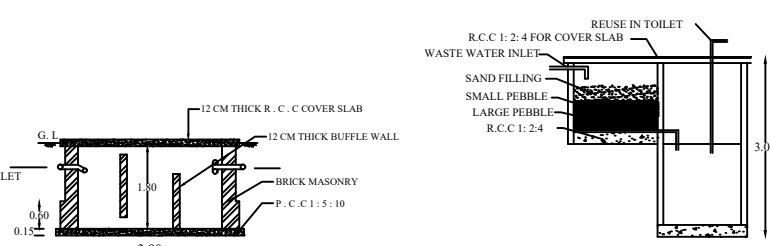


SECTION ON R-R

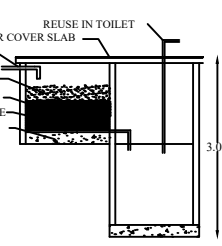


RECYCLING OF
ASTE WATER

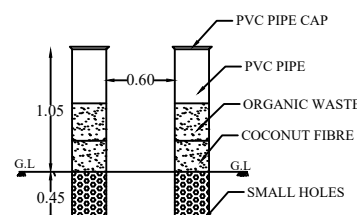

PIPE COMPOSIT PIT

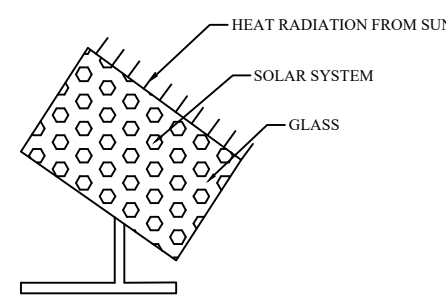


SOLAR SYSTEM

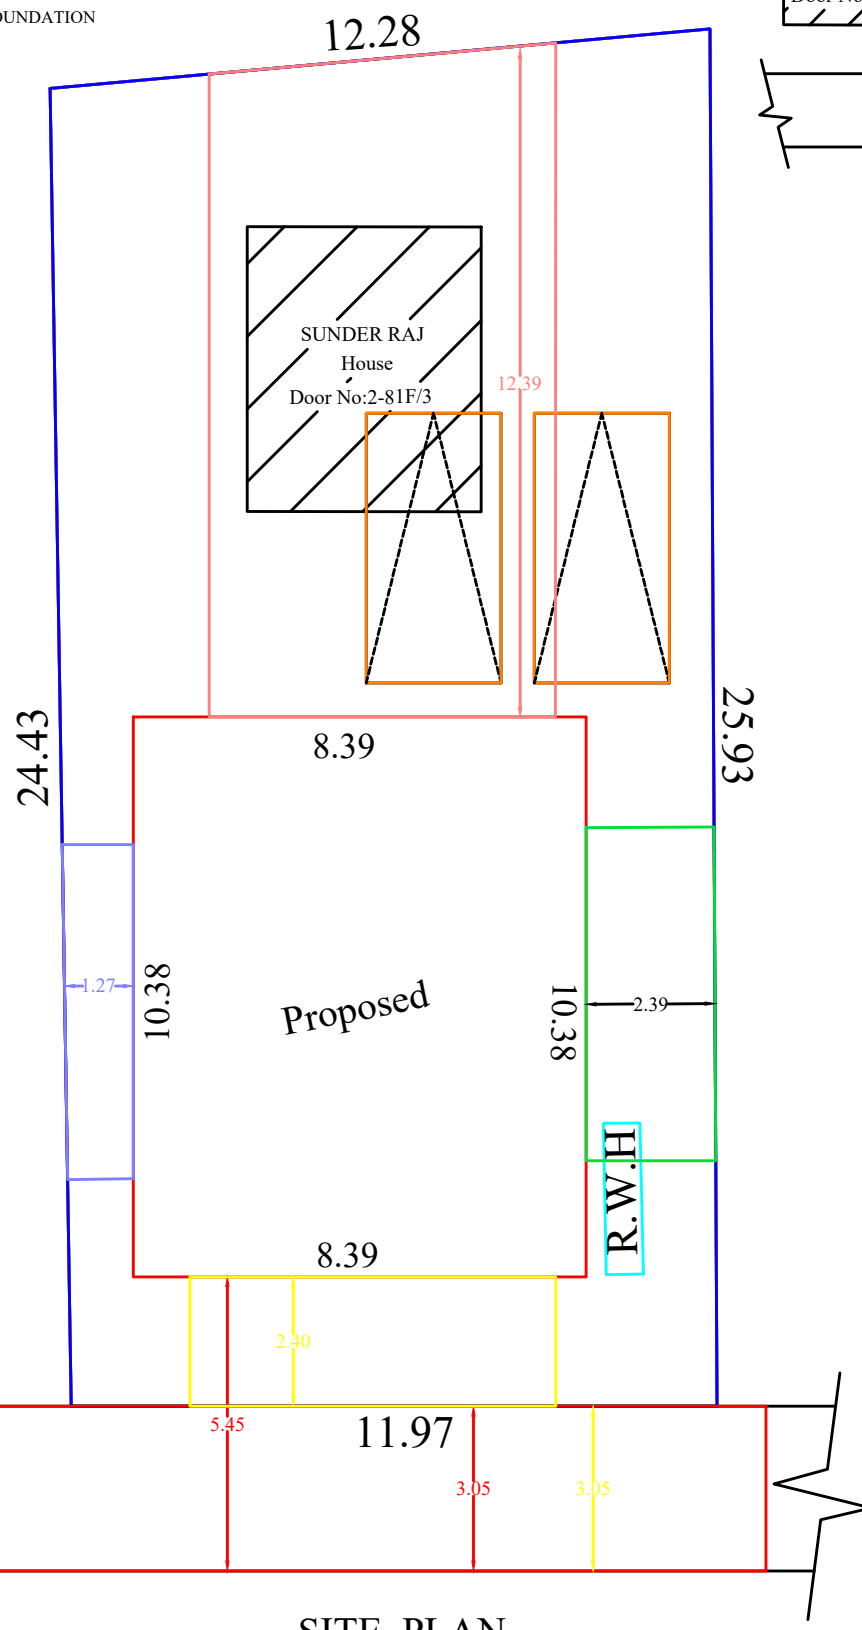


SITE PLAN

Scale 1 : 100

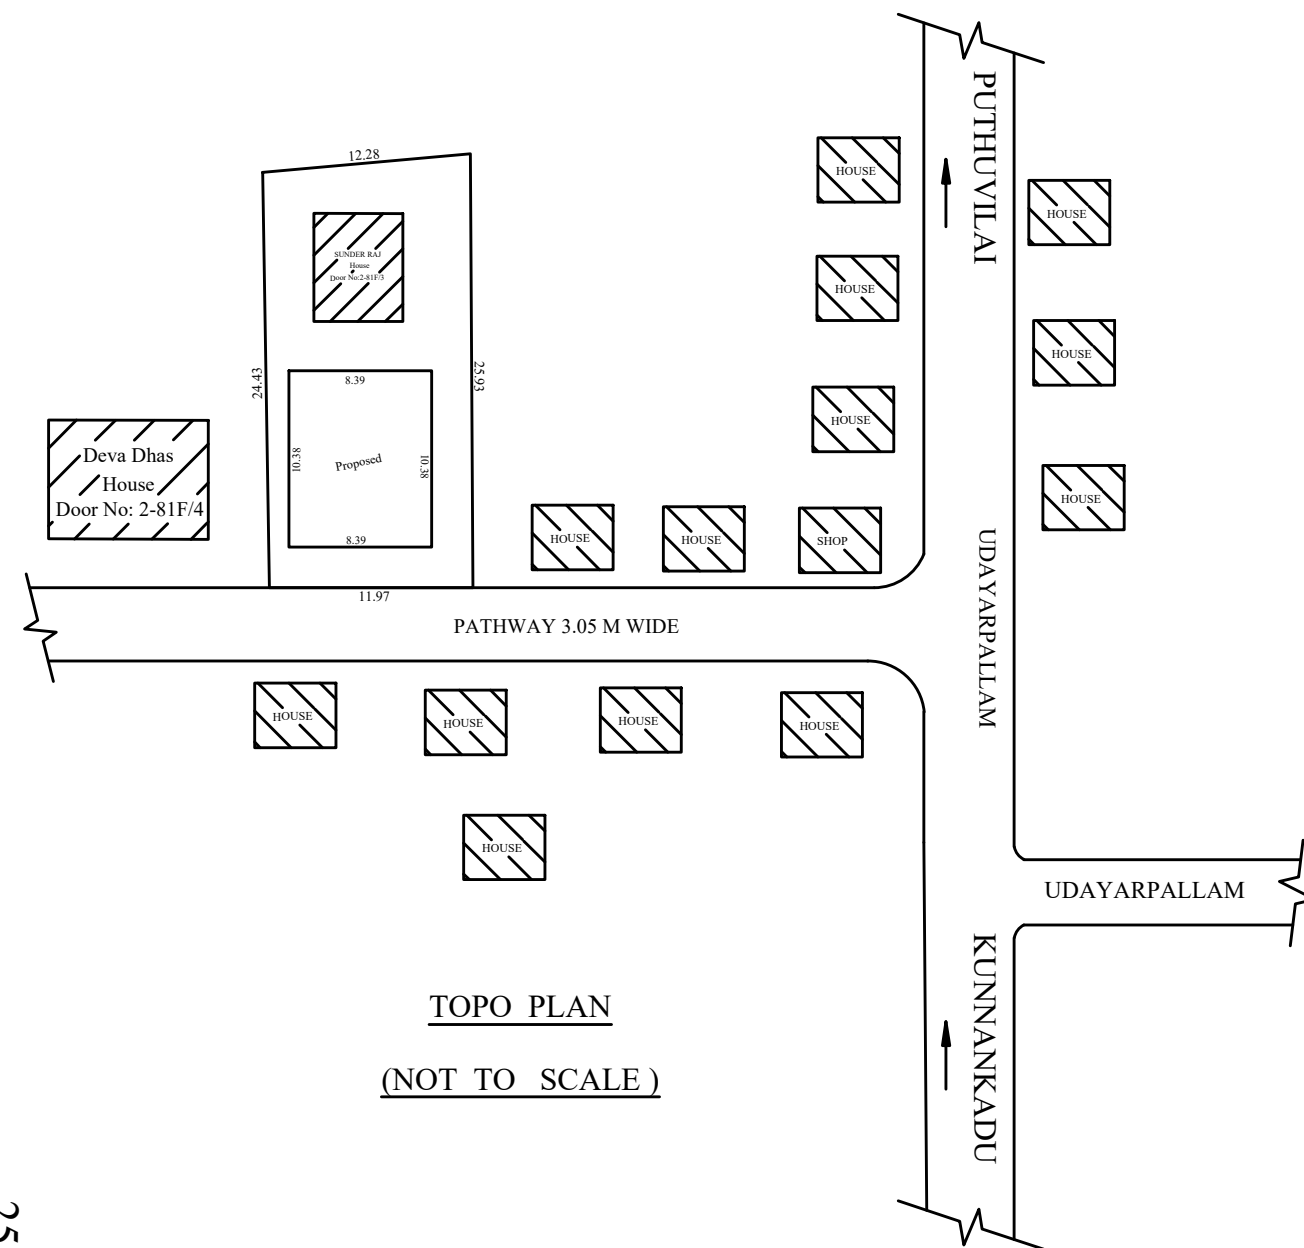


TOPO PLAN
(NOT TO SCALE)


PLAN INFO
PLOT NO=NO
TALUK=KALKULAM
DISTRICT=KANNYAKUMARI
PLOT AREA M2= 302.32
JURISDICTION TYPE= PANCHAYAT
PATTA_NO= 3079
SINGLE FAMILY BLDG=YES
SURVEY_NO= 218/3
LAND_USE_ZONE = RESIDENTIAL
CRZ=NO
SECURITY_ZONE=NO
ACCESS_WIDTH_M= 11.97
WHETHER GOVT OR_AIDED_SCHOOL=NO
AS AT SITE= 302.32
FMB OR PLR= 302.32
AS PER DOCUMENT= 302.32
ROAD_WIDTH=3.05
ROAD_LENGTH=100.00
AVG_PLOT_DEPTH=12.12
AVG_PLOT_WIDTH= 25.18
RWH_DECLARED=YES
BUILDING_NEAR_TO_RIVER=NO
OSR_APPLICABLE=NO
OSR_SURRENDER OR BUYBACK=BUYBACK
PREMIUM FSI REQUIRED=NO
IS_APPROVED_LAYOUT=NO
AREA_TYPE=OTHERS
BUILDING_NEAR_MONUMENT=NO
BUILDING_NEAR_GOVT_BLDG=NO
PROVISION FOR GREEN BUILDINGS AND SUSTAINABILITY=NO
FIRE PROTECTION AND FIRE SAFETY REQUIREMENTS=NO
NOC FOR CONSTRUCTION NEAR MONUMENT=NO
BARRIER FREE ACCESS FOR PHYSICALLY CHALLENGED PEOPLE=YES
FIRE PROTECTION AND FIRE SAFETY REQUIREMENTS=YES
NOC FIRE DEPT=YES
BLOCK_1_INDIVIDUAL_RESIDENCE_MEMBER_COUNT=4
BLOCK_1_INDIVIDUAL_NON_RESIDENTIAL_MEMBER_COUNT
BLOCK_1_B-SHOP_MEMBER_COUNT=5
BLOCK_1_B-PCO_MEMBER_COUNT=1
IS_SWIMMING_POOL_EXISTS=NO
IF_HERITAGE_TOWN_LESS THAN_1KM_RADIUS=NO

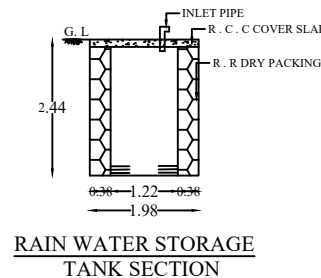


RAIN WATER STORAGE
TANK SECTION

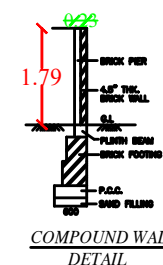

COMPOUND WALL
DETAIL

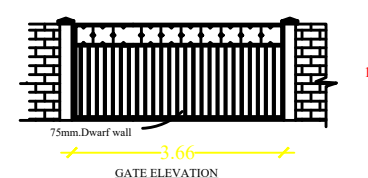

GATE ELEVATION

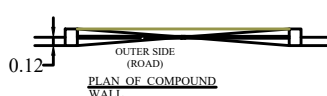

PLAN OF COMPOUND
WALL



PLAN OF COMPOUND
WALL

NOTE : ALL DIMENSIONS ARE IN METER , SCALE :1:100		
AREA OF SITE	2.98 ARE	7.470 CENTS
AREA IN SQ "M"		AREA IN SQ "FT"
SITE AREA	:302.31	3253.93
PROPOSED PLINTH AREA		
GROUND FLOOR	: 87.08	937.32
FIRST FLOOR	: 73.16	787.49
TOTAL	: 160.24	1724.81
PROPOSED FLOOR AREA		
GROUND FLOOR	: 63.38	682.22
FIRST FLOOR	: 50.23	540.67
TOTAL	:113.61	1222.89
LENGTH OF COMPOUND WALL		74.61 M
VACANT	: 215.23	2316.61
F.S.I : 160.24/302.31		0.53 <2.00
PARKING CALCULATION :-		
Required parking :-		1 Car space = 2.50x5.00
Total plinth area = 160.24 sq.m		Required car space = $\frac{160.24}{75}$
1 Two Wheeler space = 1.00 x 1.80		= 2.13 car
First 50 sq.m 1 dwelling unit = 1 Two Wheeler space		
SOPHIA CONSTRUCTION M.SOPHIA Licensed Building Surveyor Reg.no: 148/LS/2024/00001 Near BSNL office , Neyyoor Road, Thingal Nagar Mob: 9345414218 , 9442711952. MS 148		
Plot coverage : 160.24 x 100 302.31 = 53.00 %		
ENTER VALUE	ENTER MATTERIAL	ENTER SIZE
M/D	PANELLED DOOR	1.00 x 2.10
D	PANELLED DOOR	0.90 x 2.10
D1	PANELLED DOOR	0.75 x 2.10
W3	GLAZED WINDOW	1.50 x 1.34
W2	GLAZED WINDOW	1.00 x 1.34
K.W	KITCHEN WINDOW	1.00 x 1.00
V	GLAZED VENTILATOR	0.75 x 0.45
ROAD	☐	PROPOSED : ☐
SITE	☐	EXISTING : ☒
H. Sophia Er. M. SOPHIA, Registered Civil Engineer Reg.No: 148/LS/2024/00001 SOPHIA CONSTRUCTION Near BSNL Office Neyyoor Road, Thingal Nagar Cell: 9345414218		
SIGNATURE OF LICENCED SURVEYOUR		
T. Sundar Raj		
SIGNATURE OF APPLICANT		

Eight ways to know a piece of land before you pay for it.

This report covers one part of the picture. These cover the rest, drawn from the same government records, for any property in Tamil Nadu.

LandLens One

Ask anything about a property and get an answer grounded in live government records, with the sources shown.

[/landlens/one](#)



Verify My Land

Every record check run on one property and returned as a single report.

[/landlens/verify-my-land](#)



Legal Opinion

An advocate's written opinion on the title, built on the records we pull for it.

[/landlens](#)



One Map

Every layer on one map: the parcel, its boundary, zoning, water bodies and what sits around it.

[/landlens/one/map](#)



PriceMap

What land actually changed hands for around this plot, taken from the registered deeds.

[/landlens/pricemap](#)



Build Scope

What you are allowed to build here: floor space, height, coverage and setbacks.

[/landlens/build-scope](#)



Property Tracker

Watch a property and hear about it when something new is registered against it.

[/landlens/property-tracker](#)



Deal Room

Run the transaction in one place: documents, stamping, signatures and the parties.

[/landlens/deal-room](#)



Twenty-four checks you can run yourself, at no cost.

Records and verification

The registers themselves, read for you.

Encumbrance Certificate

Patta and Chitta

Field Measurement Sketch

EC Analyzer

Bank charge check

Court case search

Seller background check

Approval check by survey

Value and duty

What it is worth and what it costs to register.

Guideline value by street

Guideline value by survey

Stamp duty and registration fees

Capital gains

Floor space index

Area unit converter

Zoning and land use

What the plan says can happen on this land.

Land use zone finder

CMDA land use check

Coastal regulation zone

Master plan check

Water bodies finder

Airport height clearance

Registers and directories

Who holds it, and which office keeps the record.

Find your registering office

Temple property check

Waqf property check

RERA register



Every free tool
/tools



Services we run
for you
/services



The LandLens
suite
/landlens/one



Every claim in this document traces back to a government record.

Legal opinions, due diligence and title verification

Building plan, layout and sub-division approvals

Completion and occupancy certificates, regularisation

Escrow, negotiation and NRI property management

Land survey, soil testing, architecture and construction

Verified RealEstate
3/350/2 Mettukuppam,
OMR Thoraipakkam,
Chennai 600 097, India
hello@verified.realestate
+91 9996 12 9996

Prepared from the registers named on the page each finding sits on. Where a register could not be read, this document says so in its place rather than leaving the gap to be read as a clean result.

