

PP

APPROVAL RECORD

Planning Permission

Kanniyakumari district, Tamil Nadu

APPROVAL TYPE

Building Plan

ISSUING AUTHORITY

Rural Panchayat


The approval as the planning authority issued it, reproduced in full behind this page.

An approval speaks to what was sanctioned, not to what was built. Completion is a separate record.


PLAN SHOWING THE PROPOSED CONSTRUCTION OF COMMERCIAL BUILDING OF RE.SY.No:767/3AI IN VAMBANOOR EAST VILLAGE AT A.N.KUDY.MELASANGARANKUZHI VILLAGE PANCHAYAT,AGASTHEESWARAM TALUK,KANYAKUMARI DISTRICT.

NAME OF OWNER:- Y.AKSHA, D/O YOVEL.


PLAN INFO
PLOT_NO=NO
TALUK=AGASTHEESWARAM
DISTRICT=KANNYAKUMARI
PLOT_AREA_M2=849.87
JURISDICTION_TYPE=PANCHAYAT
PATTI_NO=114.82
SINGLE_FAMILY_BLDG=YES
SURVEY_NO=767/3AI
LAND_USE_ZONE = RESIDENTIAL
CRZ=NO
SECURITY_ZONE=NO
ACCESS_WIDTH_M=12.35
WHETHER_GOVT_OR_AIDED_SCHOOL=NO
AS_AT_SITE=933.61
FMB_OR_PLR=949.87
AS_PER_DOCUMENT=849.87
ROAD_WIDTH=5.00
ROAD_LENGTH=100
AVG_PLOT_DEPTH=54.65
AVG_PLOT_WIDTH= 12.35
RWI_DECLARED=YES
BUILDING_NEAR_TO_RIVER=NO
OSR_APPLICABLE =NO
OSR_SURRENDER_OR_BUYBACK=BUYBACK
PREMIUM_FSI_REQUIRED=NO
IS_APPROVED_LAYOUT=NO
AREA_TYPE=OTHERS
BUILDING_NEAR_MONUMENT=NO
BUILDING_NEAR_GOVT_BLDG=NO
PROVISION_FOR_GREEN_BUILDINGS_AND_SUSTAINABILITY=NO
FIRE_PROTECTION_AND_FIRE_SAFETY_REQUIREMENTS=NO
NOC_FOR_CONSTRUCTION_NEAR_MONUMENT=NO
BARRIER_FREE_ACCESS_FOR_PHYSICALLY_CHALLENGED_PEOPLE=YES
FIRE_PROTECTION_AND_FIRE_SAFETY_REQUIREMENTS=YES
NOC_FIRE_DEPT=YES
BLOCK_L_INDIVIDUAL_RESIDENCE_MEMBER_COUNT=4
BLOCK_L_INDIVIDUAL_NON_RESIDENTIAL_MEMBER_COUNT
BLOCK_L_B-SHOP_MEMBER_COUNT=5
BLOCK_L_B-PCO_MEMBER_COUNT=1
IS_SWIMMING_POOL_EXISTS=NO
IF_HERITAGE_TOWN_LESS_THAN_1KM_RADIUS=NO

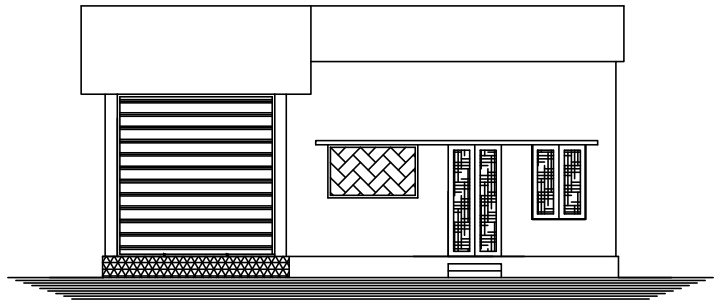


ELEVATION

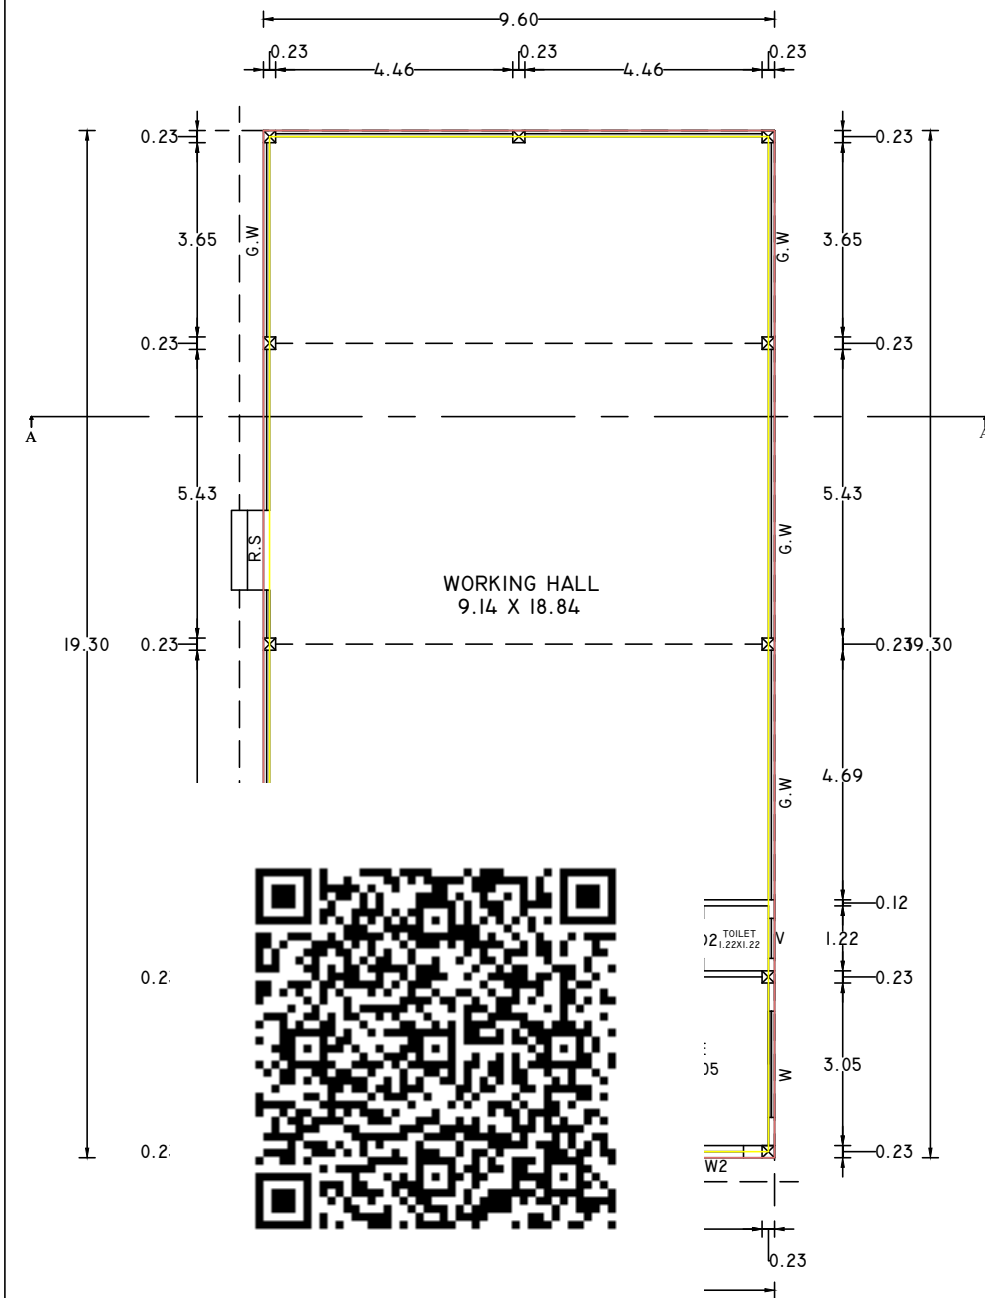


PLAN

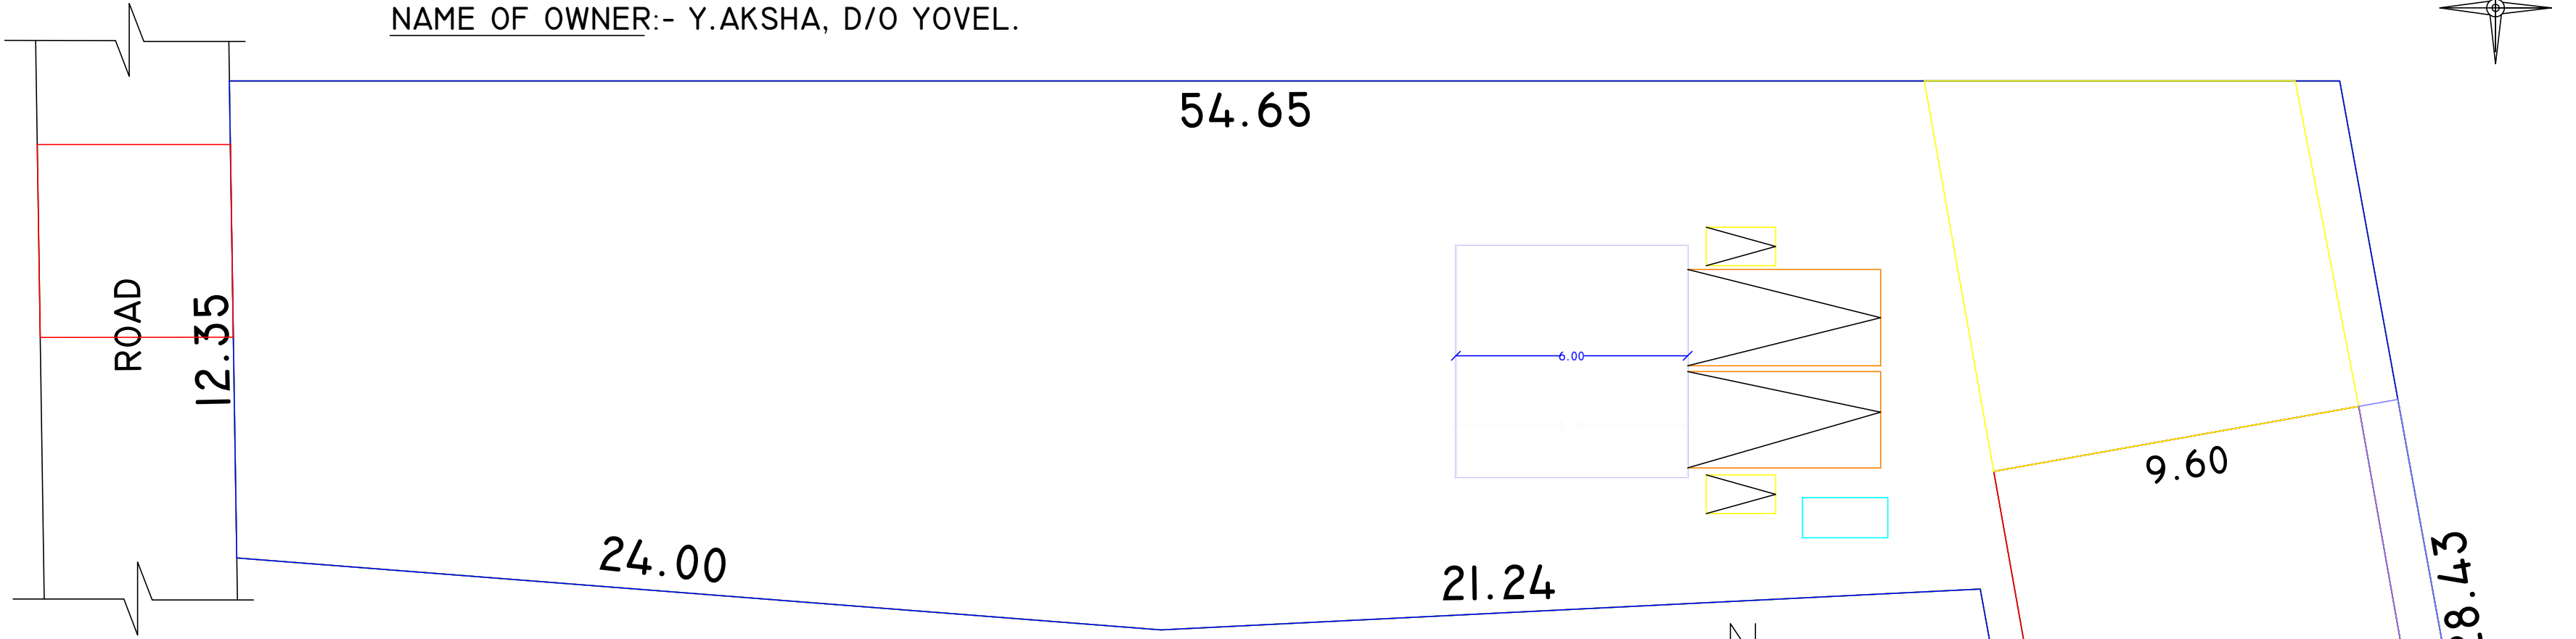

SITE PLAN [SCALE 1:100]

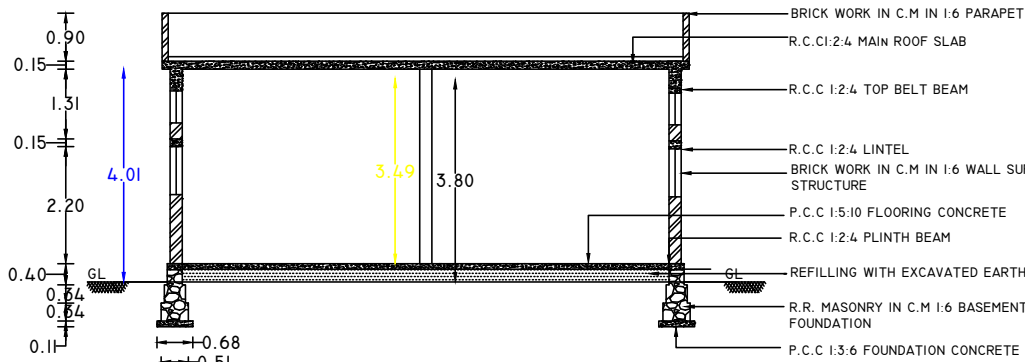


SECTION ON "AA"

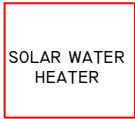


SOLAR WATER HEATER




WATER_TANK_CAPACITY_L=6000LTRS

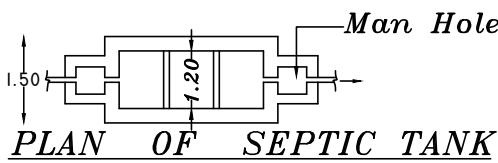


PLAN OF SEPTIC TANK

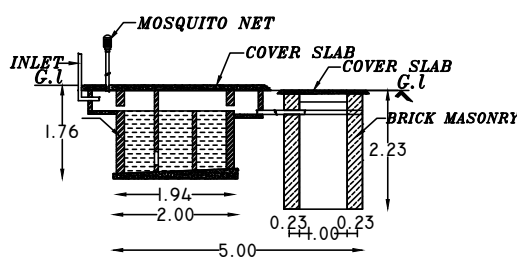


SECTION OF SEPTIC TANK

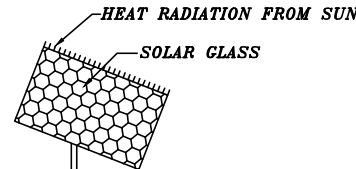


SOLAR SYSTEM PLAN

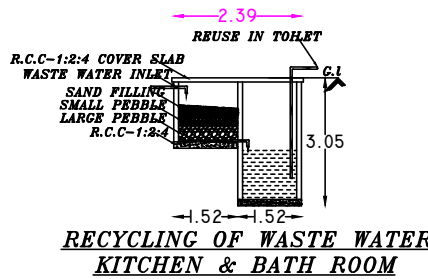


RECYCLING OF WASTE WATER KITCHEN & BATH ROOM

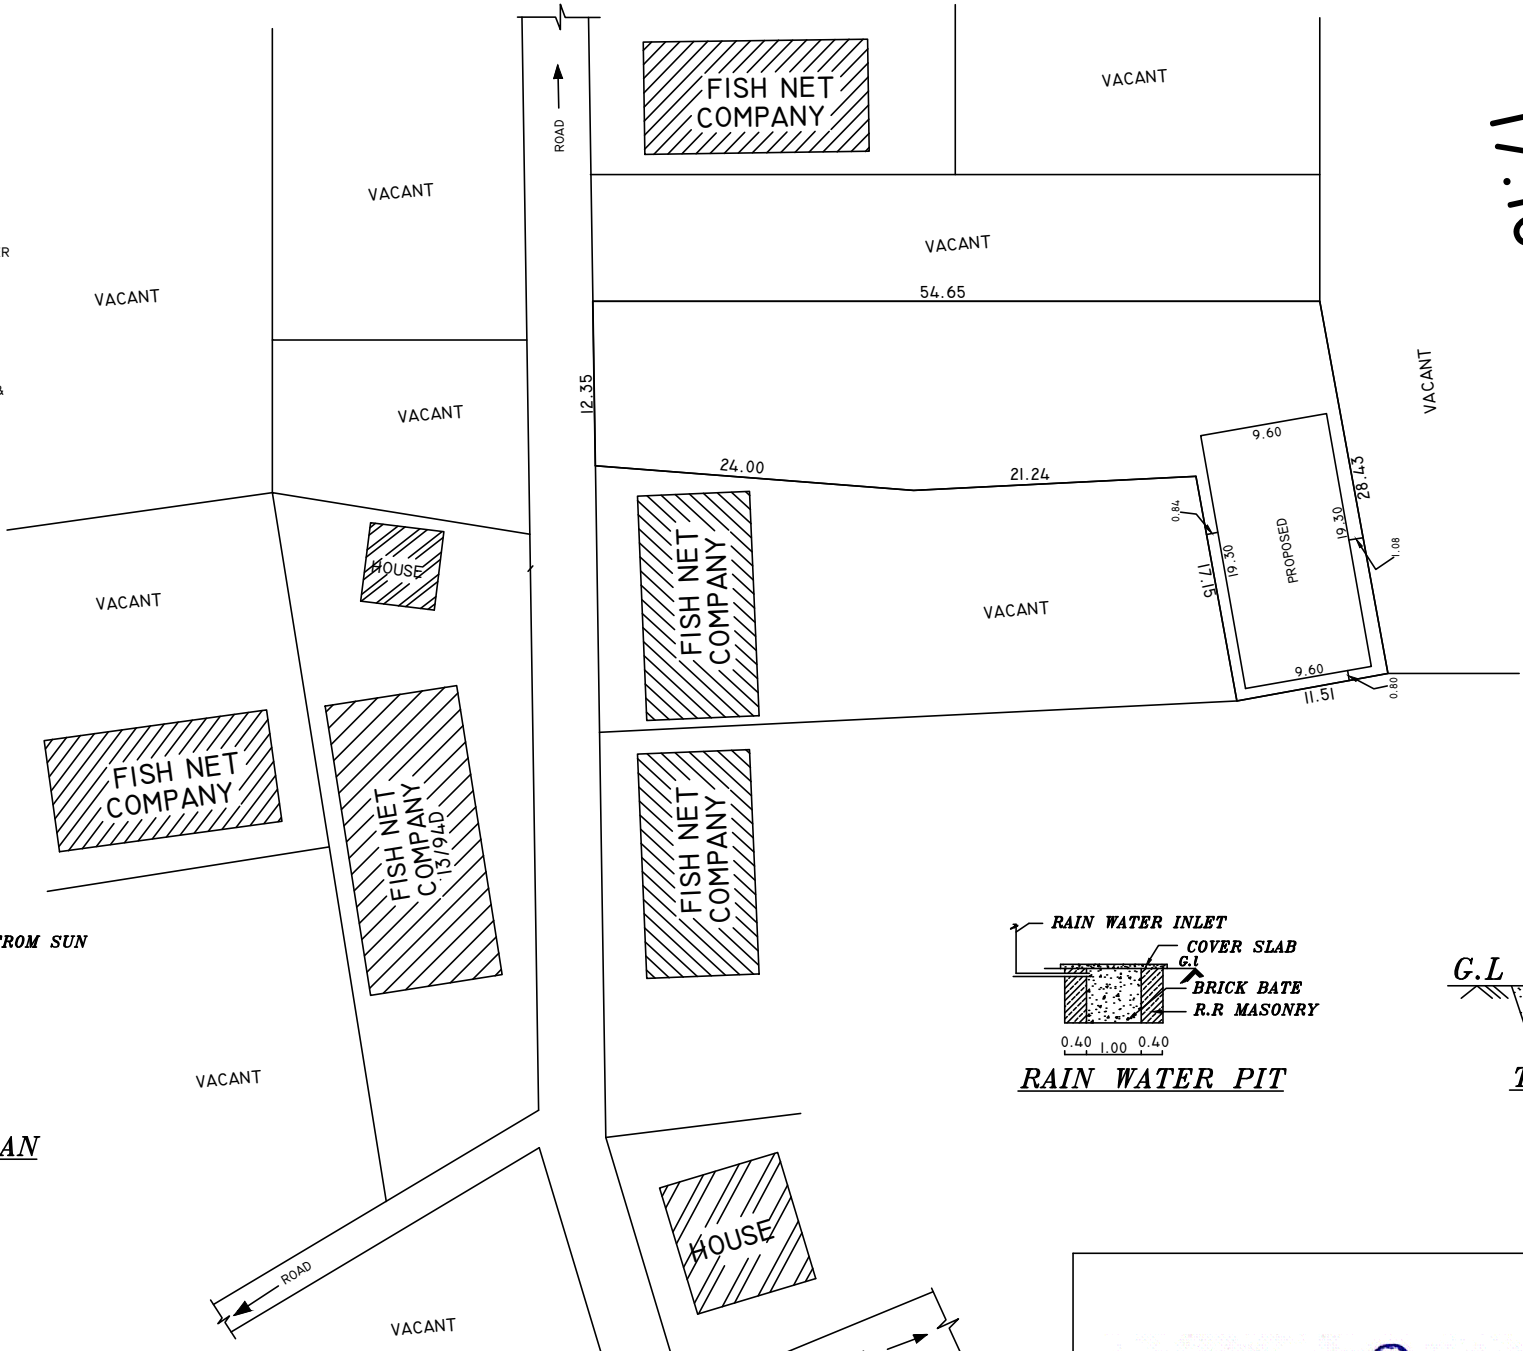


KEY PLAN [SCALE 1:400]

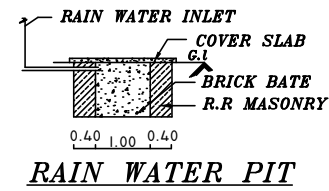

RAIN WATER PIT

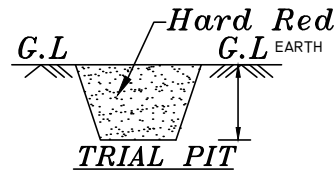

TRIAL PIT

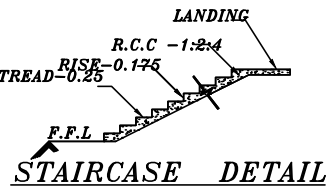

STAIRCASE DETAIL

AREA DETAILS		
DETAILS OF AREA	SQM	SGFT
PLINTH AREA	185.28	1994
FLOOR AREA	166.75	1794
SITE AREA	849.87	9145
VACANT AREA	664.59	7151
SCALE 1:100	ER. P. RAJAKUMAR	9443152584
SIGNATURE OF OWNER	ELECTRIC POWER CURRENT 3 HP	

Er. P. Rajakumar
Licensed Building Surveyor
RAJAKUMARAN CONSTRUCTION
Poochikadu, Ganapathipuram P.O.
Kanyakumari District

REGISTERED ENGINEER

Aaksha.Y.		SITE AREA		64.9.07	7145
		VACANT AREA		664.59	7151
		SCALE	ER. P. RAJAKUMAR		
		I:100	9443152584		
SIGNATURE OF OWNER		ELECTRIC POWER CURRENT			3 HP
SPECIFICATIONS					
DOOR	D	1.20X2.10M	VENTILATOR	V	1.70X1.00M
DOOR	R.S	3.00X2.70M	VENTILATOR	VI	2.15X1.00M
REFERENCE					
ROAD	☐		SITE BOUND	☐	
PROPOSED	☐		EXISTING OTHER	☒	
ALL DIMENSIONS ARE IN 'METRES'					

Eight ways to know a piece of land before you pay for it.

This report covers one part of the picture. These cover the rest, drawn from the same government records, for any property in Tamil Nadu.

LandLens One

Ask anything about a property and get an answer grounded in live government records, with the sources shown.

[/landlens/one](#)



Verify My Land

Every record check run on one property and returned as a single report.

[/landlens/verify-my-land](#)



Legal Opinion

An advocate's written opinion on the title, built on the records we pull for it.

[/landlens](#)



One Map

Every layer on one map: the parcel, its boundary, zoning, water bodies and what sits around it.

[/landlens/one/map](#)



PriceMap

What land actually changed hands for around this plot, taken from the registered deeds.

[/landlens/pricemap](#)



Build Scope

What you are allowed to build here: floor space, height, coverage and setbacks.

[/landlens/build-scope](#)



Property Tracker

Watch a property and hear about it when something new is registered against it.

[/landlens/property-tracker](#)



Deal Room

Run the transaction in one place: documents, stamping, signatures and the parties.

[/landlens/deal-room](#)



Twenty-four checks you can run yourself, at no cost.

Records and verification

The registers themselves, read for you.

Encumbrance Certificate

Patta and Chitta

Field Measurement Sketch

EC Analyzer

Bank charge check

Court case search

Seller background check

Approval check by survey

Value and duty

What it is worth and what it costs to register.

Guideline value by street

Guideline value by survey

Stamp duty and registration fees

Capital gains

Floor space index

Area unit converter

Zoning and land use

What the plan says can happen on this land.

Land use zone finder

CMDA land use check

Coastal regulation zone

Master plan check

Water bodies finder

Airport height clearance

Registers and directories

Who holds it, and which office keeps the record.

Find your registering office

Temple property check

Waqf property check

RERA register



Every free tool
/tools



Services we run
for you
/services



The LandLens
suite
/landlens/one



Every claim in this document traces back to a government record.

Legal opinions, due diligence and title verification

Building plan, layout and sub-division approvals

Completion and occupancy certificates, regularisation

Escrow, negotiation and NRI property management

Land survey, soil testing, architecture and construction

Verified RealEstate
3/350/2 Mettukuppam,
OMR Thoraipakkam,
Chennai 600 097, India
hello@verified.realestate
+91 9996 12 9996

Prepared from the registers named on the page each finding sits on. Where a register could not be read, this document says so in its place rather than leaving the gap to be read as a clean result.

