

PP

APPROVAL RECORD

Planning Permission

Kanniyakumari district, Tamil Nadu

APPROVAL TYPE

Building Plan


ISSUING AUTHORITY

Rural Panchayat


The approval as the planning authority issued it, reproduced in full behind this page.

An approval speaks to what was sanctioned, not to what was built. Completion is a separate record.

PLAN SHOWING THE PROPOSED CONSTRUCTION OF ADDITIONAL RESIDENTIAL BUILDING IN Re.Sy.No :506/4A1 OF KOVALAM VILLAGE AT AGASTHEESWARAM TALUK, KOVALAM VILLAGE PANCHAYAT, KANNIYAKUMARI DISTRICT, TAMILNADU.

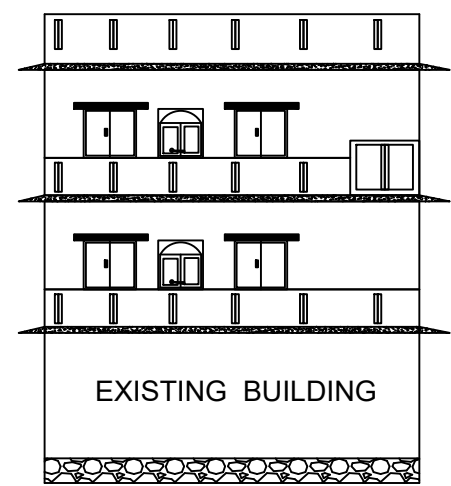

ELEVATION

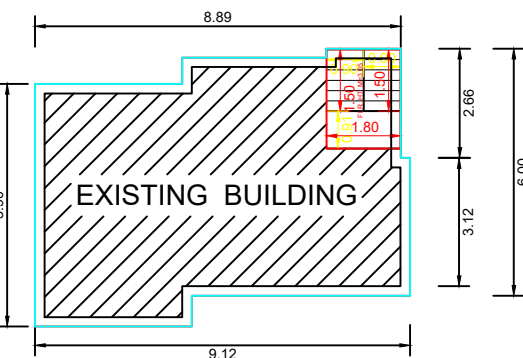


GF PLAN

PLAN INFO
PLOT_AREA_M2=1000
AS_AT_SITE=995.09
FMB_OR_PLR=1000
AS_PER_DOCUMENT=1000
DISTRICT=KANNIYAKUMARI
TALUK=AGASTHEESWARAM
SURVEY_NO=506/4A1
PATTA_NO=4928
IS_SWIMMING_POOL_EXISTS=NO
IS_APPROVED_LAYOUT=YES
SINGLE_FAMILY_BLDG=YES
CRZ=NO
SECURITY_ZONE=NO
ACCESS_WIDTH_M=3.66
ROAD_WIDTH=10.05
ROAD_LENGTH=6.20
AVG_PLOT_DEPTH= 29.8
AVG_PLOT_WIDTH= 33.3
LAND_USE_ZONE = RESIDENTIAL
PLOT_NO=NO
RWH_DECLARED=YES
OSR_APPLICABLE=NO
OSR_SURREBUYBACK_RETAIN=NO
PREMIUM_FSI_REQUIRED=NO
BUILDING_NEAR_TO_RIVER=NO




AND_SUSTAINABILITY=NO
Y_REQUIREMENTS=NO


RADIUS=NO

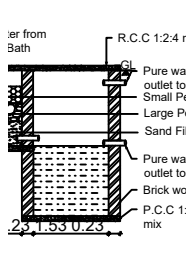


WASTE WATER RECYCLING PIT

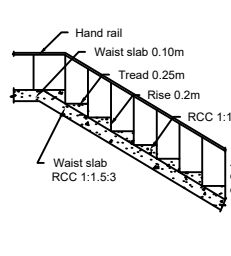


STAIR CASE DETAILS

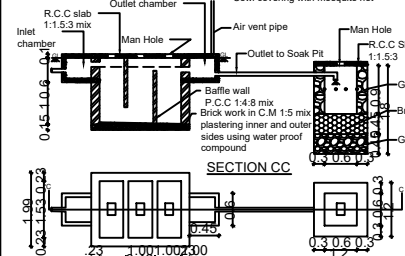


SEPTIC TANK

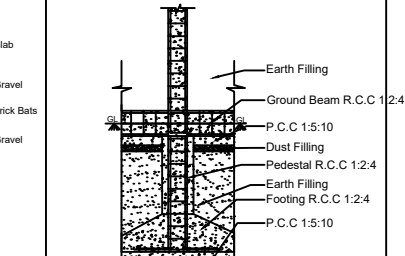


DETAILS OF R.C.C COLUMN

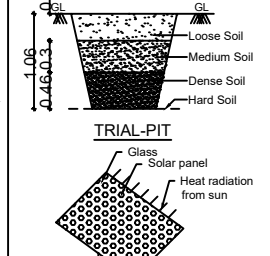


SOLAR SYSTEM

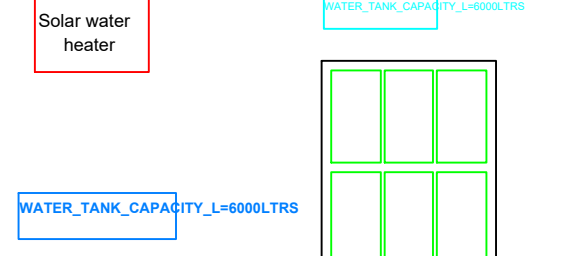


Solar panel

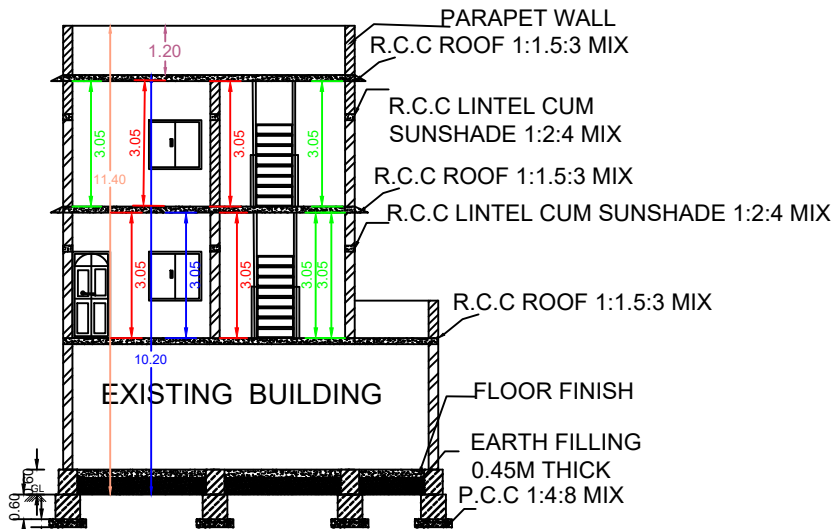


SECTION A-B

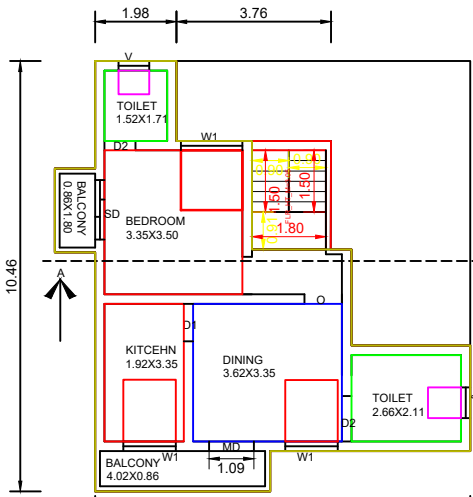

FF PLAN


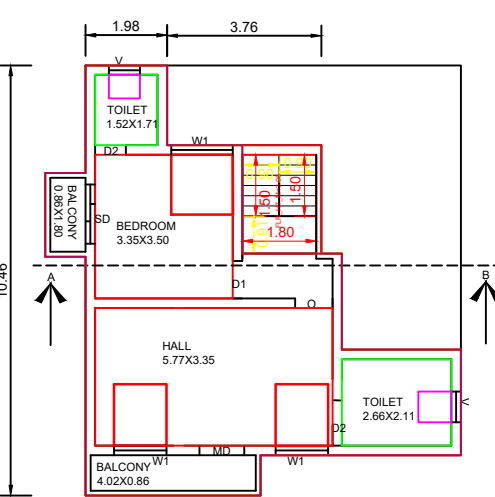


SF PLAN

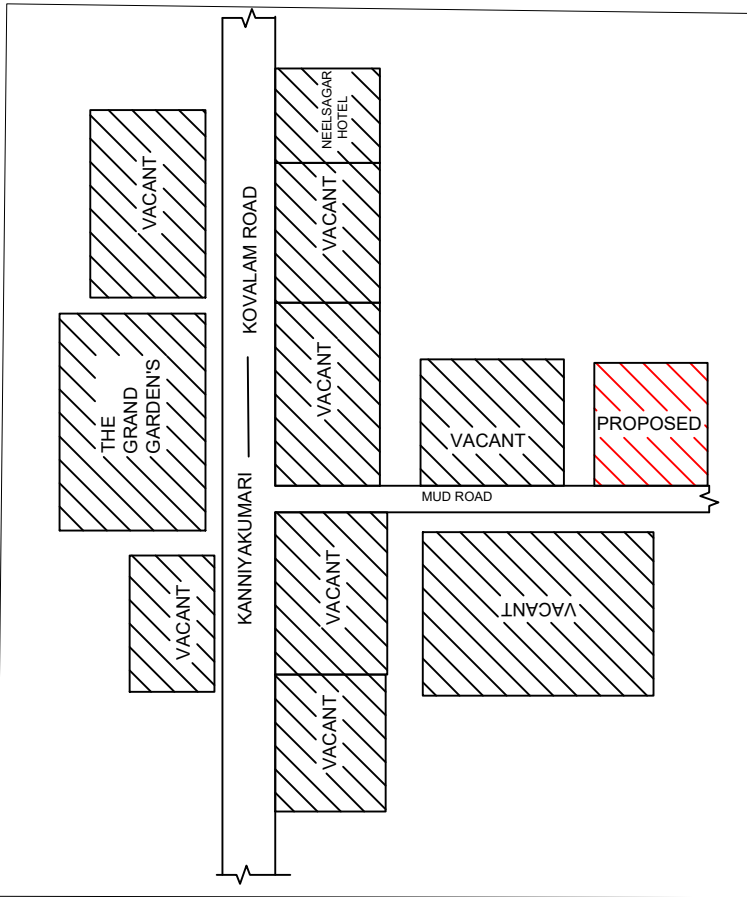

KEY PLAN

NAME OF OWNER :Mr.V.SUDARSANAN
S/o. VISWAMBARAN
KOVALAM
KANNIYAKUMARI- 629 702

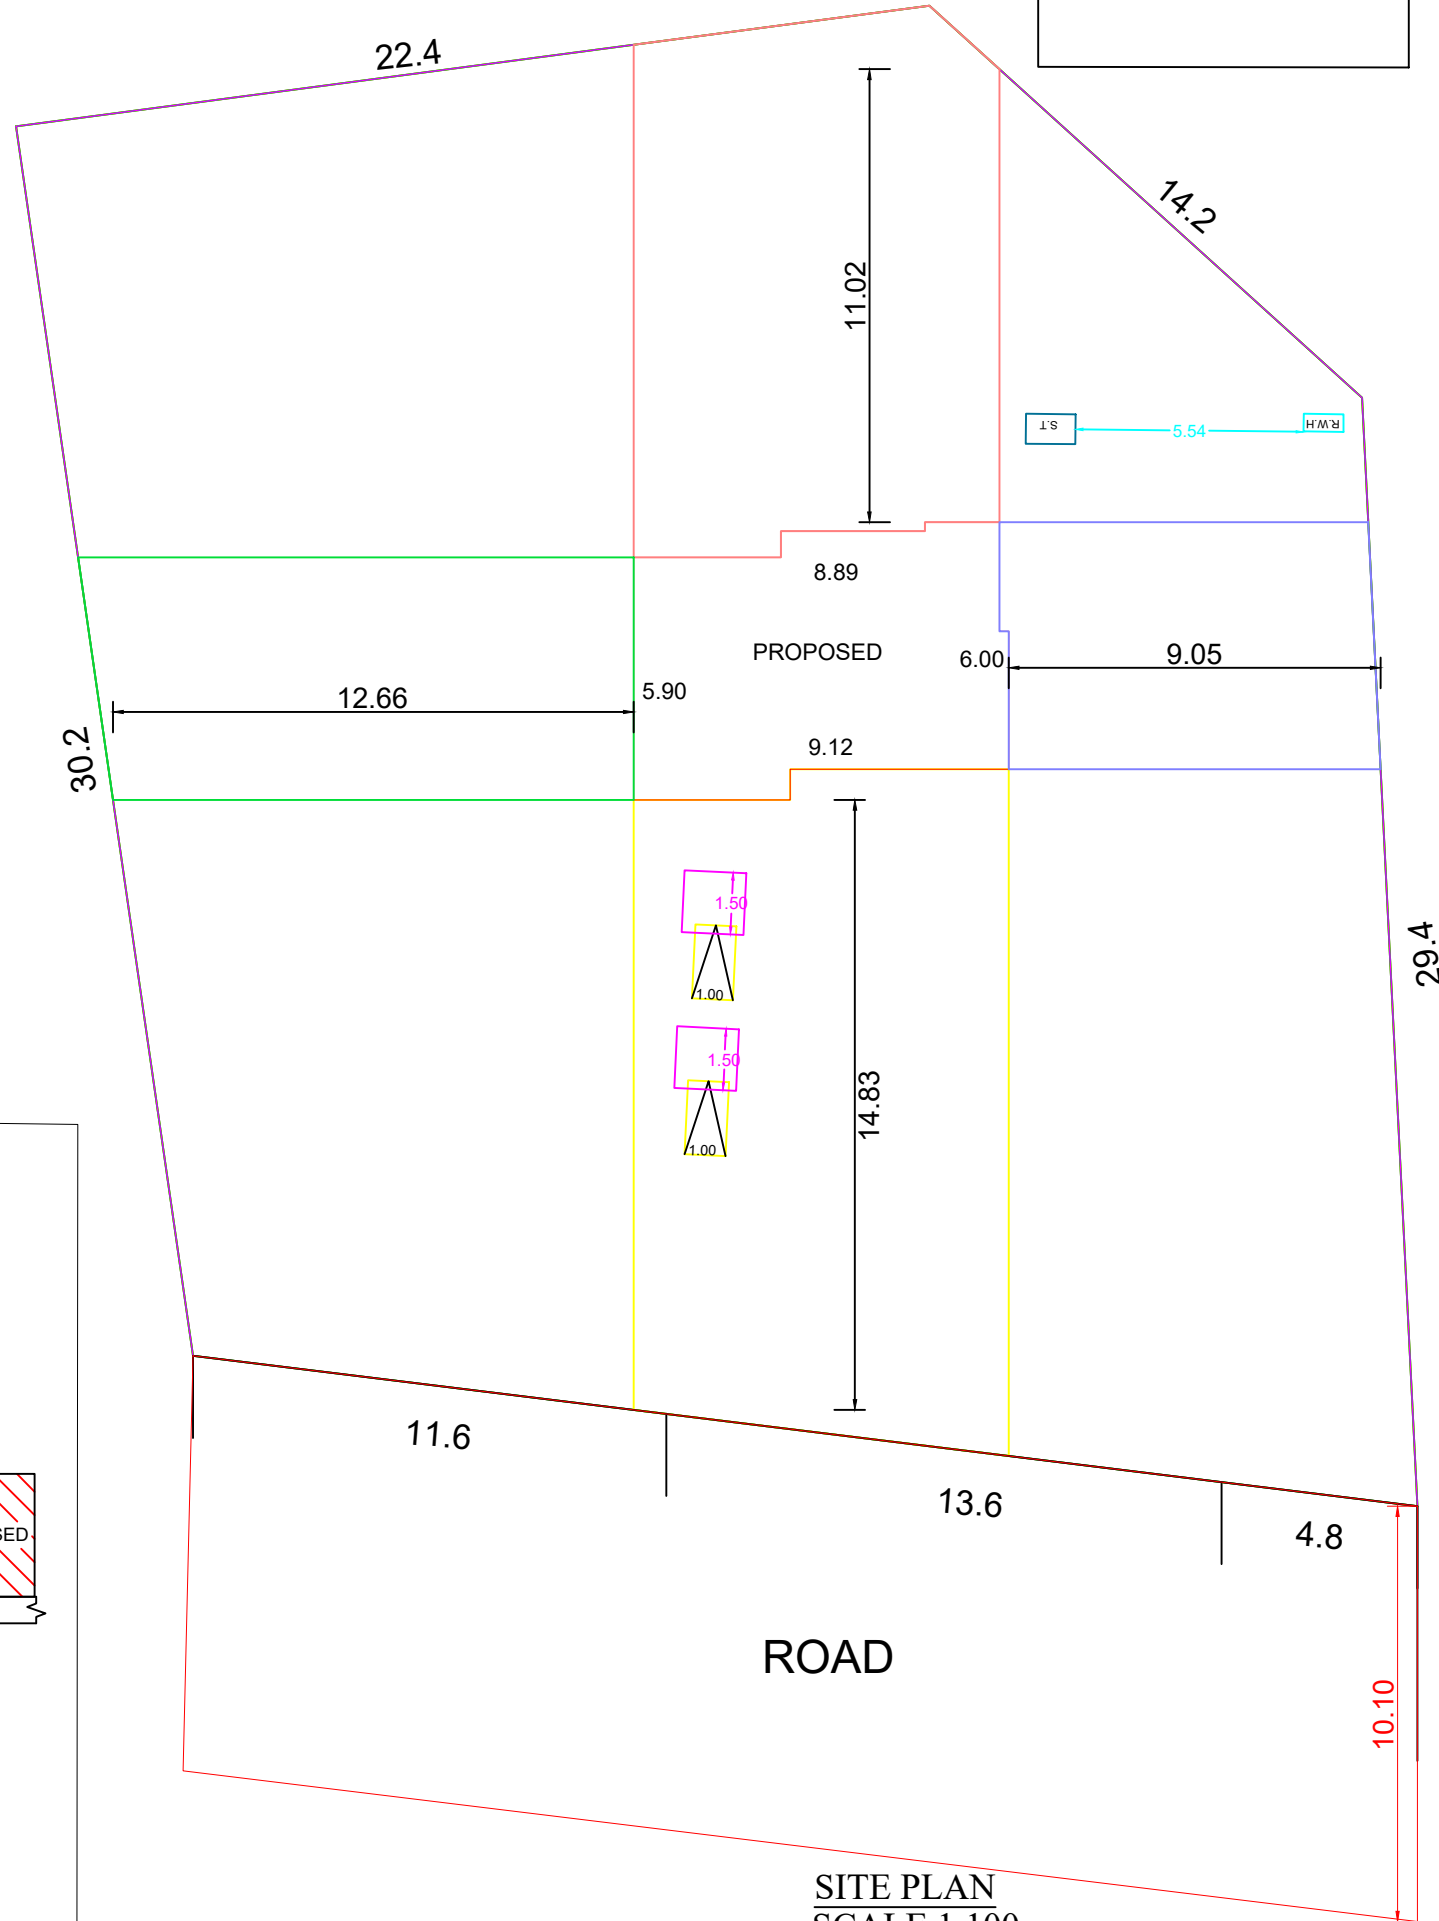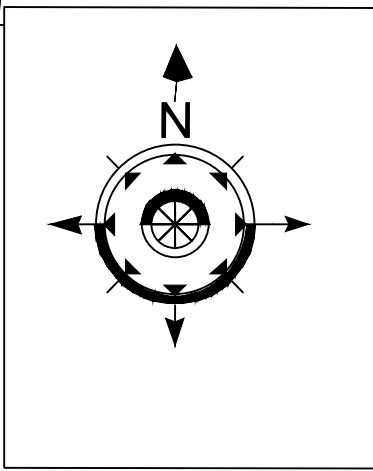

SITE PLAN
SCALE 1:100

OFFICE USE ONLY

ALL DIMENSIONS ARE IN METER

AREA DETAILS

AREA OF SITE : 24.58 Cents 995.09 Sq.m 10707.16 Sq.ft
AS PER DOC :24.700 Cents 1000 Sq.m 10760.00 Sq.ft

PROPOSED AREA:

AREA OF SITE : 24.58 Cents 995.09 Sq.m 10707.16 Sq.ft

EXISTING BUILDING : 53.21 Sq.m 572.53 Sq.ft

FIRST FLOOR : 63.11 Sq.m 679.06 Sq.ft

SECOND FLOOR : 63.11 Sq.m 679.06 Sq.ft

TOTAL :179.43 Sq.m 1930.66 Sq.ft

VACANT AREA : 941.88 Sq.m 10134.62 Sq.ft

JOINERIES

D1	DOOR	1.09*2.10
D2	DOOR	0.91*2.10
SD	SLIDING DOOR	1.82*2.10
W1	WINDOW	0.91*0.91
V	VENTILATOR	0.76*0.76

COLOUR INDEX

PROPOSED SITE BOUNDARY
ROAD EXISTING

PLOT COVERAGE GROUND FLOOR AREA X100
SITE AREA

$$= \frac{53.21}{995.09} \times 100 = 5.34$$

FSI=TOTAL COVERED AREA ON ALL FLOORS
PLOT AREA

$$= \frac{53.21}{995.09} = 0.05 < 2.00$$

PARKING CALCULATION :-

1 Car Space For Every 1 Dwelling Units and Water
Harvesting Arrangements For Every Dwelling Unit

Upto 75 Sq.m CarParking Nill

(Above 75 Sq.m :- 1 Car & 1Two Wheeler Space
For Every 75 Sq.m)

= Total Plinth Area - Car Parking Area

= 179.43 - 75

= 104.43

= 104.43 / 75


= 1.39

Required Car Parking Stalls : 1 Car Space

Required Two Wheeler Space : 1 Nos.

Certified That Provisions Shall Be Made To
"RAIN WATER HARVESTING"Arrangements
System in The Proposed Construction.

SIGNATURE OF LAND & BUILDING OWNER

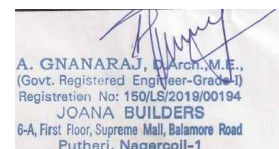

SIGN OF REGISTERED ENGINEER:

PREPARED BY: Er.GNANARAJ,D.Arch, M.E.,
Govt. Registered Engineer-Grade- I
Registration No: 150/LS/2019/00194
Nagercoil City Municipal corporation.

JOANA BUILDERS:-

6A, Supreme Mall,

Balamore Road, Putheri,

Nagercoil.

Cell : 9500997911, 8056997911

Office : 04652-274011. DATE : 08-08-2025

Eight ways to know a piece of land before you pay for it.

This report covers one part of the picture. These cover the rest, drawn from the same government records, for any property in Tamil Nadu.

LandLens One

Ask anything about a property and get an answer grounded in live government records, with the sources shown.

[/landlens/one](#)



Verify My Land

Every record check run on one property and returned as a single report.

[/landlens/verify-my-land](#)



Legal Opinion

An advocate's written opinion on the title, built on the records we pull for it.

[/landlens](#)



One Map

Every layer on one map: the parcel, its boundary, zoning, water bodies and what sits around it.

[/landlens/one/map](#)



PriceMap

What land actually changed hands for around this plot, taken from the registered deeds.

[/landlens/pricemap](#)



Build Scope

What you are allowed to build here: floor space, height, coverage and setbacks.

[/landlens/build-scope](#)



Property Tracker

Watch a property and hear about it when something new is registered against it.

[/landlens/property-tracker](#)



Deal Room

Run the transaction in one place: documents, stamping, signatures and the parties.

[/landlens/deal-room](#)



Twenty-four checks you can run yourself, at no cost.

Records and verification

The registers themselves, read for you.

Encumbrance Certificate

Patta and Chitta

Field Measurement Sketch

EC Analyzer

Bank charge check

Court case search

Seller background check

Approval check by survey

Value and duty

What it is worth and what it costs to register.

Guideline value by street

Guideline value by survey

Stamp duty and registration fees

Capital gains

Floor space index

Area unit converter

Zoning and land use

What the plan says can happen on this land.

Land use zone finder

CMDA land use check

Coastal regulation zone

Master plan check

Water bodies finder

Airport height clearance

Registers and directories

Who holds it, and which office keeps the record.

Find your registering office

Temple property check

Waqf property check

RERA register



Every free tool
/tools



Services we run
for you
/services



The LandLens
suite
/landlens/one



Every claim in this document traces back to a government record.

Legal opinions, due diligence and title verification

Building plan, layout and sub-division approvals

Completion and occupancy certificates, regularisation

Escrow, negotiation and NRI property management

Land survey, soil testing, architecture and construction

Verified RealEstate
3/350/2 Mettukuppam,
OMR Thoraipakkam,
Chennai 600 097, India
hello@verified.realestate
+91 9996 12 9996

Prepared from the registers named on the page each finding sits on. Where a register could not be read, this document says so in its place rather than leaving the gap to be read as a clean result.

