

PP

APPROVAL RECORD

Planning Permission

Kanniyakumari

Kanniyakumari district, Tamil Nadu

APPROVAL TYPE

Building Plan

ISSUING AUTHORITY

Town Panchayat

PURPOSE

Residential



The approval as the planning authority issued it, reproduced in full behind this page.

An approval speaks to what was sanctioned, not to what was built. Completion is a separate record.


PLAN SHOWING THE PROPOSED CONSTRUCTION OF RESIDENTIAL BUILDING, IN Re.Sy.
No : 561/2A1B, OF NALLOOR VILLAGE, AT MURUGAN KOVIL BACK SIDE, KUMARAPURAM
THOPPUR, IN MARUNGOOR TOWN PANCHAYAT, AGASTEESWARAM TALUK,
KANYAKUMARI DISTRICT.

NAME OF THE OWNER : Mrs. S.SABITHA. W/O Mr.KAVIN METHODIUS.


PLAN INFO
SURVEY_NO= 561/2A1B
PATTA_NO=15168
TALUK= AGASTEESWARAM
AS_AT_SITE=404.27
FMB_OR_PLR=404.8
PLOT_AREA_M2=404.8
AS_PER_DOCUMENT=404.8
OSR_APPLICABLE=NO
PREMIUM_FSI_REQUIRED=NO
IS_APPROVED_LAYOUT=YES
IS_SWIMMING_POOL_EXISTS=NO
IF_HERITAGE_TOWN_LESSTHAN_1KM_RADIUS=NO
DISTRICT=KANYAKUMARI
SINGLE_FAMILY_BLDG=YES
CRZ=NO
SECURITY_ZONE=NO
WHETHER_GOVT_OR_AIDED_SCHOOL=NO
ROAD_WIDTH =3.05
ROAD_LENGTH =2.13
AVG_PLOT_DEPTH= 35.0
AVG_PLOT_WIDTH= 11.40
LAND_USE_ZONE = RESIDENTIAL
RWH_DECLARED=YES
BUILDING_NEAR_TO_RIVER=NO
AREA_TYPE=OTHERS
BUILDING_NEAR_MONUMENT=NO
BUILDING_NEAR_GOVT_BLDG=NO
JURISDICTION_TYPE=PANCHAYAT

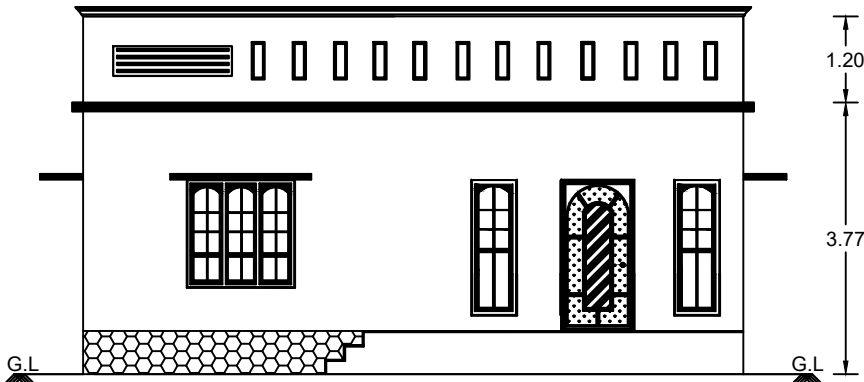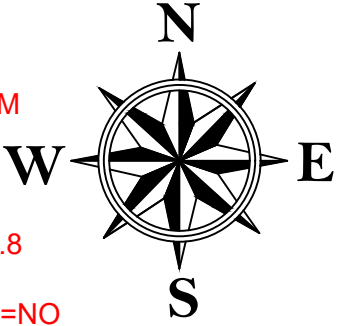


ELEVATION

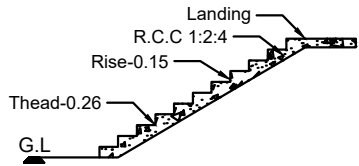


STAIR CASE DETAILS

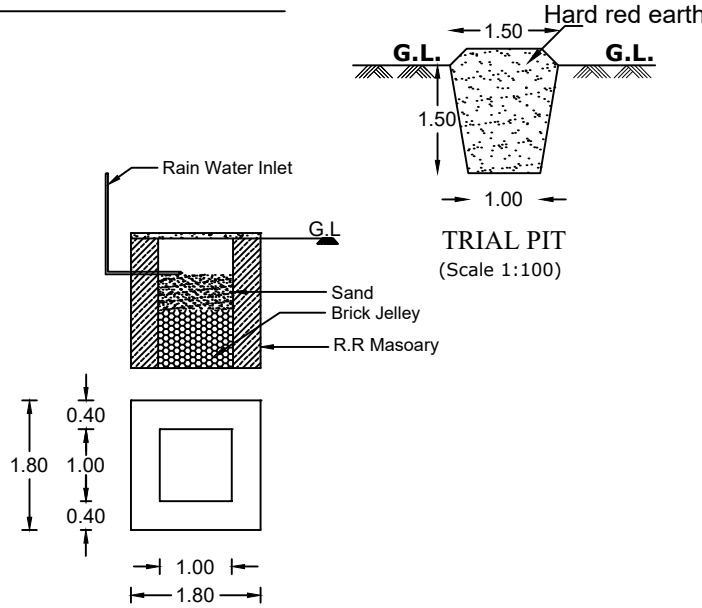


RAIN WATER HARVESTING
DETAILS

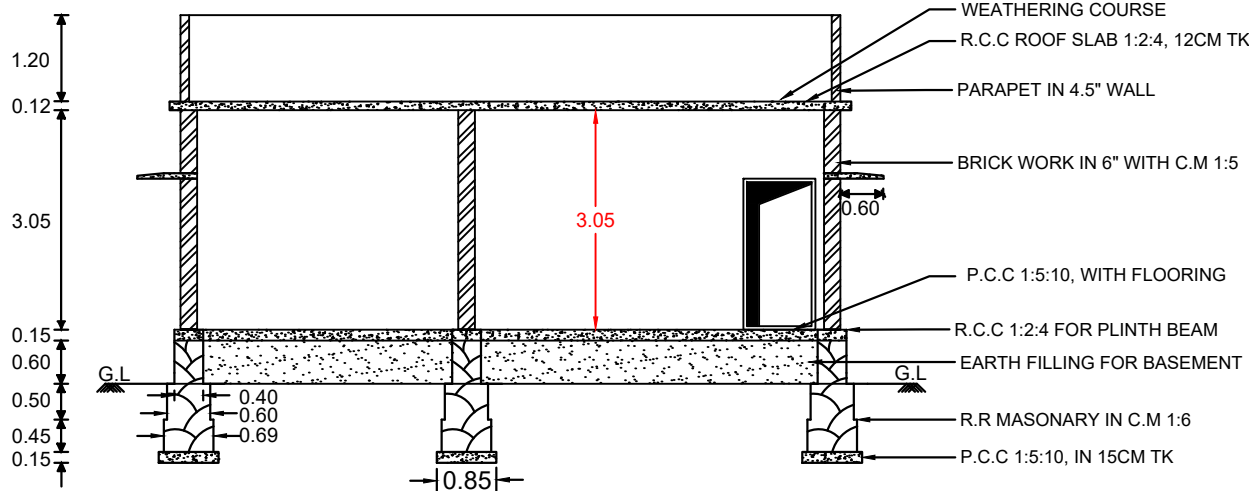


SECTION ON 'A-B'

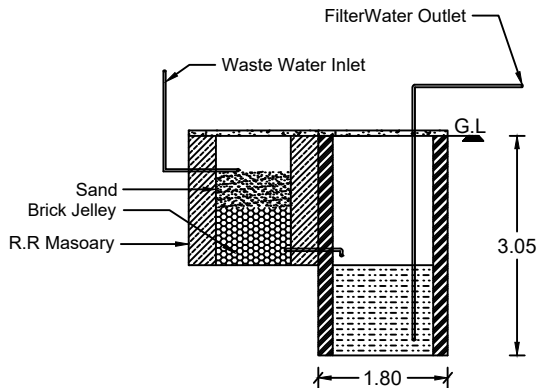


RECYCLING OF WASTE WATER
FROM KITCHEN & BATHROOM

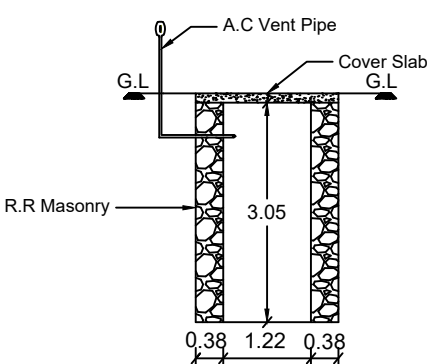


SOAKPIT SECTION

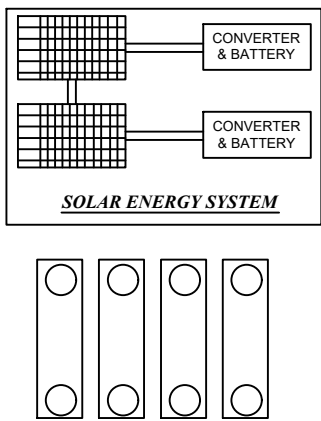

SOLAR HEATING SYSTEM

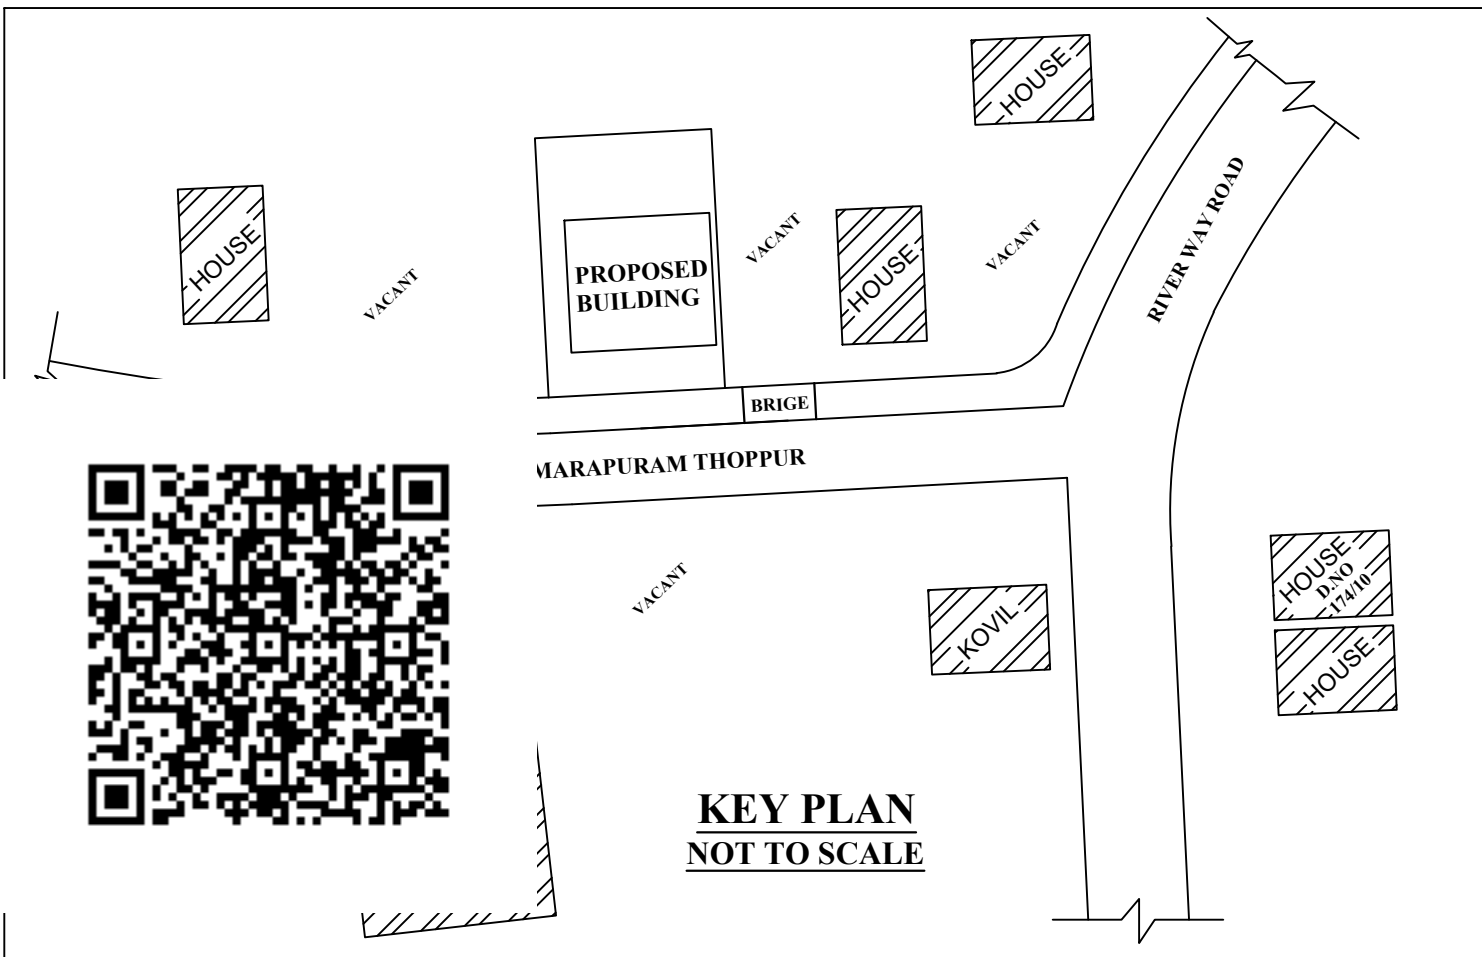

KEY PLAN
NOT TO SCALE

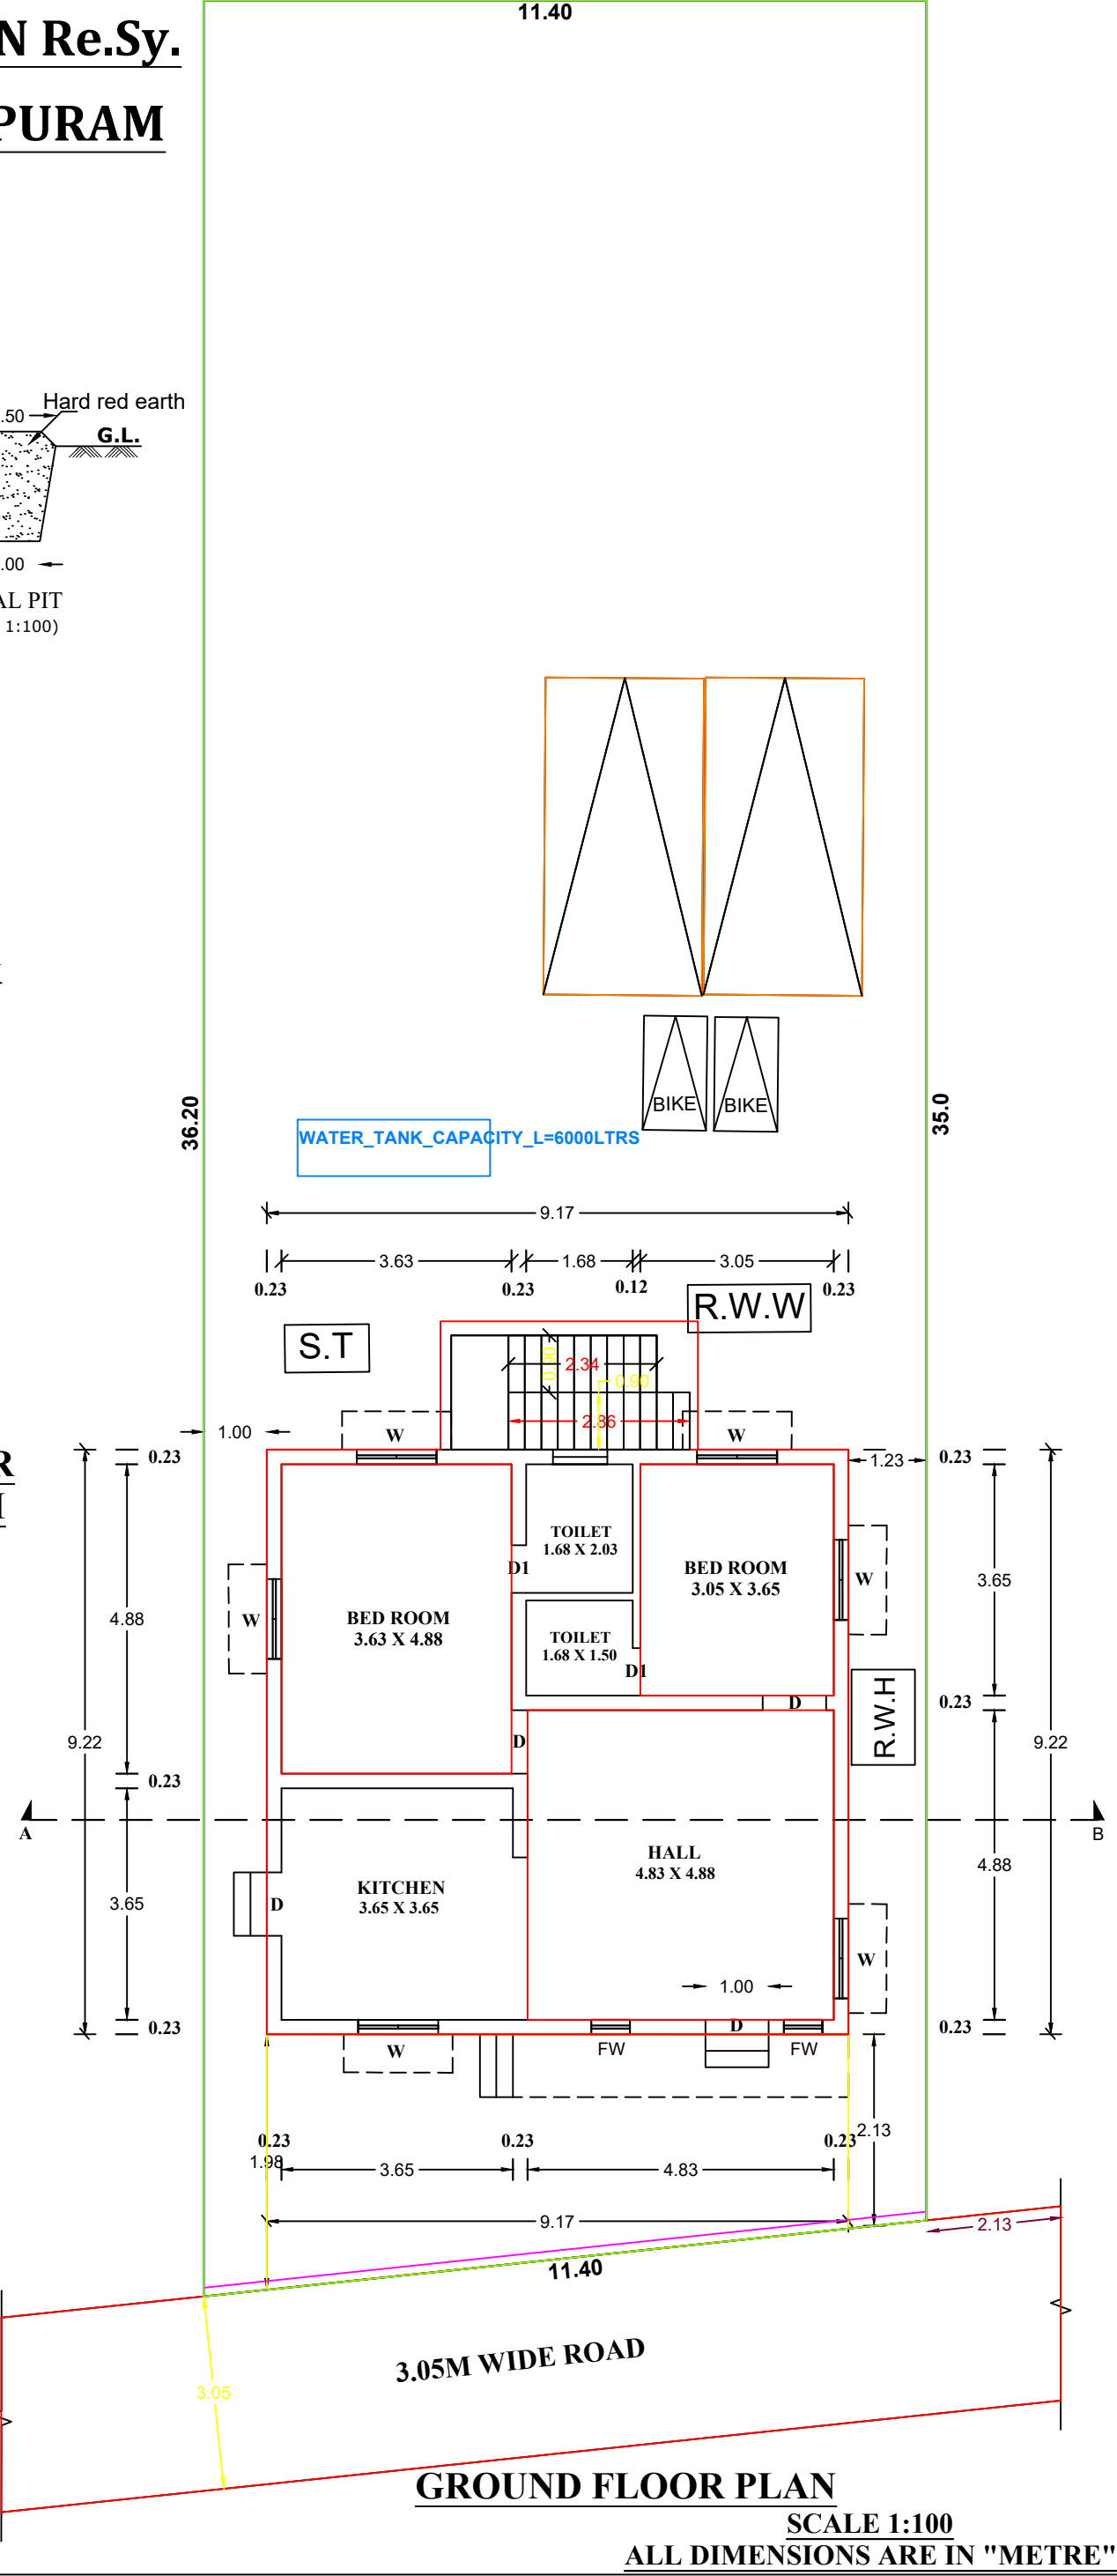

GROUND FLOOR PLAN

SCALE 1:100
ALL DIMENSIONS ARE IN "METRE"

REFERENCE		
D	- DOOR	-- 1.00 X 2.10
D1	- DOOR	-- 0.75 X 2.10
W3	- WINDOW	-- 1.40 X 1.40
V	- VENTILATOR	-- 0.90 X 0.60

AREA OF SITE	: 404.8 sq.m (4357.27 sq.ft)
AREA OF PROPOSED	: 10 Cents
GROUND FLOOR	: 84.55 sq.m (910 sq.ft)
TOTAL AREA	: 84.55 sq.m (910 sq.ft)
AREA OF VACANT	: 320.25 sq.m (3447.17 sq.ft)

EXISTING	
PARKING CALCULATION	
GROUND FLOOR	: 84.55 sq.m (910 sq.ft)
TOTAL AREA	: 84.55 sq.m (910 sq.ft)
First 75.Sq.m	: Nil
2 Nos Two Wheeler and 1 Nos Four Wheeler Space	

PLOT COVERAGE =	$\frac{84.55 \times 100}{404.8} = 20.89\%$
F.S.I =	$\frac{84.55}{404.8} = 0.21 < 2.0$

S.SABITHA.
SIGNATURE OF LAND AND BUILDING OWNER
E.M. MICHAEL AROCKIYA VIGNESH, DCE, B.E.
Licensed Building Surveyor
XAVIER BUILDERS
IOB ATM 1st Floor, Marungoor
Ph: 9047098096, 7339232287
SIGNATURE OF LICENCE SURVEYOR/ENGINEER

XAVIER BUILDERS
IOB Atm upstairs, Marungoor Junction
Marungoor-629402
Kanyakumari
cell:9047098096
7339232287
Date:20.09.2025
Size: A2(S-2)
Drawn by:Michael.
Checked by.
xavierbuildersxr@gmail.com
0118

Eight ways to know a piece of land before you pay for it.

This report covers one part of the picture. These cover the rest, drawn from the same government records, for any property in Tamil Nadu.

LandLens One

Ask anything about a property and get an answer grounded in live government records, with the sources shown.

[/landlens/one](#)



Verify My Land

Every record check run on one property and returned as a single report.

[/landlens/verify-my-land](#)



Legal Opinion

An advocate's written opinion on the title, built on the records we pull for it.

[/landlens](#)



One Map

Every layer on one map: the parcel, its boundary, zoning, water bodies and what sits around it.

[/landlens/one/map](#)



PriceMap

What land actually changed hands for around this plot, taken from the registered deeds.

[/landlens/pricemap](#)



Build Scope

What you are allowed to build here: floor space, height, coverage and setbacks.

[/landlens/build-scope](#)



Property Tracker

Watch a property and hear about it when something new is registered against it.

[/landlens/property-tracker](#)



Deal Room

Run the transaction in one place: documents, stamping, signatures and the parties.

[/landlens/deal-room](#)



Twenty-four checks you can run yourself, at no cost.

Records and verification

The registers themselves, read for you.

Encumbrance Certificate

Patta and Chitta

Field Measurement Sketch

EC Analyzer

Bank charge check

Court case search

Seller background check

Approval check by survey

Value and duty

What it is worth and what it costs to register.

Guideline value by street

Guideline value by survey

Stamp duty and registration fees

Capital gains

Floor space index

Area unit converter

Zoning and land use

What the plan says can happen on this land.

Land use zone finder

CMDA land use check

Coastal regulation zone

Master plan check

Water bodies finder

Airport height clearance

Registers and directories

Who holds it, and which office keeps the record.

Find your registering office

Temple property check

Waqf property check

RERA register



Every free tool
/tools



Services we run
for you
/services



The LandLens
suite
/landlens/one



Every claim in this document traces back to a government record.

Legal opinions, due diligence and title verification

Building plan, layout and sub-division approvals

Completion and occupancy certificates, regularisation

Escrow, negotiation and NRI property management

Land survey, soil testing, architecture and construction

Verified RealEstate
3/350/2 Mettukuppam,
OMR Thoraipakkam,
Chennai 600 097, India
hello@verified.realestate
+91 9996 12 9996

Prepared from the registers named on the page each finding sits on. Where a register could not be read, this document says so in its place rather than leaving the gap to be read as a clean result.

