

PP

APPROVAL RECORD

Planning Permission

Kanniyakumari district, Tamil Nadu

APPROVAL TYPE

Building Plan


ISSUING AUTHORITY

Rural Panchayat


The approval as the planning authority issued it, reproduced in full behind this page.

An approval speaks to what was sanctioned, not to what was built. Completion is a separate record.

PLAN SHOWING THE PROPOSED CONSTRUCTION OF AN ASBESTOS SHEET ROOF SHOP BUILDING AT PULIYOOR SALAI IN
RE.SY.NO: 305 / 2A PULIYOORSALAI VILLAGE, PULIYOORSALAI VILLAGE PANCHAYAT, VILAVANCODE TALUK, KANYAKUMARI DISTRICT.

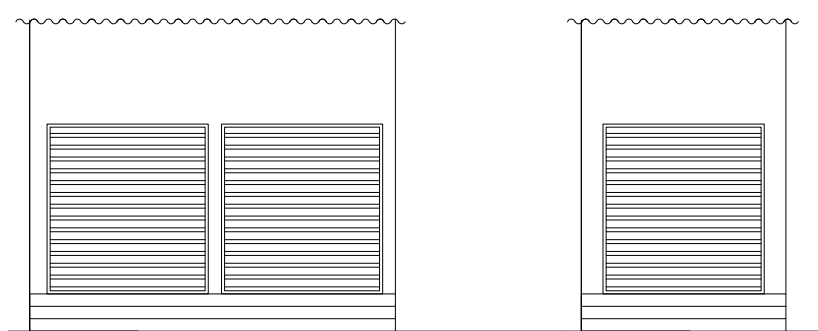


ELEVATION

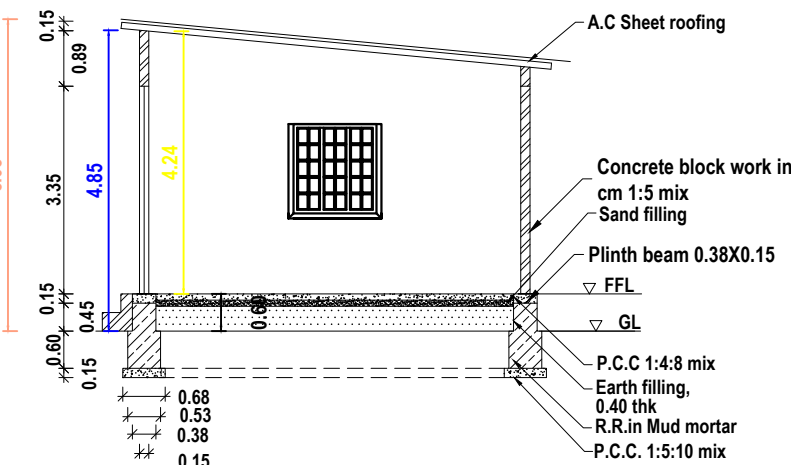


SECTION ON AB

Abbreviation
AT - Ablution Tap
WB - Wash Basin
DW - Drinking Water Fountain
CS - Cleaner's Sink


PLAN INFO
PLOT_AREA_M2=182.12
AS_AT_SITE=183.11
FMD_OR_PLR=182.12
AS_PER_DOCUMENT=182.12
AVG_PLOT_WIDTH=14.20
AVG_PLOT_DEPTH=12.90
ROAD_WIDTH=10.00
AREA_TYPE=OTHERS
SURVEY_NO=305/2A
PATTA_NO=543
TALUK=VILAVANCODE
JURISDICTION_TYPE=PANCHAYAT
OSR_APPLICABLE=NO
OSR_SURR_BUYBACK_RETAIN=RETAIN
PREMIUM_FSI_REQUIRED=NO
OSR_SURRENDER_OR_BUYBACK=YES
IS_APPROVED_LAYOUT=YES
ORGANIZATION_TYPE=PRIVATE
CRZ=NO
BLOCK_1_8-SHOP_MEMBER_COUNT=1
ROAD_LENGTH=100.00
LAND_USE_ZONE=COMMERCIAL
PLOT_NO=0
DISTRICT=KANYAKUMARI
IS_SWIMMING_POOL_EXISTS=NO
RWH_DECLARED=YES
IF_HERITAGE_TOWN_LESS THAN 1KM_RADIUS=NO

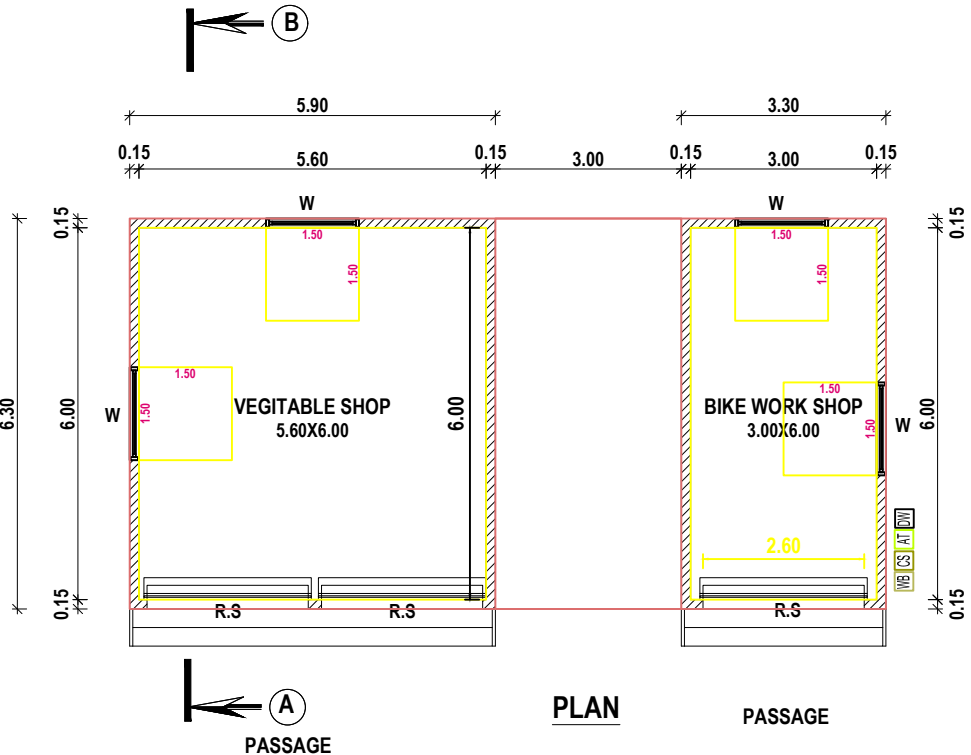


PLAN

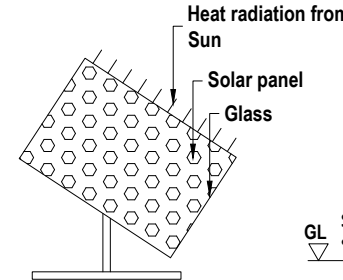

SOLAR SYSTEM

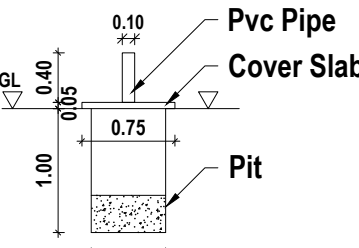


SOLID WASTE COMPOST PIT

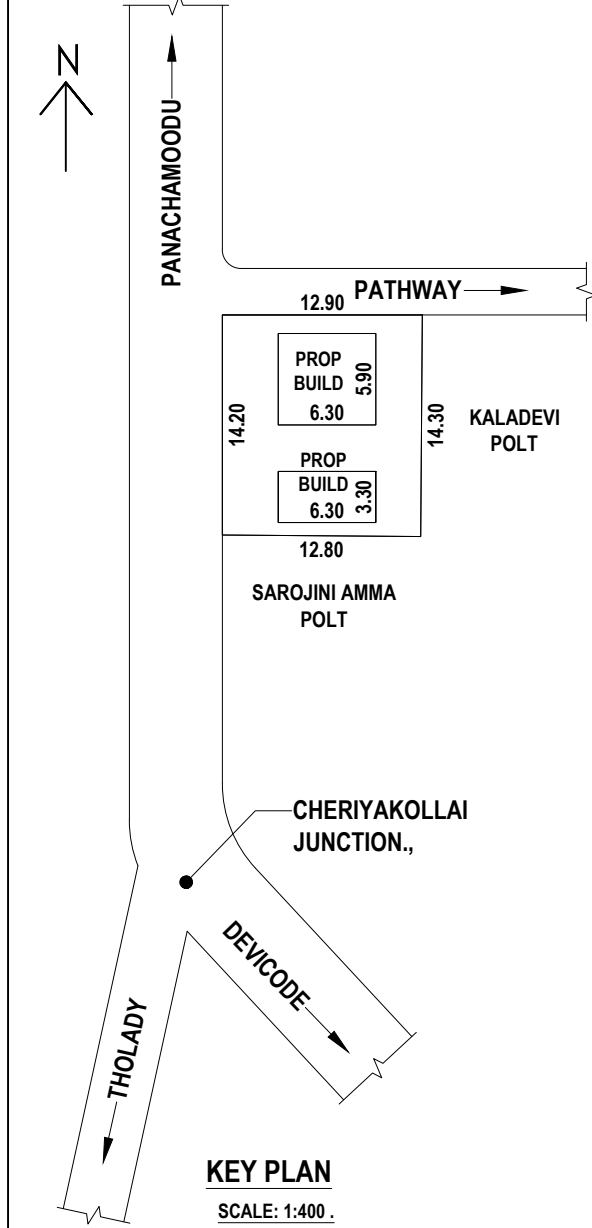


KEY PLAN


SCALE: 1:400

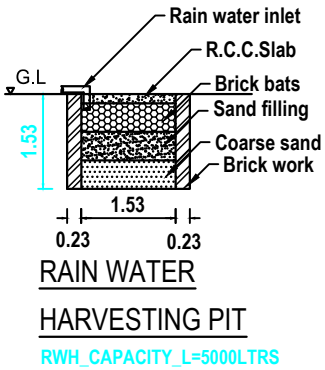


RAIN WATER
HARVESTING PIT
RWH_CAPACITY_L=5000LTRS

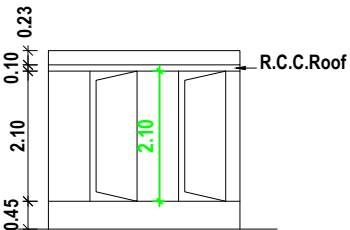


ELEVATION

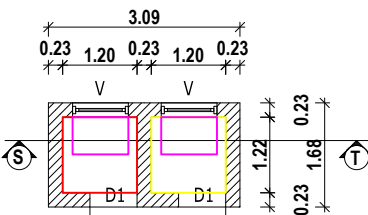


TOILET PLAN

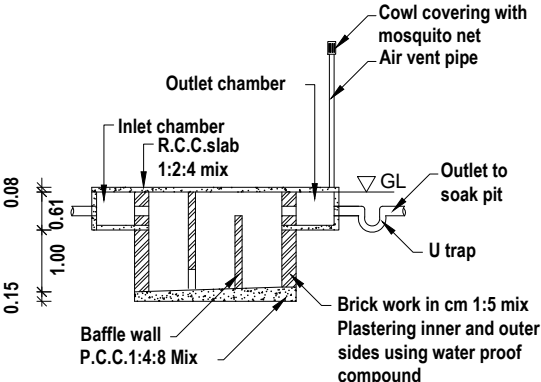

SECTION UV

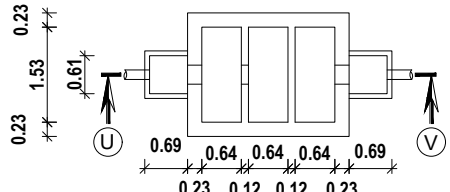

SEPTIC TANK PLAN

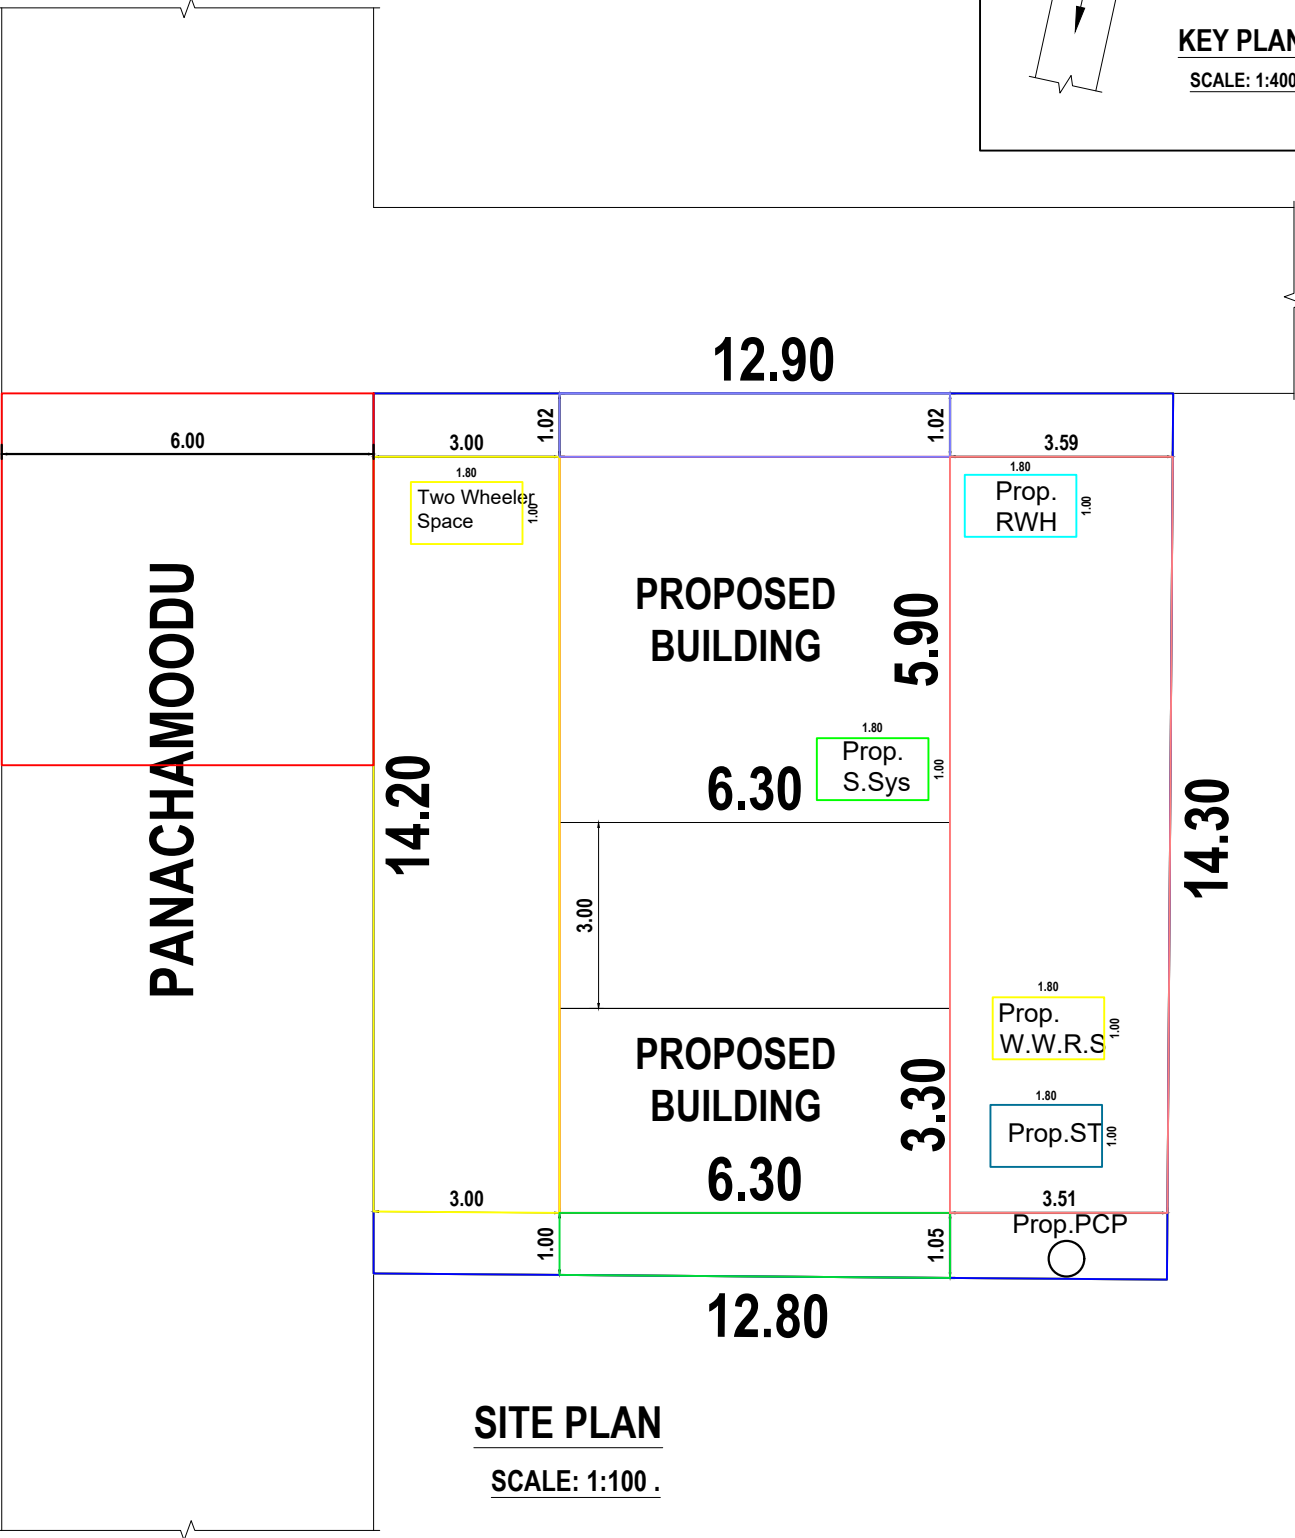

SITE PLAN

SCALE: 1:100

For Office Use Only

NAME OF OWNER:

Mr.S.RISHIESAN ,
S/O Mr.SADHASIVAN NAIR ,
AYANIYARATHALA VEEDU ,
CHERUVALLOR P.O.,

AREA DETAILS - SHOP

PLINTH AREA		
Plinth Area	57.96 Sq.m	623.88 Sq.ft
Floor Area	51.60 Sq.m	555.42 Sq.ft

AREA DETAILS - PLOT

PLINTH AREA		
Site Area	4.500 Cents	1.82 Are
	(182.115 Sq.m)	(1960.20 Sq.ft)
Vacant Area	124.16 Sq.m	1336.40 Sq.ft
F.S.I	57.96 / 182.12	0.32 < 2.00
PC	57.96 / 182.12	31.83 < 50

SCHEDULE OF JOINERIES


REF	DESCRIPTION	SIZE
RS	Rolling Shutter	3.50X2.10
D1	Door	0.80X2.10
V	Ventilator	0.90X0.60

ALL DIMENSIONS ARE IN METRE

DWG NO
00798
0824

SCALE : 1:100

Signature of Engineer

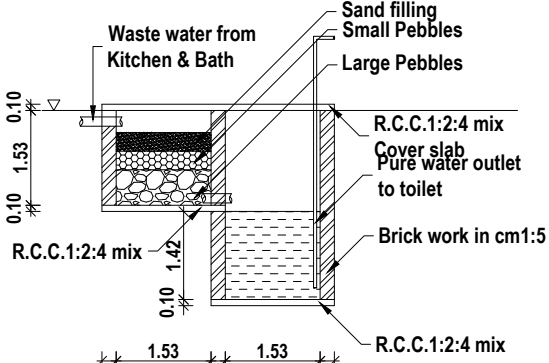

WASTE WATER RECYCLING SYSTEM



Panchayat Office Jn., Edaicode.
Drawn By: Mob: 9488322967, 8072006200
Office: 04651-284454
email: sravanaedaicode@gmail.com
web: www.sravanaconstruction.com

Er. K.S. SRIRAMARAJU, D.C.E.
LICENSED REGISTERED ENGINEER
GRADE II
SRAVANA CONSTRUCTION
Cell. 9488322967, 8072006200

Signature of Owner

Eight ways to know a piece of land before you pay for it.

This report covers one part of the picture. These cover the rest, drawn from the same government records, for any property in Tamil Nadu.

LandLens One

Ask anything about a property and get an answer grounded in live government records, with the sources shown.

[/landlens/one](#)



Verify My Land

Every record check run on one property and returned as a single report.

[/landlens/verify-my-land](#)



Legal Opinion

An advocate's written opinion on the title, built on the records we pull for it.

[/landlens](#)



One Map

Every layer on one map: the parcel, its boundary, zoning, water bodies and what sits around it.

[/landlens/one/map](#)



PriceMap

What land actually changed hands for around this plot, taken from the registered deeds.

[/landlens/pricemap](#)



Build Scope

What you are allowed to build here: floor space, height, coverage and setbacks.

[/landlens/build-scope](#)



Property Tracker

Watch a property and hear about it when something new is registered against it.

[/landlens/property-tracker](#)



Deal Room

Run the transaction in one place: documents, stamping, signatures and the parties.

[/landlens/deal-room](#)



Twenty-four checks you can run yourself, at no cost.

Records and verification

The registers themselves, read for you.

Encumbrance Certificate

Patta and Chitta

Field Measurement Sketch

EC Analyzer

Bank charge check

Court case search

Seller background check

Approval check by survey

Zoning and land use

What the plan says can happen on this land.

Land use zone finder

CMDA land use check

Coastal regulation zone

Master plan check

Water bodies finder

Airport height clearance

Value and duty

What it is worth and what it costs to register.

Guideline value by street

Guideline value by survey

Stamp duty and registration fees

Capital gains

Floor space index

Area unit converter

Registers and directories

Who holds it, and which office keeps the record.

Find your registering office

Temple property check

Waqf property check

RERA register



Every free tool
/tools



Services we run
for you
/services



The LandLens
suite
/landlens/one



Every claim in this document traces back to a government record.

Legal opinions, due diligence and title verification

Building plan, layout and sub-division approvals

Completion and occupancy certificates, regularisation

Escrow, negotiation and NRI property management

Land survey, soil testing, architecture and construction

Verified RealEstate
3/350/2 Mettukuppam,
OMR Thoraipakkam,
Chennai 600 097, India
hello@verified.realestate
+91 9996 12 9996

Prepared from the registers named on the page each finding sits on. Where a register could not be read, this document says so in its place rather than leaving the gap to be read as a clean result.

