

PP

APPROVAL RECORD

Planning Permission

Kanniyakumari district, Tamil Nadu

APPROVAL TYPE

Building Plan

ISSUING AUTHORITY

Rural Panchayat

The approval as the planning authority issued it, reproduced in full behind this page.






An approval speaks to what was sanctioned, not to what was built. Completion is a separate record.

PLAN SHOWING THE PROPOSED ADDITIONAL SECOND FLOOR CONSTRUCTION OF A R.C.C ROOF RESIDENTIAL BUILDING IN GROUND FLOOR & FIRST FLOOR DOOR No:21-61/31,21-61/31A,21-61/31B,21-61/31C,21-61/31D AT MAIN ROAD, MOTTAVILAI,IN Re.Sy.No.:725/4C,WITHIN NULLIVILAI "A" VILLAGE,KALKULAM TALUK,NULLIVILAGE VILLAGE PANCHAYAT, K.K.DIST.

NAME OF OWNER :
Mr.M.L.SELVAN,
S/o.Mr.MUTHIYA,
9-1/F,SOUTH STREET,VEERANI,
ALOOR & P.o,K.K. DIST.



PLAN INFO
WATER BODIES BEYOND 15M = NO
RESERVE FOREST WOODED LAND BEYOND 150M = NO
BLDG LENGTH MORETHAN 10M = NO
BURIAL PLACE BEYOND 90M = NO
IS SWIMMING POOL EXISTS = NO
CRZ = NO
SECURITY_ZONE = NO
SINGLE FAMILY BLDG = YES
RWH DECLARED = YES
LAND USE_ZONE = RESIDENTIAL
FIRE PROTECTION AND FIRE SAFETY REQUIREMENTS = YES
JURISDICTION TYPE = PANCHAYAT
OSR APPLICABLE = NO
PREMIUM FSI REQUIRED = NO
IS APPROVED LAYOUT = NO
AREA TYPE=EWS
IF HERITAGE TOWN LESSTHAN 1KM RADIUS=NO
PLOT AREA_M2 = 101.175
AS AT SITE = 108.99
FMB OR PLR = 108.99
AS PER DOCUMENT = 101.175
ROAD WIDTH = 7.0
ROAD LENGTH = 10000
MIN PLOT DEPTH = 8.2
MIN PLOT WIDTH = 9.2
AVG PLOT DEPTH = 12.0
AVG PLOT WIDTH = 12.0
PATTA NO = 11264
SURVEY NO = 725/4C
VILLAGE = NULLIVILAI A
TALUK=AGASTHEESWARAM TALUK
DISTRICT=KANNIYAKUMARI DISTRICT

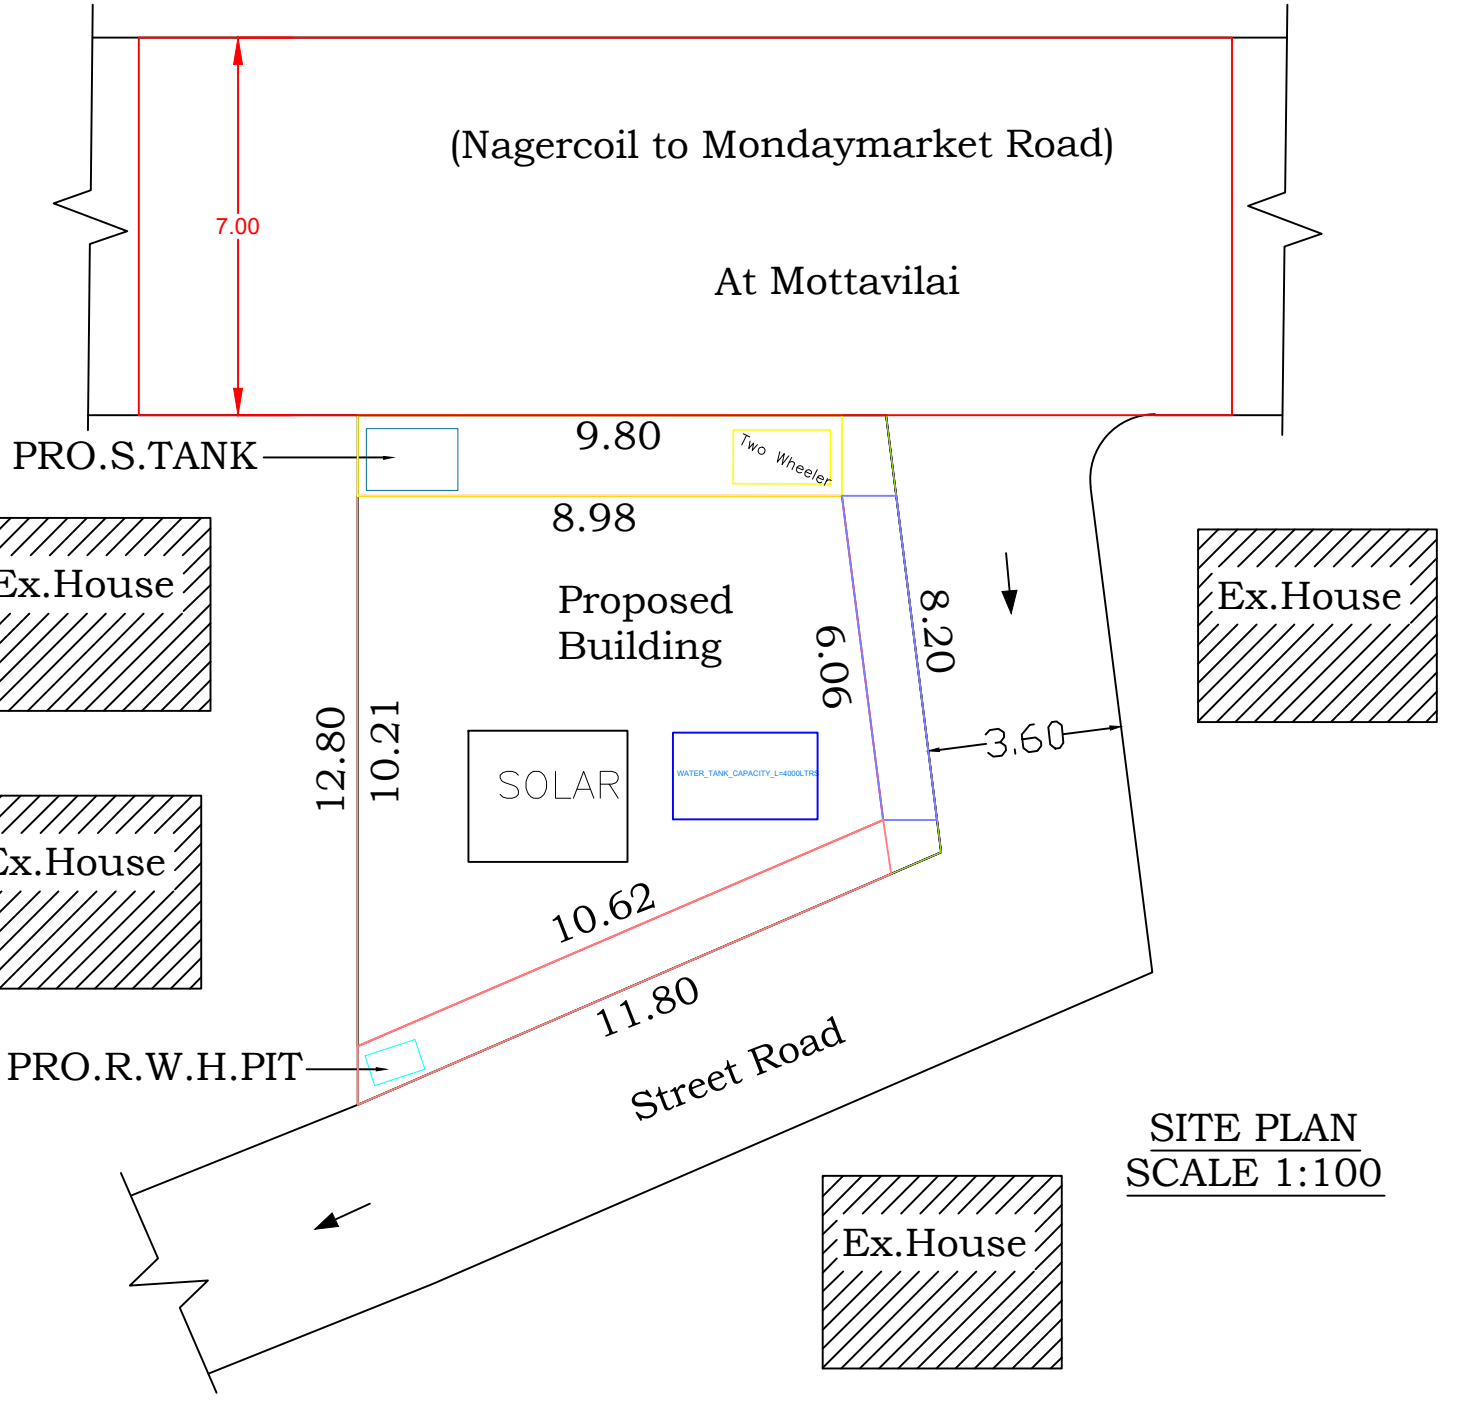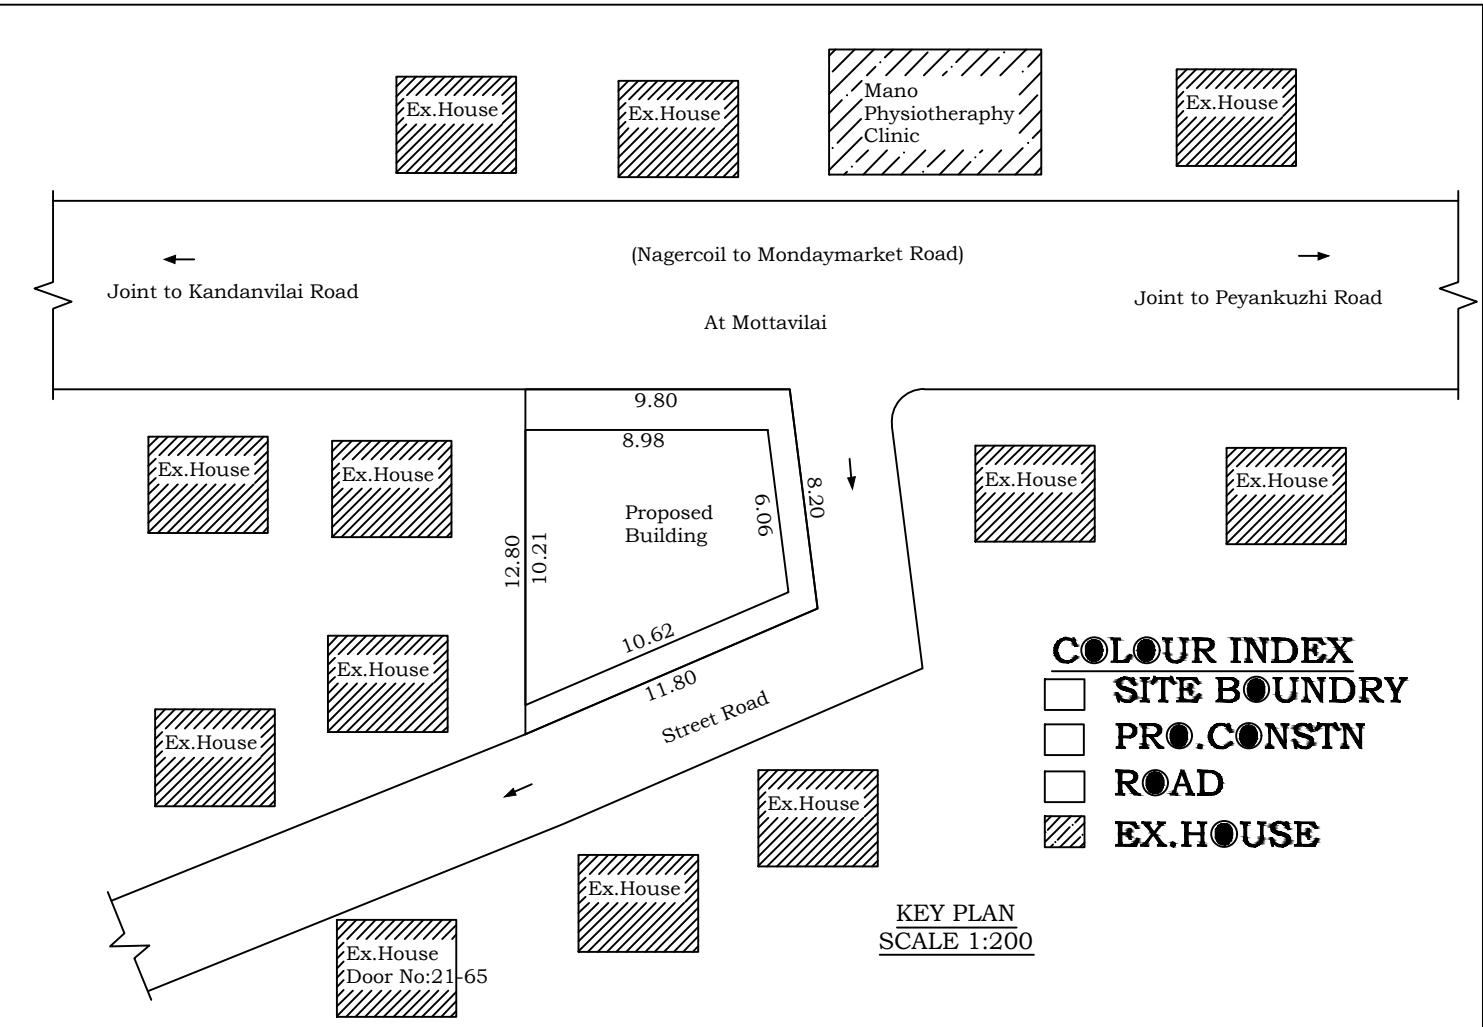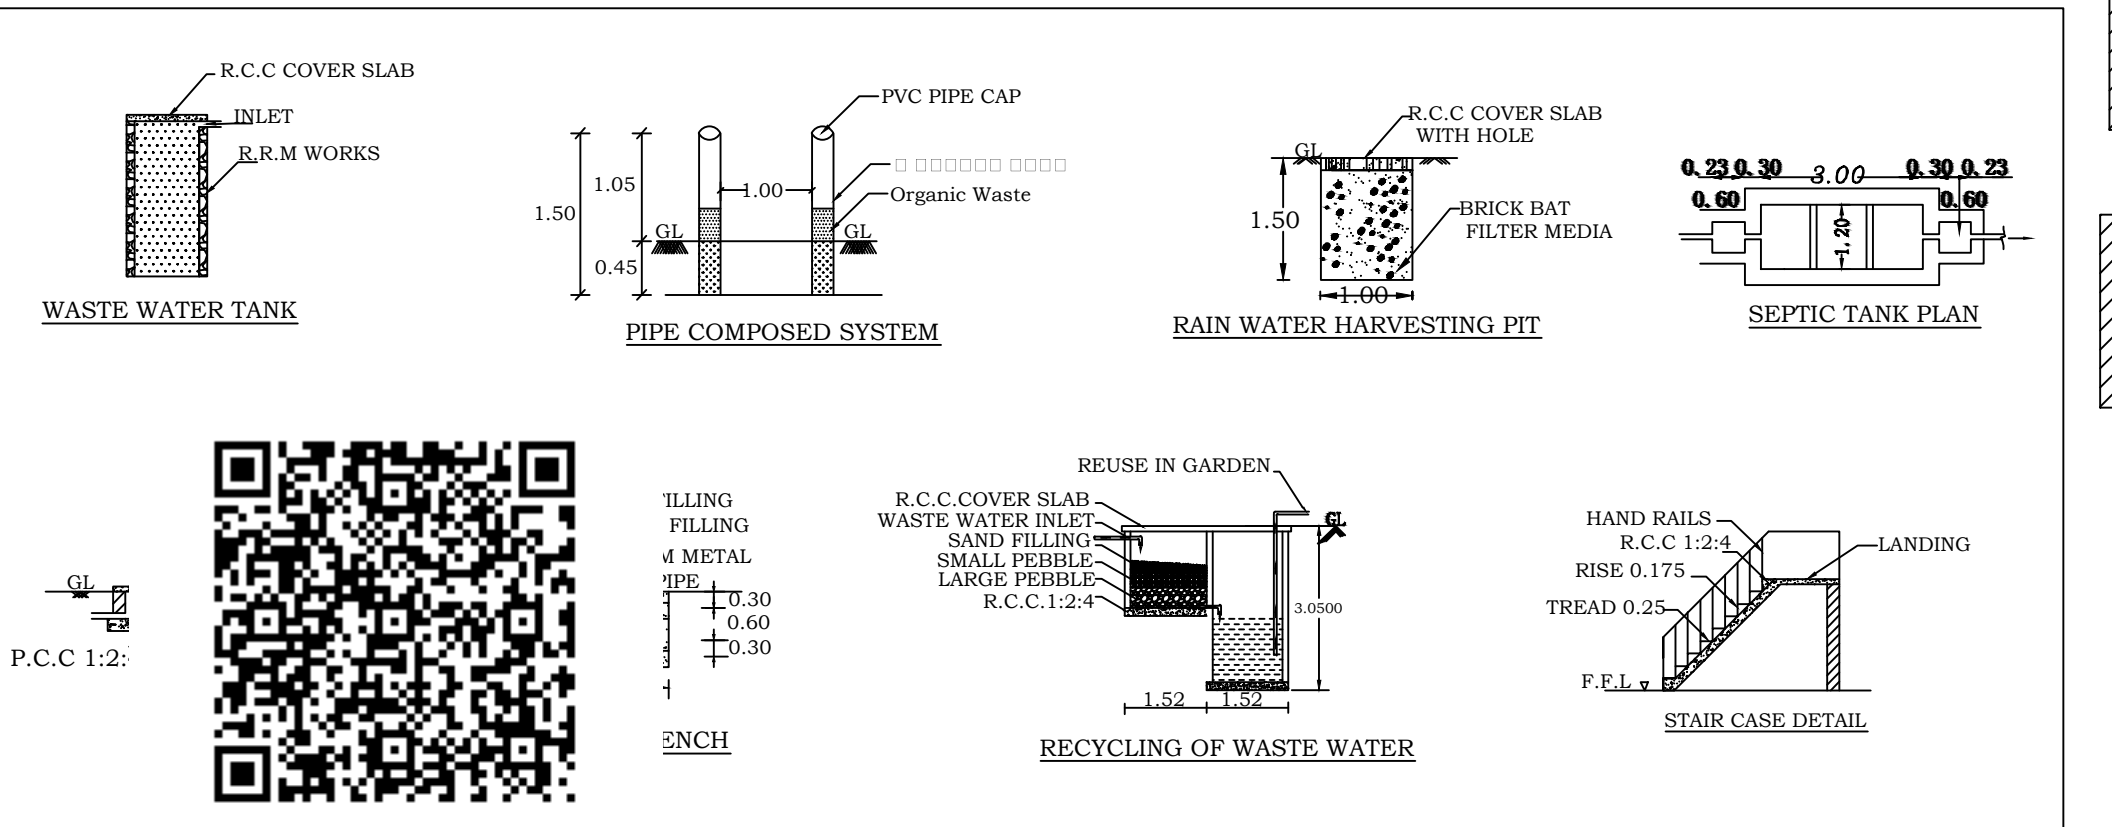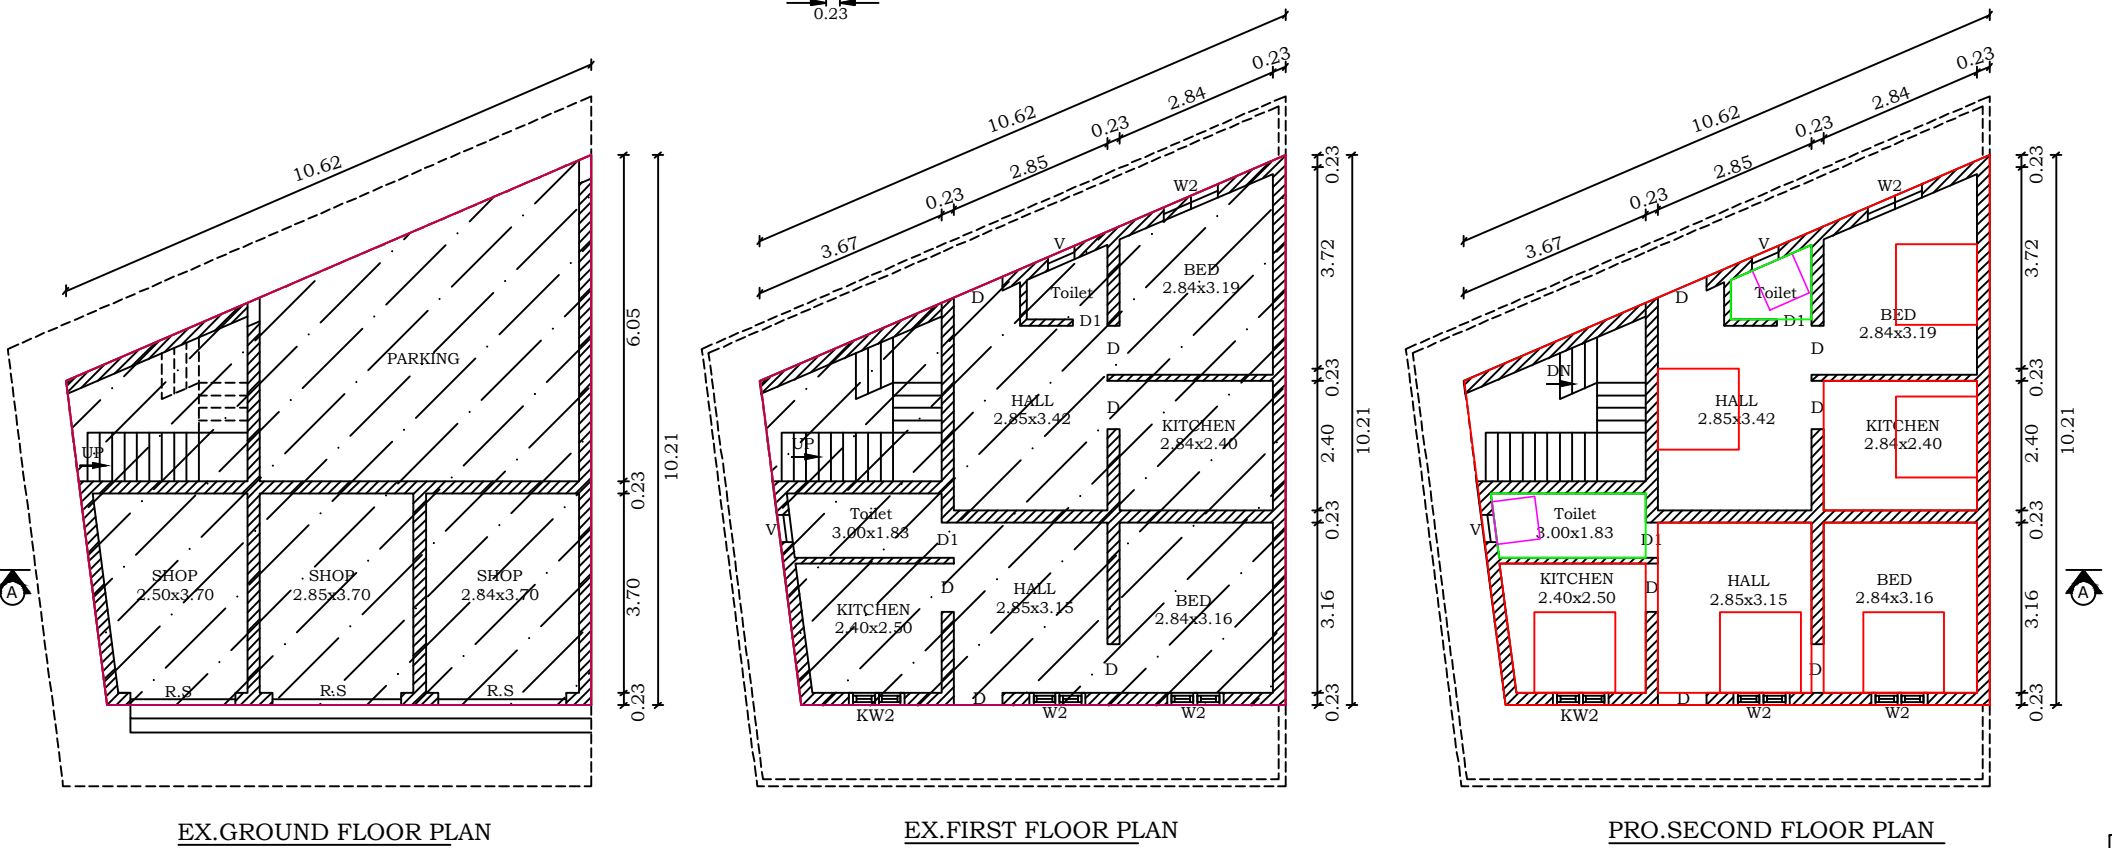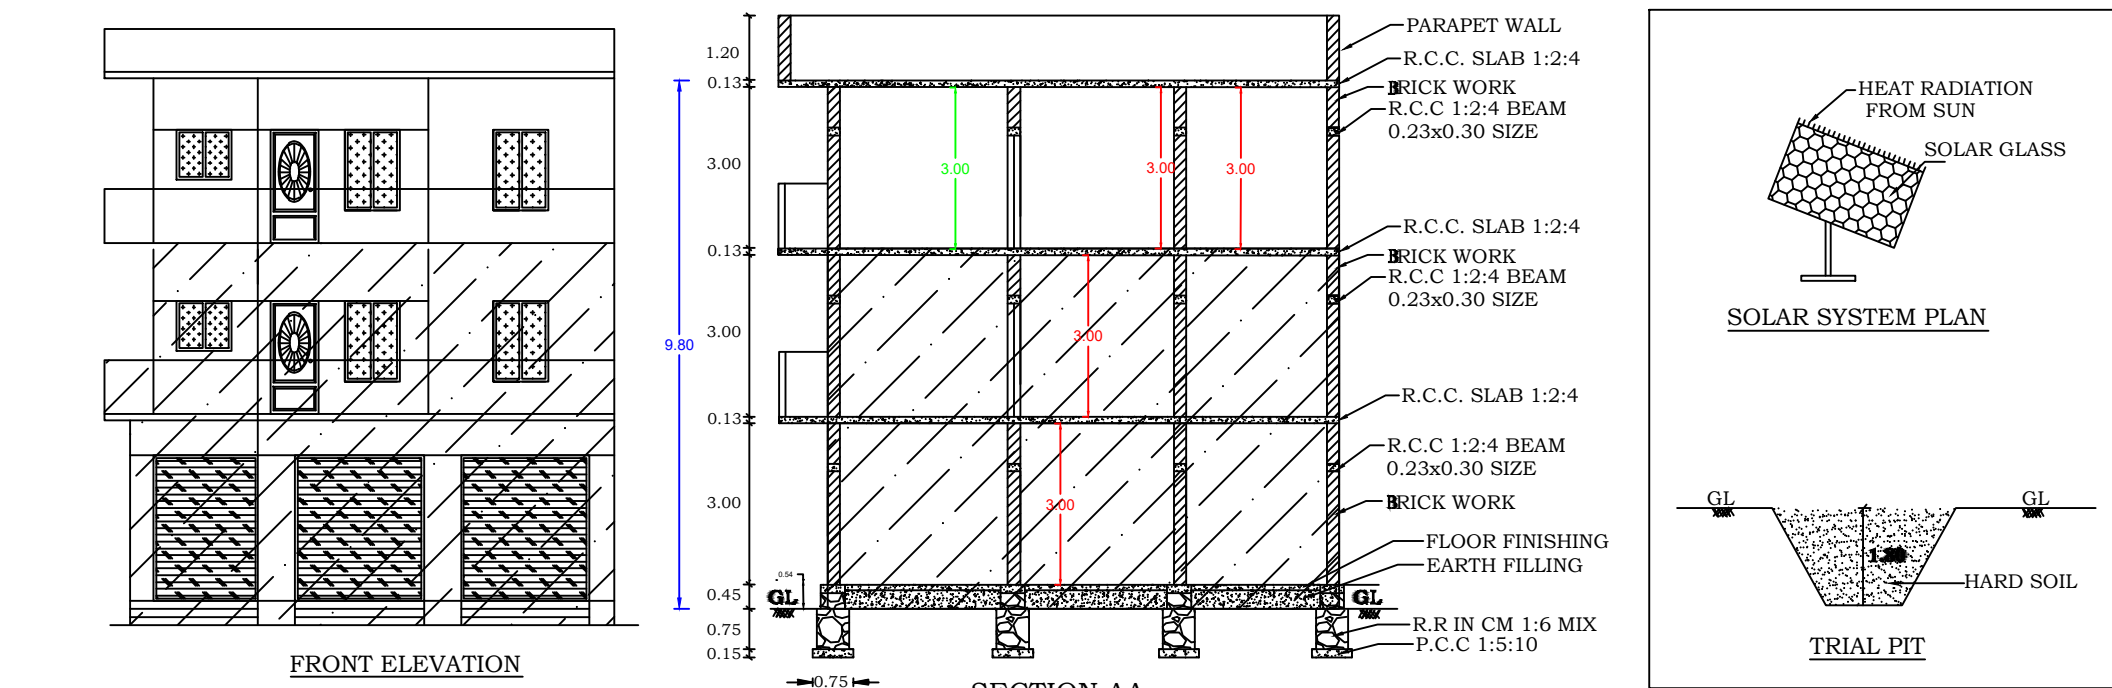

AREA DETAILS- BUILDING		
PLINTH AREA		
EX.GROUND FLOOR SHOP	76.67 Sq.Mt	825.00 Sq.Ft
EX.FIRST FLOOR HOUSE	76.67 Sq.Mt	825.00 Sq.Ft
EX.TOTAL PLINTH AREA	153.34 Sq.Mt	1650.00 Sq.Ft
PRO.SECOND FLOOR HOUSE	76.67 Sq.Mt	825.00 Sq.Ft
PLINTH AREA GRAND TOTAL	230.01 Sq.Mt	2475.00 Sq.Ft

FLOOR AREA		
EX.GROUND FLOOR SHOP	63.00 Sq.Mt	678.00 Sq.Ft
EX.FIRST FLOOR	56.00 Sq.Mt	603.00 Sq.Ft
EX.TOTAL FLOOR AREA	119.00 Sq.Mt	1281.00 Sq.Ft
PRO.SECOND FLOOR	56.00 Sq.Mt	603.00 Sq.Ft
FLOOR AREA GRAND TOTAL	175.00 Sq.Mt	1884.00 Sq.Ft

AREA DETAILS- LAND		
PLOT AREA	2.500 Cents.	1.01 Ares
	101.17 Sq.Mt.	1088.64 Sq.Ft.
Vacant Area	24.50 Sq.Mt.	263.64 Sq.Ft.
F.S.I	76.67 /101.17	0.75< 2.00

JOINERIES DETAILS		
REF	DESCRIPTION	SIZE
D	DOOR	0.90x2.10
D1	DOOR	0.70x2.10
W3	WINDOW	1.40x1.40
W2	WINDOW	0.90x1.40
KW	KITCHEN WINDOW	0.90x0.90
V	VENTILATOR	0.60x0.45
SCALE 1:100	ALL DIMENSIONS ARE IN METER	DWG.NO: 110 - 2024

BUILDING OWNER

Er.D. AROCKIA RAVI JOSE
Govt. Registered Engineer Gr-III
Govt. Reg.No:151/L/S/2024/00001
Regd. LAND SURVEYOR
RAS BUILDERS
Karankadu & P.O. 629 809
Cell:95434 35060

Eight ways to know a piece of land before you pay for it.

This report covers one part of the picture. These cover the rest, drawn from the same government records, for any property in Tamil Nadu.

LandLens One

Ask anything about a property and get an answer grounded in live government records, with the sources shown.

[/landlens/one](#)



Verify My Land

Every record check run on one property and returned as a single report.

[/landlens/verify-my-land](#)



Legal Opinion

An advocate's written opinion on the title, built on the records we pull for it.

[/landlens](#)



One Map

Every layer on one map: the parcel, its boundary, zoning, water bodies and what sits around it.

[/landlens/one/map](#)



PriceMap

What land actually changed hands for around this plot, taken from the registered deeds.

[/landlens/pricemap](#)



Build Scope

What you are allowed to build here: floor space, height, coverage and setbacks.

[/landlens/build-scope](#)



Property Tracker

Watch a property and hear about it when something new is registered against it.

[/landlens/property-tracker](#)



Deal Room

Run the transaction in one place: documents, stamping, signatures and the parties.

[/landlens/deal-room](#)



Twenty-four checks you can run yourself, at no cost.

Records and verification

The registers themselves, read for you.

Encumbrance Certificate

Patta and Chitta

Field Measurement Sketch

EC Analyzer

Bank charge check

Court case search

Seller background check

Approval check by survey

Value and duty

What it is worth and what it costs to register.

Guideline value by street

Guideline value by survey

Stamp duty and registration fees

Capital gains

Floor space index

Area unit converter

Zoning and land use

What the plan says can happen on this land.

Land use zone finder

CMDA land use check

Coastal regulation zone

Master plan check

Water bodies finder

Airport height clearance

Registers and directories

Who holds it, and which office keeps the record.

Find your registering office

Temple property check

Waqf property check

RERA register



Every free tool
/tools



Services we run
for you
/services



The LandLens
suite
/landlens/one



Every claim in this document traces back to a government record.

Legal opinions, due diligence and title verification

Building plan, layout and sub-division approvals

Completion and occupancy certificates, regularisation

Escrow, negotiation and NRI property management

Land survey, soil testing, architecture and construction

Verified RealEstate
3/350/2 Mettukuppam,
OMR Thoraipakkam,
Chennai 600 097, India
hello@verified.realestate
+91 9996 12 9996

Prepared from the registers named on the page each finding sits on. Where a register could not be read, this document says so in its place rather than leaving the gap to be read as a clean result.

