

PP

APPROVAL RECORD

Planning Permission

Kanniyakumari district, Tamil Nadu

APPROVAL TYPE

Building Plan


ISSUING AUTHORITY

Rural Panchayat


The approval as the planning authority issued it, reproduced in full behind this page.

An approval speaks to what was sanctioned, not to what was built. Completion is a separate record.


PLAN SHOWING THE PROPOSED CONSTRUCTION OF THE COMMERCIAL BUILDING IN Re.Sy.No:16/2 , AT JAINAGAR,PECHIPPARAI
OF PECHIPPARAI VILLAGE , PECHIPPARAI VILLAGE PANCHAYAT ,THIRUVATTAR TALUK .
NAME OF OWNER : Mr .K. PAKIYADHAS ,s/o :KOLAPPAN .

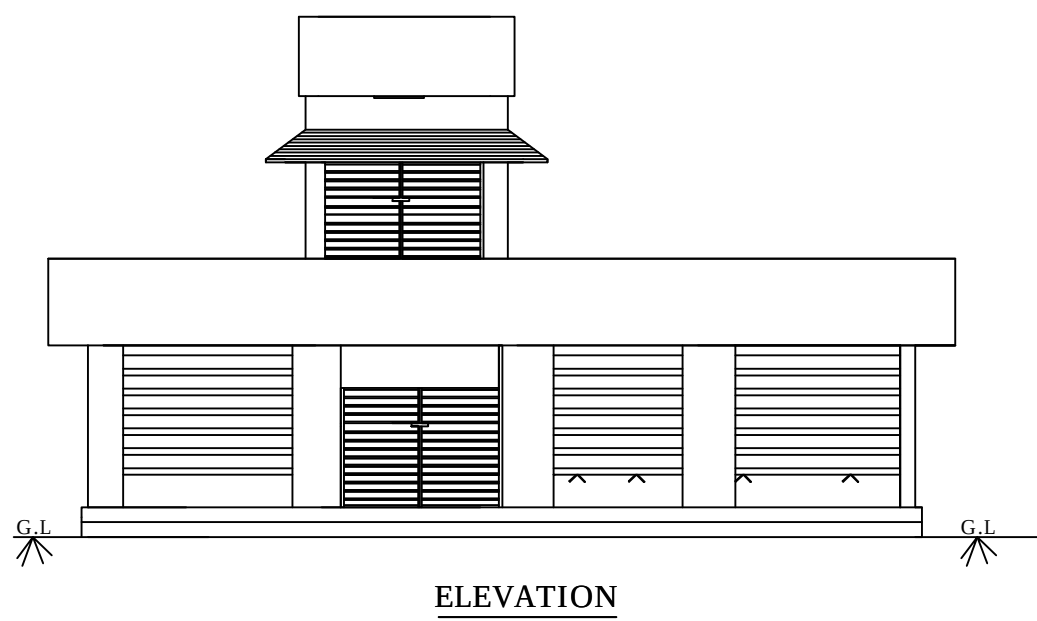


ELEVATION

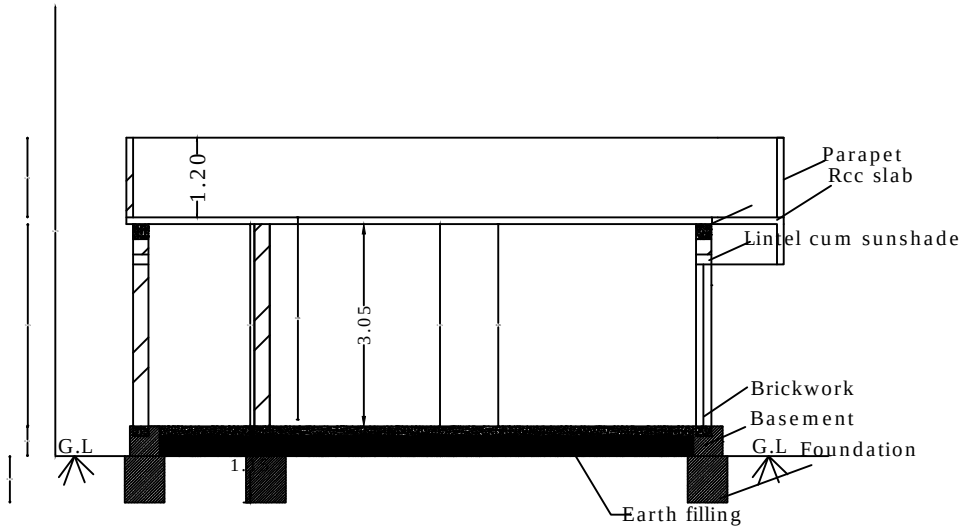


SECTION ON AB

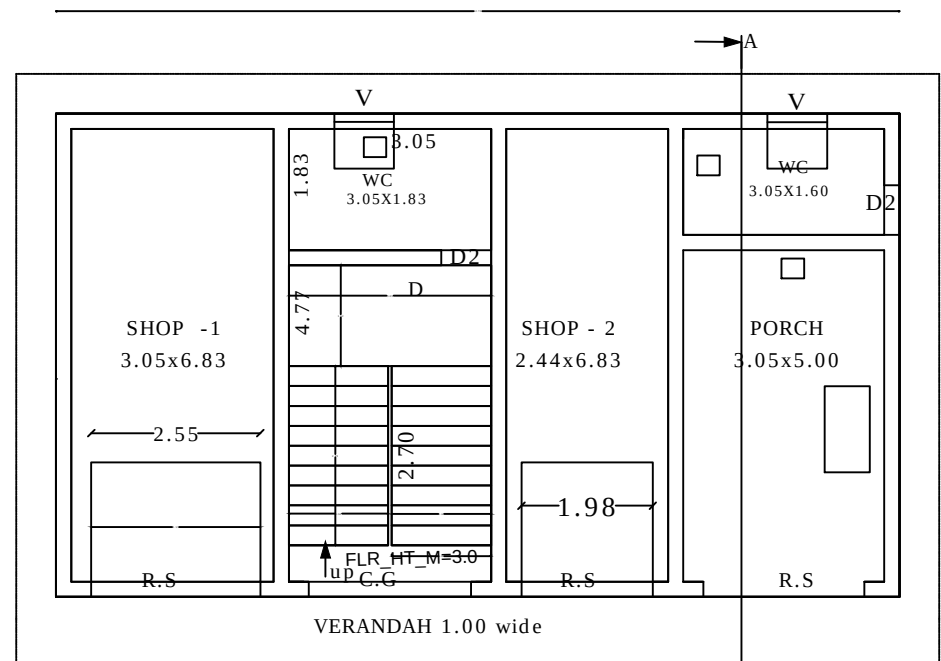


GROUND FLOOR PLAN

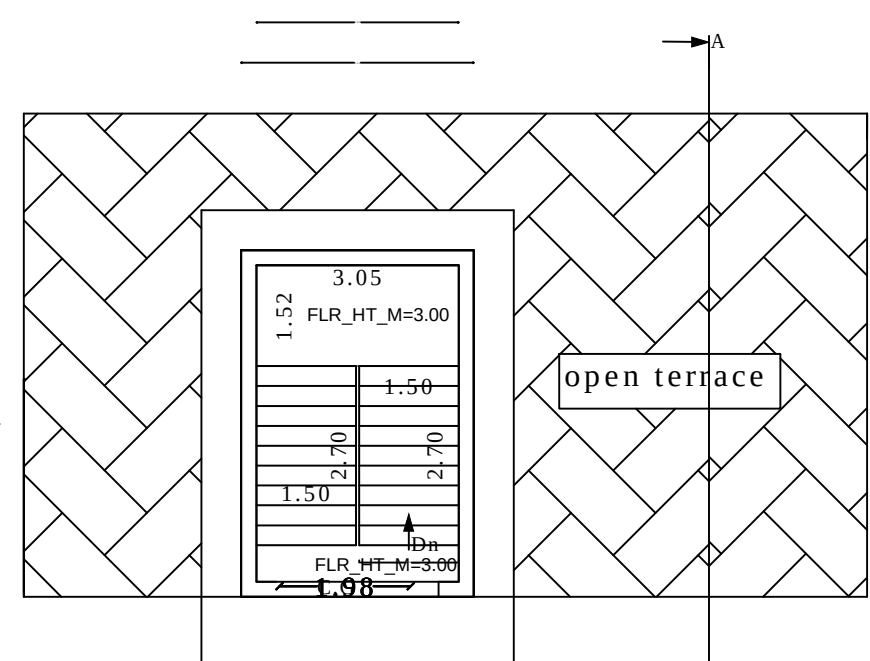


FIRST FLOOR PLAN

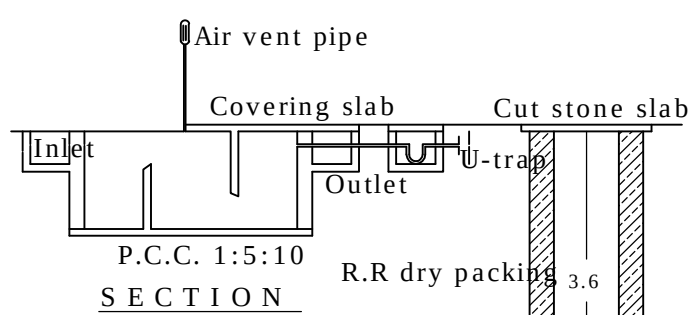


SECTION

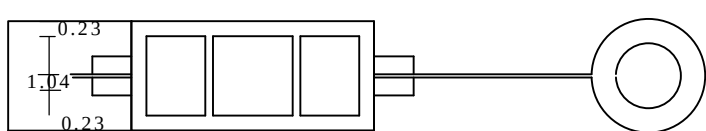


SEPTIC TANK DETAILS

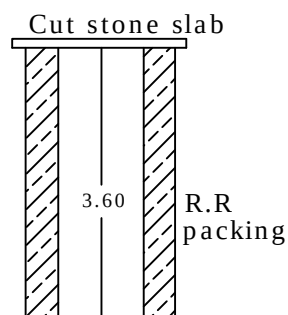


LEACH PIT
Not to scale

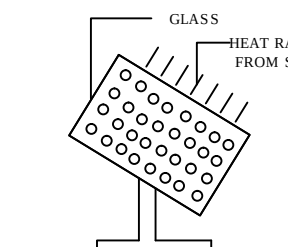


SOLAR SYSTEM DETAILS
Not to scale

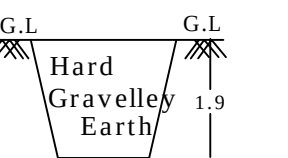

TRAIL PIT
Not to scale

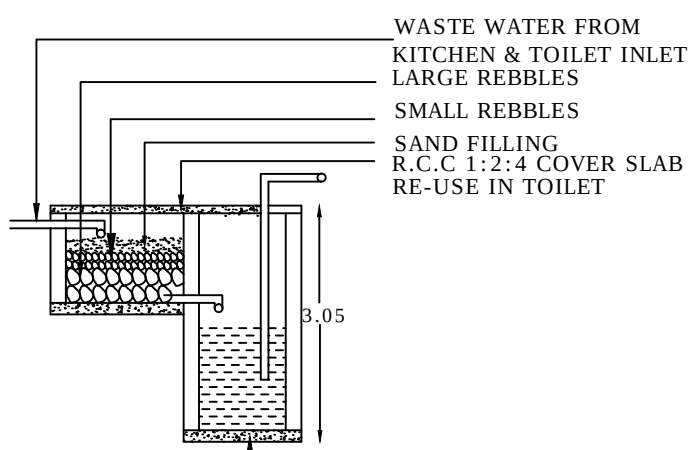


DETAILS OF RECYCLING OF
WASTE WATER FROM
KITCHEN & TOILET

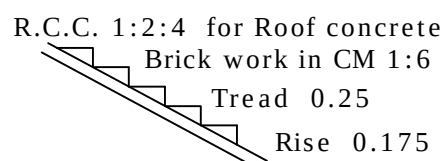


STAIRCASE DETAILS
Not to scale


PLAN INFO
PLOT_NO=NO
TALUK=THIRUVATTAR
DISTRICT=KANNYAKUMARI
PLOT_AREA_M2=449.80
JURISDICTION_TYPE=PANCHAYAT
PATTAN_NO=29
SINGLE_FAMILY_BLDG=NO
SURVEY_NO=16/2
LAND_USE_ZONE=COMMERCIAL
CRZ=NO
SECURITY_ZONE=NO
ACCESS_WIDTH_M=12.80
WHETHER_GOVTOAIDEDSCHOOL=NO
ASATSITE=449.81
FMB_OR_PLR=449.80
ASPERDOCUMENT=449.80
ROAD_WIDTH=9.45
ROAD_LENGTH=39.00
AVG_PLOT_DEPTH=30.40
AVG_PLOT_WIDTH=13.70
RWDECLARED=YES
BUILDING_NEAR_TO_RIVER=NO
OSR_APPLICABLE=NO
OSR_SURRENDER_OR_BUYBACK=BUYBACK
PREMIUM_FSI_REQUIRED=NO
IS_APPROVED_LAYOUT=NO
AREA_TYPE=OTHERS
BUILDING_NEAR_MONUMENT=NO
BUILDING_NEAR_GOVTOBLDG=NO
PROVISION_FOR_GREEN_BUILDINGS_AND_SUSTAINABILITY=NO
FIRE_PROTECTION_AND_FIRE_SAFETY_REQUIREMENTS=NO
NOC_FOR_CONSTRUCTION_NEAR_MONUMENT=NO
BARRIER_FREE_ACCESS_FOR_PHYSICALLY_CHALLENGED_PEOPLE=YES
FIRE_PROTECTION_AND_FIRE_SAFETY_REQUIREMENTS=YES
NOC_FIRE_DEPT=NO
IS_SWIMMING_POOL_EXISTS=NO
IF_HERITAGE_TOWN_LESS_THAN_1KM_RADIUS=NO
BLOCK_1_B-SHOP_MEMBER_COUNT=1

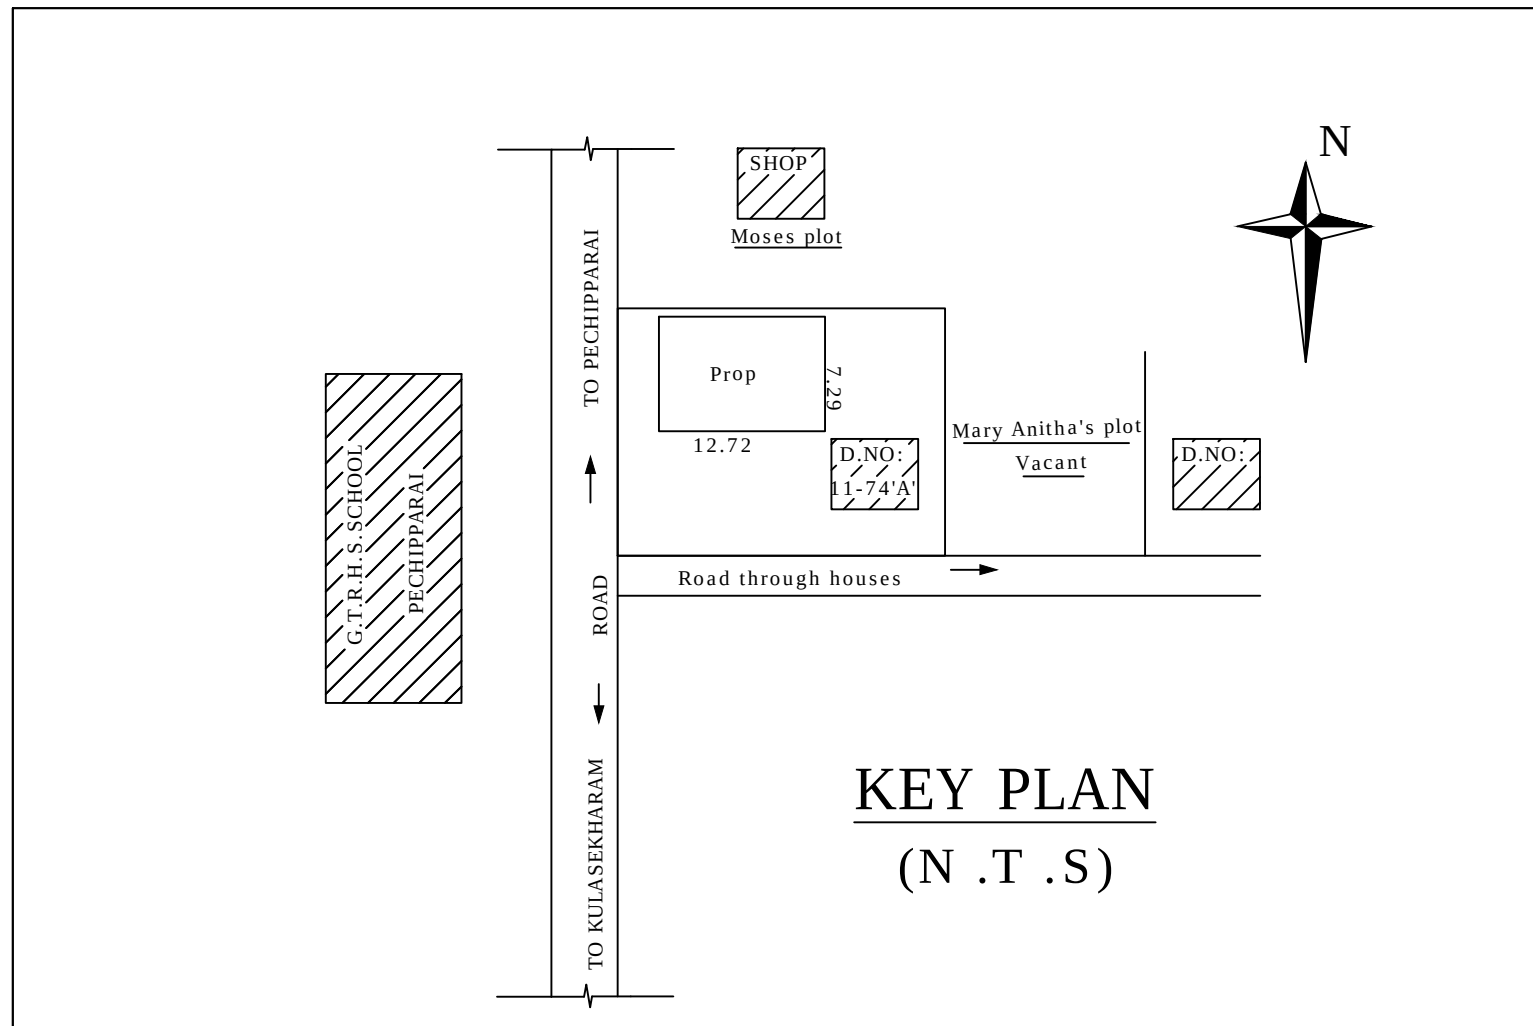


KEY PLAN
(N.T.S)

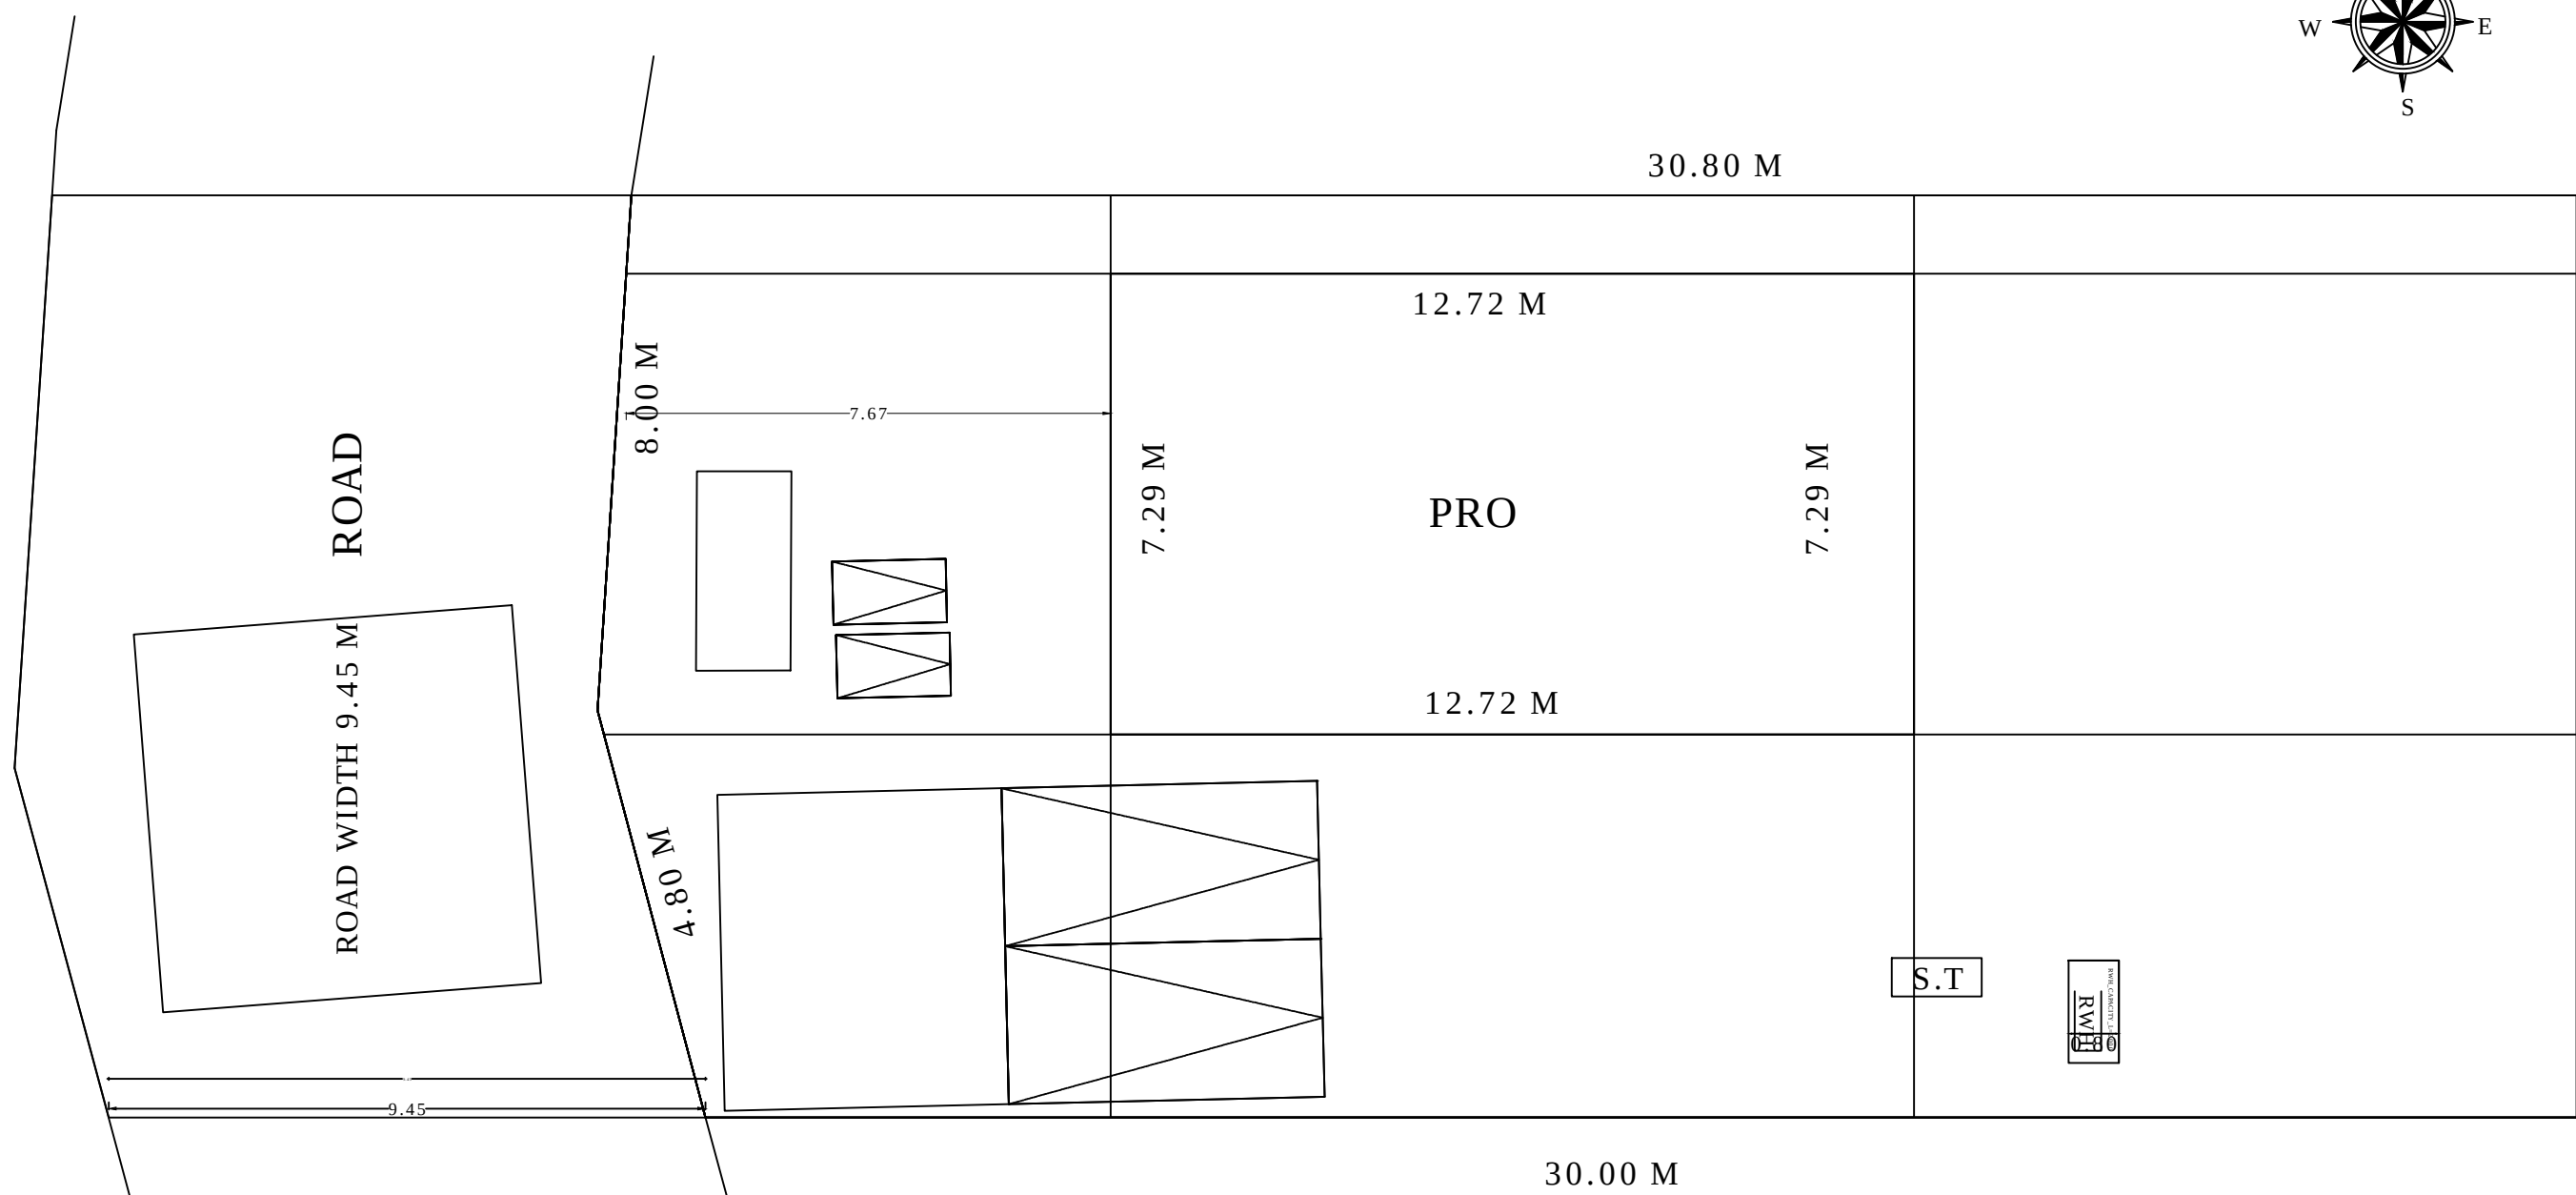


SITE PLAN

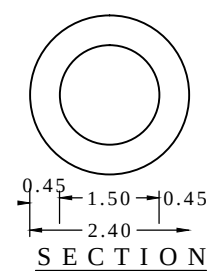


RAIN WATER
HARVESTING ARRANGEMENT

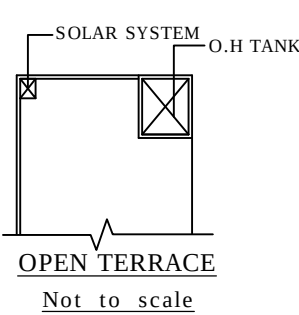


OPEN TERRACE
Not to scale

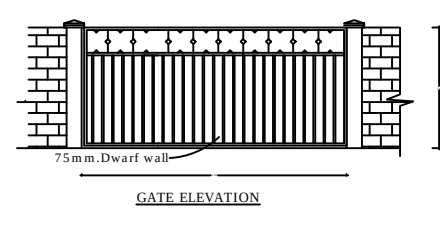


GATE ELEVATION

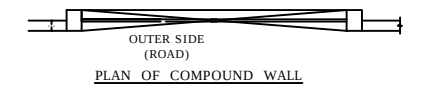

PLAN OF COMPOUND WALL

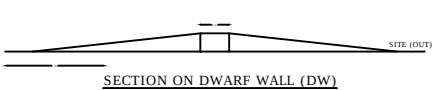

SECTION ON COMPOUND WALL

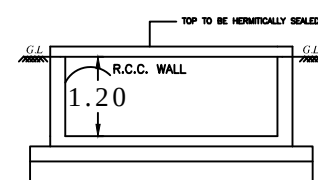

COMPOUND WALL
DETAIL

AREA	DETAILS	Sq.m	Sq.ft
SITE AREA		449.80	4841.76
PLINTH AREA			
PROPOSED G.F		92.73	998.17
PROPOSED F.F		18.35	197.52
Total Area		111.08	1195.69
VACCANT		357.06	3843.48

PLOT = $\frac{92.73 \text{ Sq.m}}{449.80 \text{ Sq.m}} \times 100 = 20.62\%$
COVERAGE

FSI = $\frac{111.08 \text{ Sq.m}}{449.80 \text{ Sq.m}} = 0.25 < 2.0$

CERTIFICATE
Certified that provision shall be made to provide rain water harvesting arrangements system in the proposed construction.

PARKING CALCULATION
1 CAR SPACE FOR EVERY 1 DWELLING UNITS AND TWO WHEELER SPACE FOR EVERY DWELLING UNIT

FLOOR AREA	G.F	77.74	Sq.m
FLOOR AREA	F.F	NIL	

TOTAL FLOOR AREA = 77.74 Sq.m

EVERY 50 Sq.m $\frac{77.74 \text{ Sq.m}}{50.0 \text{ Sq.m}} = 1.55 = 2 \text{ Car}$

TOTAL REQUIRED PARKING = 1 car

PARKING PROVIDED = 1 Car space
= 2 Two wheelers space

PROPOSED	
BOUNDARY	
ROAD & STREET	
EXISTING BUILDING	

Schedule of Joineries

RS	ROLLING SHUTTER	1.98 X 2.50
RS	ROLLING SHUTTER	2.06 X 2.50
RS	ROLLING SHUTTER	2.13 X 2.50
D2	DOOR	0.76 X 2.10

(K.PAKIYADHAS)

Sign Of Owner:

K.JEBA DEE
REGISTERED ENGINEER GRADE-III (RE)
REG. NO:14915292480004
OMEGA ENGINEERING CONSULTANT,
JAINAGAR, PECHIPPARAI-629181
PH:9489273025

Sign Of Registered Engineer :



Eight ways to know a piece of land before you pay for it.

This report covers one part of the picture. These cover the rest, drawn from the same government records, for any property in Tamil Nadu.

LandLens One

Ask anything about a property and get an answer grounded in live government records, with the sources shown.

[/landlens/one](#)



Verify My Land

Every record check run on one property and returned as a single report.

[/landlens/verify-my-land](#)



Legal Opinion

An advocate's written opinion on the title, built on the records we pull for it.

[/landlens](#)



One Map

Every layer on one map: the parcel, its boundary, zoning, water bodies and what sits around it.

[/landlens/one/map](#)



PriceMap

What land actually changed hands for around this plot, taken from the registered deeds.

[/landlens/pricemap](#)



Build Scope

What you are allowed to build here: floor space, height, coverage and setbacks.

[/landlens/build-scope](#)



Property Tracker

Watch a property and hear about it when something new is registered against it.

[/landlens/property-tracker](#)



Deal Room

Run the transaction in one place: documents, stamping, signatures and the parties.

[/landlens/deal-room](#)



Twenty-four checks you can run yourself, at no cost.

Records and verification

The registers themselves, read for you.

Encumbrance Certificate

Patta and Chitta

Field Measurement Sketch

EC Analyzer

Bank charge check

Court case search

Seller background check

Approval check by survey

Zoning and land use

What the plan says can happen on this land.

Land use zone finder

CMDA land use check

Coastal regulation zone

Master plan check

Water bodies finder

Airport height clearance

Value and duty

What it is worth and what it costs to register.

Guideline value by street

Guideline value by survey

Stamp duty and registration fees

Capital gains

Floor space index

Area unit converter

Registers and directories

Who holds it, and which office keeps the record.

Find your registering office

Temple property check

Waqf property check

RERA register



Every free tool
/tools



Services we run
for you
/services



The LandLens
suite
/landlens/one



Every claim in this document traces back to a government record.

Legal opinions, due diligence and title verification

Building plan, layout and sub-division approvals

Completion and occupancy certificates, regularisation

Escrow, negotiation and NRI property management

Land survey, soil testing, architecture and construction

Verified RealEstate
3/350/2 Mettukuppam,
OMR Thoraipakkam,
Chennai 600 097, India
hello@verified.realestate
+91 9996 12 9996

Prepared from the registers named on the page each finding sits on. Where a register could not be read, this document says so in its place rather than leaving the gap to be read as a clean result.

