

PP

APPROVAL RECORD

Planning Permission

Kanniyakumari

Kanniyakumari district, Tamil Nadu

APPROVAL TYPE

Building Plan

ISSUING AUTHORITY

Town Panchayat

PURPOSE

Residential

The approval as the planning authority issued it, reproduced in full behind this page.


An approval speaks to what was sanctioned, not to what was built. Completion is a separate record.

PLAN SHOWING THE PROPOSED CONSTRUCTION OF R.C.C ROOF 2 No's OF HOUSE GROUND& FIRST FLOOR BUILDING , IN Re.SY.NO:- 291/14B, OF THAZHAKUDY VILLAG,


AT NORTH CAR STREET, OF THAZHAKUDY TOWN PANCHAYAT, THOVALAI TALUK, KANYAKUMARI DISTRICT.

NAME OF OWNER :- Mrs. PUVANENDRA,


W/o,Mr.Kumarapillai,
North Car Street,
Thazhakudy.

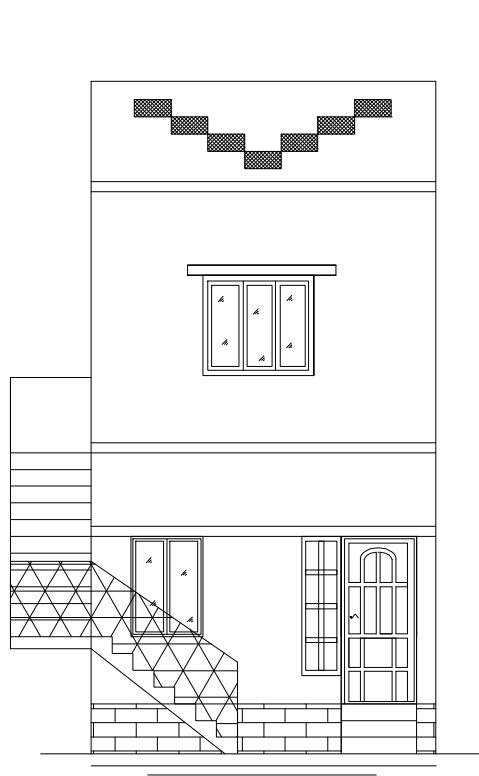

ELEVATION

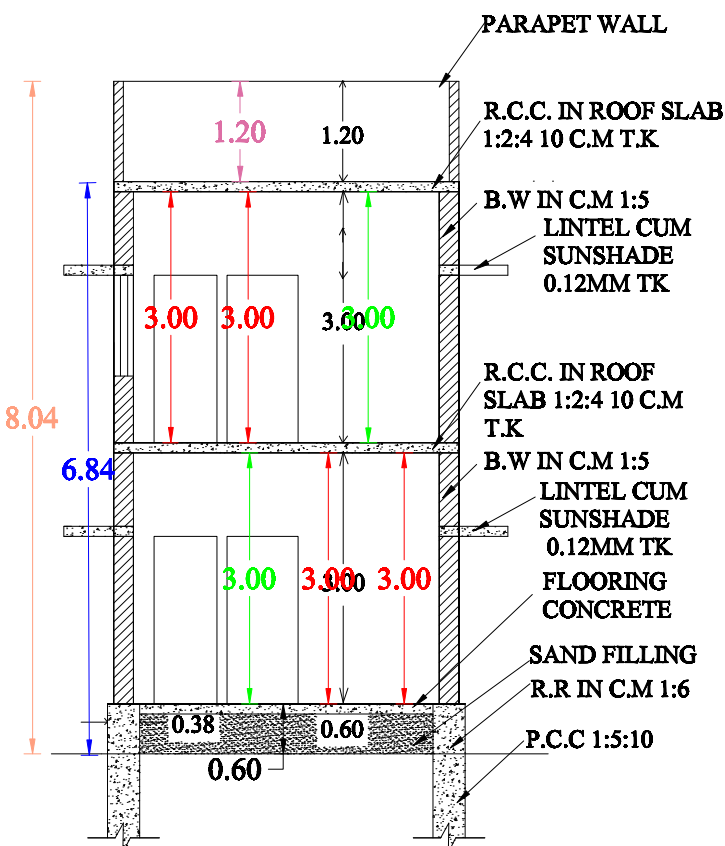


SECTION A-B





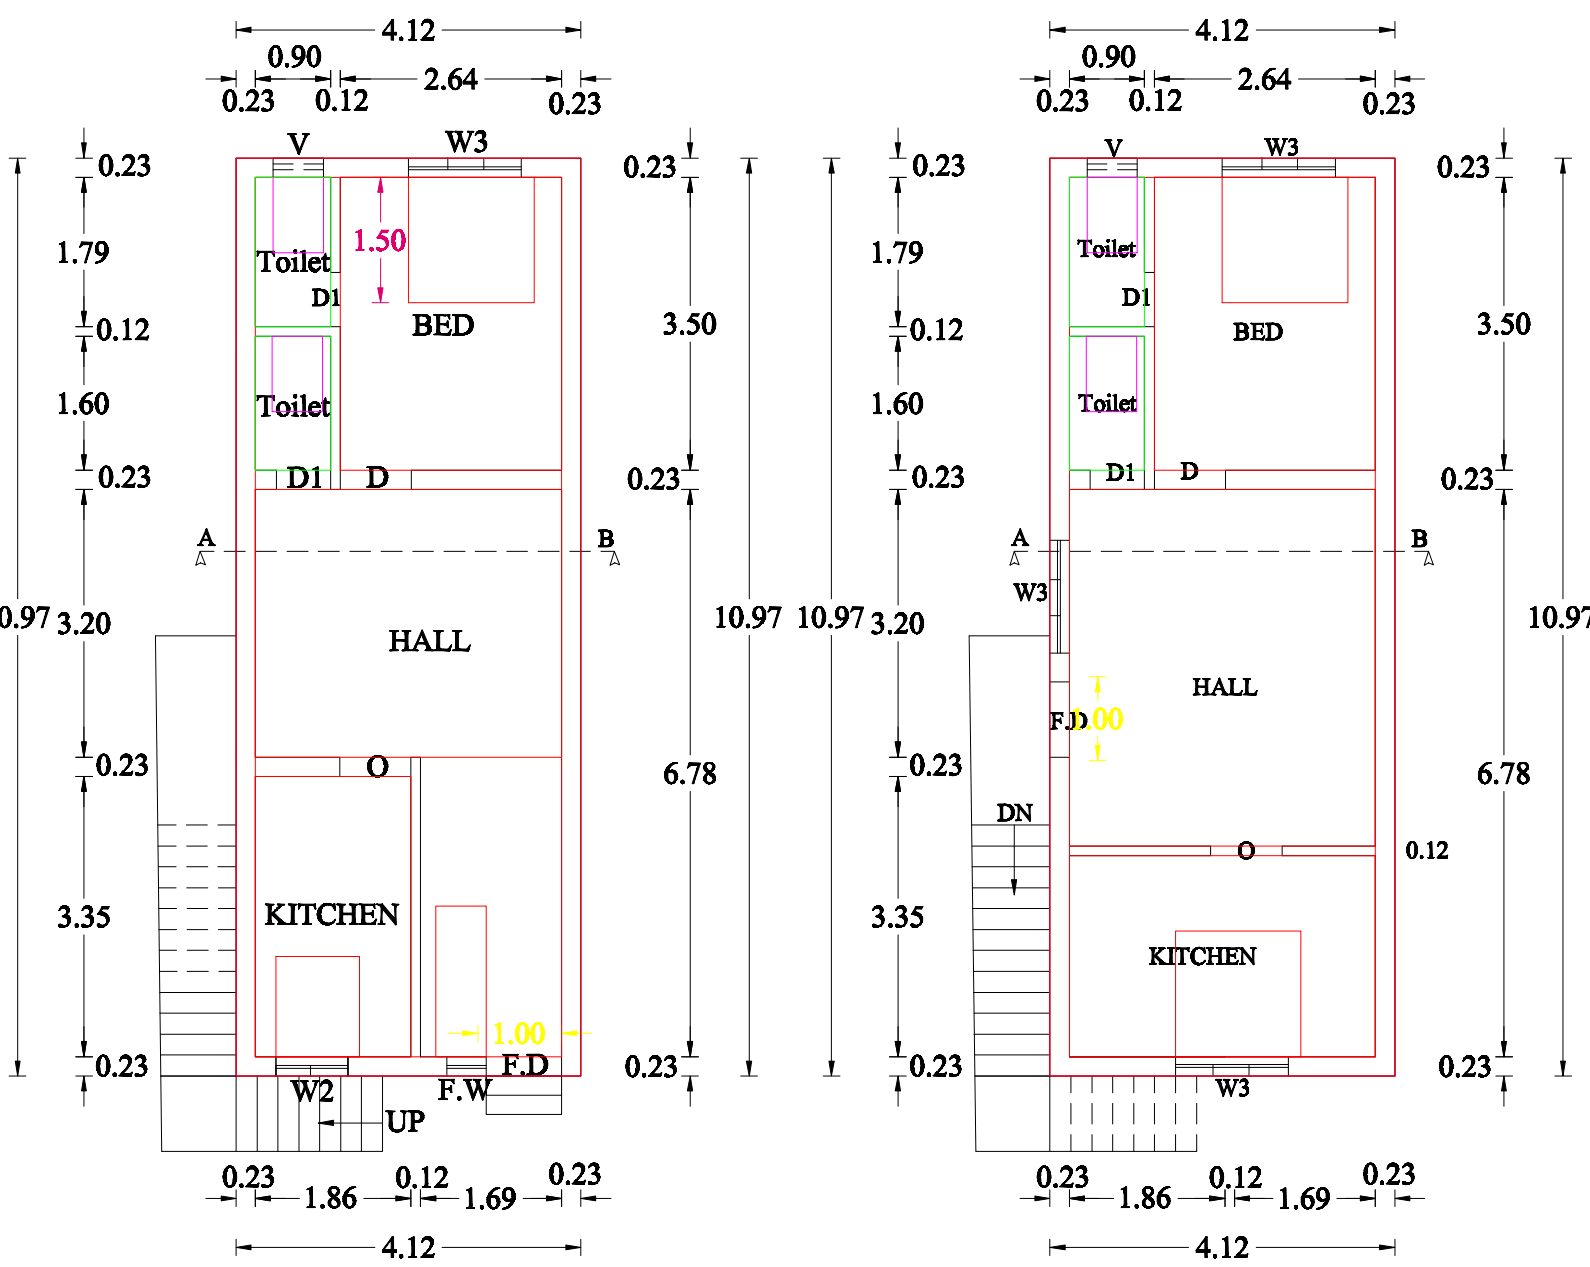


PLAN OF GROUND FLOOR


PLAN OF FIRST FLOOR

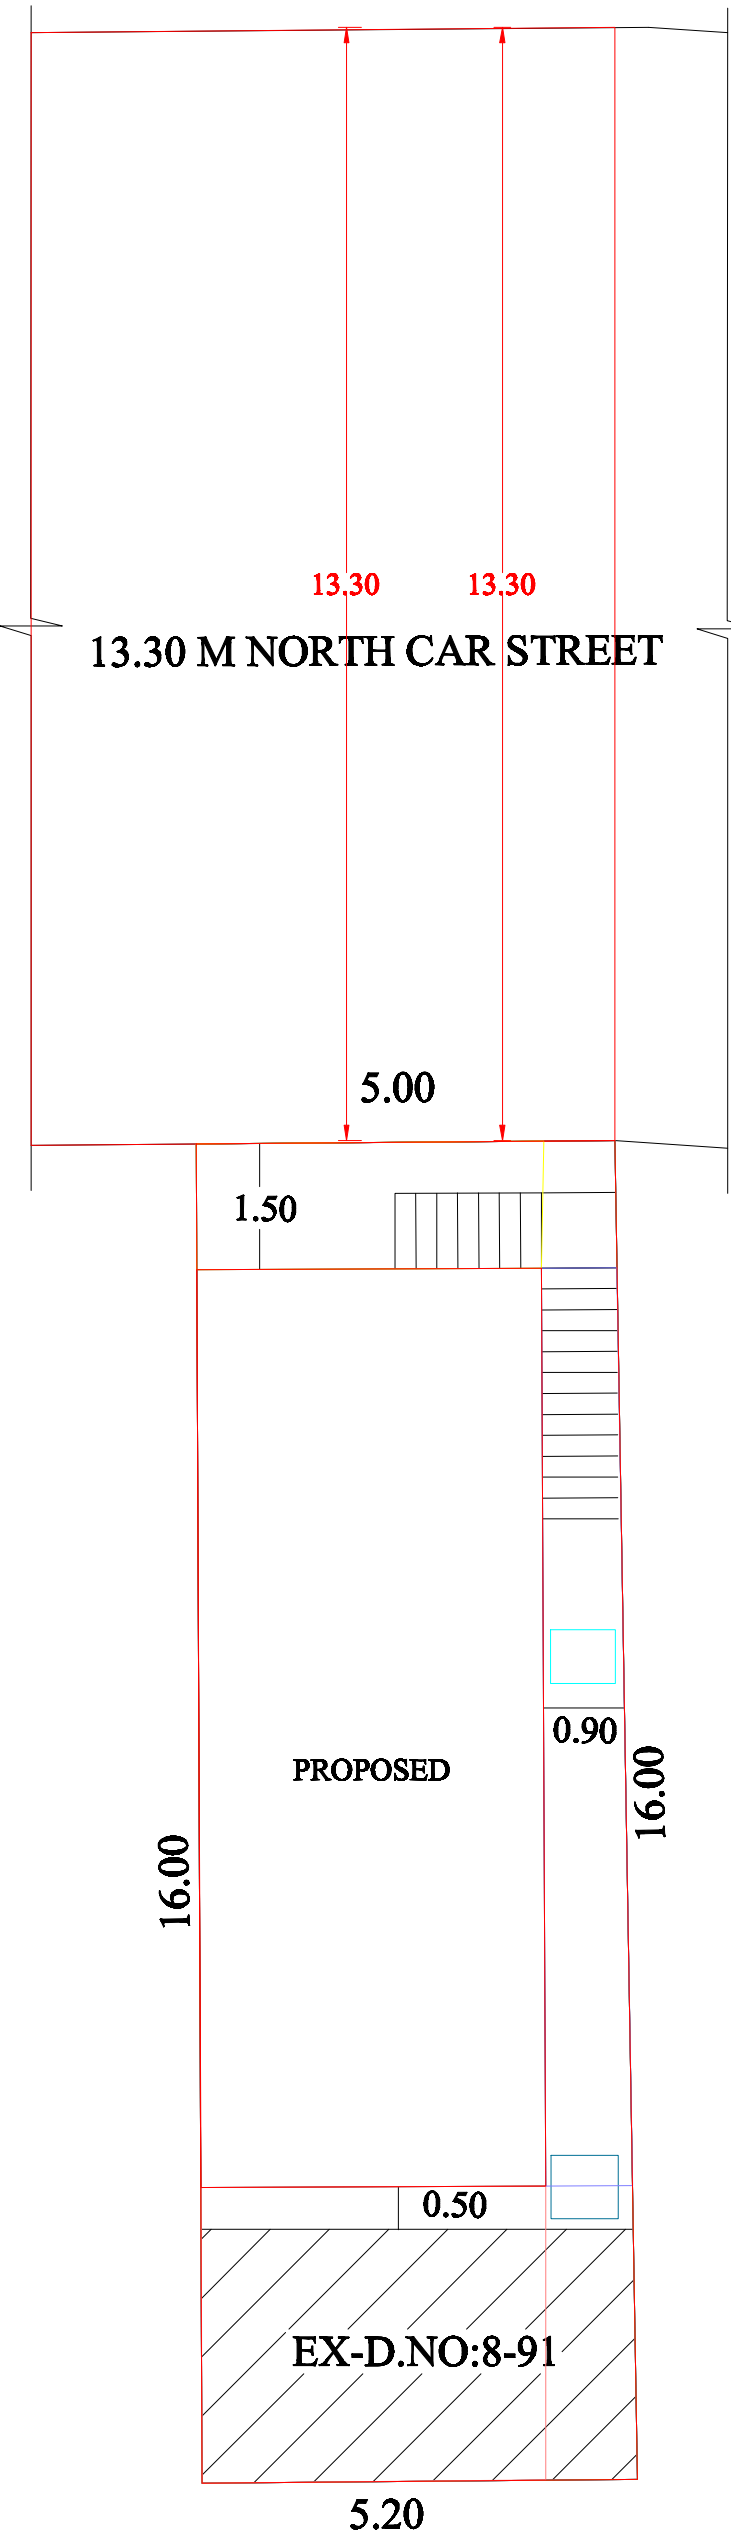


PLAN INFO
PLOT NO=0
TALUK=THOVALAI
DISTRICT=KANNYAKUMARI
JURISDICTION_TYPE=PANCHAYAT
SURVEY_NO= 291/14B
PATTA_NO= 8523
AREA_TYPE=OTHERS
LAND_USE_ZONE =RESIDENTIAL
ROAD_WIDTH= 13.30
ROAD_LENGTH= 280.00
AVG_PLOT_DEPTH= 16.00
AVG_PLOT_WIDTH= 5.00
PLOT_AREA_M2= 81.00
AS AT SITE= 81.60
FMB_OR_PLR= 81.00
AS PER DOCUMENT= 81.00
CRZ=NO
SECURITY_ZONE=NO
BUILDING_NEAR_TO_RIVER=NO
OSR_APPLICABLE =NO
OSR_SURRENDER_OR_BUYBACK=BUYBACK
PREMIUM FSI REQUIRED=NO
IS_APPROVED_LAYOUT= NO
RWH_DECLARED=YES
BUILDING_NEAR_MONUMENT=NO
BUILDING_NEAR_GOVT_BLDG=NO
PROVISION FOR GREEN BUILDINGS_AND_SUSTAINABILITY=NO
FIRE_PROTECTION_AND_FIRE_SAFETY_REQUIREMENTS=YES
NOC_FIRE_DEPT=YES
BLOCK_1_INDIVIDUAL_RESIDENCE_MEMBER_COUNT=1
BLOCK_1_INDIVIDUAL_NON_RESIDENTIAL_MEMBER_COUNT
IS_SWIMMING_POOL_EXISTS=NO
IF_HERITAGE_TOWN_LESSTHAN_1KM_RADIUS=NO
SINGLE_FAMILY_BLDG=NO

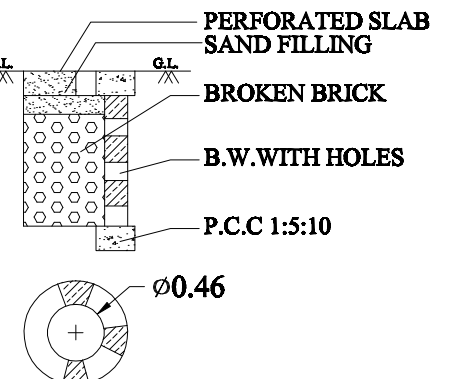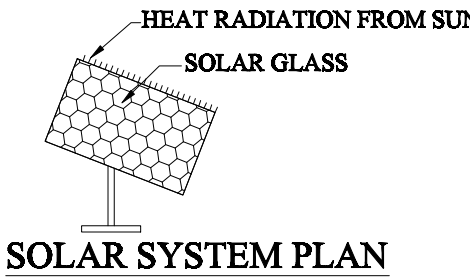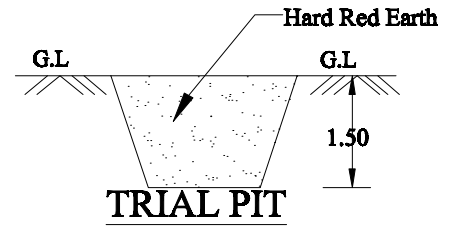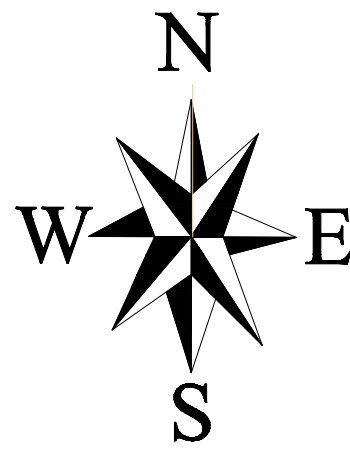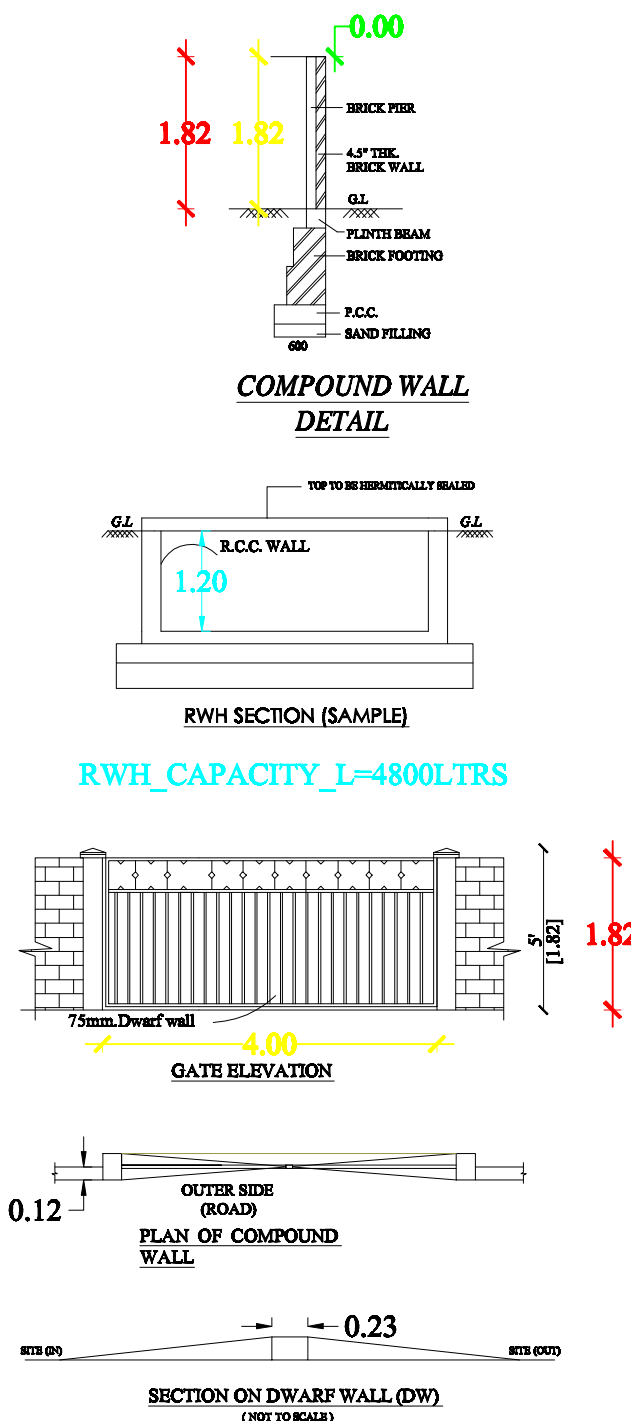


RAIN WATER PERCOLATION
DRAWING TYPE -1A

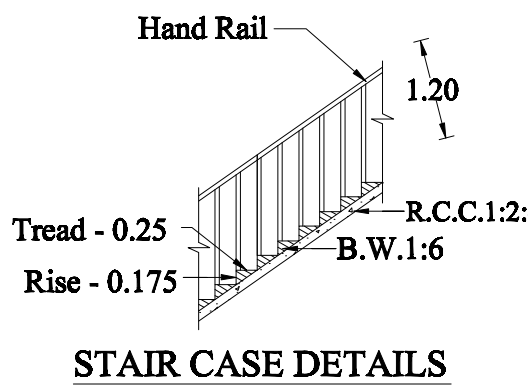


STAIR CASE DETAILS

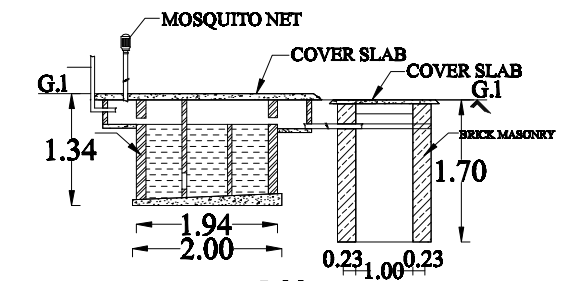

SECTION OF SEPTIC TANK

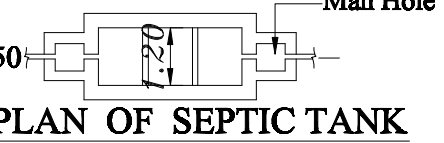

PLAN OF SEPTIC TANK

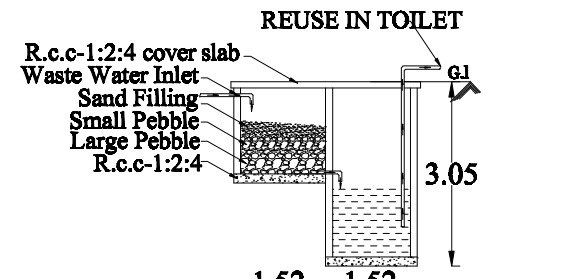

RECYCLING OF WASTE WATER
KITCHEN & BATH ROOM

CERTIFICATE

Certified that provision shall be made to provide
rain water harvesting arrangements system
in the proposed construction.

AREA DETAILS:

AREA OF SITE : 81.00 SQ.M; 872.00 SQ.FT.
(2.00 CENTS).

PROPOSED PLINTH AREA:

GROUND FLOOR : 45.18 SQ.M; 486.00 SQ.FT.
FIRST FLOOR : 45.18 SQ.M; 486.00 SQ.FT.
TOTAL : 90.36 SQ.M; 973.00 SQ.FT.
VACANT : 35.82 SQ.M.

EXISTING PLINTH AREA:

GROUND FLOOR : 15.50 SQ.M; 167.00 SQ.FT.

F.S.I.AREA : 90.36 SQ.M;

F.S.I = $\frac{90.36}{81.00} = 1.116 < 2.00$

PARKING CALCULATION:

FLOOR AREA:
Ground Floor (Dwelling Unit-1) : 45.20 SQ.M
First Floor (Dwelling Unit-2) : 45.20 SQ.M
Floor Area upto 50.00 sq.m = Nil.
Provided parking = 1 two wheeler space

T. K. Puvanendra
SIGNATURE OF OWNER

Er. K. ASHOK KUMAR, D.C.E., B.Tech.,
REGISTERED ENGINEER GRADE - III
Registration No: RE-III/NLPA/2019/001
HIMALYA CONSTRUCTION
35, P.W.D. ROAD, Opp. GURU 'X' RAY
NAGERCOIL - 629 002
Phone: 9843529903

SIGNATURE OF REGISTERED ENGINEER

Eight ways to know a piece of land before you pay for it.

This report covers one part of the picture. These cover the rest, drawn from the same government records, for any property in Tamil Nadu.

LandLens One

Ask anything about a property and get an answer grounded in live government records, with the sources shown.

[/landlens/one](#)



Verify My Land

Every record check run on one property and returned as a single report.

[/landlens/verify-my-land](#)



Legal Opinion

An advocate's written opinion on the title, built on the records we pull for it.

[/landlens](#)



One Map

Every layer on one map: the parcel, its boundary, zoning, water bodies and what sits around it.

[/landlens/one/map](#)



PriceMap

What land actually changed hands for around this plot, taken from the registered deeds.

[/landlens/pricemap](#)



Build Scope

What you are allowed to build here: floor space, height, coverage and setbacks.

[/landlens/build-scope](#)



Property Tracker

Watch a property and hear about it when something new is registered against it.

[/landlens/property-tracker](#)



Deal Room

Run the transaction in one place: documents, stamping, signatures and the parties.

[/landlens/deal-room](#)



Twenty-four checks you can run yourself, at no cost.

Records and verification

The registers themselves, read for you.

Encumbrance Certificate

Patta and Chitta

Field Measurement Sketch

EC Analyzer

Bank charge check

Court case search

Seller background check

Approval check by survey

Zoning and land use

What the plan says can happen on this land.

Land use zone finder

CMDA land use check

Coastal regulation zone

Master plan check

Water bodies finder

Airport height clearance

Value and duty

What it is worth and what it costs to register.

Guideline value by street

Guideline value by survey

Stamp duty and registration fees

Capital gains

Floor space index

Area unit converter

Registers and directories

Who holds it, and which office keeps the record.

Find your registering office

Temple property check

Waqf property check

RERA register



Every free tool
/tools



Services we run
for you
/services



The LandLens
suite
/landlens/one



Every claim in this document traces back to a government record.

Legal opinions, due diligence and title verification

Building plan, layout and sub-division approvals

Completion and occupancy certificates, regularisation

Escrow, negotiation and NRI property management

Land survey, soil testing, architecture and construction

Verified RealEstate
3/350/2 Mettukuppam,
OMR Thoraipakkam,
Chennai 600 097, India
hello@verified.realestate
+91 9996 12 9996

Prepared from the registers named on the page each finding sits on. Where a register could not be read, this document says so in its place rather than leaving the gap to be read as a clean result.

