

PP

APPROVAL RECORD

Planning Permission

Kanniyakumari

Kanniyakumari district, Tamil Nadu


APPROVAL TYPE
Building PlanISSUING AUTHORITY
Town PanchayatPURPOSE
Residential

The approval as the planning authority issued it, reproduced in full behind this page.


An approval speaks to what was sanctioned, not to what was built. Completion is a separate record.

PLAN SHOWING THE PROPOSED CONSTRUCTION OF A R.C.C. DWELLING HOUSE AT PATTERNIVILAI IN R. SY NO :408/17A AT THALAKULAM VILLAGE THINGAL NAGAR TOWN PANCHAYAT KALKULAM TALUK KANYAKUMARI DISTRICT .


NAME OF OWNER :- Mr. L. ANTONY RAJESH,
S/O. LUCAUSE,
PATTERNIVILAI, THALAKULAM (P.O)

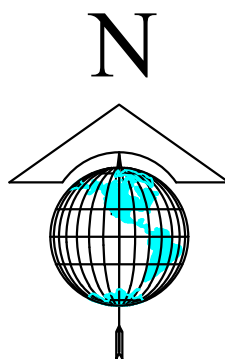


ELEVATION

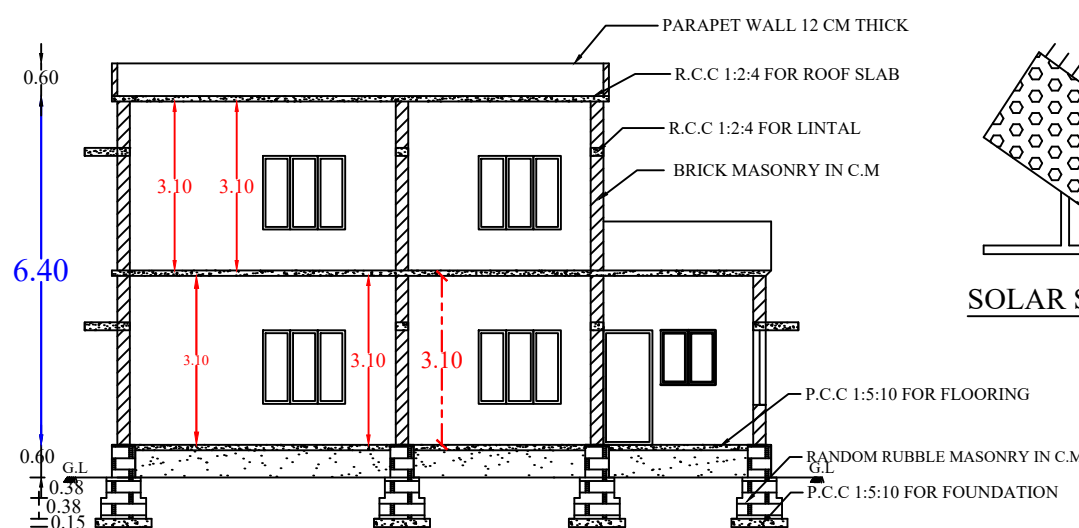

SECTION

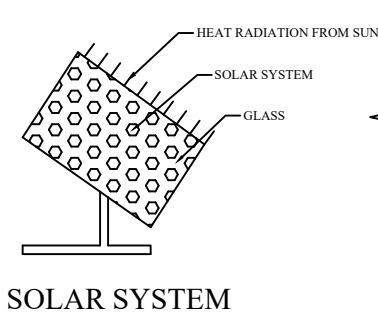


SOLAR SYSTEM

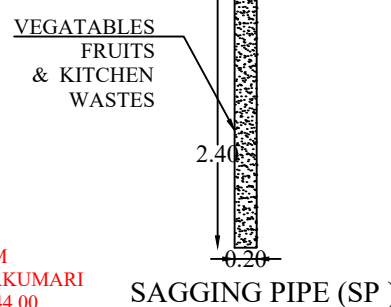


SAGGING PIPE (SP)


PLAN INFO
PLOT_NO=NO
TALUK=KALKULAM
DISTRICT=KANYAKUMARI
PLOT_AREA_M2= 344.00
JURISDICTION_TYPE= PANCHAYAT
PATTNA_NO= 11808
SINGLE_FAMILY_BLDG=YES
SURVEY_NO= 408/17A
LAND_USE_ZONE= RESIDENTIAL
CRZ=NO
SECURITY_ZONE=NO
ACCESS_WIDTH_M= 12.50
WHETHER_GOVT_OR_AIDED_SCHOOL=NO
AS_AT_SITE= 344.00
FMB_OR_PLR= 344.00
AS_PER_DOCUMENT= 344.00
ROAD_WIDTH=3.81
ROAD_LENGTH=100.00
AVG_PLOT_DEPTH=21.27
AVG_PLOT_WIDTH= 16.15
RWH_DECLARED=YES
BUILDING_NEAR_TO_RIVER=NO
OSR_APPLICABLE=NO
OSR_SURRENDER_OR_BUYBACK=BUYBACK
PREMIUM_FSI_REQUIRED=NO
IS_APPROVED_LAYOUT=NO
AREA_TYPE=OTHERS
BUILDING_NEAR_MONUMENT=NO
BUILDING_NEAR_GOVT_BLDG=NO
PROVISION_FOR_GREEN_BUILDINGS_AND_SUSTAINABILITY=NO
FIRE_PROTECTION_AND_FIRE_SAFETY_REQUIREMENTS=NO
NOC_FOR_CONSTRUCTION_NEAR_MONUMENT=NO
BARRIER_FREE_ACCESS_FOR_PHYSICALLY_CHALLENGED_PEOPLE=YES
FIRE_PROTECTION_AND_FIRE_SAFETY_REQUIREMENTS=YES
NOC_FIRE_DEPT=YES
BLOCK_1_INDIVIDUAL_RESIDENCE_MEMBER_COUNT=4
BLOCK_1_INDIVIDUAL_NON_RESIDENTIAL_MEMBER_COUNT
BLOCK_1_B-SHOP_MEMBER_COUNT=5
BLOCK_1_B-PCO_MEMBER_COUNT=1
IS_SWIMMING_POOL_EXISTS=NO
IF_HERITAGE_TOWN_LESS_THAN_1KM_RADIUS=NO

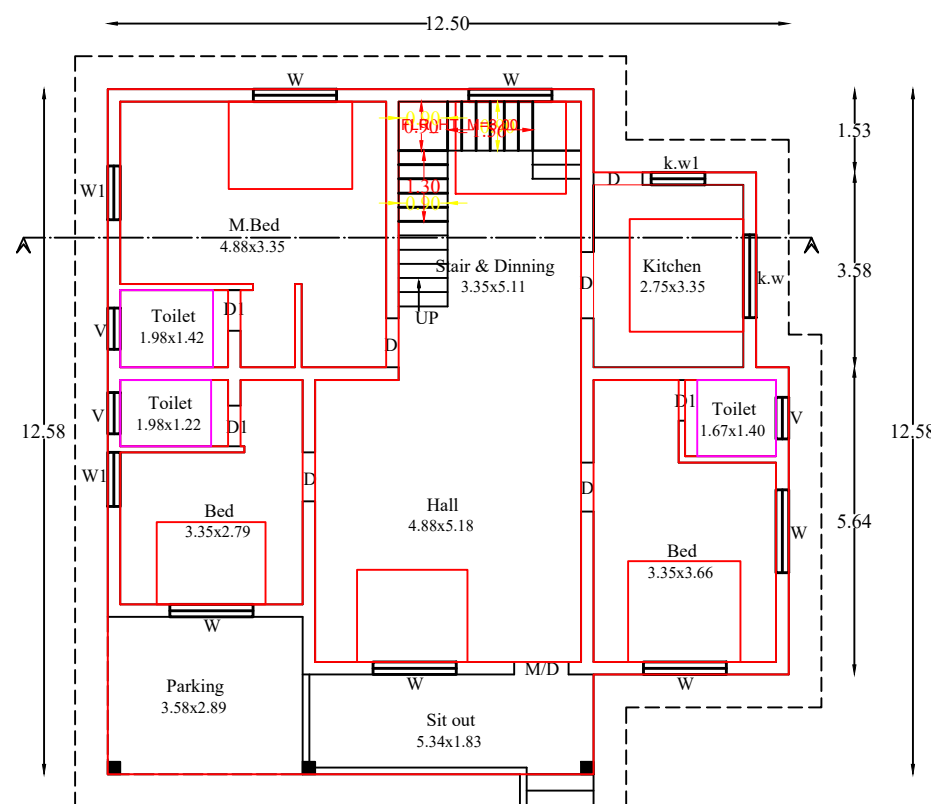


GROUND FLOOR PLAN

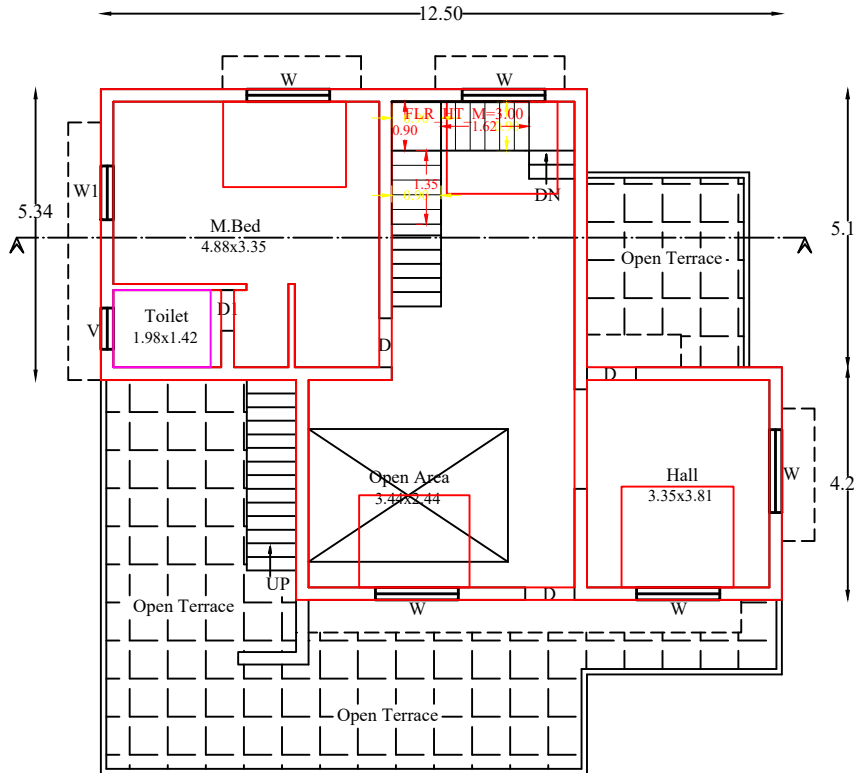


FIRST FLOOR PLAN

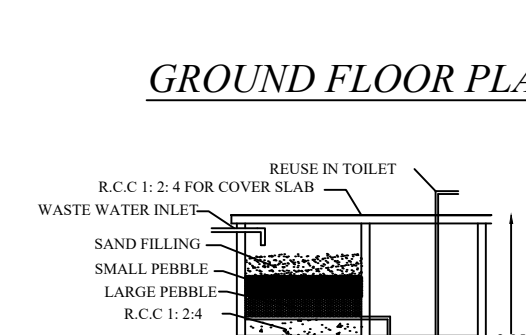


PIPE COMPOSITE PIT

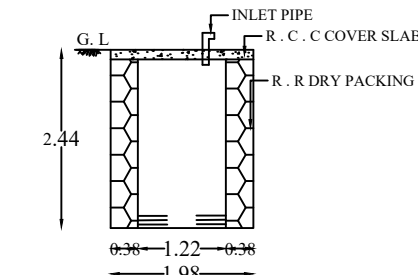


RAIN WATER STORAGE TANK SECTION

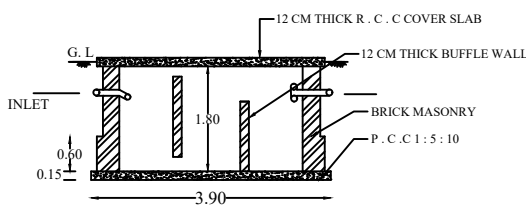


SECTION ON B-B

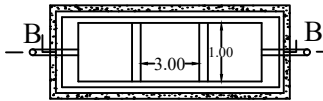


SEPTIC TANK PLAN

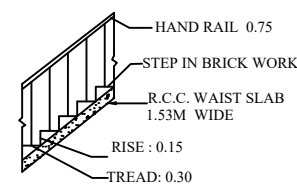

STAIR CASE SECTION

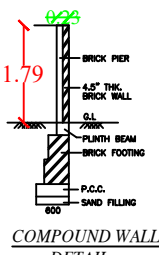


COMPOUND WALL DETAIL

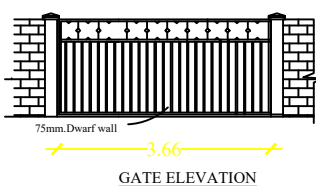


GATE ELEVATION



PLAN OF COMPOUND WALL

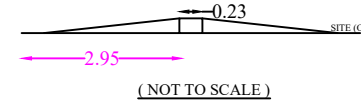


(NOT TO SCALE)

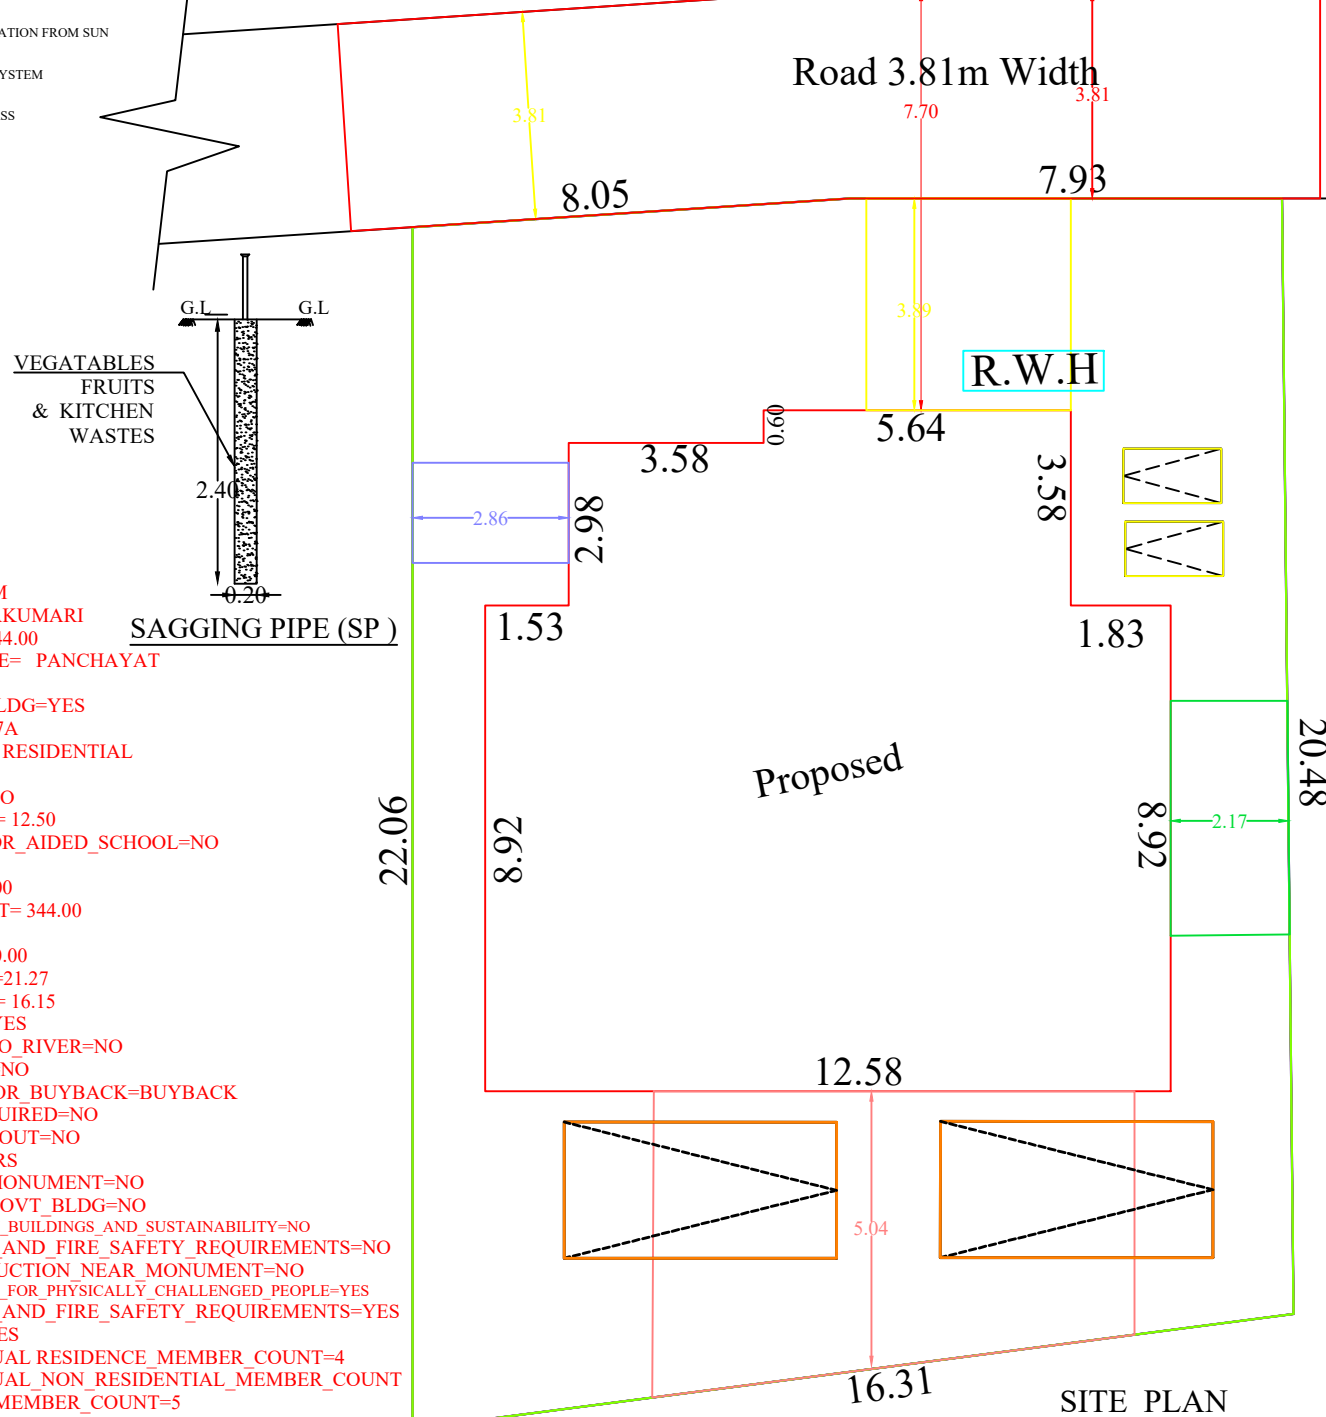

SITE PLAN

Scale 1 :100

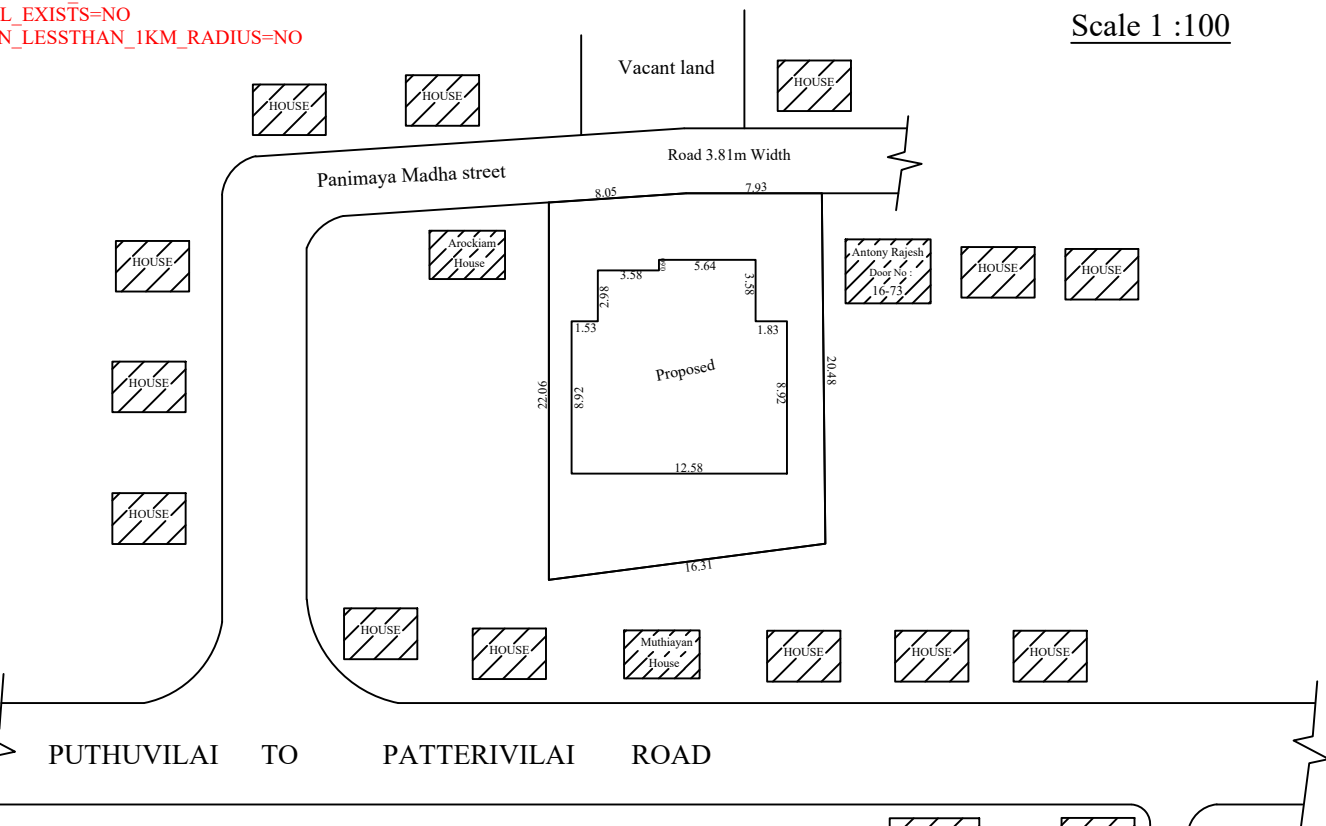

TOPO PLAN

(NOT TO SCALE)

NOTE : ALL DIMENSIONS ARE IN METER , SCALE :1:100

AREA OF SITE 3.44 ARE 8.500 CENTS

AREA IN SQ "M" AREA IN SQ "FT"

SITE AREA : 343.995 3702.60

PROPOSED PLINTH AREA

GROUND FLOOR : 143.07 1540.00

FIRST FLOOR : 84.49 909.45

TOTAL : 227.56 2449.45

PROPOSED FLOOR AREA

GROUND FLOOR : 116.22 1250.99

FIRST FLOOR : 72.31 778.34

TOTAL : 188.53 2029.33

LENGTH OF COMPOUND WALL 22.06 M

VACANT : 200.925 2162.75

F.S.I : 227.56/343.995 0.66 <2.00

PARKING CALCULATION :- 1 Car space = 2.50x5.00

Required parking :- Required car space = 227.56 / 75 = 3.00 car

Total plinth area = 227.56 sq.m

1 Two Wheeler space = 1.00 x 1.80

First 50 sq.m 1 dwelling unit = 1 Two Wheeler space

Plot coverage : 227.56x 100 / 343.995 = 66.15 %

ENTER VALUE ENTER MATERIAL ENTER SIZE

M/D PANELLED DOOR 1.00 x 2.10

D PANELLED DOOR 0.90 x 2.10

D1 PANELLED DOOR 0.75 x 2.10

W3 GLAZED WINDOW 1.50 x 1.34

W2 GLAZED WINDOW 1.00 x 1.34

K.W KITCHEN WINDOW 1.00 x 1.00

V GLAZED VENTILATOR 0.75 x 0.45

ROAD : ☐ PROPOSED : ☐

SITE : ☐ EXISTING : ☒

SIGNATURE OF LICENCED SURVEYOR

SIGNATURE OF APPLICANT

Eight ways to know a piece of land before you pay for it.

This report covers one part of the picture. These cover the rest, drawn from the same government records, for any property in Tamil Nadu.

LandLens One

Ask anything about a property and get an answer grounded in live government records, with the sources shown.

[/landlens/one](#)



Verify My Land

Every record check run on one property and returned as a single report.

[/landlens/verify-my-land](#)



Legal Opinion

An advocate's written opinion on the title, built on the records we pull for it.

[/landlens](#)



One Map

Every layer on one map: the parcel, its boundary, zoning, water bodies and what sits around it.

[/landlens/one/map](#)



PriceMap

What land actually changed hands for around this plot, taken from the registered deeds.

[/landlens/pricemap](#)



Build Scope

What you are allowed to build here: floor space, height, coverage and setbacks.

[/landlens/build-scope](#)



Property Tracker

Watch a property and hear about it when something new is registered against it.

[/landlens/property-tracker](#)



Deal Room

Run the transaction in one place: documents, stamping, signatures and the parties.

[/landlens/deal-room](#)



Twenty-four checks you can run yourself, at no cost.

Records and verification

The registers themselves, read for you.

Encumbrance Certificate

Patta and Chitta

Field Measurement Sketch

EC Analyzer

Bank charge check

Court case search

Seller background check

Approval check by survey

Value and duty

What it is worth and what it costs to register.

Guideline value by street

Guideline value by survey

Stamp duty and registration fees

Capital gains

Floor space index

Area unit converter

Zoning and land use

What the plan says can happen on this land.

Land use zone finder

CMDA land use check

Coastal regulation zone

Master plan check

Water bodies finder

Airport height clearance

Registers and directories

Who holds it, and which office keeps the record.

Find your registering office

Temple property check

Waqf property check

RERA register



Every free tool
/tools



Services we run
for you
/services



The LandLens
suite
/landlens/one



Every claim in this document traces back to a government record.

Legal opinions, due diligence and title verification

Building plan, layout and sub-division approvals

Completion and occupancy certificates, regularisation

Escrow, negotiation and NRI property management

Land survey, soil testing, architecture and construction

Verified RealEstate
3/350/2 Mettukuppam,
OMR Thoraipakkam,
Chennai 600 097, India
hello@verified.realestate
+91 9996 12 9996

Prepared from the registers named on the page each finding sits on. Where a register could not be read, this document says so in its place rather than leaving the gap to be read as a clean result.

