

PP

APPROVAL RECORD

Planning Permission

Kanniyakumari district, Tamil Nadu

APPROVAL TYPE

Building Plan

ISSUING AUTHORITY



Town Panchayat

The approval as the planning authority issued it, reproduced in full behind this page.



An approval speaks to what was sanctioned, not to what was built. Completion is a separate record.

PLAN SHOWING THE PROPOSED CONSTRUCTION OF COMMERCIAL & RESIDENTIAL BUILDING IN Re.Sv.No: 637/15, OF THEROOR VILLAGE, VAZHGA VALAMUDAN NAGER, THANDANAYAKAN KONAM, THEROOR TOWN PANCHAYAT, AGATHEESWARAM TALUK, KANNIYAKUMARI DIST.

NAME OF OWNER :Mr.A.SUNDAR SINGH,
4-53, CHURCH STREET
ARUMANALLOOR.

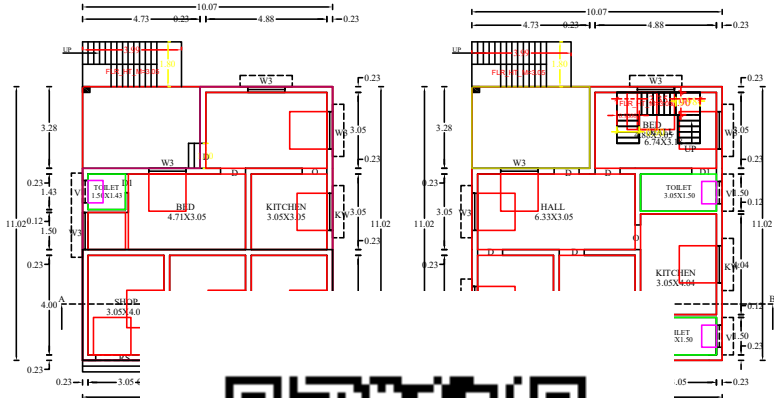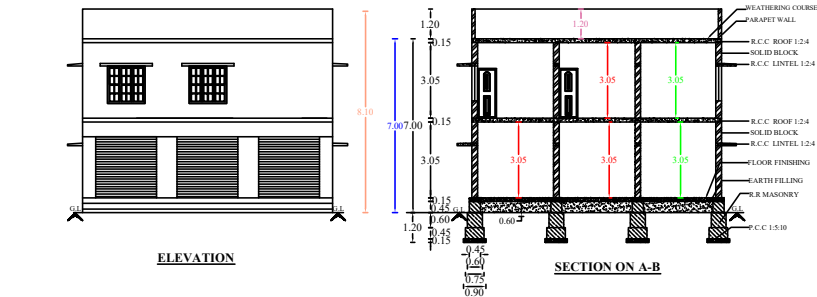

PLAN INFO
PLOT AREA M2=287.4
AS AT SITE=287.07
FMB OR PLR=287.07
AS PER DOCUMENT= DISTRICT-KANNIYAKUMARI
TALUK-AGATHEESWARAM
SURVEY NO= 637/15
PATTI NO=11763
IS SWIMMING POOL
IS APPROVED LAYOUT
SINGLE FAMILY BLDG
CRZ-NO
SECURITY_ZONE=NO
ACCESS WIDTH M=7
ROAD WIDTH=9.00
ROAD LENGTH=100
AVG. PLOT_DEPTH= 1
AVG. PLOT_WIDTH= 2
LAND USE_ZONE = R
PLOT NO=0
RWH DECLARED=YE
OSR APPLICABLE=NO
OSR_SURREBUYBACK_RETAIN=NO
PREMIUM_FSI_REQUIRED=NO
BUILDING_NEAR_TO_RIVER=NO
AREA_TYPE=OTHERS
BUILDING_NEAR_MONUMENT=NO
BUILDING_NEAR_GOVTD_BLDG=NO
PROVISION_FOR_GREEN_BUILDINGS_AND_SUSTAINABILITY=NO
FIRE_PROTECTION_AND_FIRE_SAFETY_REQUIREMENTS=NO
JURISDICTION_TYPE=CORPORATION
IF_HERITAGE_TOWN_LESS_THAN_1KM_RADIUS=NO

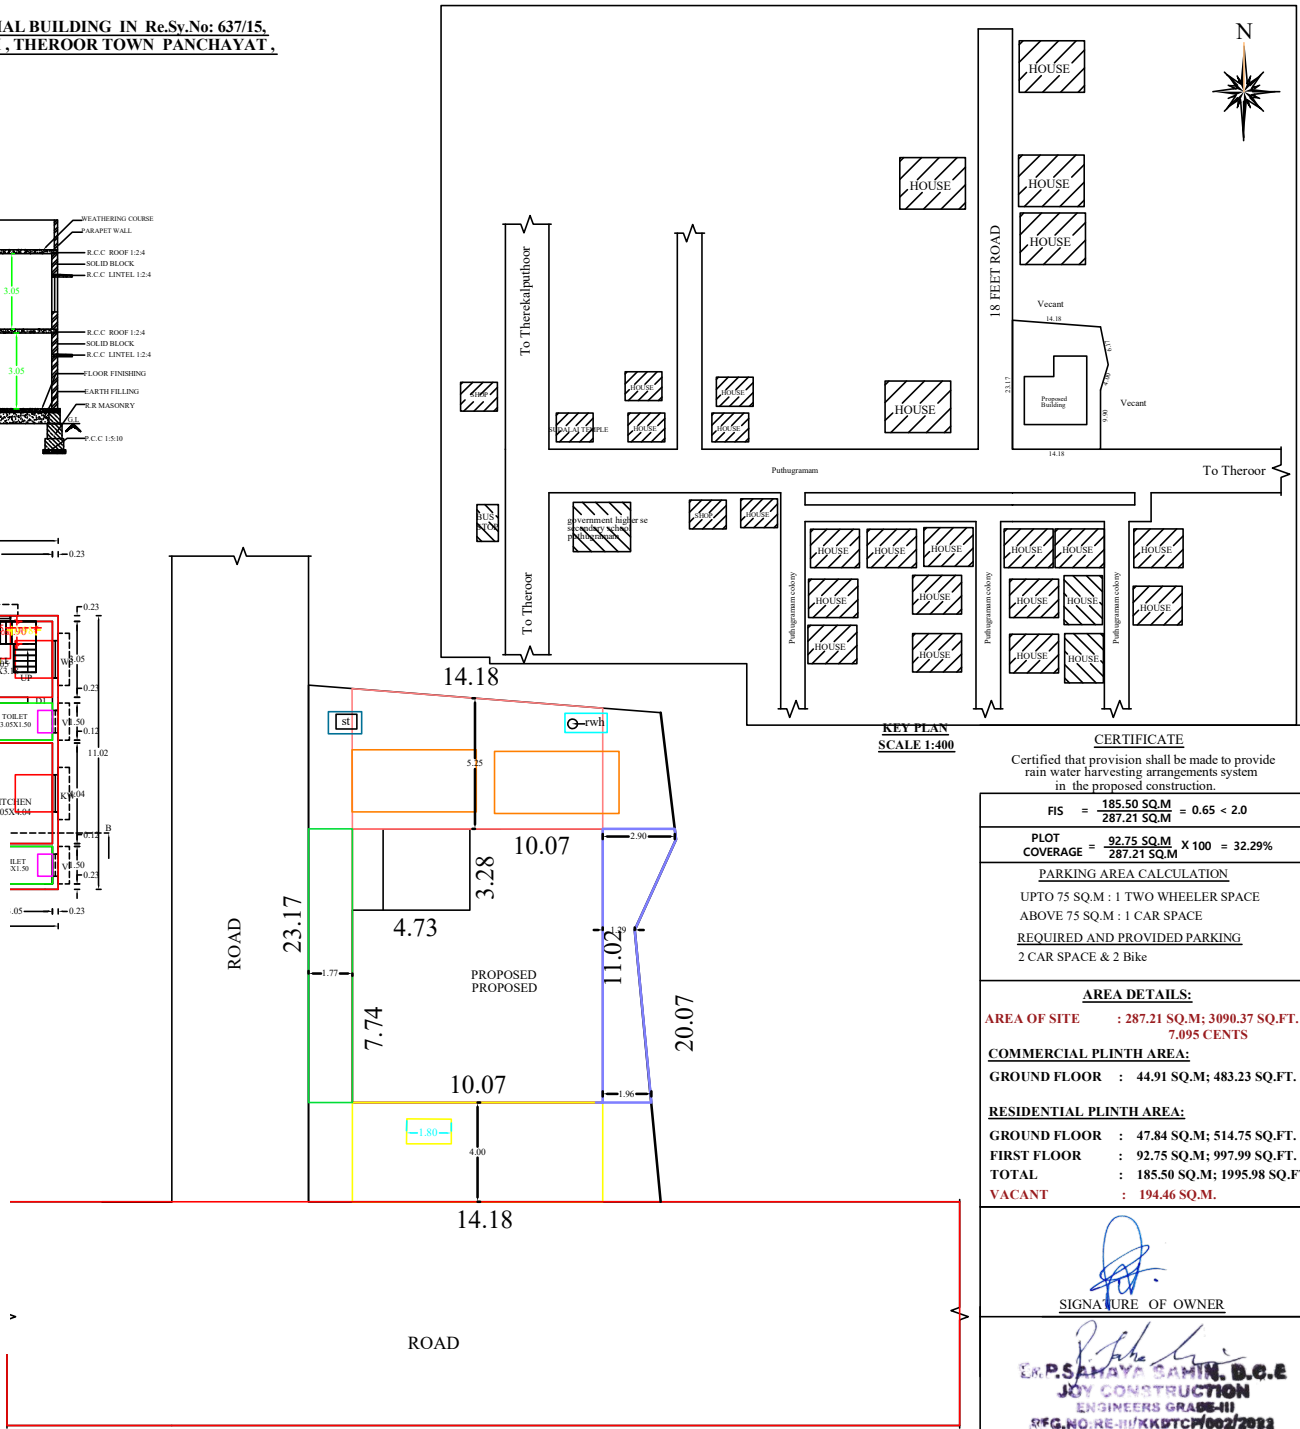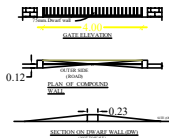

SITE PLAN
SCALE 1:100

KEY PLAN
SCALE 1:400

CERTIFICATE
Certified that provision shall be made to provide rain water harvesting arrangements system in the proposed construction.

FIS = 185.50 SQ.M / 287.21 SQ.M = 0.65 < 2.0
PLOT COVERAGE = 92.75 SQ.M X 100 = 32.29%

PARKING AREA CALCULATION
UPTO 75 SQ.M : 1 TWO WHEELER SPACE
ABOVE 75 SQ.M : 1 CAR SPACE
REQUIRED AND PROVIDED PARKING
2 CAR SPACE & 2 Bike

AREA DETAILS:
AREA OF SITE : 287.21 SQ.M; 3090.37 SQ.FT.
7.095 CENTS


COMMERCIAL PLINTH AREA:
GROUND FLOOR : 44.91 SQ.M; 483.23 SQ.FT.

RESIDENTIAL PLINTH AREA:
GROUND FLOOR : 47.84 SQ.M; 514.75 SQ.FT.
FIRST FLOOR : 92.75 SQ.M; 997.99 SQ.FT.
TOTAL : 185.50 SQ.M; 1995.98 SQ.FT.
VACANT : 194.46 SQ.M.

SIGNATURE OF OWNER

Dr. P. SAHAYA SAMIN, D.C.E
JOY CONSTRUCTION
ENGINEERS GRASS-III
REG. NO. RE-11/KK/PTC/002/2013
6/85, Peruvital Road
Peruvathipuram Nagercoil-620 001
PH : 9600169975

SIGNATURE OF REGISTERED ENGINEER

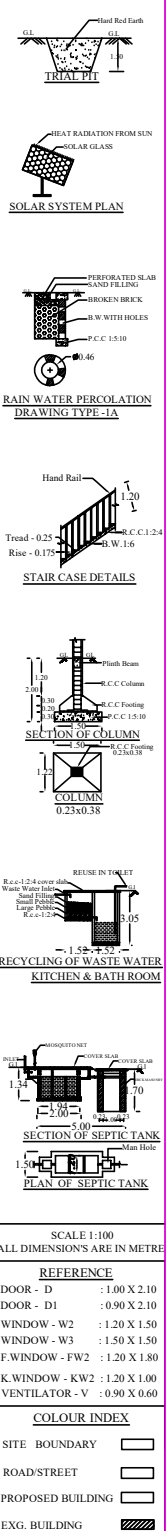

Eight ways to know a piece of land before you pay for it.

This report covers one part of the picture. These cover the rest, drawn from the same government records, for any property in Tamil Nadu.

LandLens One

Ask anything about a property and get an answer grounded in live government records, with the sources shown.

[/landlens/one](#)



Verify My Land

Every record check run on one property and returned as a single report.

[/landlens/verify-my-land](#)



Legal Opinion

An advocate's written opinion on the title, built on the records we pull for it.

[/landlens](#)



One Map

Every layer on one map: the parcel, its boundary, zoning, water bodies and what sits around it.

[/landlens/one/map](#)



PriceMap

What land actually changed hands for around this plot, taken from the registered deeds.

[/landlens/pricemap](#)



Build Scope

What you are allowed to build here: floor space, height, coverage and setbacks.

[/landlens/build-scope](#)



Property Tracker

Watch a property and hear about it when something new is registered against it.

[/landlens/property-tracker](#)



Deal Room

Run the transaction in one place: documents, stamping, signatures and the parties.

[/landlens/deal-room](#)



Twenty-four checks you can run yourself, at no cost.

Records and verification

The registers themselves, read for you.

Encumbrance Certificate

Patta and Chitta

Field Measurement Sketch

EC Analyzer

Bank charge check

Court case search

Seller background check

Approval check by survey

Value and duty

What it is worth and what it costs to register.

Guideline value by street

Guideline value by survey

Stamp duty and registration fees

Capital gains

Floor space index

Area unit converter

Zoning and land use

What the plan says can happen on this land.

Land use zone finder

CMDA land use check

Coastal regulation zone

Master plan check

Water bodies finder

Airport height clearance

Registers and directories

Who holds it, and which office keeps the record.

Find your registering office

Temple property check

Waqf property check

RERA register



Every free tool
/tools



Services we run
for you
/services



The LandLens
suite
/landlens/one



Every claim in this document traces back to a government record.

Legal opinions, due diligence and title verification

Building plan, layout and sub-division approvals

Completion and occupancy certificates, regularisation

Escrow, negotiation and NRI property management

Land survey, soil testing, architecture and construction

Verified RealEstate
3/350/2 Mettukuppam,
OMR Thoraipakkam,
Chennai 600 097, India
hello@verified.realestate
+91 9996 12 9996

Prepared from the registers named on the page each finding sits on. Where a register could not be read, this document says so in its place rather than leaving the gap to be read as a clean result.

