

PP

APPROVAL RECORD

Planning Permission

Kanniyakumari district, Tamil Nadu

APPROVAL TYPE

Building Plan

ISSUING AUTHORITY


Town Panchayat

The approval as the planning authority issued it, reproduced in full behind this page.

An approval speaks to what was sanctioned, not to what was built. Completion is a separate record.

PLAN SHOWING CONSTRUCTION OF R.C.C. ROOF RESIDENTIAL BUILDING IN RE.SY.367/11 KILLIYOOR-A VILLAGE IN KILLIYOOR TALUK AT PULLANICHA VILAI, THOLAYAVATTAM POST, KANYAKUMARI DISTRICT IN KILLIYOOR TOWN PANCHAYAT.


NAME OF APPLICANT : MRS. K.N. ABSARA, W/O. Mr. A. VIJIN

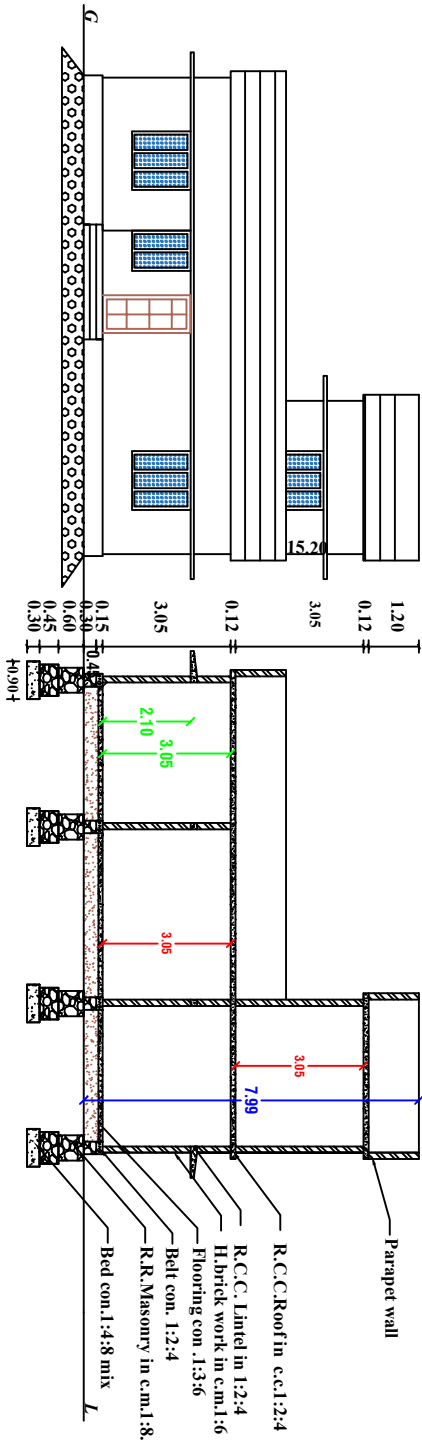

FRONT ELEVATION

CROSS SECTION ON - CS

ALL DIMENSION ARE IN METER



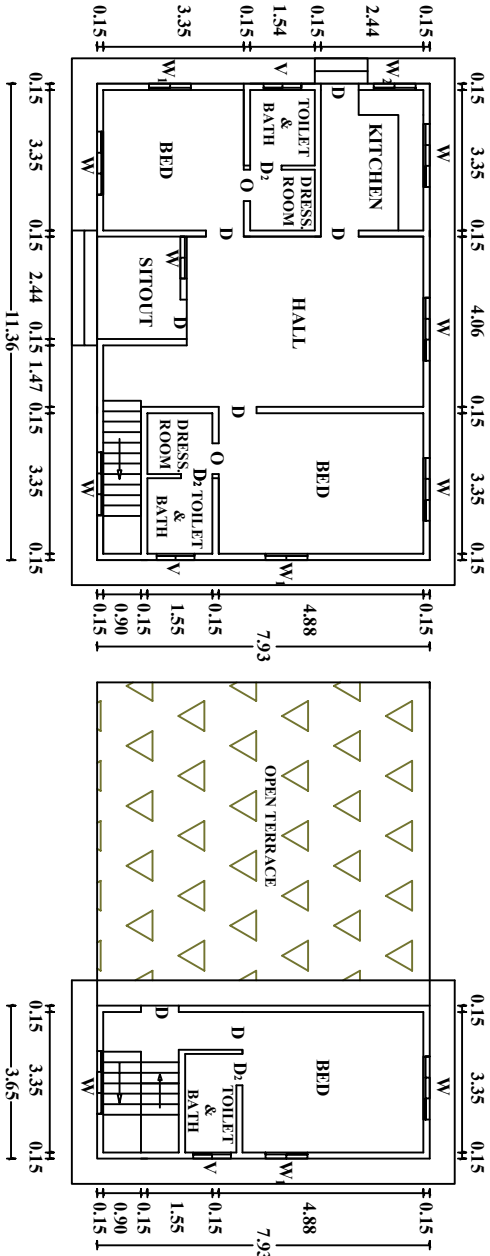


GROUND FLOOR PLAN

FIRST FLOOR PLAN


AREA OF THE BUILDING DETAILS			
PLINTH AREA			
GROUND FLOOR : 90.09 M ² (969.37 SQ.FT)			
FIRST FLOOR : 28.94 M ² (311.39 SQ.FT)			
TOTAL : 119.03 M ² (1280.76 SQ.FT)			
FLOOR AREA			
GROUND FLOOR : 80.39 M ² (865.00 SQ.FT)			
FIRST FLOOR : 20.41 M ² (219.61 SQ.FT)			
TOTAL : 100.80 M ² (1084.41 SQ.FT)			
AREA OF THE PLOT - 8.100 CENT (327.81sq.m)			
SCALE -1:100			
REFERENCE			
REFERENCE	SCHEDULE OF JOINERIES	REF	DISCRPTION
☐ PLOT BOUNDARY	REF	DISCRPTION	SIZE
☐ PRO.BUILDING	D	DOOR	0.90X2.10
☐ EX. BUILDING	D ₂	DOOR	0.75X2.10
☐ EX. ROAD	W	WINDOW	1.50X1.40
☐ PRO.SOAK PIT	W ₁	WINDOW	1.00X1.40
☐ PRO.R.W.H.PIT	W ₂	WINDOW	1.50X1.30
☐ VENTILATOR	V	VENTILATOR	0.90X0.45

PLAN INFO	PLOT AREA M ² =327.81
AS PER DOCUMENT=327.81	AS AT SITE= 327.81
FINR OR PIR= 327.81	SINGLE FAMILY_BLDG= YES
CRZ-NO	SECURITY_ZONE=NO
ACCESS_WIDTH M=3	DEPTH CUTTING MORE THAN 1.5 M=NO
WHETHER GOVT OR AIDED SCHOOL=NO	ROAD WIDTH=3.60
ROAD LENGTH=800	AREA TYPE-OTHERS
ANG PLOT DEPTH=11.20	ANG PLOT WIDTH=24.10
LAND USE_ZONE=PRZ	LEASEHOLD LAND=NO
BUILDING NEAR MONUMENT=NO	BUILDING NEAR GOVT BLDG=NO
BARRIER FREE ACCESS FOR PHYSICALLY CHALLENGED PEOPLE=NO	PROVISION FOR GREEN BUILDINGS AND SUSTAINABILITY=NO
FIRE PROTECTION AND FIRE SAFETY REQUIREMENTS=NO	NO FOR CONSTRUCTION NEAR AIRPORT=NO
NO FOR CONSTRUCTION NEAR DEFENCE AERODROMES=NO	NO FOR STATE ENV IMPACT=NO
NOC FILLWATER=NO	NOC FILLWATER=NO
NOC COLLECTION GYT LAND=NO	NOC IRRIGATION DEPT=NO
NOC FIRE DEPT=NO	DISTRICT-KANYAKUMARI
JURISDICTION TYPE=PANCHAYAT	OSR APPLICATION=NO
PREMIUM/FI REQUIRED=NO	IS APPROVED LAYOUT=YES
PLOT NO=1	OCCUPANCY=RESIDENTIAL
RWH DECLARED=YES	SURVEY_NO=367/11
PATTAL NO=668	TALUK=KILLIYOOR
IF HERITAGE, TOWN LESS THAN 1KM RADII=NO	IS SWIMMING POOL EXISTS=NO

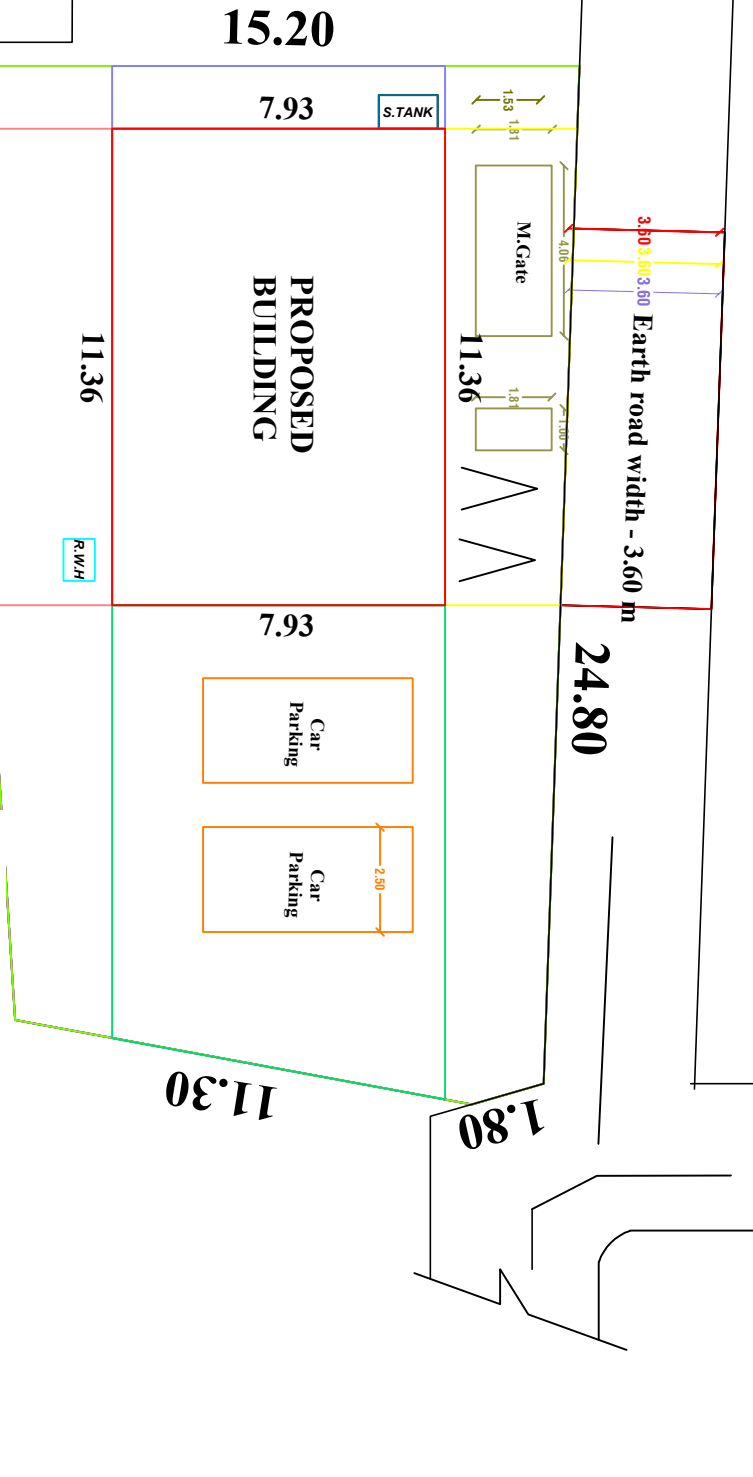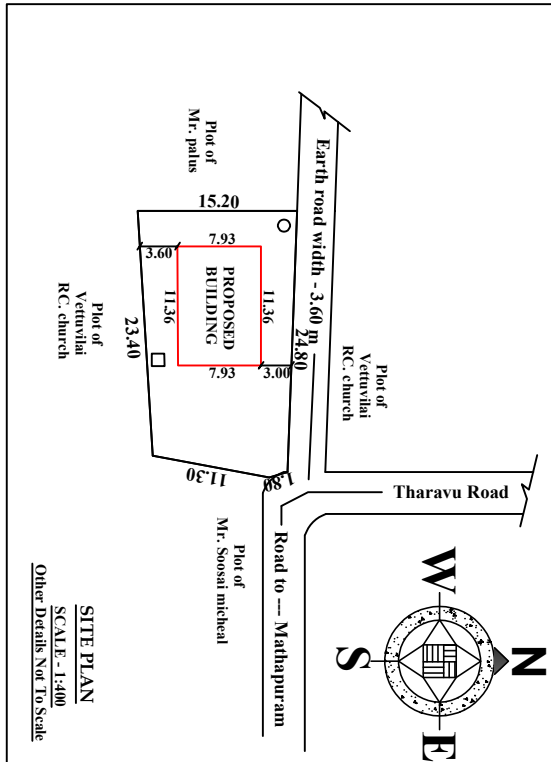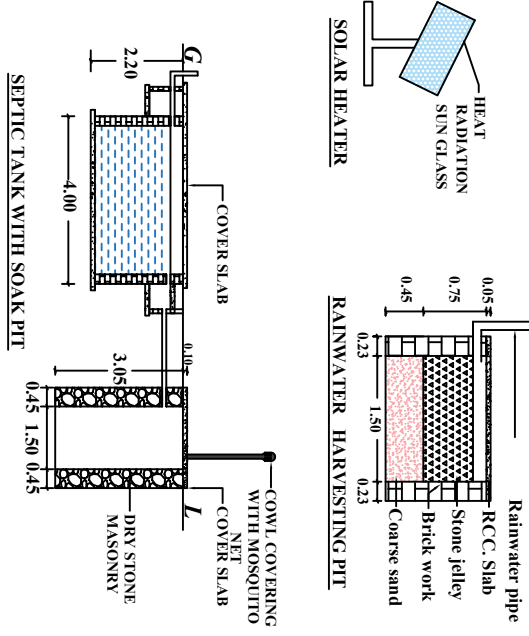

Er. C. Selvin John, DCE, B.Tech (Civil)
Licenced Building Surveyor
MATHA Constructions
Vellayambalam, (Opposite of Govt. School)
Vencode Post, K.K. District - 629 171
Cell: 9807346064
Surveyor / Engineer

Signature of applicant

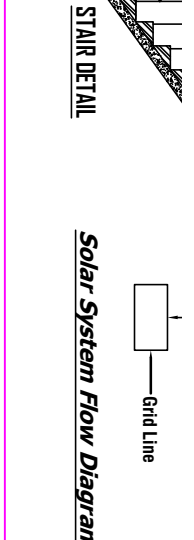

Eight ways to know a piece of land before you pay for it.

This report covers one part of the picture. These cover the rest, drawn from the same government records, for any property in Tamil Nadu.

LandLens One

Ask anything about a property and get an answer grounded in live government records, with the sources shown.

[/landlens/one](#)



Verify My Land

Every record check run on one property and returned as a single report.

[/landlens/verify-my-land](#)



Legal Opinion

An advocate's written opinion on the title, built on the records we pull for it.

[/landlens](#)



One Map

Every layer on one map: the parcel, its boundary, zoning, water bodies and what sits around it.

[/landlens/one/map](#)



PriceMap

What land actually changed hands for around this plot, taken from the registered deeds.

[/landlens/pricemap](#)



Build Scope

What you are allowed to build here: floor space, height, coverage and setbacks.

[/landlens/build-scope](#)



Property Tracker

Watch a property and hear about it when something new is registered against it.

[/landlens/property-tracker](#)



Deal Room

Run the transaction in one place: documents, stamping, signatures and the parties.

[/landlens/deal-room](#)



Twenty-four checks you can run yourself, at no cost.

Records and verification

The registers themselves, read for you.

Encumbrance Certificate

Patta and Chitta

Field Measurement Sketch

EC Analyzer

Bank charge check

Court case search

Seller background check

Approval check by survey

Value and duty

What it is worth and what it costs to register.

Guideline value by street

Guideline value by survey

Stamp duty and registration fees

Capital gains

Floor space index

Area unit converter

Zoning and land use

What the plan says can happen on this land.

Land use zone finder

CMDA land use check

Coastal regulation zone

Master plan check

Water bodies finder

Airport height clearance

Registers and directories

Who holds it, and which office keeps the record.

Find your registering office

Temple property check

Waqf property check

RERA register



Every free tool
/tools



Services we run
for you
/services



The LandLens
suite
/landlens/one



Every claim in this document traces back to a government record.

Legal opinions, due diligence and title verification

Building plan, layout and sub-division approvals

Completion and occupancy certificates, regularisation

Escrow, negotiation and NRI property management

Land survey, soil testing, architecture and construction

Verified RealEstate
3/350/2 Mettukuppam,
OMR Thoraipakkam,
Chennai 600 097, India
hello@verified.realestate
+91 9996 12 9996

Prepared from the registers named on the page each finding sits on. Where a register could not be read, this document says so in its place rather than leaving the gap to be read as a clean result.

