

PP

APPROVAL RECORD

Planning Permission

Kanniyakumari district, Tamil Nadu

APPROVAL TYPE

Building Plan


ISSUING AUTHORITY

Town Panchayat

The approval as the planning authority issued it, reproduced in full behind this page.

An approval speaks to what was sanctioned, not to what was built. Completion is a separate record.


NAME OF OWNER :
Mr.A.JAMEEL AHAMEED
MAIN ROAD,
THIRUVITHANCODE .

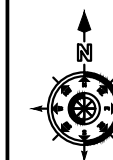


AREA DETAILS - BUILDING			
PLINTH AREA			
Plinth Area	111.47 Sq.m	1199.86 Sq.ft	
Floor Area	99.44 Sq.m	1070.37 Sq.ft	
AREA DETAILS - PLOT			
Site Area	5.000 Cents	2.02 Are	
	(202.350 Sq.m)	(2178.00 Sq.ft)	
Vacant Area	90.88 Sq.m	978.23 Sq.ft	
F.S.I	111.47	202.35	0.55 < 2.00
PC	111.47	202.35	55.09 < 50

REF	DESCRIPTION	SIZE										
RS	Rolling Shutter	3.00X2.10										
W3	Window	1.50x1.50										
SCALE : 1:100	ALL DIMENSIONS ARE IN METRE	≡ DWG NO ≡ <table border="1" style="border-collapse: collapse; text-align: center;"> <tr> <td>0</td><td>0</td><td>7</td><td>2</td><td>7</td></tr> <tr> <td>0</td><td>0</td><td>8</td><td>2</td><td>5</td></tr> </table>	0	0	7	2	7	0	0	8	2	5
0	0	7	2	7								
0	0	8	2	5								


S.NO	MACHINE	NO	H.P	TOTAL H.P
1	COMPROSOR	2	1.00	2 H.P

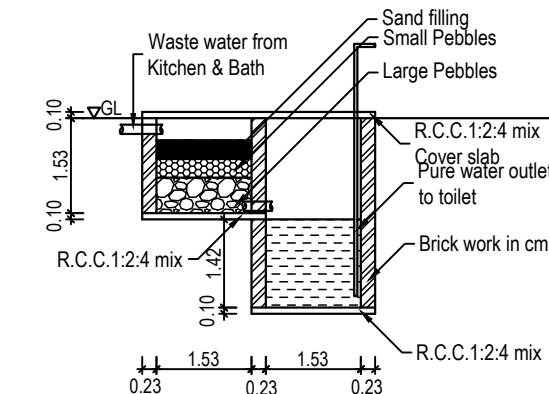


A diagram of a rectangular road. The horizontal dimension is labeled 9.00 and the vertical dimension is labeled 6.71. The word "ROAD" is written vertically in the center of the rectangle. The rectangle is outlined in red, and the dimensions are indicated by black lines with arrows.

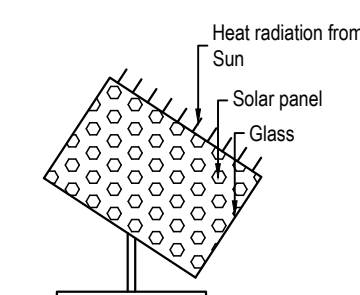



SOLAR SYSTEM

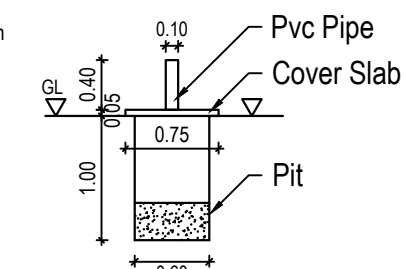


SOLID WASTE COMPOST PIT

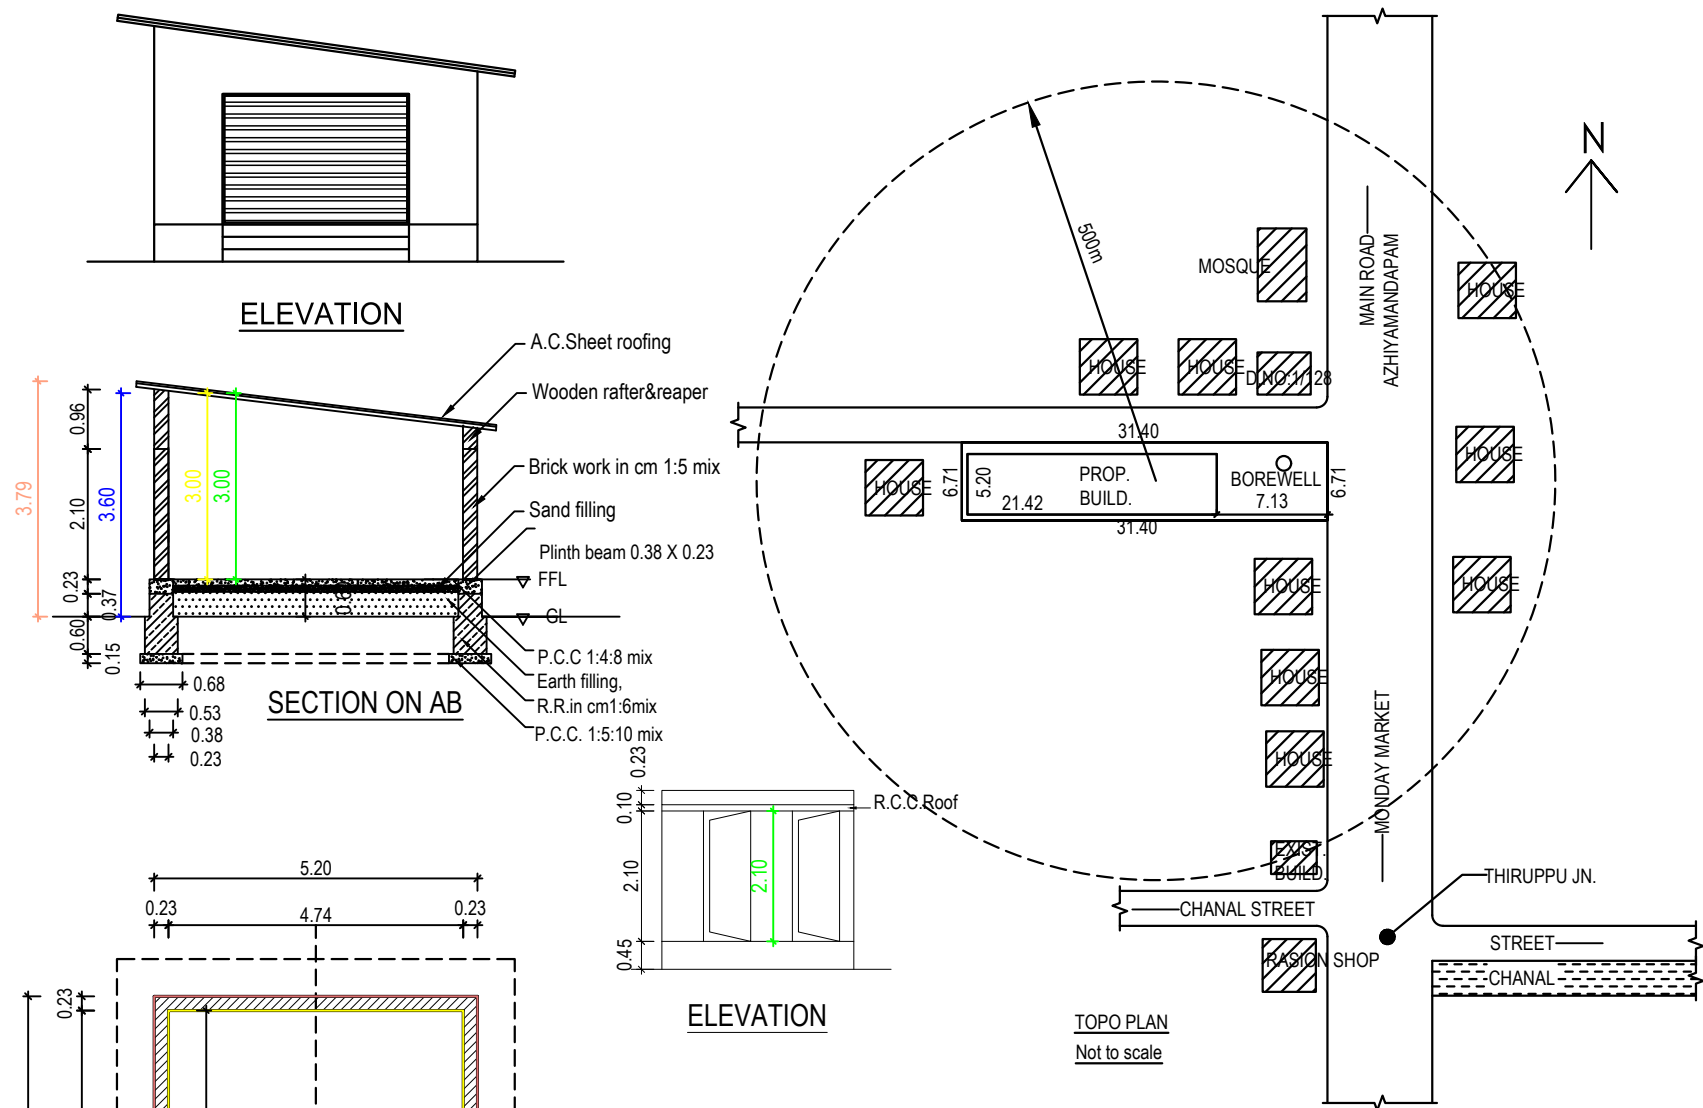


KEY PLAN
SCALE 1:40

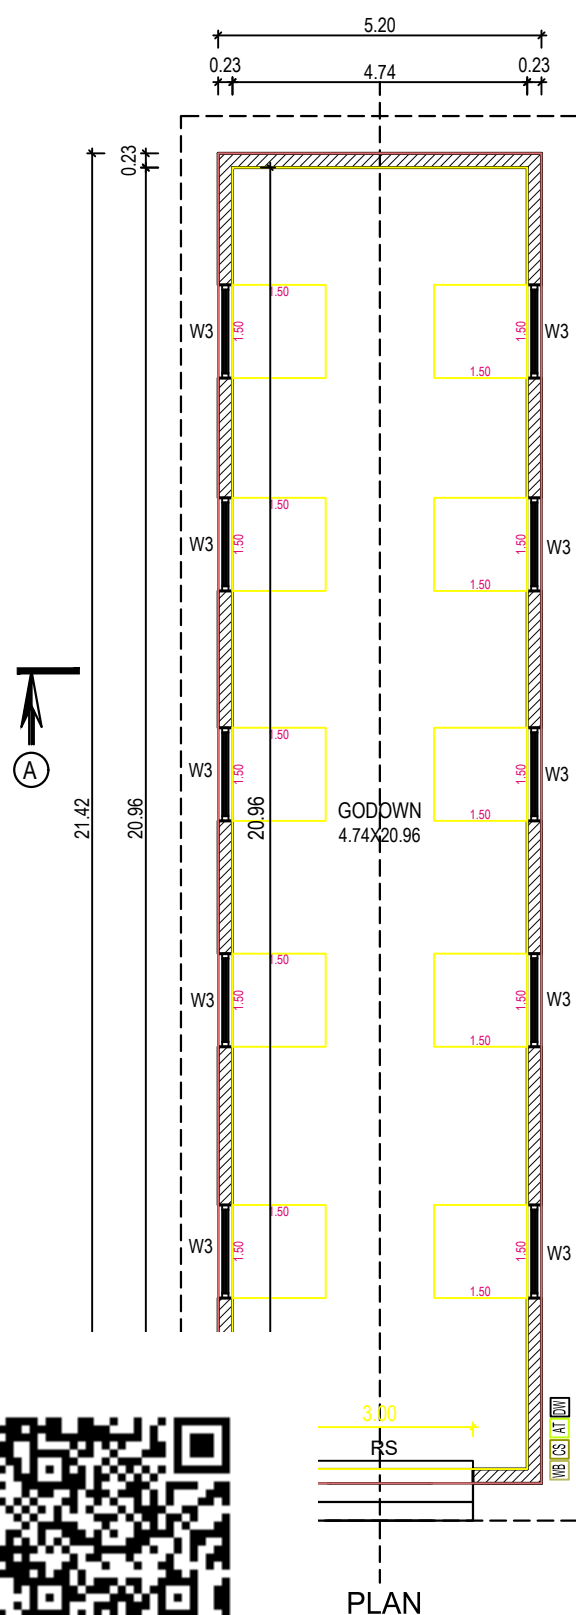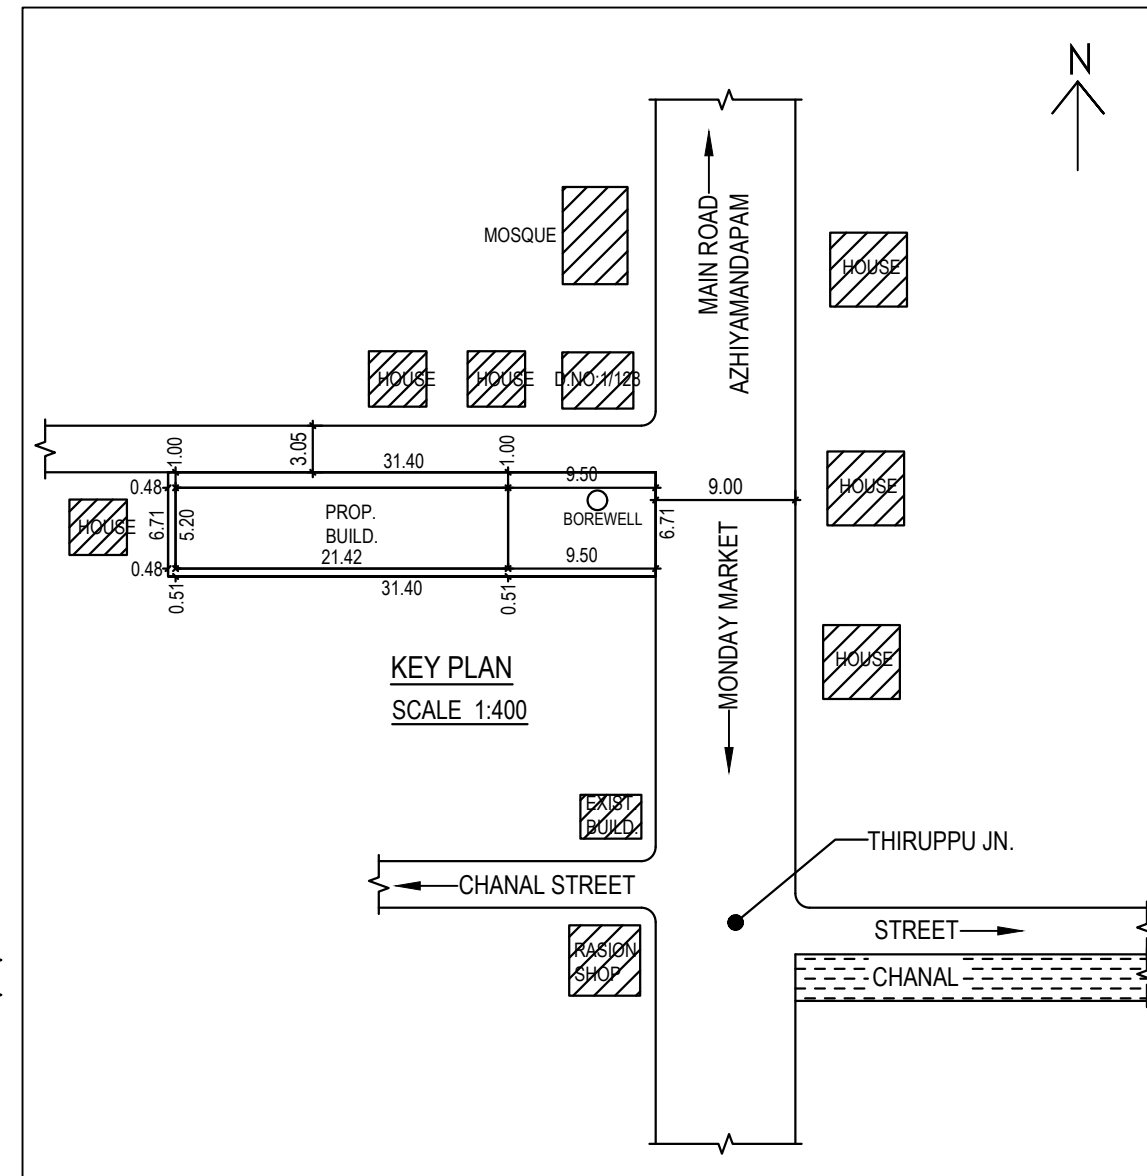

PLAN

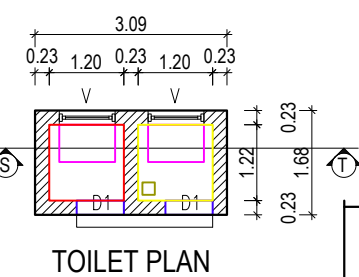


TOILET PLAN

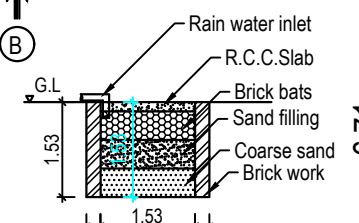


RAIN WATER

HARVESTING PIT


RW_H_CAPACITY_L=5000LTRS

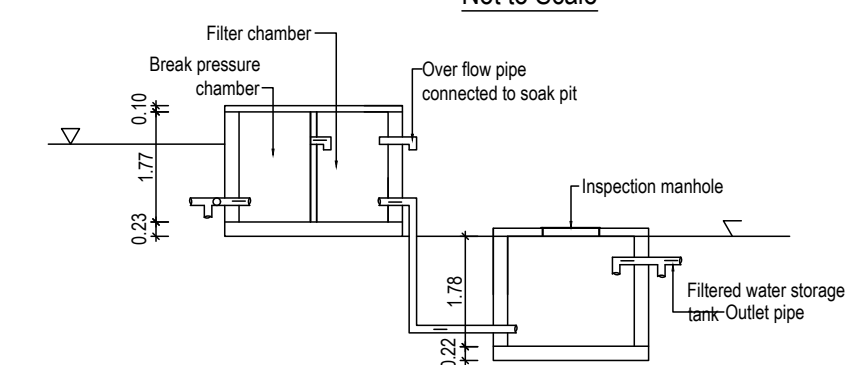


SECTION OF FILTER CHAMBER

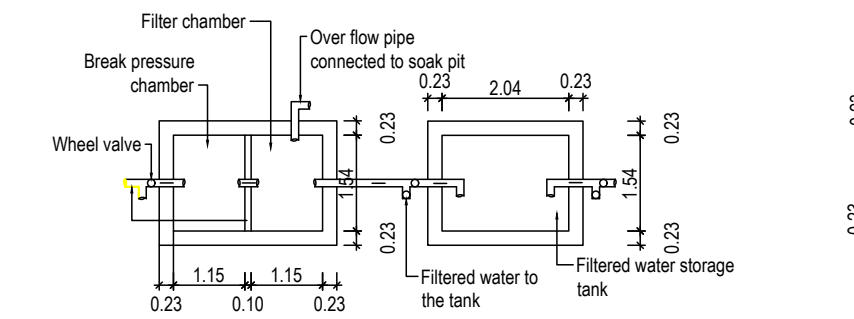

PLAN OF FILTER CHAMBER

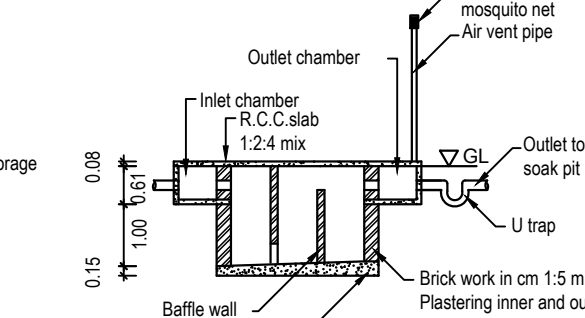

SECTION UV

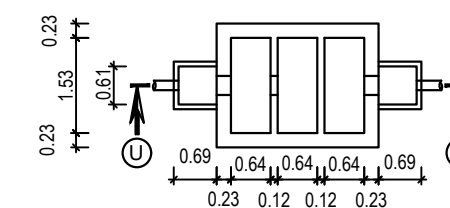


SEPTIC TANK PLAN

```

PLAN INFO
AREA_PLOT_M2=202.35
AS_ATTITUDE=210.45
FMB_OR_PLR=202.35
AS_PER_DOCUMENT=202.35
AVG_PLOT_WIDTH=6.71
AVG_PLOT_DEPTH=31.40
ROAD_WIDTH=9.00
AREA_TYPE=ERWS
SURVEY_NO=104/12
Patta_No=3810
TALUK=KALKULAM
JURISDICTION_TYPE=PANCHAYAT
OSR_APPLICABLE=NO
OSR_SURRE_BUYBACK_RETAIN=RETAIN
PREMIUM_FSC_REQUIRED=NO
OSR_SURRENDER_OR_BUYBACK=YES
IS_APPROVED_LAYOUT=YES
ORGANIZATION_TYPE=PRIVATE
CRZ=NO
BLOCK_1_B_SHOP_MEMBER_COUNT=1
ROAD_LENGTH=100.00
LAND_USE_ZONE=COMMERCIAL
PLOT_NO=0
DISTRICT=KANYAKUMARI
IS_SWIMMING_POOL_EXISTS=NO
RWH_DECLARED=YES
IF HERITAGE TOWN LESS THAN 1KM RADIUS=NO

```

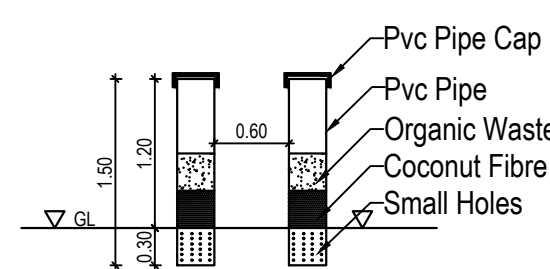

PIPE COMPOST PIT

OWNER

Er. JAHABAR SADIQ
Register Engineer Grade- III
Register No: 150/LS/2022/00021
Nagercoil Corporation
jafferplan@gmail.com
Call No: 9894313801

ENGINEER

Eight ways to know a piece of land before you pay for it.

This report covers one part of the picture. These cover the rest, drawn from the same government records, for any property in Tamil Nadu.

LandLens One

Ask anything about a property and get an answer grounded in live government records, with the sources shown.

[/landlens/one](#)



Verify My Land

Every record check run on one property and returned as a single report.

[/landlens/verify-my-land](#)



Legal Opinion

An advocate's written opinion on the title, built on the records we pull for it.

[/landlens](#)



One Map

Every layer on one map: the parcel, its boundary, zoning, water bodies and what sits around it.

[/landlens/one/map](#)



PriceMap

What land actually changed hands for around this plot, taken from the registered deeds.

[/landlens/pricemap](#)



Build Scope

What you are allowed to build here: floor space, height, coverage and setbacks.

[/landlens/build-scope](#)



Property Tracker

Watch a property and hear about it when something new is registered against it.

[/landlens/property-tracker](#)



Deal Room

Run the transaction in one place: documents, stamping, signatures and the parties.

[/landlens/deal-room](#)



Twenty-four checks you can run yourself, at no cost.

Records and verification

The registers themselves, read for you.

Encumbrance Certificate

Patta and Chitta

Field Measurement Sketch

EC Analyzer

Bank charge check

Court case search

Seller background check

Approval check by survey

Value and duty

What it is worth and what it costs to register.

Guideline value by street

Guideline value by survey

Stamp duty and registration fees

Capital gains

Floor space index

Area unit converter

Zoning and land use

What the plan says can happen on this land.

Land use zone finder

CMDA land use check

Coastal regulation zone

Master plan check

Water bodies finder

Airport height clearance

Registers and directories

Who holds it, and which office keeps the record.

Find your registering office

Temple property check

Waqf property check

RERA register



Every free tool
/tools



Services we run
for you
/services



The LandLens
suite
/landlens/one



Every claim in this document traces back to a government record.

Legal opinions, due diligence and title verification

Building plan, layout and sub-division approvals

Completion and occupancy certificates, regularisation

Escrow, negotiation and NRI property management

Land survey, soil testing, architecture and construction

Verified RealEstate
3/350/2 Mettukuppam,
OMR Thoraipakkam,
Chennai 600 097, India
hello@verified.realestate
+91 9996 12 9996

Prepared from the registers named on the page each finding sits on. Where a register could not be read, this document says so in its place rather than leaving the gap to be read as a clean result.

