

PP

APPROVAL RECORD

Planning Permission

Kanniyakumari district, Tamil Nadu

APPROVAL TYPE

Building Plan

ISSUING AUTHORITY

Town Panchayat



The approval as the planning authority issued it, reproduced in full behind this page.

An approval speaks to what was sanctioned, not to what was built. Completion is a separate record.








PLAN SHOWING THE PROPOSED CONSTRUCTION OF A TERRACED ROOF RESIDENTIAL BUILDING AT PONGINKALAI, IN RE SY NO:-691/4C2,691/5A2 PATTA NO:-5150,5147, IN KADAYAL VILLAGE, KADAYAL TOWN PANCHAYATH, VILAVANCODE TALUK, KANNIYAKUMARI DISTRICT.

NAME OF OWNER : Mr.M.ABHILASH. S/O Mr.MANOCHARAN.

PONGINKALAI, KADAYAL,
KALIYAL POST, K.K. DISTRICT.
Cell:- 94422711683.

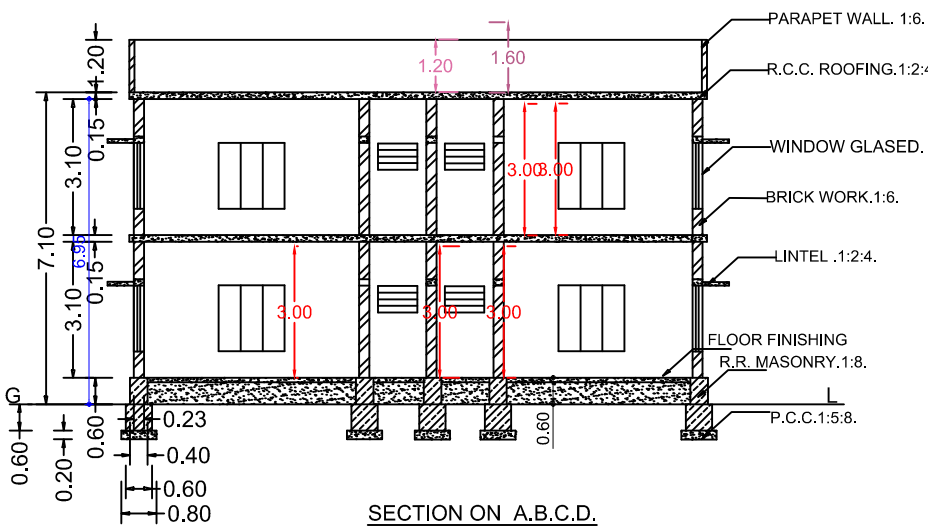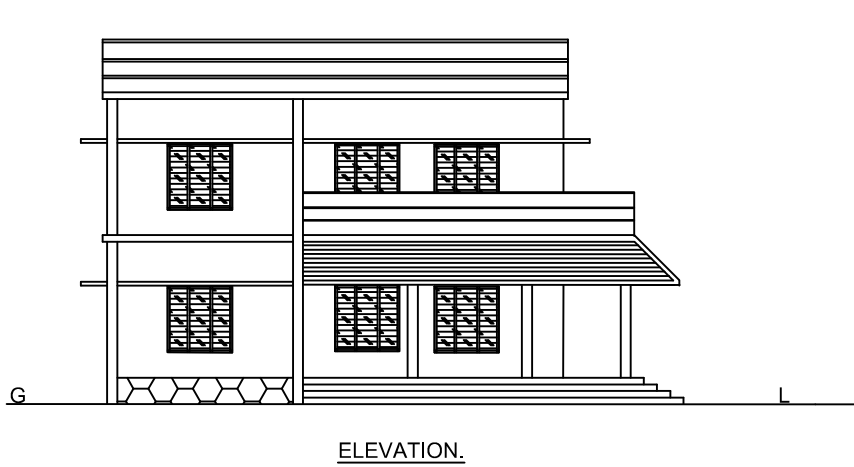

KEY PLAN
SCALE:1:100

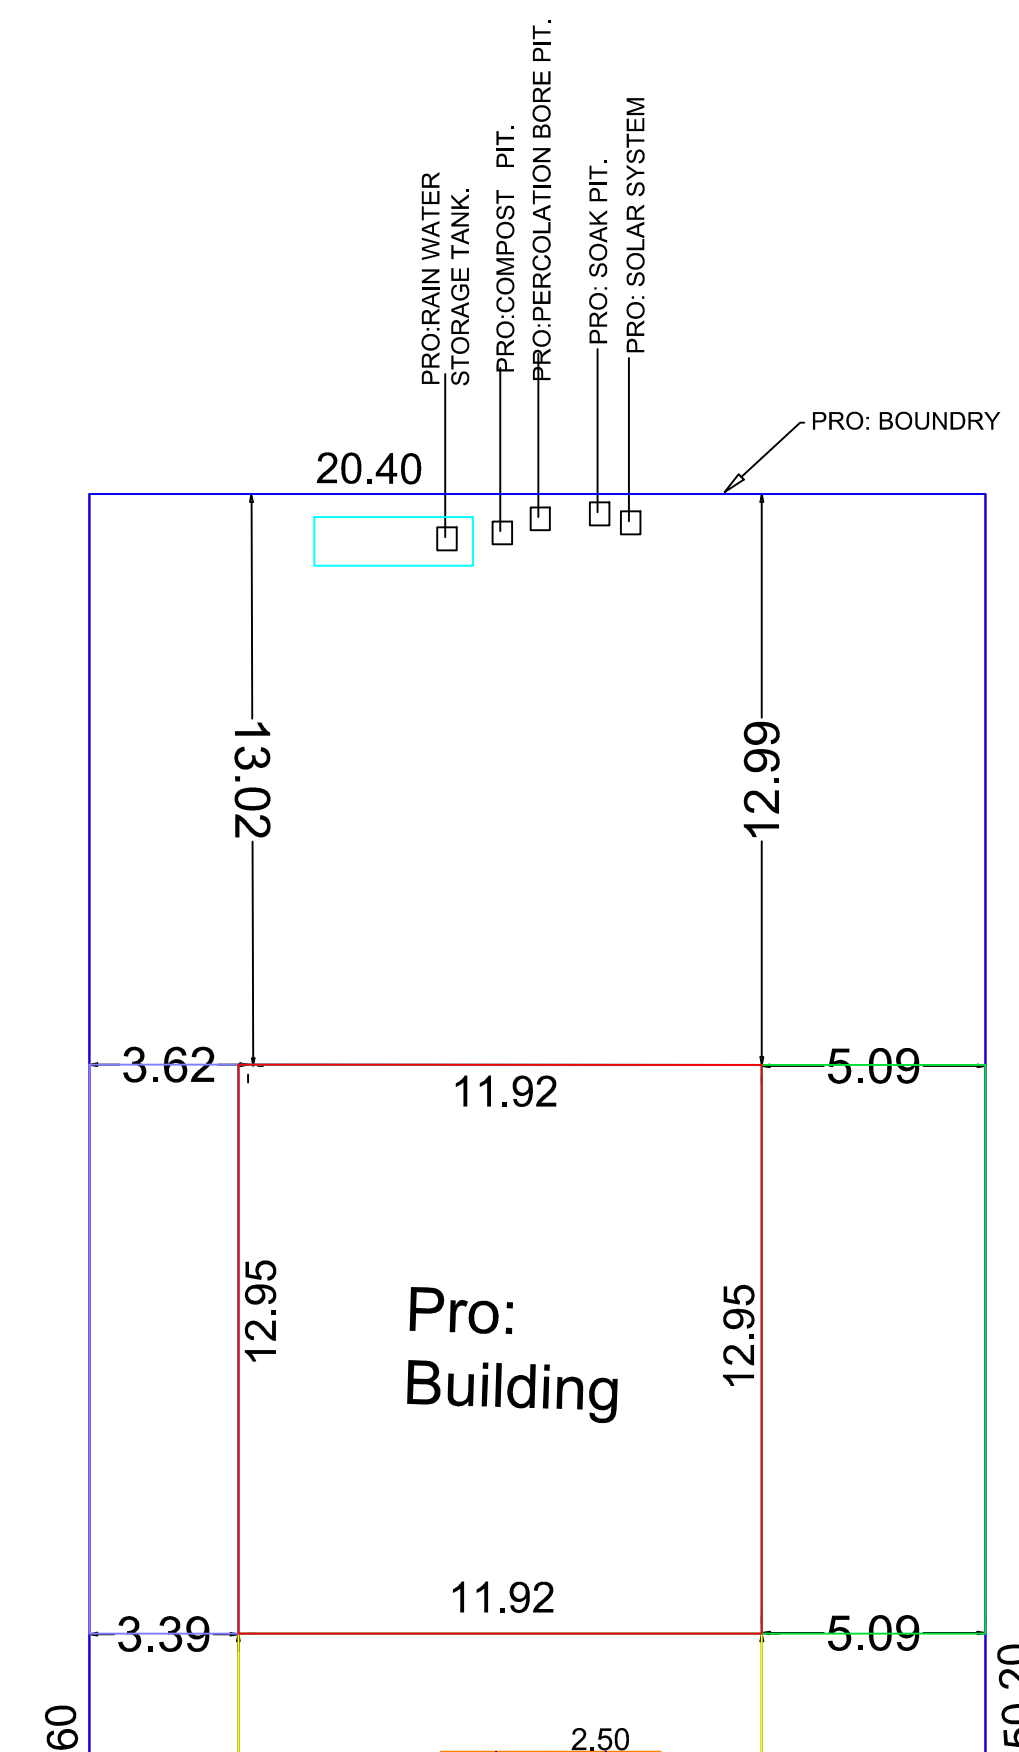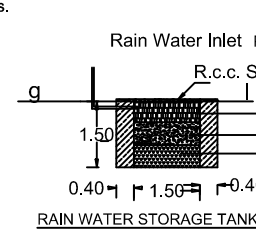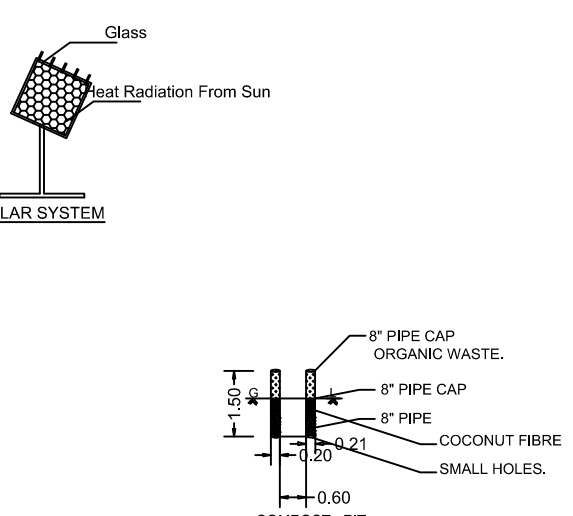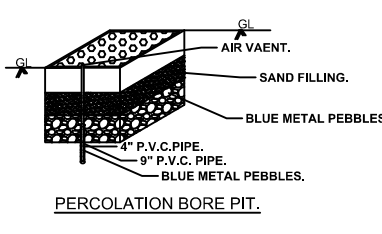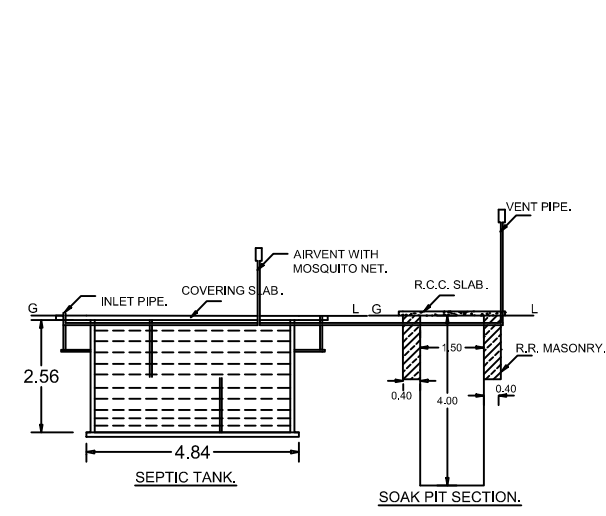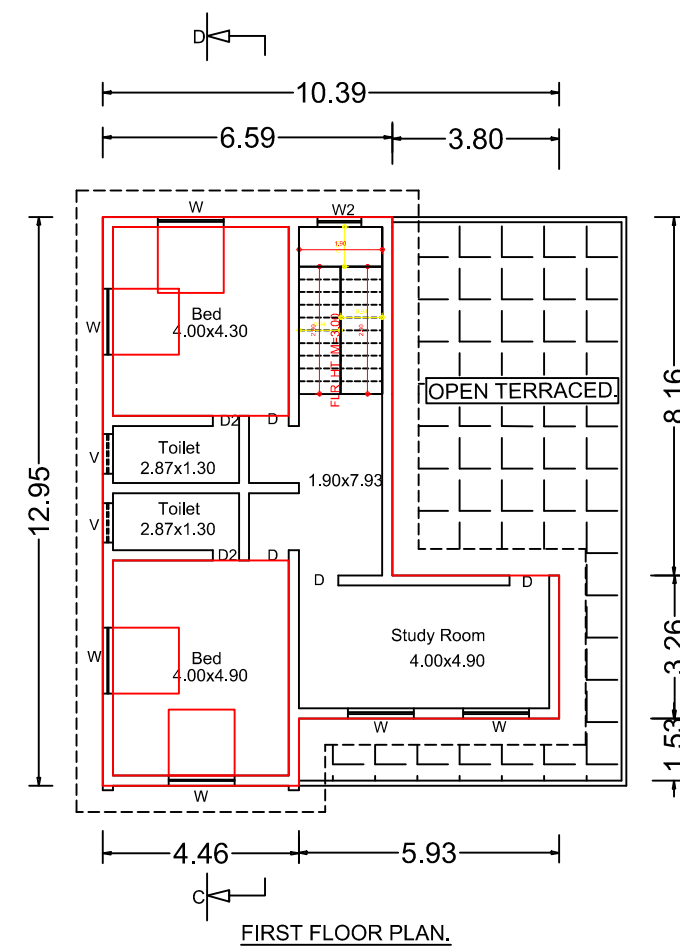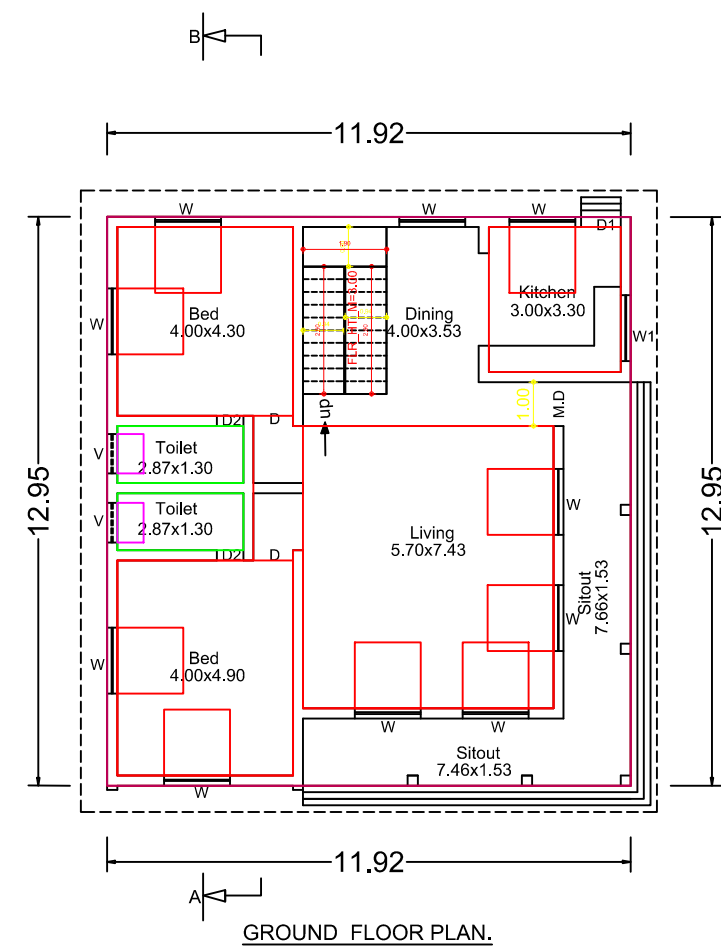

Joinery Details.			Nos
MAIN DOOR	M.D	1.00x2.10.	01
DOORS	D	0.90x2.10.	06
DOORS	D1	0.80x2.10.	01
DOORS	D2	0.60x2.10.	04
WINDOW	W	1.50x1.50.	16
WINDOW	W1	1.50x1.10.	01
WINDOW	W2	1.00x1.50.	01
VENTILATOR	V	0.90x0.60.	02

SITE AREA DETAILS.			
As Per Documents	1025.91 Sqm	25.350 Cents	11042.89 Sq Feet
As Per Patt	1025.91 Sqm	25.350 Cents.	11042.89 Sq Feet


AREA STATEMENTS.			SQM	SO FEET
Ground Floor	Plinth Area		154.36	1661.53
First Floor	Plinth Area		94.46	1016.76
Total	Plinth Area		248.82	2678.29
Ground Floor	Floor Area		133.75	1439.68
First Floor	Floor Area		78.92	849.49
Total	Floor Area		212.67	2289.17

TOTAL BUILTUP AREA = 248.82 = 0.24
SITE AREA = 1025.91


CAR PARKING REQUIRED : 2 NO
CAR PARKING PROVIDED : 2 NO
TWO WHEELER PARKING REQUIRED: 2 NO
TWO WHEELER PARKING PROVIDED: 2 NO

PROPOSED PLOT BOUNDARY.		
PROPOSED BUILDING.		
PROPOSED W.C.		
EXISTING BUILDING.		
PATH WAY.		
ROAD.		

SCALE:1:100. ALL DIMENSIONS ARE IN METRE DATE :015-12-2025

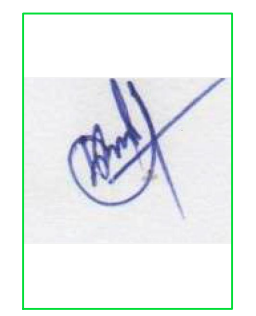

Signature Of Applicant.

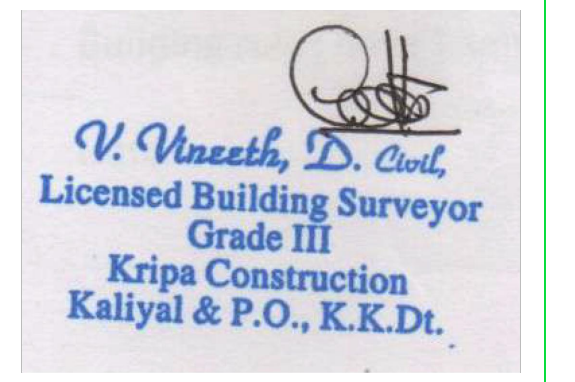

Signature Of Licensed Engineer

PLAN INFO
PATTA_NO=5150,5147
AS_PER_DOCUMENT=1025.91
AS_AT_SITE=1026.12
FMB_OR_PLR=1025.91
PLOT_AREA_M2=1025.91
IS_SWIMMING_POOL_EXISTS=NO
SINGLE_FAMILY_BLDG=YES
CRZ=NO
SECURITY_ZONE=NO
ACCESS_WIDTH_M=3.00
WHETHER_GOVT_OR_AIDED_SCHOOL=NO
ROAD_WIDTH=10.00
ROAD_LENGTH=16.20
AVG_PLOT_DEPTH=50.90
AVG_PLOT_WIDTH=20.20
LAND_USE_ZONE=RESIDENTIAL
PREMIUM_FSL_REQUIRED=NO
DISTRICT=KANNIYAKUMARI
SURVEY_NO=691/4C2, 691/5A2
TALUK=VILAVANCODE
JURISDICTION_TYPE= PANCHAYAT
RWH_DECLARED=YES
BUILDING_NEAR_TO_RIVER=NO
AREA_TYPE=OTHERS
IS_APPROVED_LAYOUT=NO
BUILDING_NEAR_MONUMENT=NO
BUILDING_NEAR_GOVT_BLDG=NO
PROVISION_FOR_GREEN_BUILDINGS_AND_SUSTAINABILITY=NO
FIRE_PROTECTION_AND_FIRE_SAFETY_REQUIREMENTS=YES
NOC_FOR_CONSTRUCTION_NEAR_MONUMENT=NO
NOC_FIRE_DEPT=NO
OSR_APPLICABLE=NO
IF_HERITAGE_TOWN_LESS_THAN_1KM_RADIUS=NO
GREEN_PLANTING_STRIP=NO



Eight ways to know a piece of land before you pay for it.

This report covers one part of the picture. These cover the rest, drawn from the same government records, for any property in Tamil Nadu.

LandLens One

Ask anything about a property and get an answer grounded in live government records, with the sources shown.

[/landlens/one](#)



Verify My Land

Every record check run on one property and returned as a single report.

[/landlens/verify-my-land](#)



Legal Opinion

An advocate's written opinion on the title, built on the records we pull for it.

[/landlens](#)



One Map

Every layer on one map: the parcel, its boundary, zoning, water bodies and what sits around it.

[/landlens/one/map](#)



PriceMap

What land actually changed hands for around this plot, taken from the registered deeds.

[/landlens/pricemap](#)



Build Scope

What you are allowed to build here: floor space, height, coverage and setbacks.

[/landlens/build-scope](#)



Property Tracker

Watch a property and hear about it when something new is registered against it.

[/landlens/property-tracker](#)



Deal Room

Run the transaction in one place: documents, stamping, signatures and the parties.

[/landlens/deal-room](#)



Twenty-four checks you can run yourself, at no cost.

Records and verification

The registers themselves, read for you.

Encumbrance Certificate

Patta and Chitta

Field Measurement Sketch

EC Analyzer

Bank charge check

Court case search

Seller background check

Approval check by survey

Zoning and land use

What the plan says can happen on this land.

Land use zone finder

CMDA land use check

Coastal regulation zone

Master plan check

Water bodies finder

Airport height clearance

Value and duty

What it is worth and what it costs to register.

Guideline value by street

Guideline value by survey

Stamp duty and registration fees

Capital gains

Floor space index

Area unit converter

Registers and directories

Who holds it, and which office keeps the record.

Find your registering office

Temple property check

Waqf property check

RERA register



Every free tool
/tools



Services we run
for you
/services



The LandLens
suite
/landlens/one



Every claim in this document traces back to a government record.

Legal opinions, due diligence and title verification

Building plan, layout and sub-division approvals

Completion and occupancy certificates, regularisation

Escrow, negotiation and NRI property management

Land survey, soil testing, architecture and construction

Verified RealEstate
3/350/2 Mettukuppam,
OMR Thoraipakkam,
Chennai 600 097, India
hello@verified.realestate
+91 9996 12 9996

Prepared from the registers named on the page each finding sits on. Where a register could not be read, this document says so in its place rather than leaving the gap to be read as a clean result.

