

PP

APPROVAL RECORD

Planning Permission

Kanniyakumari district, Tamil Nadu

APPROVAL TYPE

Building Plan


ISSUING AUTHORITY

Town Panchayat

The approval as the planning authority issued it, reproduced in full behind this page.

An approval speaks to what was sanctioned, not to what was built. Completion is a separate record.

PLAN SHOWING THE PROPOSED CONSTRUCTION OF R.C.C ROOF RESIDENTIAL BUILDING EXTENSION OF EXISTING DOOR NO: 1/15/1,1,ST-77 AT PILANTHOOPP,VENCODE IN RE.SY.NO:25/9D1, KILLIYOOR 'B' VILLAGE, KILLIYOOR TOWN PANCHAYAT IN KILLIYOOR TALUK, K.K.DISTRICT.


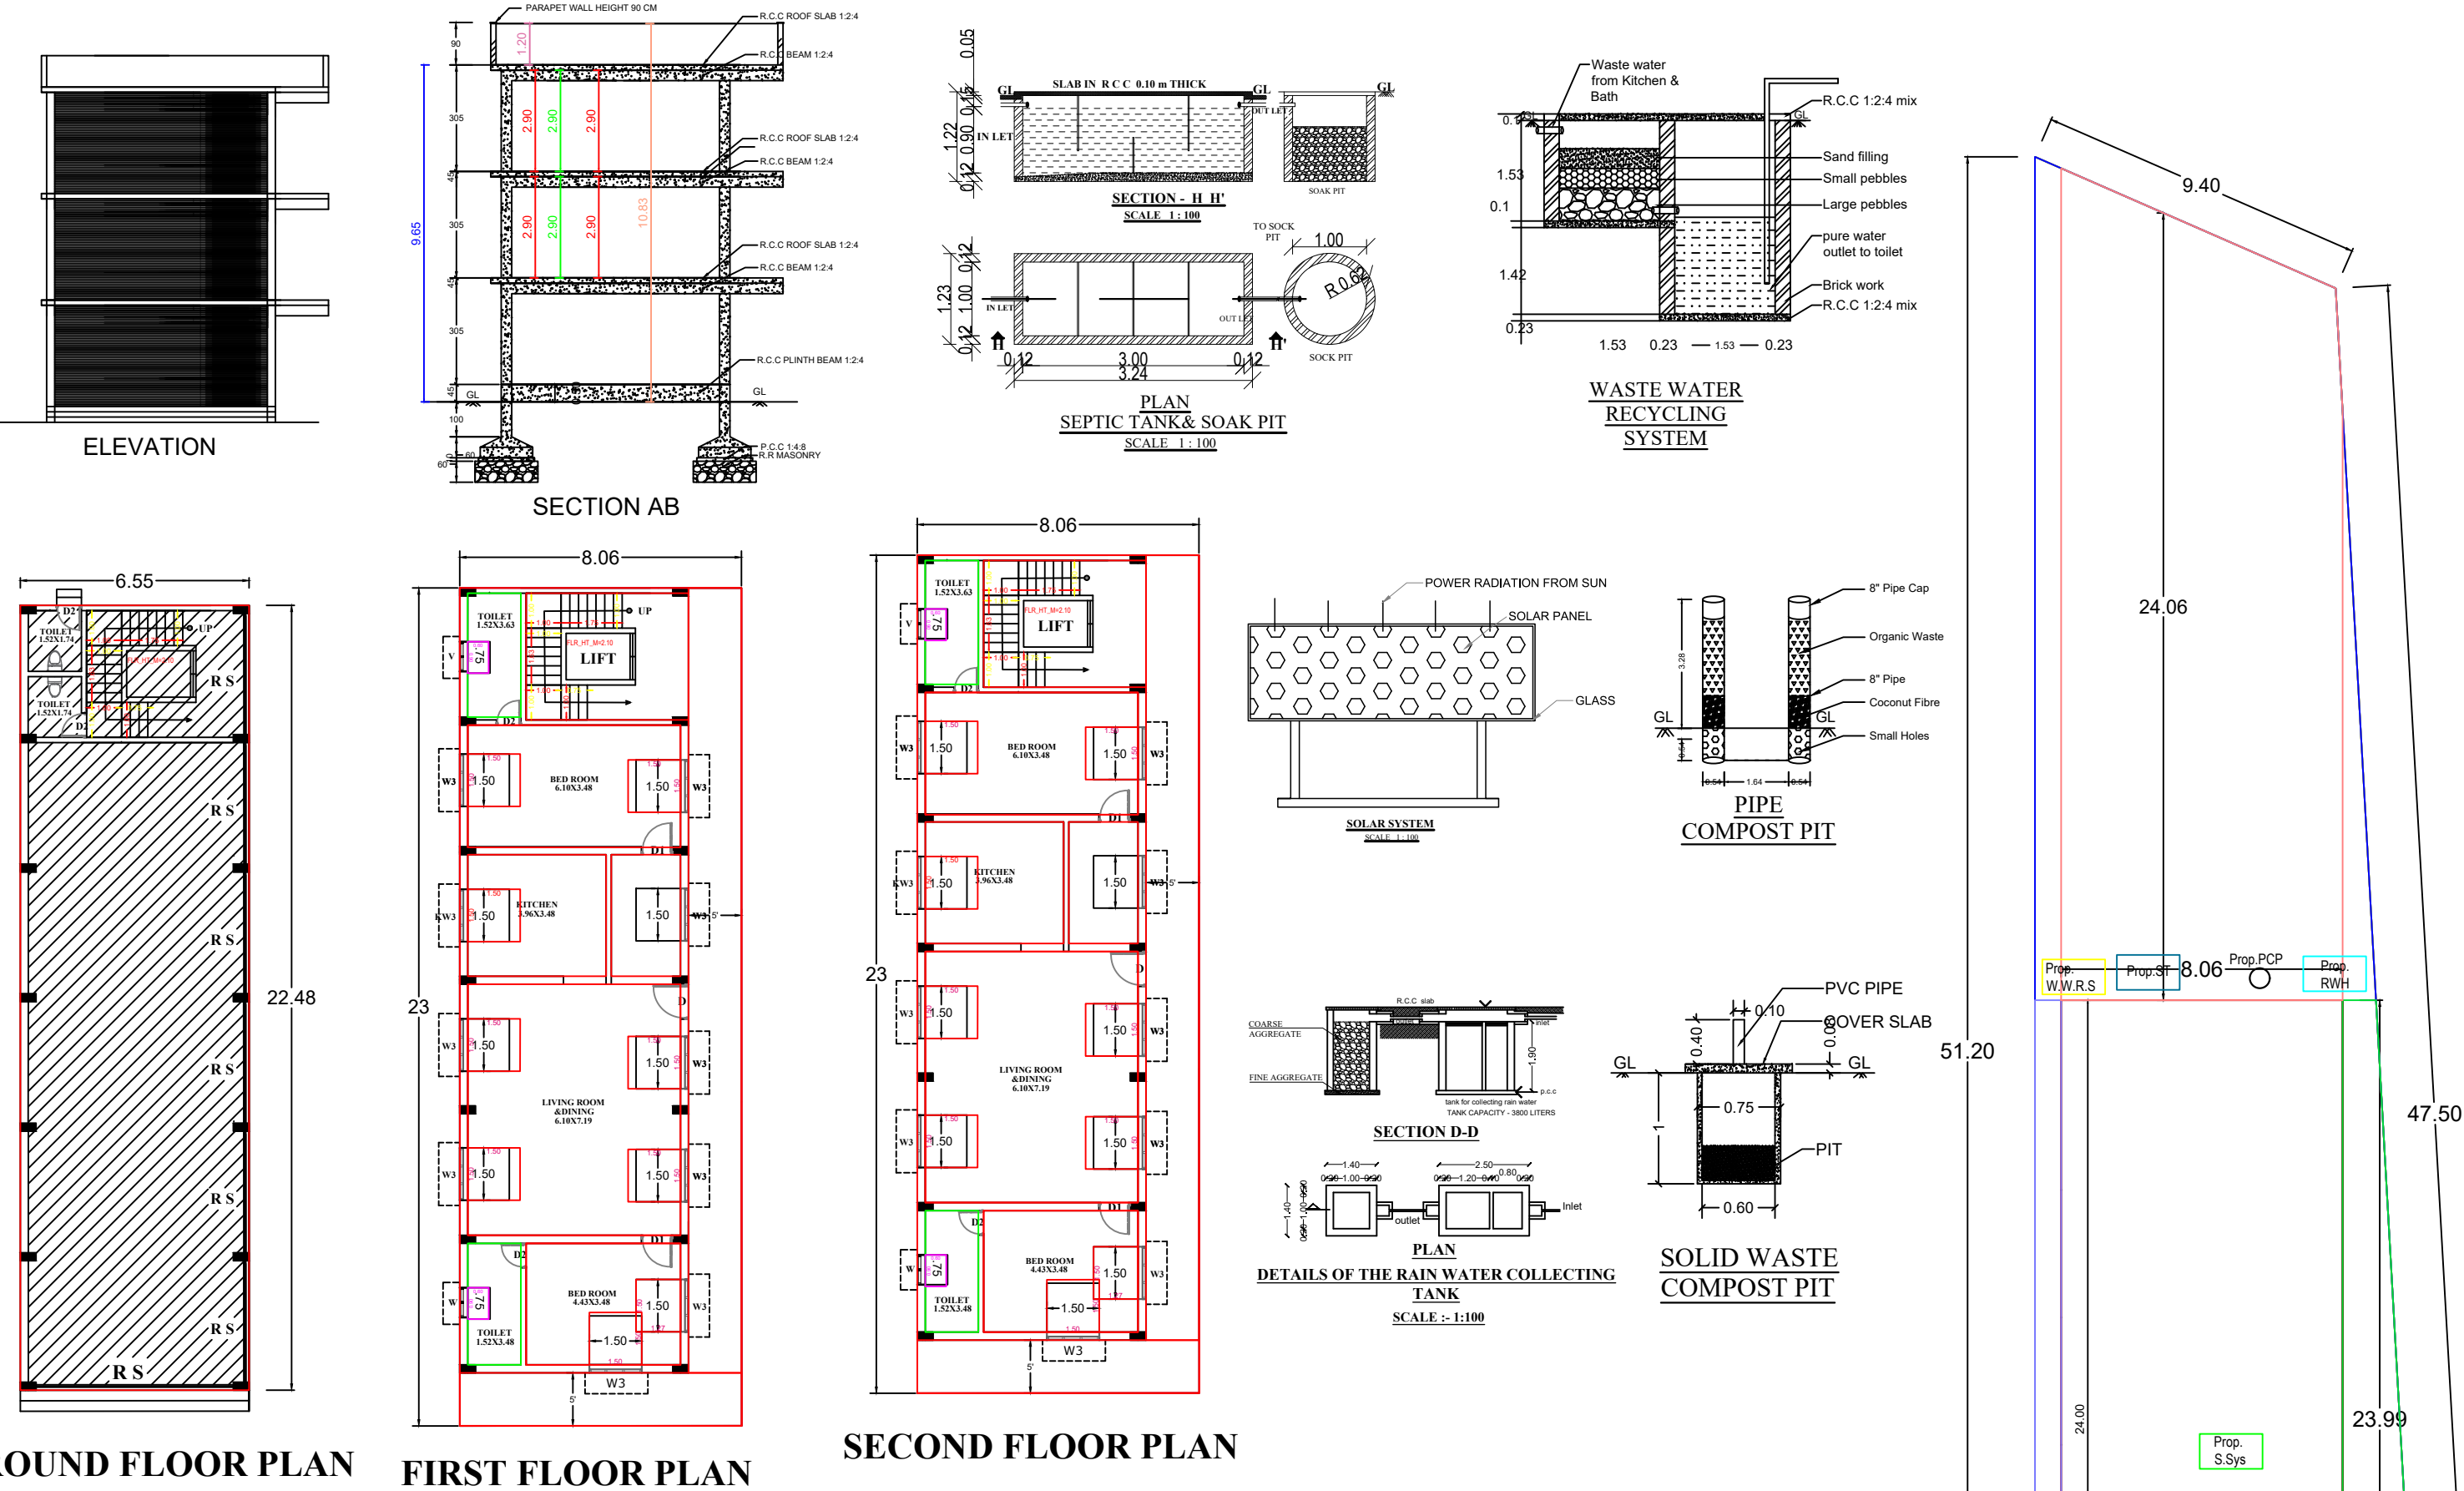


GROUND FLOOR PLAN

FIRST FLOOR PLAN

SECOND FLOOR PLAN

SCHEDULE OF JOINERY		
	WIDTH	HEIGHT
	1.00	2.10
	0.90	2.10
	0.80	2.10
	0.50	1.50
	1.00	1.50
	1.50	1.50
	1.50	1.00
	1.00	1.00
	0.80	0.60

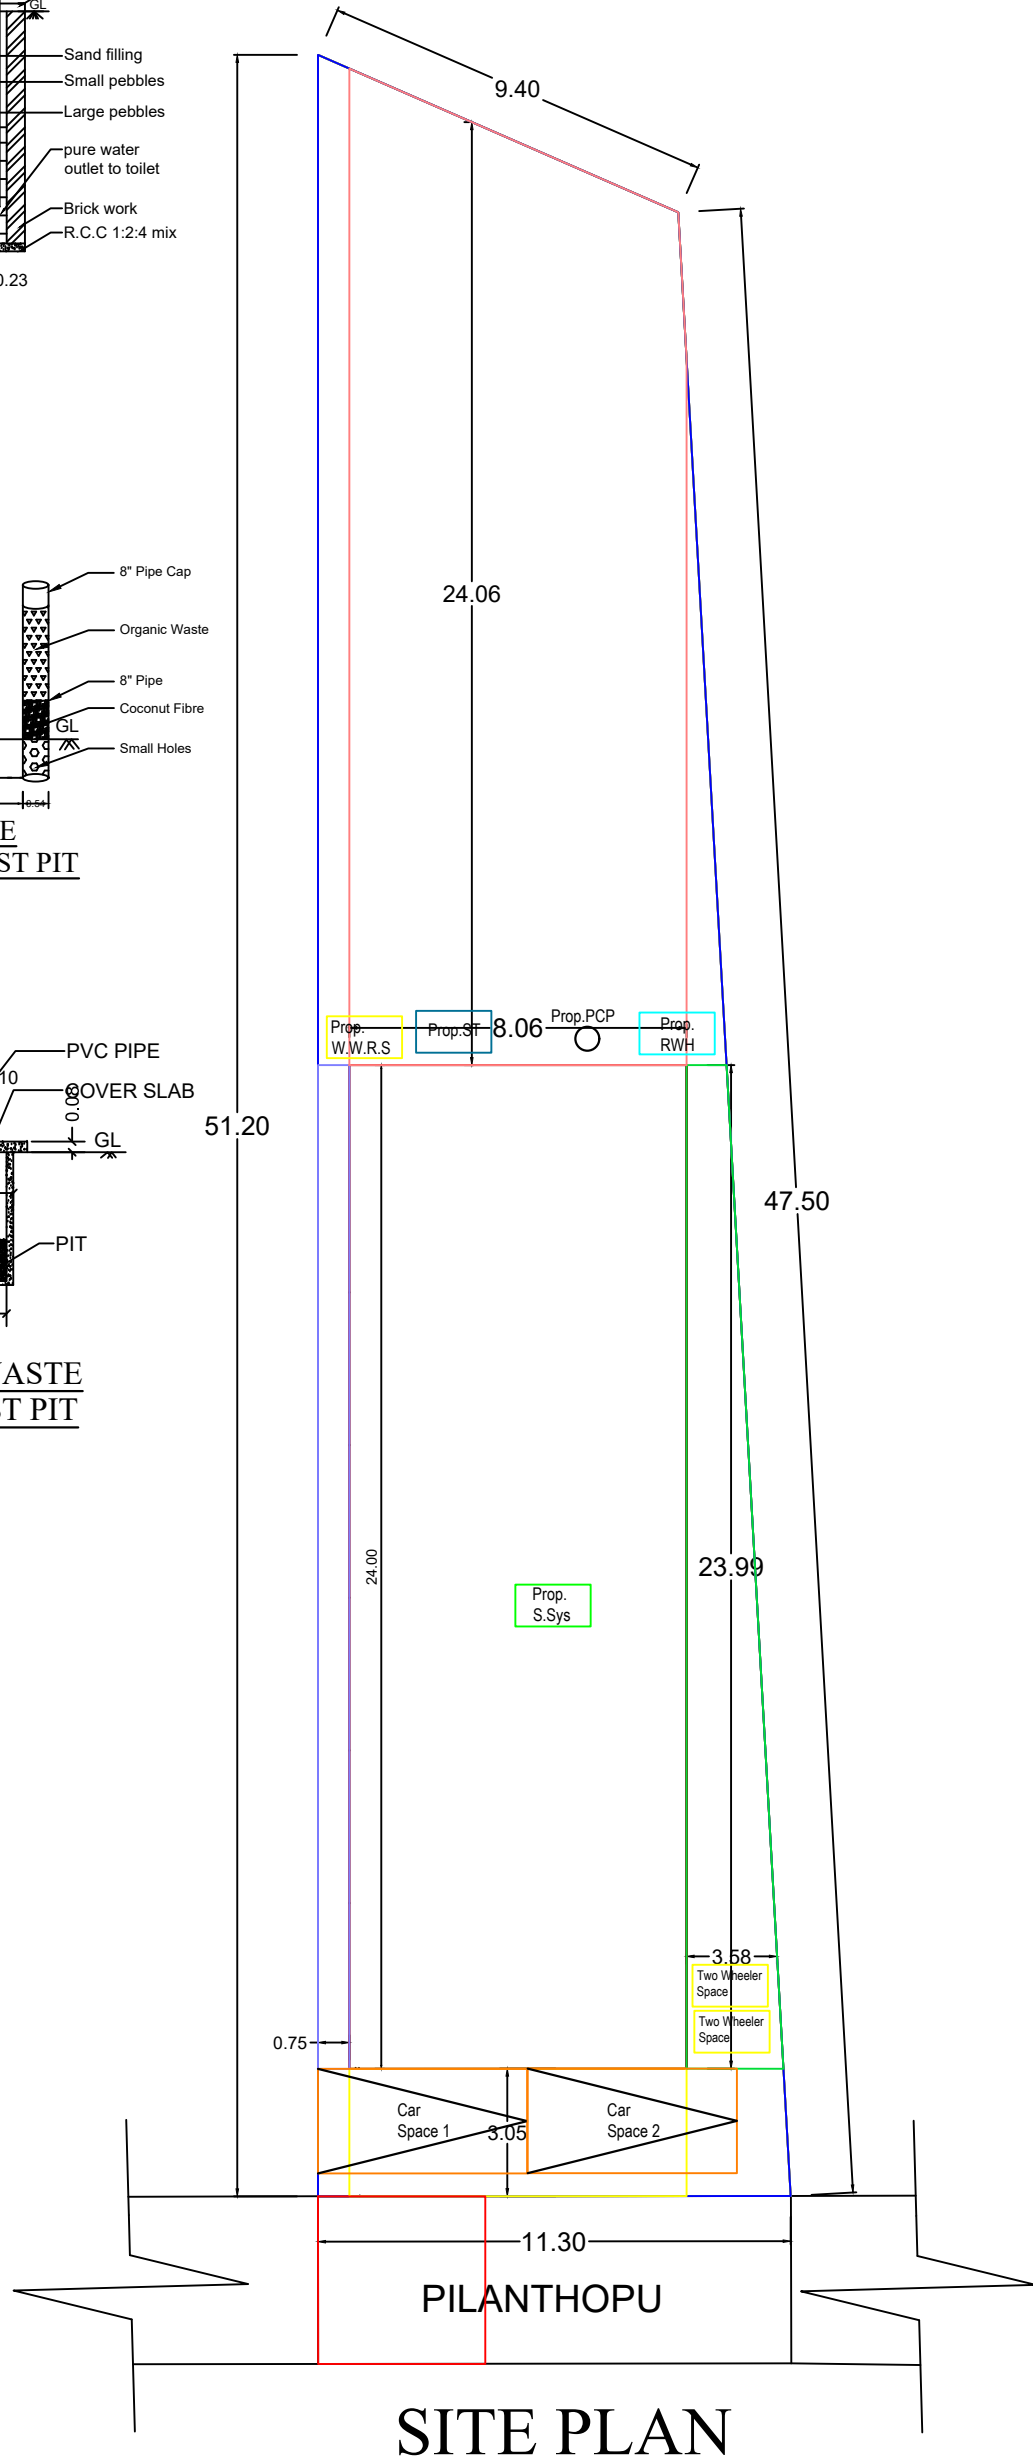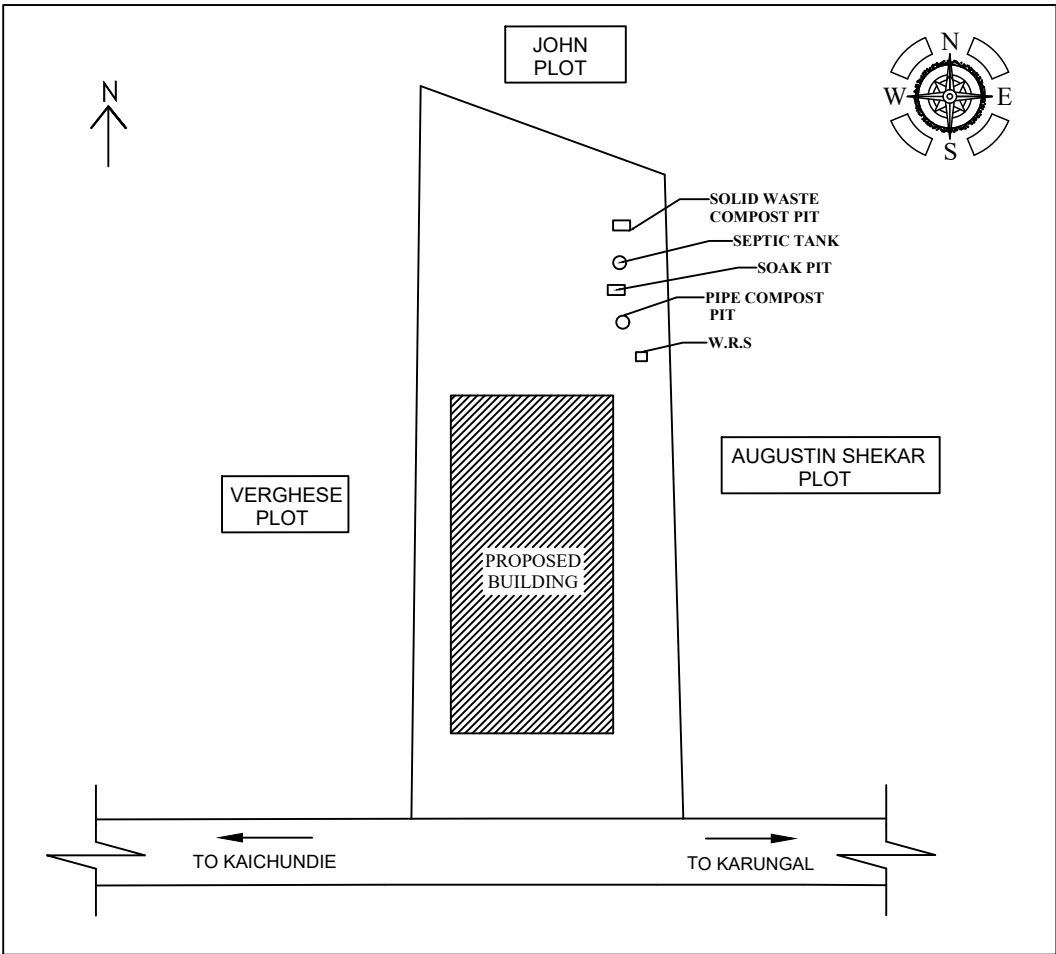

SITE PLAN

BUILDING APPLICATION

1	APPLICANT					
NAME AND ADDRESS						
Mr.DAVID WILSON.C , S/o.Mr.CHELLIAN , PILANTHOPU, VENCODE, VENCODE P.O, KANYAKUMARI-629 171.  SIGNATURE						
2	LAND	EXTENT	SY.NO	VILLAGE	TALUK	DISTRICT
		12 cents	25/9D1	KILLIYOOR 'B'	KILLIYOOR	K.K.DIST
3	BUILDING	FLOOR	GROUND FLOOR	FIRST FLOOR	SECOND FLOOR	TOTAL
		PLINTH AREA	-	193.68 Sq.m 2086 Sq.Ft	193.68 Sq.m 2086 Sq.Ft	387.36 Sq.m 4172 Sq.Ft
		FLOOR AREA	-	155.10 Sq.m (1669 Sq.ft)	155.10 Sq.m (1669 Sq.ft)	310.2 Sq.m (3338 Sq.ft)

PRO : BUILDING
EXI : BOUNDARY
EXI : ROAD

4	ARCHITECT/ENGINEER
CERTIFICATE	
1. Certified that the site plan is prepared after verification of Ownership document , site and the measurements shown are found to be correct.	
	
P. KALAI NILAN, B.E., Licensed Building Surveyor, Kataikaran Construction Tholayavattam Mob : 8300822568	
SIGNATURE WITH SEAL	

PLAN INFO
PLOT AREA = 485.64
AS AT SITE = 485.50
FAR OR PLR = 485.64
AS PER DOCUMENT = 485.64
ROAD WIDTH = 4.00
AVG. PLOT WIDTH = 11.30
AVG. PLOT DEPTH = 21.20
ROAD LENGTH = 100.00
AREA TYPE = EWS
SURVEY NO = 25/9D1
PATTI NO = 9995
TALUK = KILLIYOOR
JURISDICTION TYPE = PANCHAYAT
SINGLE FAMILY BLDG = YES
OR APPLICABLE = NO
OR SHED ROOF/RETAIN = RETAIN
PREMIUM FSL REQUIRED = NO
OR SURRENDER OR ROOF/RETAIN = YES
IS APPROVED LAYOUT = YES
ORGANIZATION TYPE = PRIVATE
CRZ = NO
LAND USE ZONE = RESIDENTIAL
PLOT NO = 0
DISTRICT = KANYAKUMARI
IS SWIMMING POOL EXIST = NO
RWH DECLARED = YES
IF HERITAGE TOWN LESS THAN 1KM. RADIUS = NO

FOR OFFICE USE ONLY

'LVIC' Architects and Builders		
JOB NO - RE/241/06/10/25	SCALE	MELPURAM, PACODE POST, KANYAKUMARI DISTRICT, 629168. MOB-+91 9445539680
SHEET OF - 1/1	1:100 1:200 NOT TO SCALE	
REVISION		

Eight ways to know a piece of land before you pay for it.

This report covers one part of the picture. These cover the rest, drawn from the same government records, for any property in Tamil Nadu.

LandLens One

Ask anything about a property and get an answer grounded in live government records, with the sources shown.

[/landlens/one](#)



Verify My Land

Every record check run on one property and returned as a single report.

[/landlens/verify-my-land](#)



Legal Opinion

An advocate's written opinion on the title, built on the records we pull for it.

[/landlens](#)



One Map

Every layer on one map: the parcel, its boundary, zoning, water bodies and what sits around it.

[/landlens/one/map](#)



PriceMap

What land actually changed hands for around this plot, taken from the registered deeds.

[/landlens/pricemap](#)



Build Scope

What you are allowed to build here: floor space, height, coverage and setbacks.

[/landlens/build-scope](#)



Property Tracker

Watch a property and hear about it when something new is registered against it.

[/landlens/property-tracker](#)



Deal Room

Run the transaction in one place: documents, stamping, signatures and the parties.

[/landlens/deal-room](#)



Twenty-four checks you can run yourself, at no cost.

Records and verification

The registers themselves, read for you.

Encumbrance Certificate

Patta and Chitta

Field Measurement Sketch

EC Analyzer

Bank charge check

Court case search

Seller background check

Approval check by survey

Value and duty

What it is worth and what it costs to register.

Guideline value by street

Guideline value by survey

Stamp duty and registration fees

Capital gains

Floor space index

Area unit converter

Zoning and land use

What the plan says can happen on this land.

Land use zone finder

CMDA land use check

Coastal regulation zone

Master plan check

Water bodies finder

Airport height clearance

Registers and directories

Who holds it, and which office keeps the record.

Find your registering office

Temple property check

Waqf property check

RERA register



Every free tool
/tools



Services we run
for you
/services



The LandLens
suite
/landlens/one



Every claim in this document traces back to a government record.

Legal opinions, due diligence and title verification

Building plan, layout and sub-division approvals

Completion and occupancy certificates, regularisation

Escrow, negotiation and NRI property management

Land survey, soil testing, architecture and construction

Verified RealEstate
3/350/2 Mettukuppam,
OMR Thoraipakkam,
Chennai 600 097, India
hello@verified.realestate
+91 9996 12 9996

Prepared from the registers named on the page each finding sits on. Where a register could not be read, this document says so in its place rather than leaving the gap to be read as a clean result.

