

PP

APPROVAL RECORD

Planning Permission

Kanniyakumari district, Tamil Nadu

APPROVAL TYPE
Building Plan






ISSUING AUTHORITY
Town Panchayat

The approval as the planning authority issued it, reproduced in full behind this page.

An approval speaks to what was sanctioned, not to what was built. Completion is a separate record.

PLAN SHOWING AFTER DEMOLITION OF RESIDENTIAL BUILDING IN RE.SY.NO : 405/6A1A2,(IN EX.HOUSE D.NO:9/166A),OF AZHAGAPPAPURAM VILLAGE,AT AZHAGAPPAPURAM TOWN PANCHAYAT,AGATHEESWARAM TALUK , KANNIYAKUMARI DISTRICT.

NAME OF THE OWNER
1.Mr.V.THOMAS. 2.Mrs.S.FATHIMA MARY.
S/O:Mr.VARGHEES.W/O:Mr.V.THOMAS.

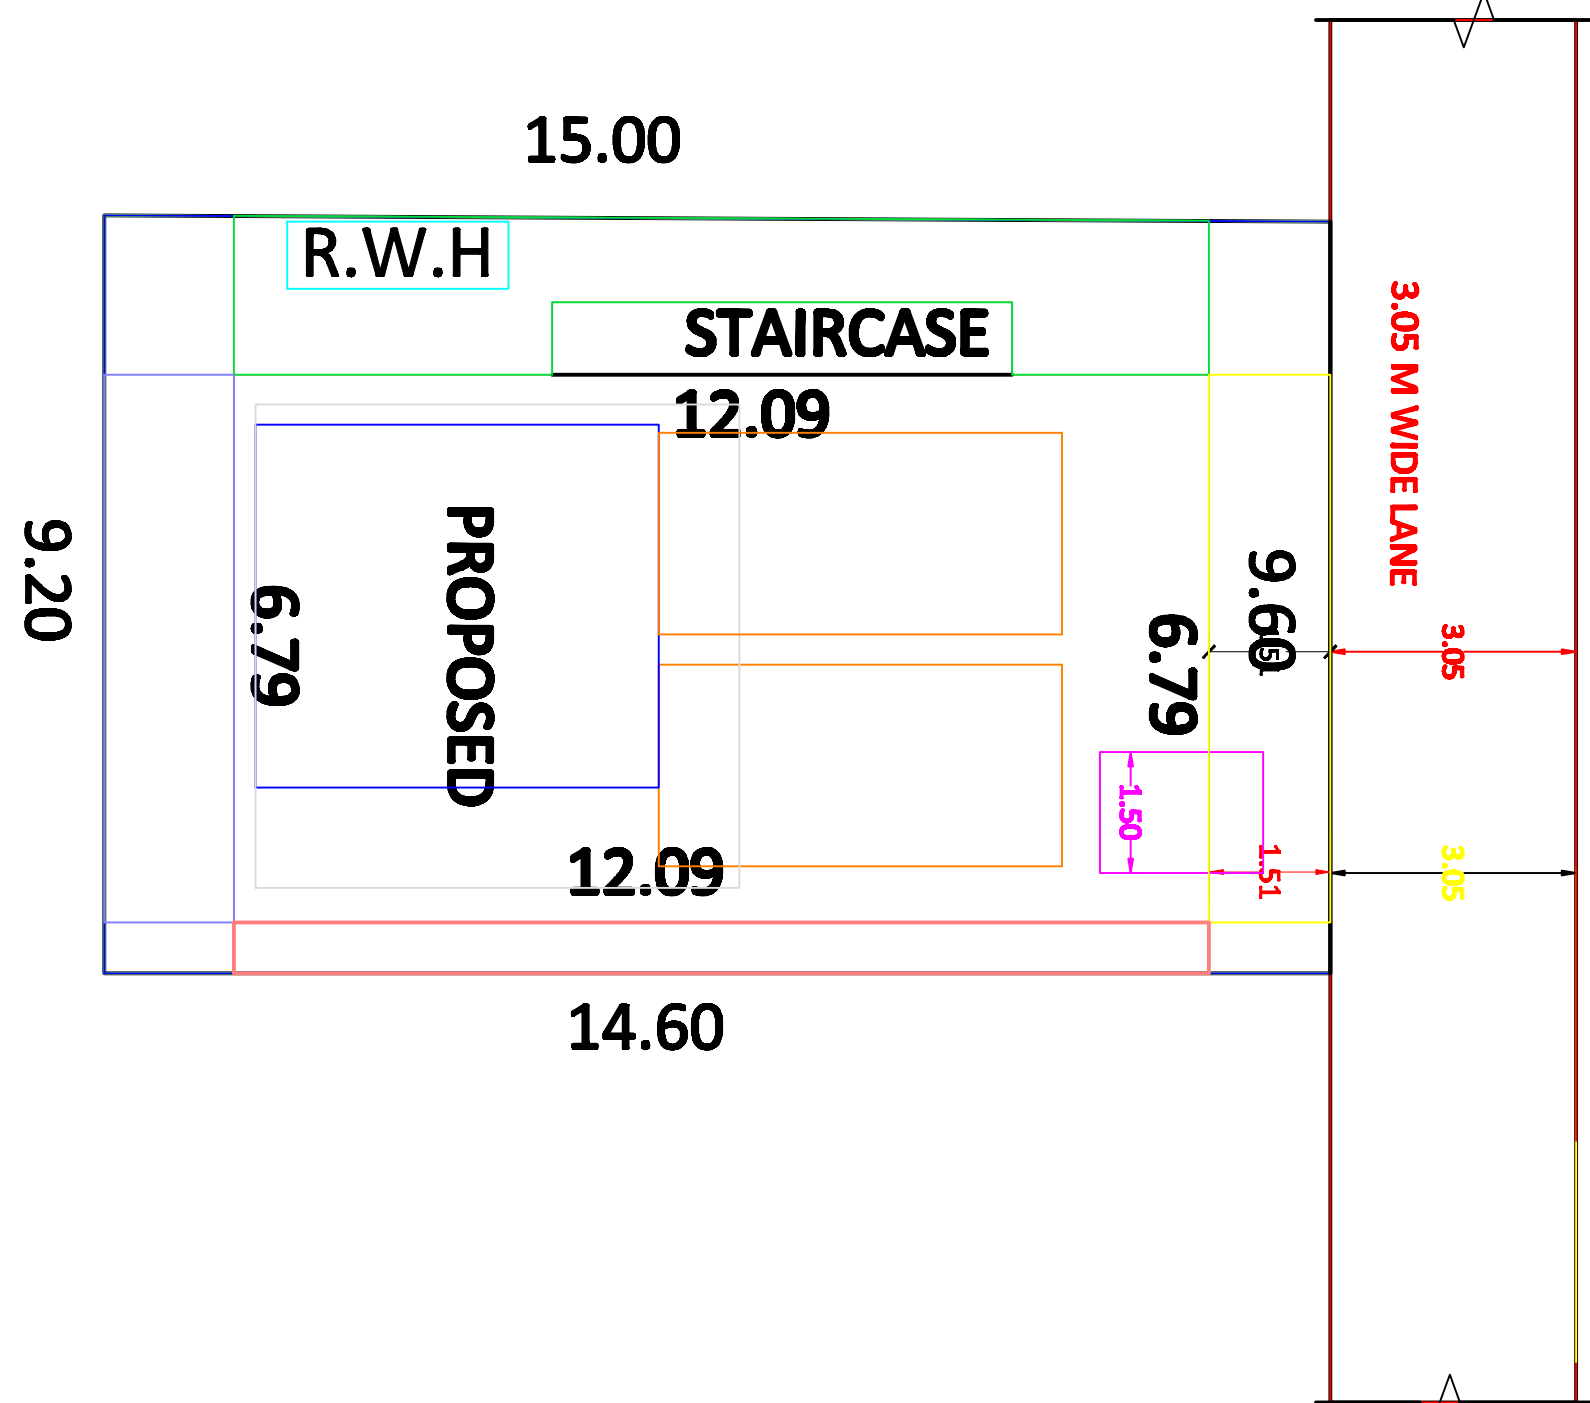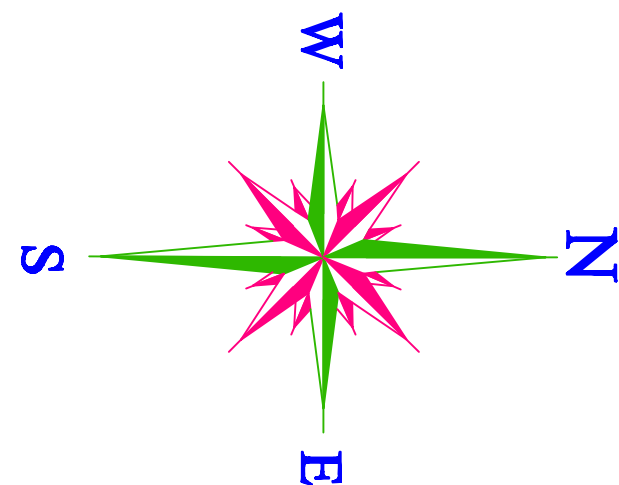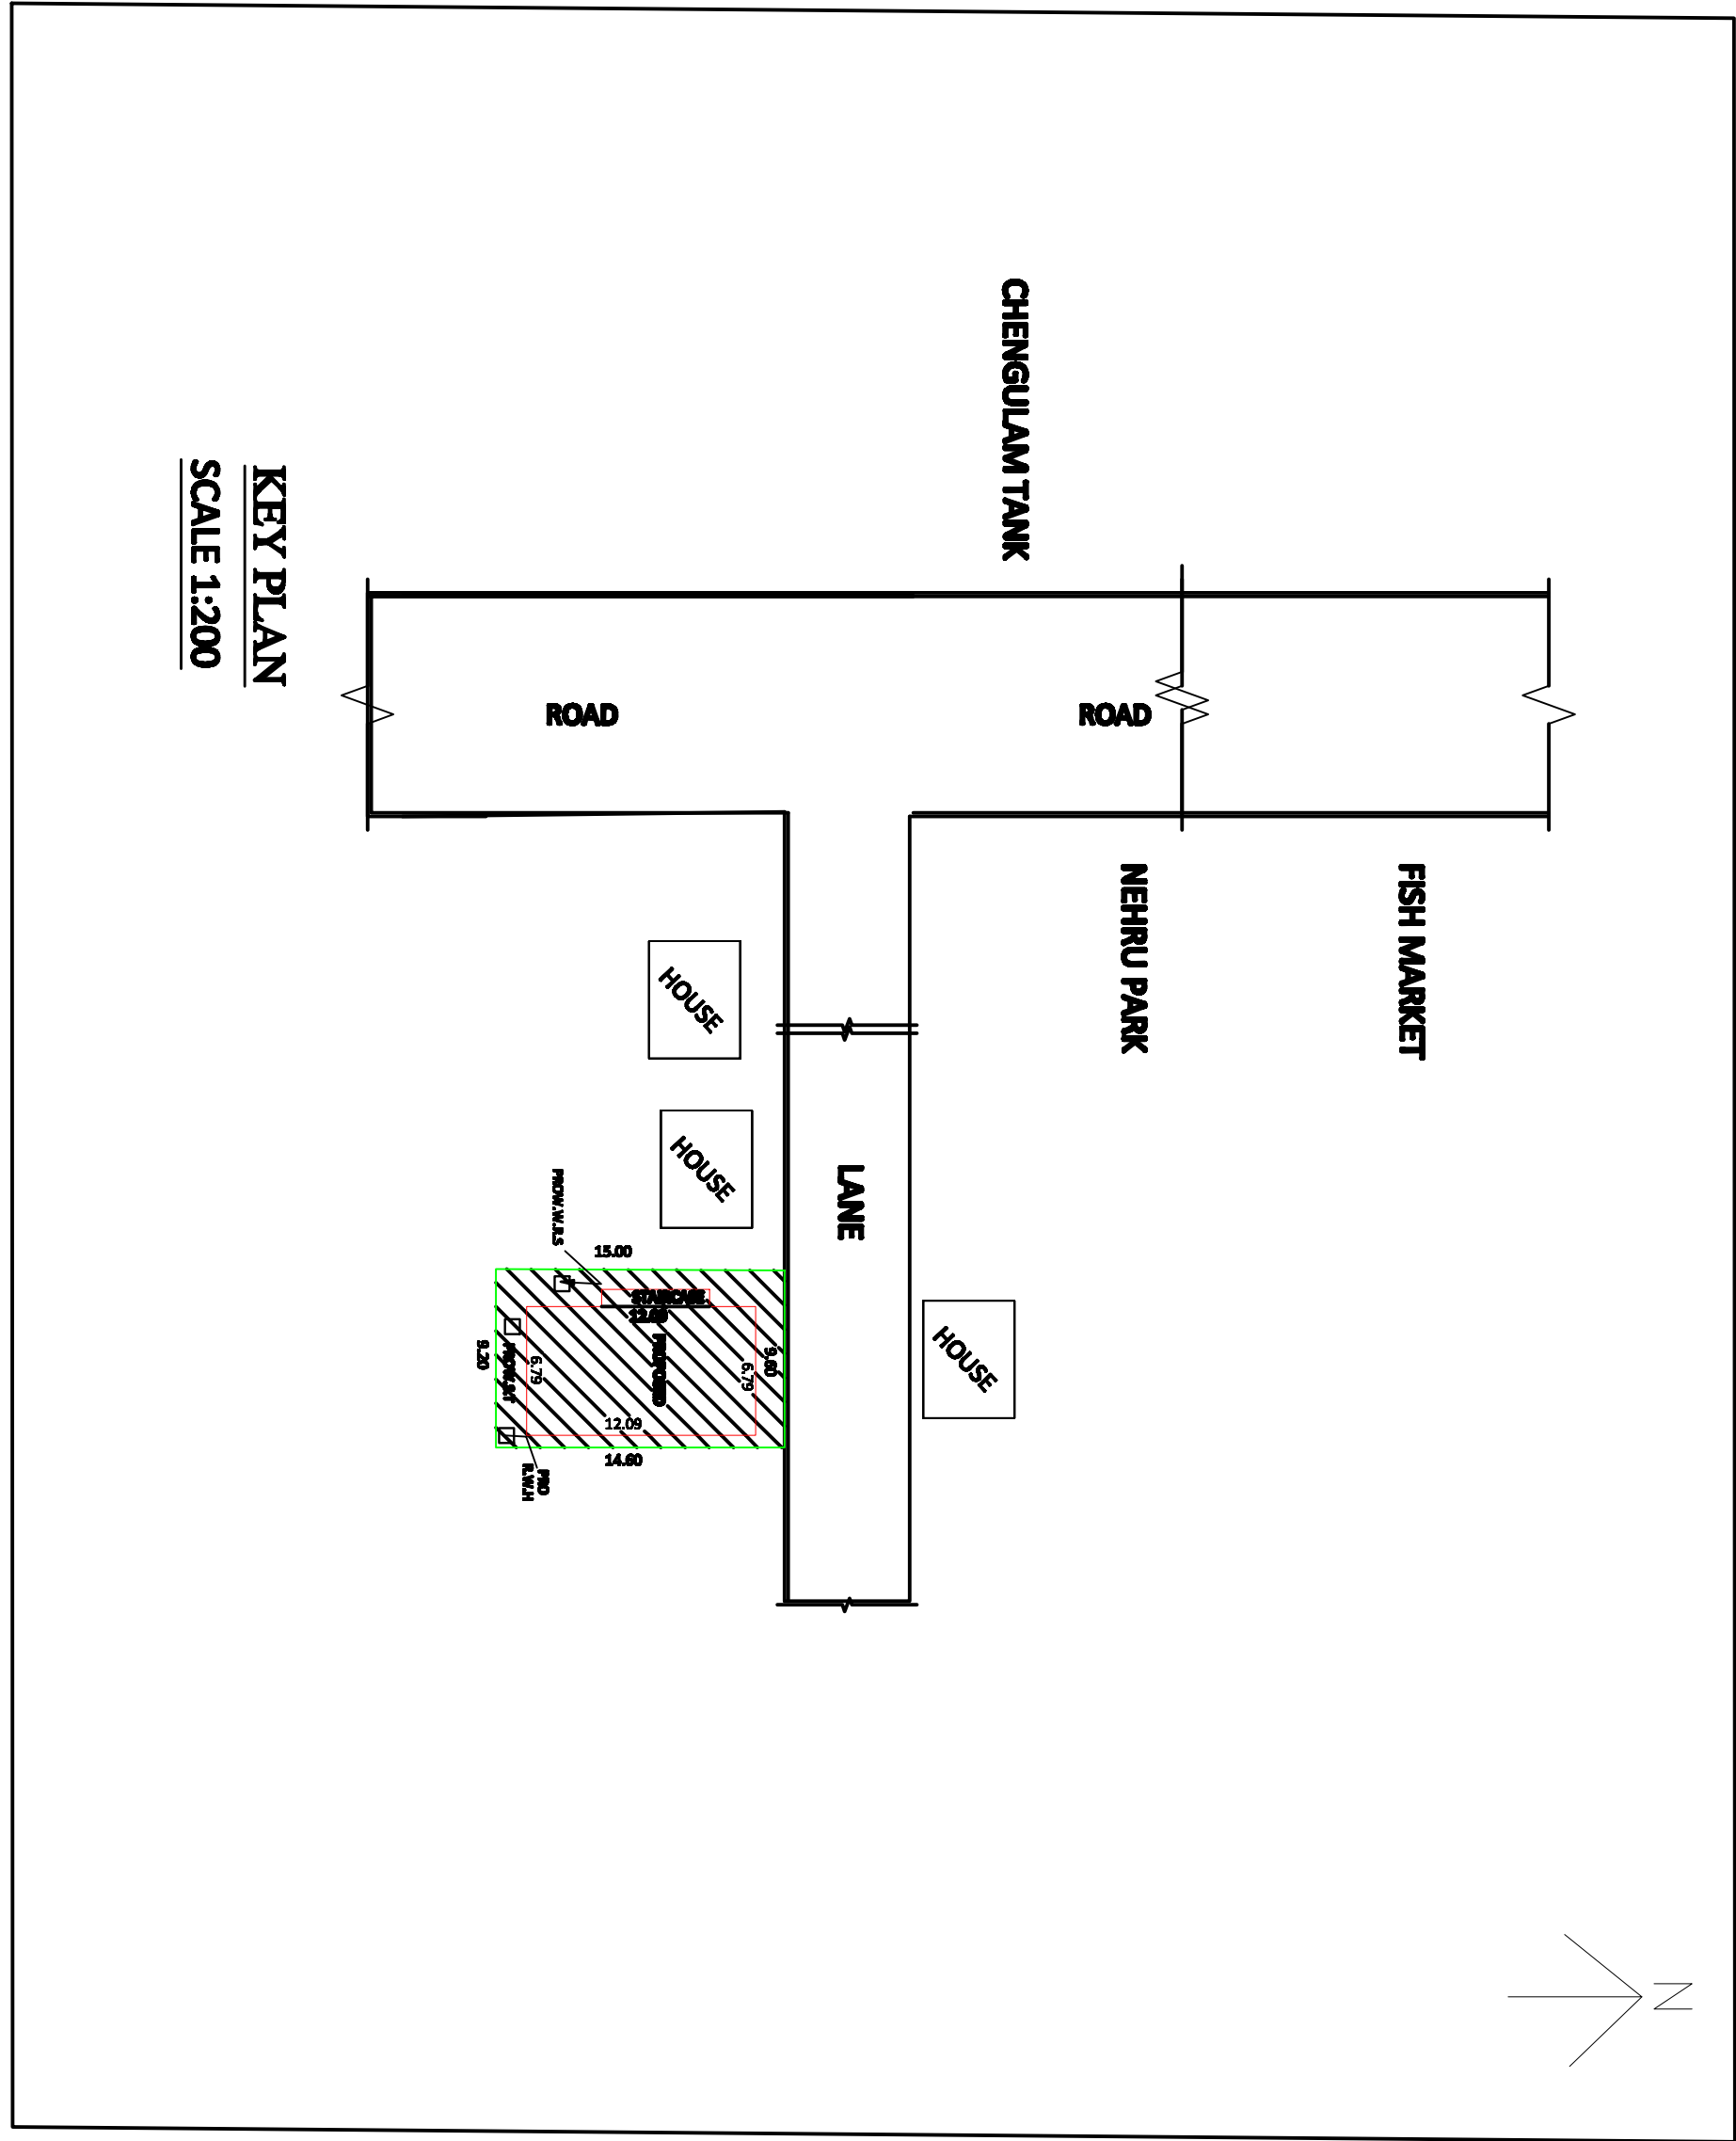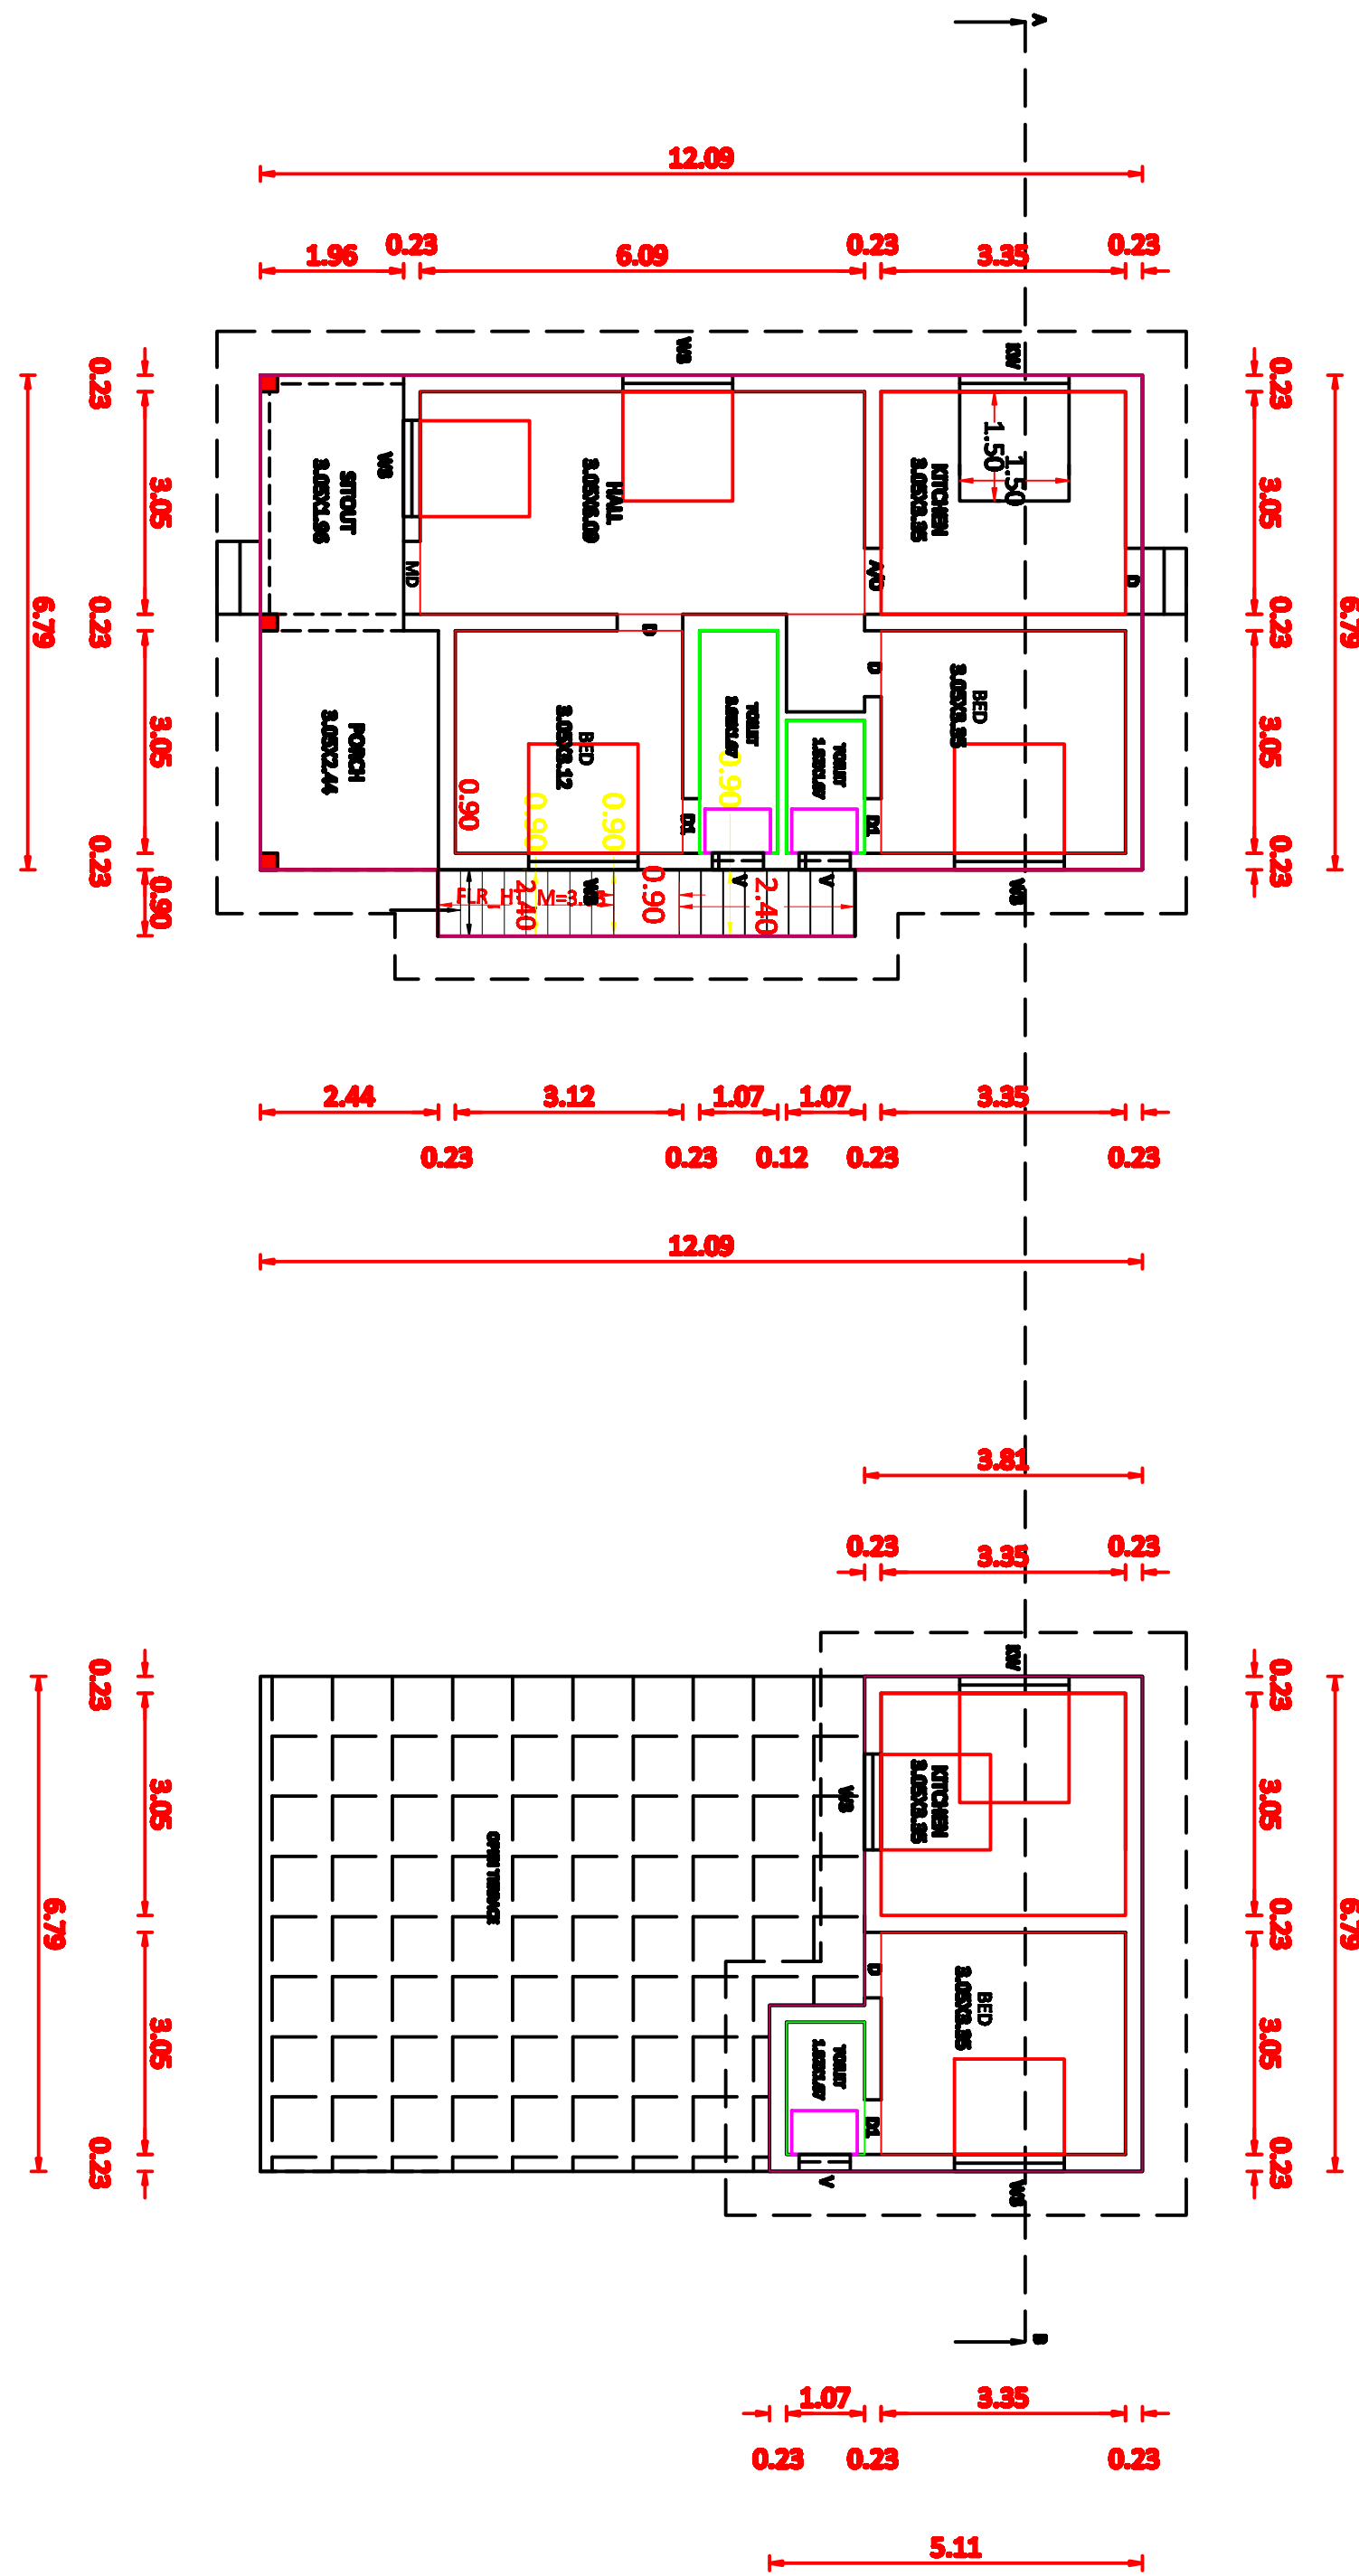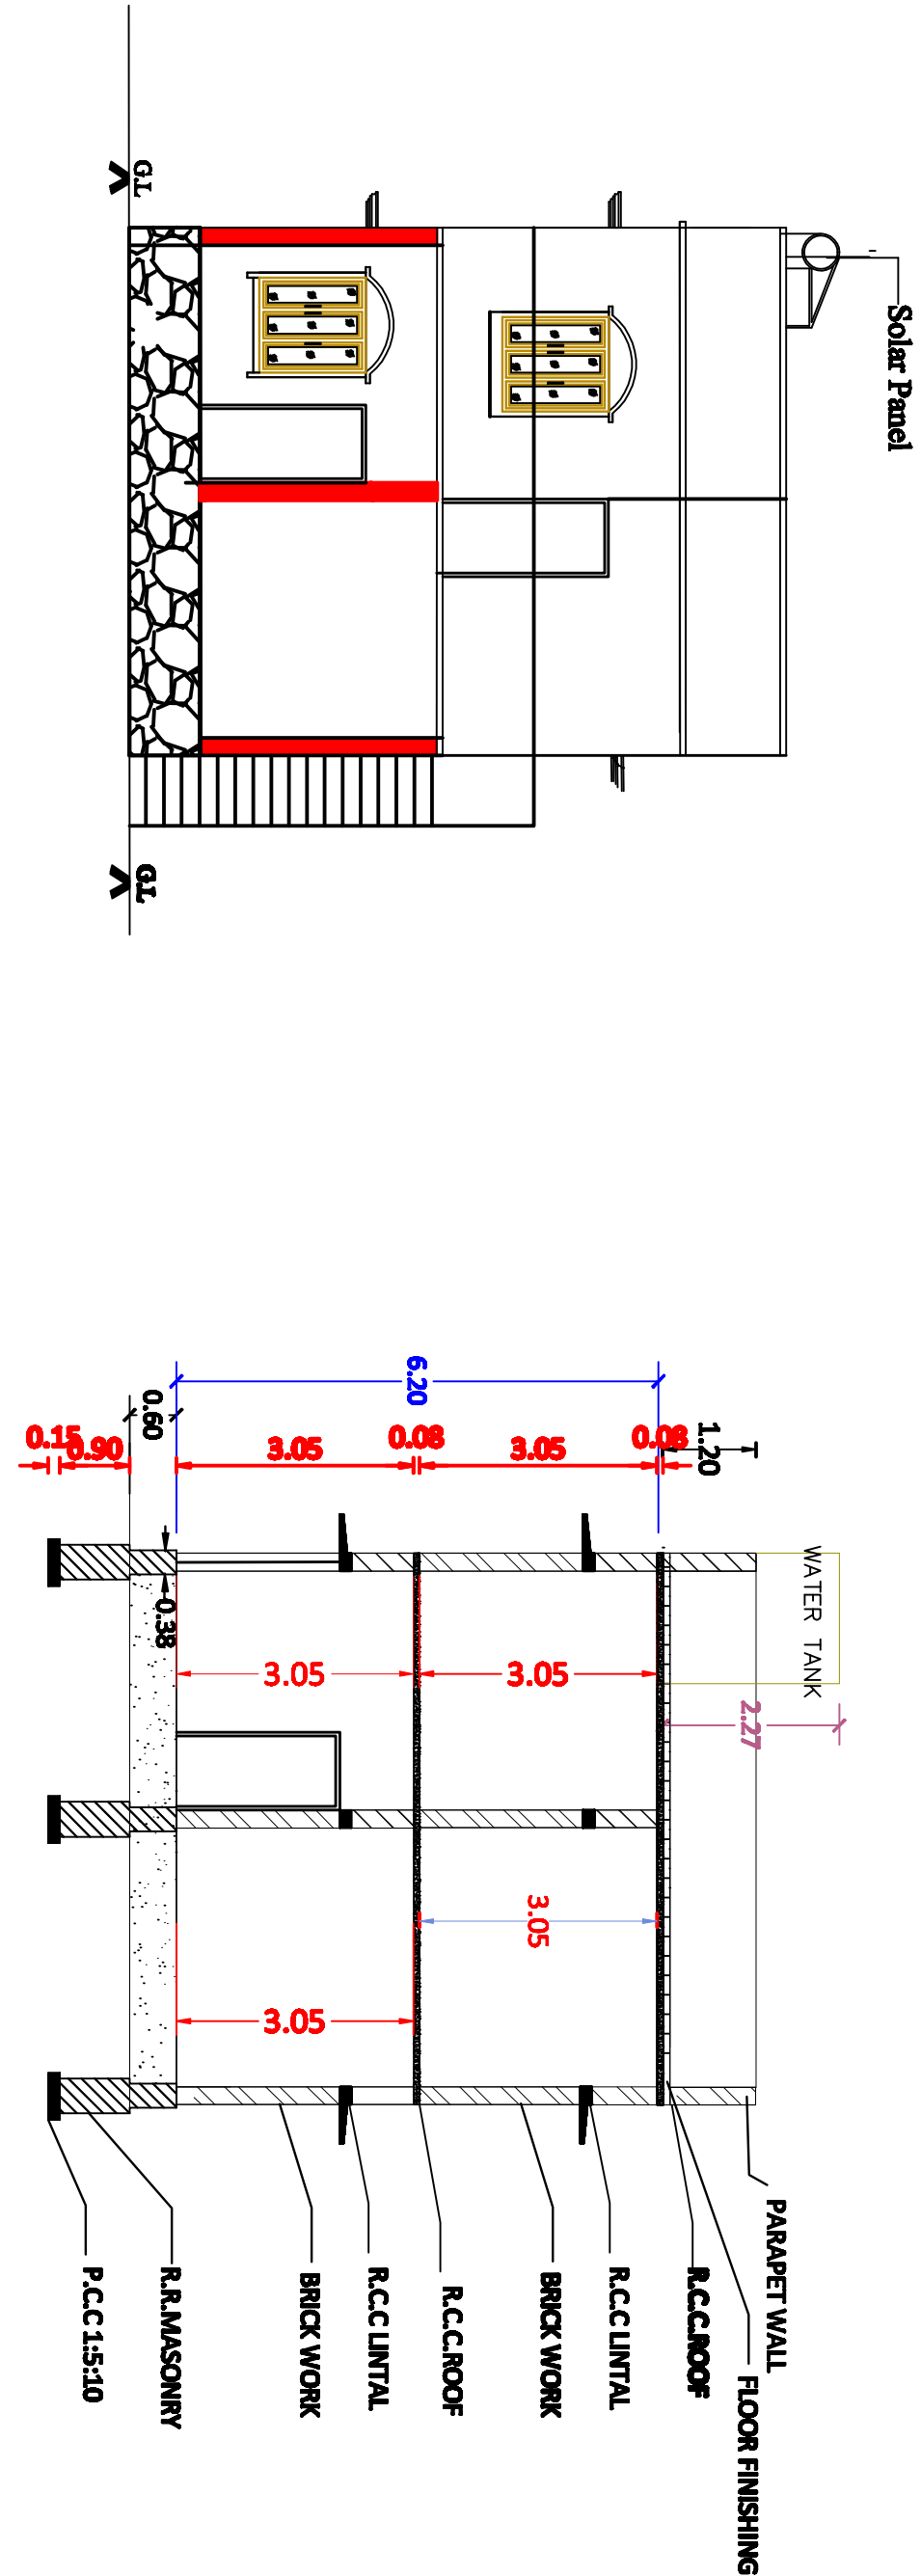

PREPARED BY :

Er.M.KINGSTON JEYASINGH,D.C.E.,
REGISTERED ENGINEER GRADE-III
150/LS/2024/00045
BEZALEL BUILDER'S
4/137,THIRUMOOLARNAGER,
AZHAGAPPAPURAM(PO).
K.K.DISTRICT-629401
PH.NO:9442879171,8072760499
E-mail:Kingstonjeyasingh4@gmail.com

REFERENCE	
MD	MAIN DOOR
D1	DOOR
D	DOOR
W3	WINDOW
V	VENTILATOR
KW3	KITCHEN WINDOW

ALL DIMENSIONS ARE IN METER
SCALE 1:100

- PROPOSED
- ROAD
- SITE BOUNDARY
- EXISTING

V. Thomas
S. Varghees

SIGNATURE OF BUILDING OWNER

Er.M.KINGSTON JEYASINGH, D.C.E.,
Govt. Registered Engineer
Reg.No:150/LS/2024/00045
4/137,Thirumoolanager, Azhagal (P.O)
Kanyakumad Dist.- 629 401
Cell: 9442079171, 8072760499

SIGNATURE OF LICENCE BUILDING SURVEYOR

AREA DETAILS


AREA OF SITE	: 142.00 Sq.m	1527.92 Sq.ft
PRO. PLINTH AREA:		
G.F AREA	: 87.30 Sq.m	939.35 Sq.ft
F.F AREA	: 28.83 Sq.m	310.21 Sq.ft
TOTAL AREA	: 116.13 Sq.m	1249.56 Sq.ft
CARPET AREA	: 109.65 Sq.m	1179.83 Sq.ft

VACANT AREA : 54.70 Sq.m 588.57 Sq.ft

ALL DIMENSIONS ARE IN 'M'
FSI CALCULATION:

FSI = TOTAL AREA ON ALL FLOORS/PLOT AREA
= 116.13/142.00=0.82< 2

PLAN INFO
AS AT SITE=142.30
FINE OR P.LR=142.00
AS PER DOCUMENT=142.00
PLOT AREA M2=142.00
DISTRICT=KANNIYAKUMARI
TALUK=AGATHEESWARAM
SURVEY NO=405/6A1A2
PLOT NO=-
PATTI NO=12753
IS SWIMMING POOL EXISTS=NO
IS APPROVED LAYOUT=YES
CRZ=NO
SECURITY_ZONE=NO
ACCESS_WIDTH_M=3.00
WHETHER GOVT OR AIDED SCHOOL=NO
AVG_PLOT_DEPTH=14.80
AVG_PLOT_WIDTH=9.40
AREA_TYPE=OTHERS
ROAD_WIDTH=3.05
ROAD_LENGTH=100
LAND USE ZONE=RESIDENTIAL
RWH DECLARED=YES
OSR APPLICABLE=NO
OSR SURR BUYBACK_RETAIN=NO
PREMIUM_FSI_REQUIRED=NO
BUILDING_NEAR_TO_RIVER=NO
BUILDING_NEAR_MONUMENT=NO
BUILDING_NEAR GOVT_BLDG=NO
NOC_FOR CONSTRUCTION_NEAR MONUMENT=YES
JURISDICTION_TYPE=PANCHAYAT
IF HERITAGE_TOWN_LESS THAN_1KM_RADIUS=NO

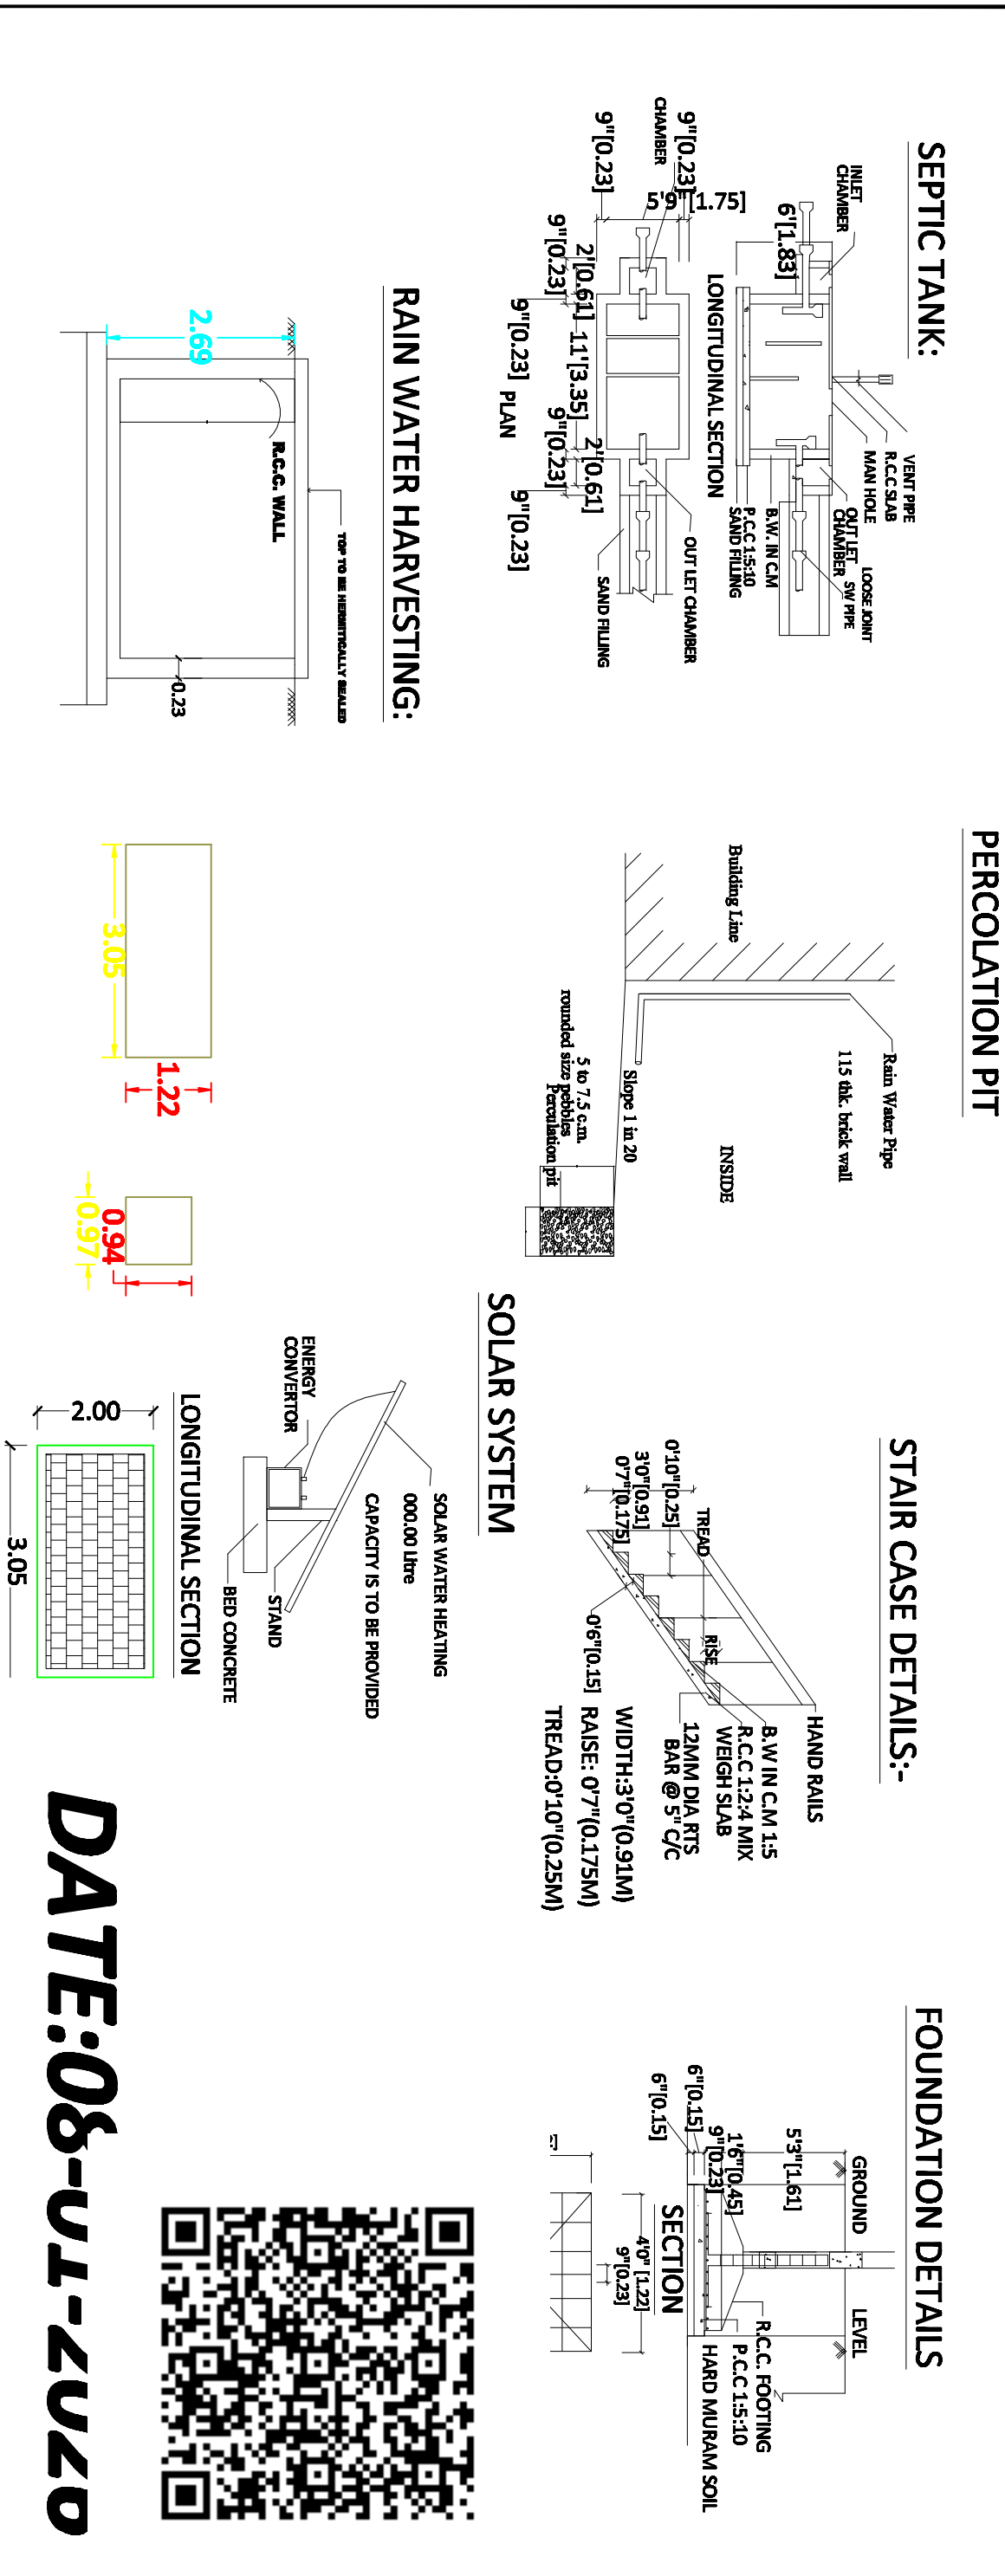

DATE:08-01-2020

Eight ways to know a piece of land before you pay for it.

This report covers one part of the picture. These cover the rest, drawn from the same government records, for any property in Tamil Nadu.

LandLens One

Ask anything about a property and get an answer grounded in live government records, with the sources shown.

[/landlens/one](#)



Verify My Land

Every record check run on one property and returned as a single report.

[/landlens/verify-my-land](#)



Legal Opinion

An advocate's written opinion on the title, built on the records we pull for it.

[/landlens](#)



One Map

Every layer on one map: the parcel, its boundary, zoning, water bodies and what sits around it.

[/landlens/one/map](#)



PriceMap

What land actually changed hands for around this plot, taken from the registered deeds.

[/landlens/pricemap](#)



Build Scope

What you are allowed to build here: floor space, height, coverage and setbacks.

[/landlens/build-scope](#)



Property Tracker

Watch a property and hear about it when something new is registered against it.

[/landlens/property-tracker](#)



Deal Room

Run the transaction in one place: documents, stamping, signatures and the parties.

[/landlens/deal-room](#)



Twenty-four checks you can run yourself, at no cost.

Records and verification

The registers themselves, read for you.

Encumbrance Certificate

Patta and Chitta

Field Measurement Sketch

EC Analyzer

Bank charge check

Court case search

Seller background check

Approval check by survey

Zoning and land use

What the plan says can happen on this land.

Land use zone finder

CMDA land use check

Coastal regulation zone

Master plan check

Water bodies finder

Airport height clearance

Value and duty

What it is worth and what it costs to register.

Guideline value by street

Guideline value by survey

Stamp duty and registration fees

Capital gains

Floor space index

Area unit converter

Registers and directories

Who holds it, and which office keeps the record.

Find your registering office

Temple property check

Waqf property check

RERA register



Every free tool
/tools



Services we run
for you
/services



The LandLens
suite
/landlens/one



Every claim in this document traces back to a government record.

Legal opinions, due diligence and title verification

Building plan, layout and sub-division approvals

Completion and occupancy certificates, regularisation

Escrow, negotiation and NRI property management

Land survey, soil testing, architecture and construction

Verified RealEstate
3/350/2 Mettukuppam,
OMR Thoraipakkam,
Chennai 600 097, India
hello@verified.realestate
+91 9996 12 9996

Prepared from the registers named on the page each finding sits on. Where a register could not be read, this document says so in its place rather than leaving the gap to be read as a clean result.

