

PP

APPROVAL RECORD

Planning Permission

Kanniyakumari district, Tamil Nadu

APPROVAL TYPE

Building Plan

ISSUING AUTHORITY

Town Panchayat

The approval as the planning authority issued it, reproduced in full behind this page.

An approval speaks to what was sanctioned, not to what was built. Completion is a separate record.

AREA DETAILS - BUILDING		
PLINTH AREA		
Ground Floor	182.00Sq.mt	1959.05Sq.ft
Total Area	182.00Sq.mt	1959.05Sq.ft
CARPET AREA		
Ground Floor	164.61Sq.mt	1771.86Sq.ft
Total Area	164.61Sq.mt	1771.86Sq.ft
AREA DETAILS - PLOT		
Site Area	7.200 Cents	2.91 Are
Site Area	291.38Sq.mt	3136.41Sq.ft
Vacant Area	109.38Sq.mt	1177.37Sq.ft

SCHEDULE OF JOINERIES		
REF	DESCRIPTION	SIZE
RS	Rolling Shutter	7.00X2.75
D1	Door	0.75X2.10
W3	Window	1.80X1.50
W2	Window	1.20X1.50
KW3	Window	1.80X1.00
V	Ventilator	0.60X0.60

ALL DIMENSIONS ARE IN METRE	
PLAN : 1:100	SITE PLAN : 1:100


Oldy.

SIGNATURE OF OWNER

Abirish


Er. S.A. ABIRESH, B.E.,
Licenced Civil Engineer
SA Construction
Opposite Thasiah Medical Centre
Marthandam, Cell : 8111012001

SIGNATURE OF BUILDING SURVEYOR

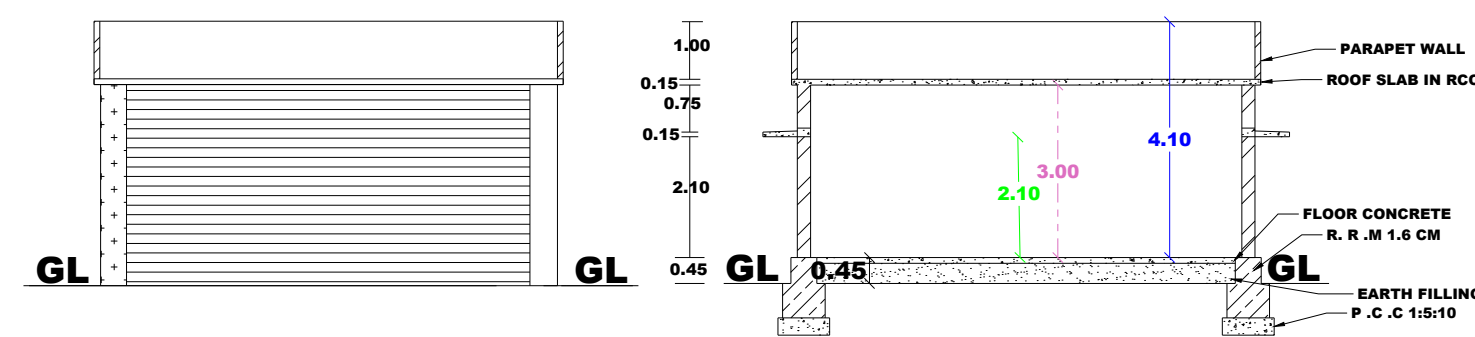


ELEVATION

SECTION -AB

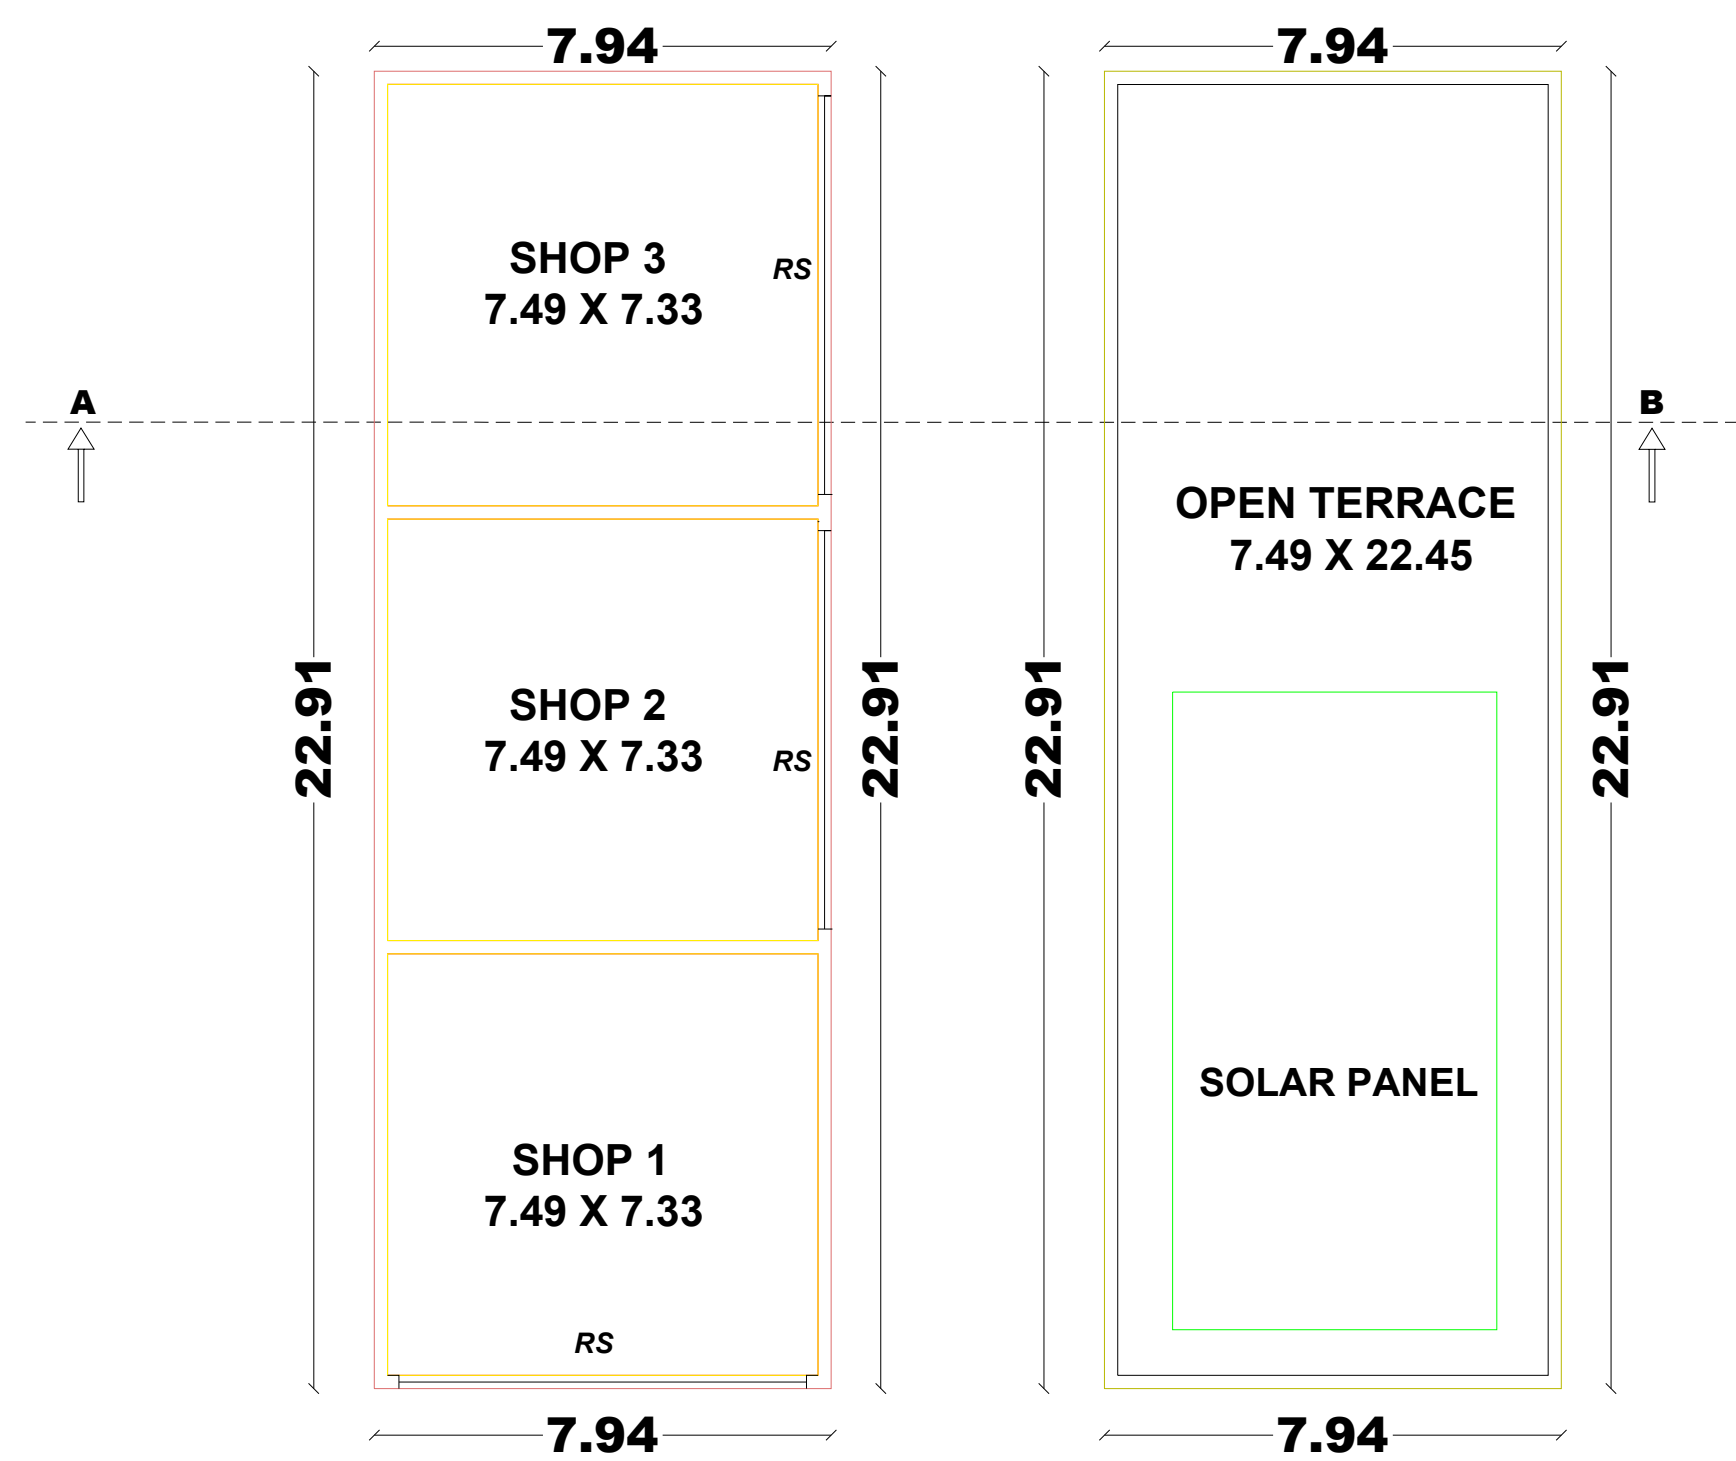

GROUND FLOOR







TERRACE FLOOR PLAN

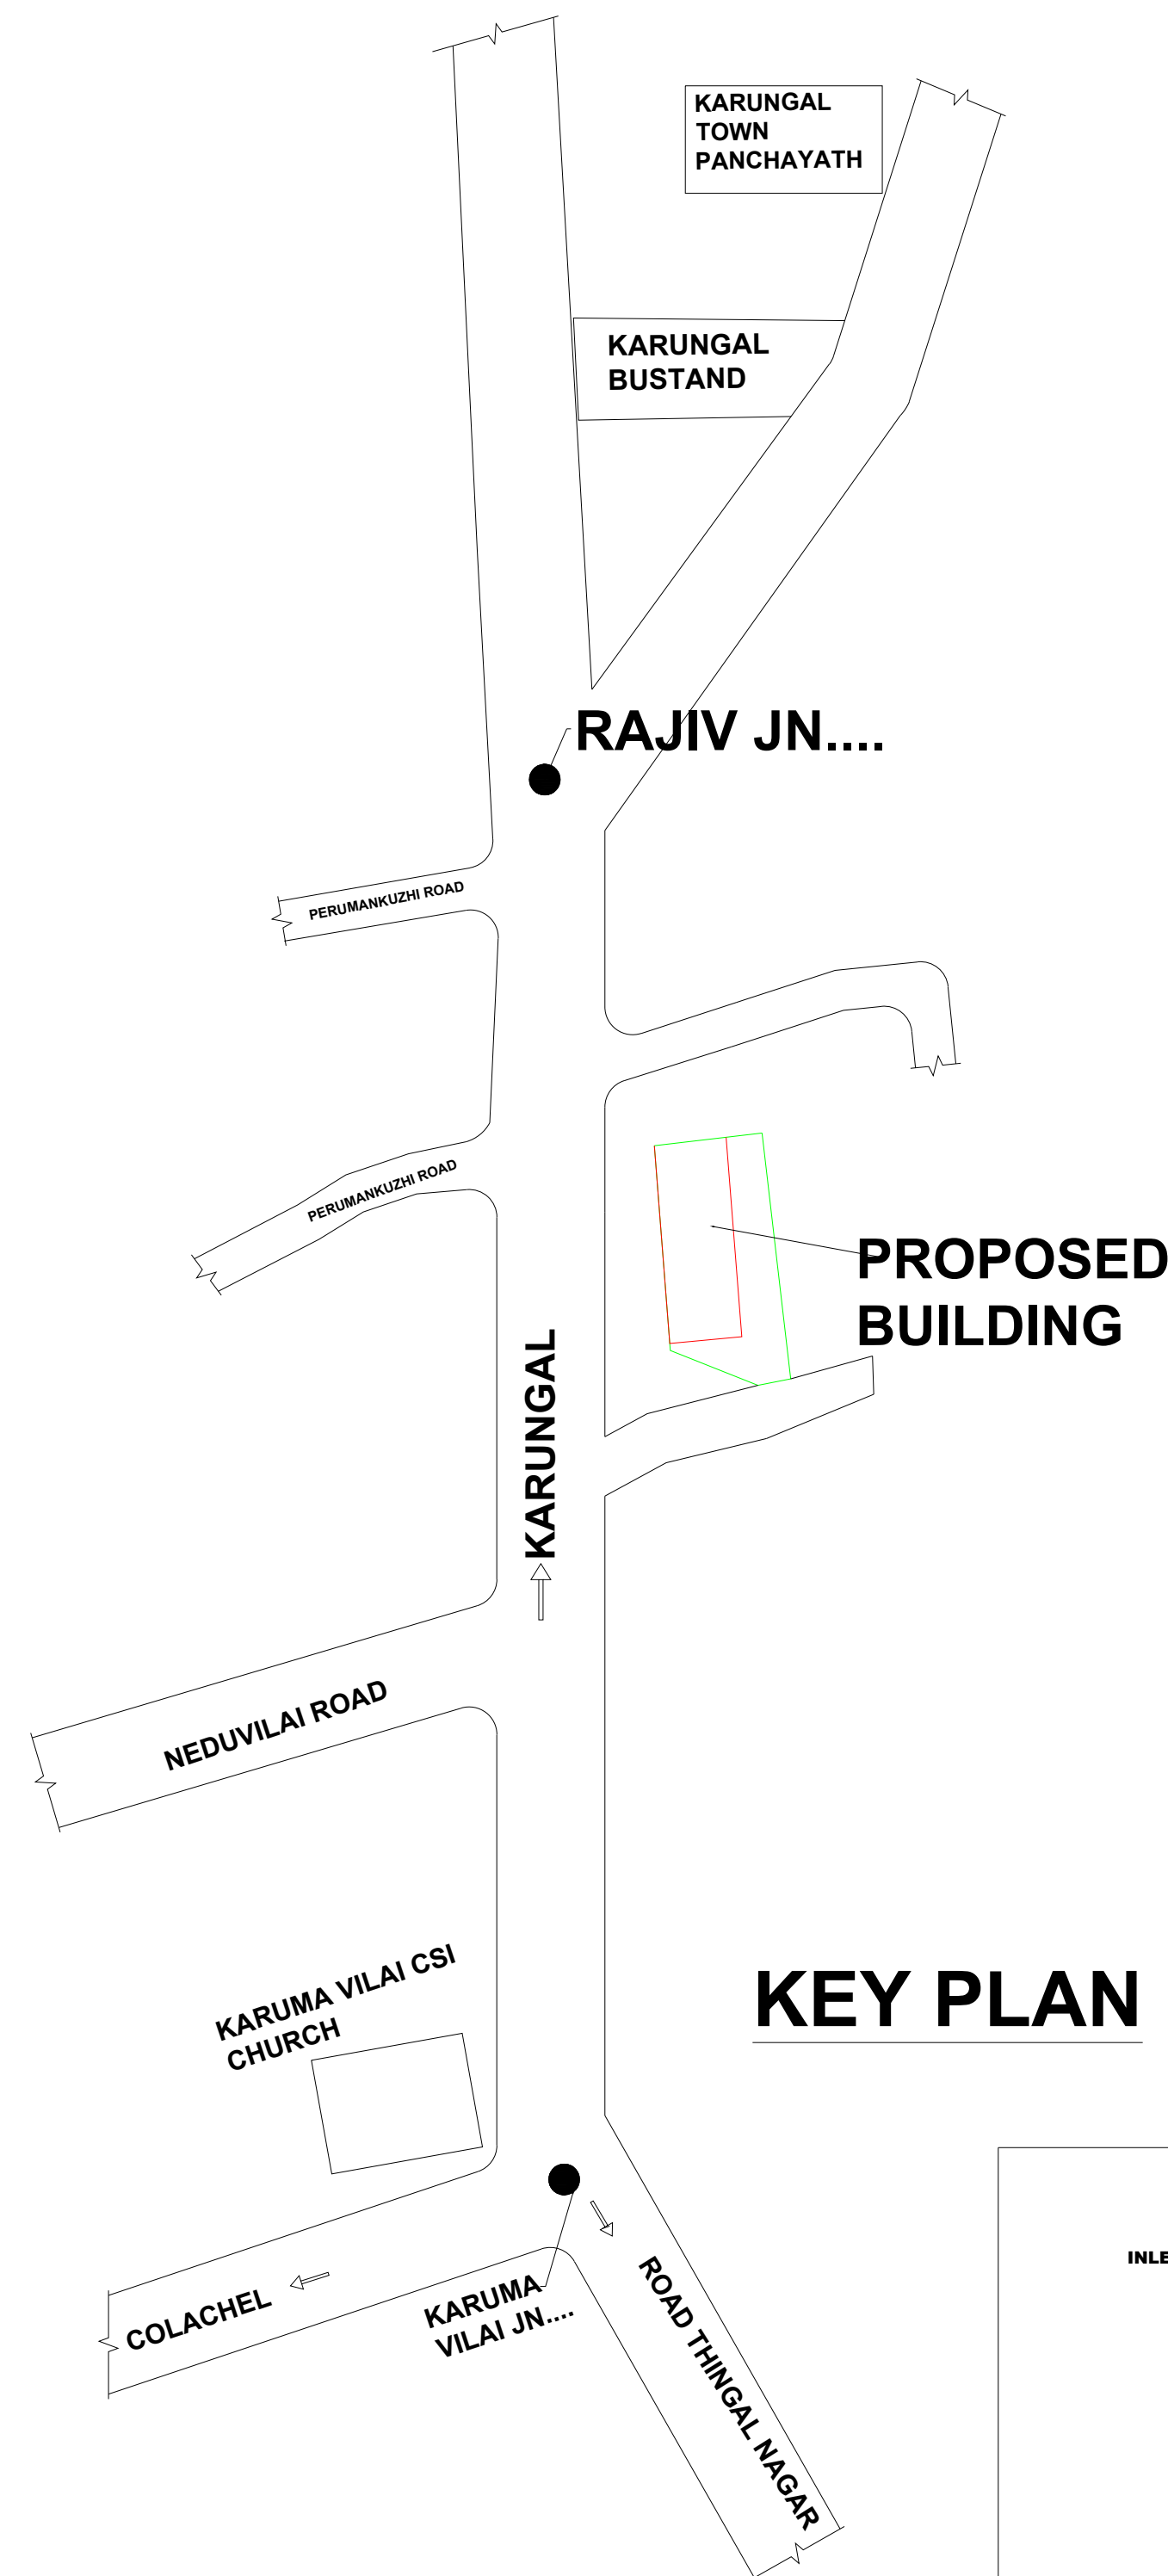

KEY PLAN




SITE PLAN

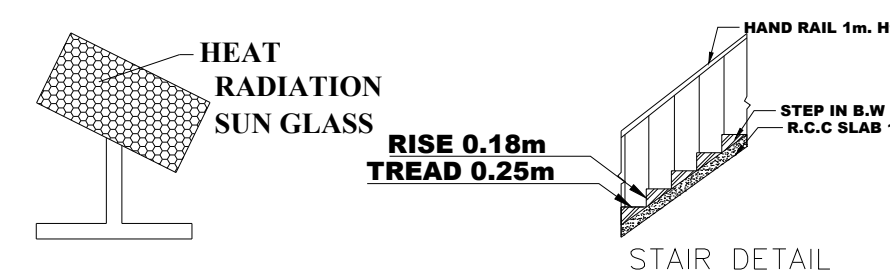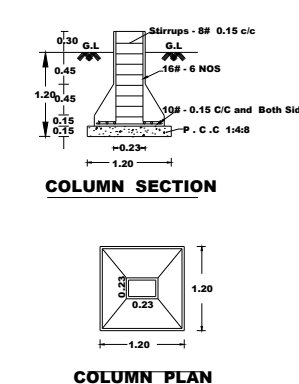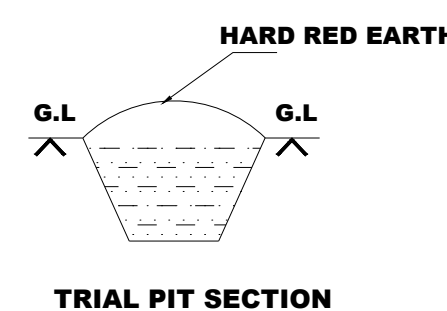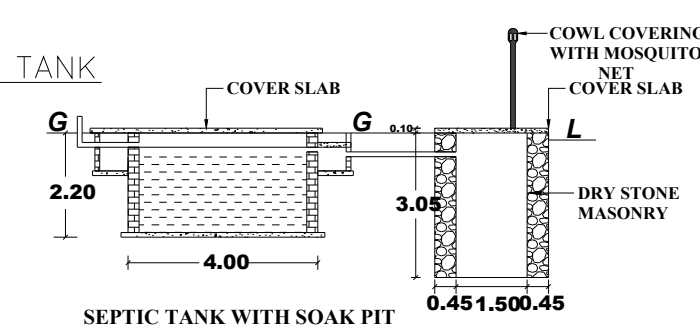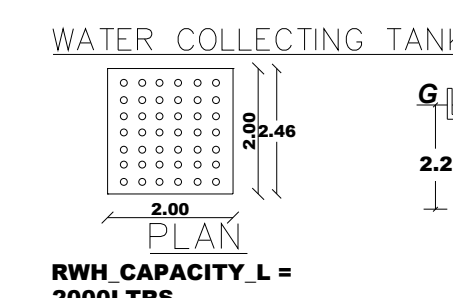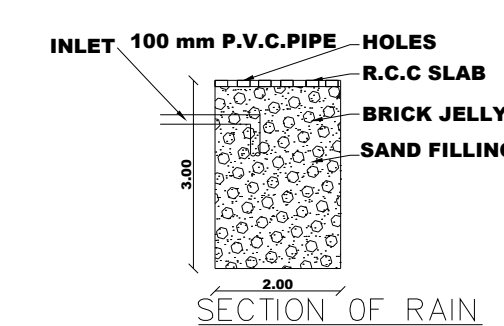


SOLAR PANNEL

NOT TO SCALE

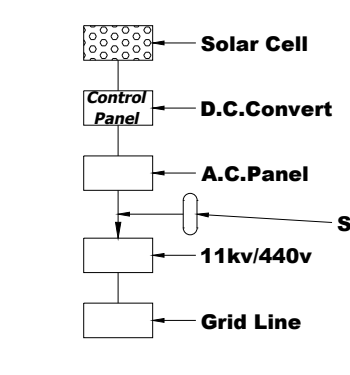

Solar System Flow Diagram

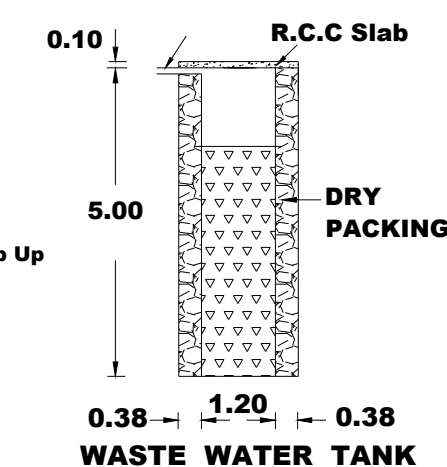

WASTE WATER TANK

PLANO INFO
 PLOT AREA M2=291.38
 AS_PER DOCUMENT=291.38
 AS_47 SITE=291.38
 FMB OR PLR=291.38
 SINGLE FAMILY BLDGSYES
 CRZANO
 SECURITY_ZONE=N
 ACCESS WIDTH M=10
 DEPTH CUTTING M=15.0 M=NO
 WHETHER GOVT OR AIDED SCHOOL=NO
 ROAD WIDTH=6.0
 ROAD_LENGTH=250
 AREA_TYPE=OTHERS
 AVG PLOT DEPTH=13.17
 AVG PLOT WIDTH=9
 LAND USE CODE=PRZ
 LEASEHOLD LAND=NO
 BUILDING NEAR MONUMENT=NO
 BUILDING NEAR GOVT BLDG=NO
 BUILDING NEAR TO RIVER=NO
 ROAD 1-5 SHOP MEMBER COUNT=2
 BLOCK 1-5 SHOP_NON_RESIDENTIAL_MEMBER_COUNT = 2
 BLOCK 1-5_HN_MEMBER_COUNT=2
 BARRETTED FOR PHYSICALLY CHALLENGED PEOPLE=NO
 PROVISION FOR GREEN BUILDINGS AND SUSTAINABILITY=NO
 FIRE PROTECTION AND FIRE SAFETY REQUIREMENTS=NO
 NOC FOR CONSTRUCTION NEAR MONUMENT=NO
 NOC FOR CONSTRUCTION NEAR AIRPORT=NO
 NOC FOR CONSTRUCTION NEAR DEFENCE AERODROMES=NO
 NOC STATE OF IMPACT=NO
 NOC RAHWAY=NO
 NOC COLLECTOR GVT LAND=NO
 NOC IRRIGATION DEPT=NO
 NOC FIRE DEPT=NO
 DISTRICT=KANYAKUMARI
 JURISDICTION TYPE= PANCHAYAT
 CSR APPLICABLE=NO
 PREMIUM FSI REQUIRED=NO
 IS APPROVED LAYOUT=NO
 OCCUPANCY=COMMERCIAL
 RWH DECLARED=YES
 SURVEY_NO=618681
 PATT A NO=1508
 TALUK=KILLINGLYOOR
 IF NEIGHTE TOWN LESSER VILL RAOBUD=NO
 SWIMMING POOL EXISTS=NO

Eight ways to know a piece of land before you pay for it.

This report covers one part of the picture. These cover the rest, drawn from the same government records, for any property in Tamil Nadu.

LandLens One

Ask anything about a property and get an answer grounded in live government records, with the sources shown.

[/landlens/one](#)



Verify My Land

Every record check run on one property and returned as a single report.

[/landlens/verify-my-land](#)



Legal Opinion

An advocate's written opinion on the title, built on the records we pull for it.

[/landlens](#)



One Map

Every layer on one map: the parcel, its boundary, zoning, water bodies and what sits around it.

[/landlens/one/map](#)



PriceMap

What land actually changed hands for around this plot, taken from the registered deeds.

[/landlens/pricemap](#)



Build Scope

What you are allowed to build here: floor space, height, coverage and setbacks.

[/landlens/build-scope](#)



Property Tracker

Watch a property and hear about it when something new is registered against it.

[/landlens/property-tracker](#)



Deal Room

Run the transaction in one place: documents, stamping, signatures and the parties.

[/landlens/deal-room](#)



Twenty-four checks you can run yourself, at no cost.

Records and verification

The registers themselves, read for you.

Encumbrance Certificate

Patta and Chitta

Field Measurement Sketch

EC Analyzer

Bank charge check

Court case search

Seller background check

Approval check by survey

Zoning and land use

What the plan says can happen on this land.

Land use zone finder

CMDA land use check

Coastal regulation zone

Master plan check

Water bodies finder

Airport height clearance

Value and duty

What it is worth and what it costs to register.

Guideline value by street

Guideline value by survey

Stamp duty and registration fees

Capital gains

Floor space index

Area unit converter

Registers and directories

Who holds it, and which office keeps the record.

Find your registering office

Temple property check

Waqf property check

RERA register



Every free tool
/tools



Services we run
for you
/services



The LandLens
suite
/landlens/one



Every claim in this document traces back to a government record.

Legal opinions, due diligence and title verification

Building plan, layout and sub-division approvals

Completion and occupancy certificates, regularisation

Escrow, negotiation and NRI property management

Land survey, soil testing, architecture and construction

Verified RealEstate
3/350/2 Mettukuppam,
OMR Thoraipakkam,
Chennai 600 097, India
hello@verified.realestate
+91 9996 12 9996

Prepared from the registers named on the page each finding sits on. Where a register could not be read, this document says so in its place rather than leaving the gap to be read as a clean result.

