

PP

APPROVAL RECORD

# Planning Permission

Kanniyakumari district, Tamil Nadu

APPROVAL TYPE

**Building Plan**

ISSUING AUTHORITY

**Rural Panchayat**

The approval as the planning authority issued it, reproduced in full behind this page.


An approval speaks to what was sanctioned, not to what was built. Completion is a separate record.

PLAN SHOWING THE PROPOSED CONSTRUCTION OF TERRACE ROOF RESIDENTIAL BUILDING IN  
R.SY.NO:568/4B5 OF KOLLENCHI VILLAGE AT PANANKUDAL VILAI, THAVATTU VILAI  
NATTALAM(PO) IN KOLLENCHI VILLAGE PANCHAYAT, KILLIYOOR PANCHAYAT UNION  
VILAVANCODE TALUK, K.K.DIST.


NAME OF OWNER & ADDRESS:Mr.P.CEEZER  
S/o.Sri.PILLAIKAN (LATE)  
PANANKUDAL VILAI  
THAVATTU VILAI  
NATTALAM(PO)  
K.K.DIST.




FRONT ELEVATION

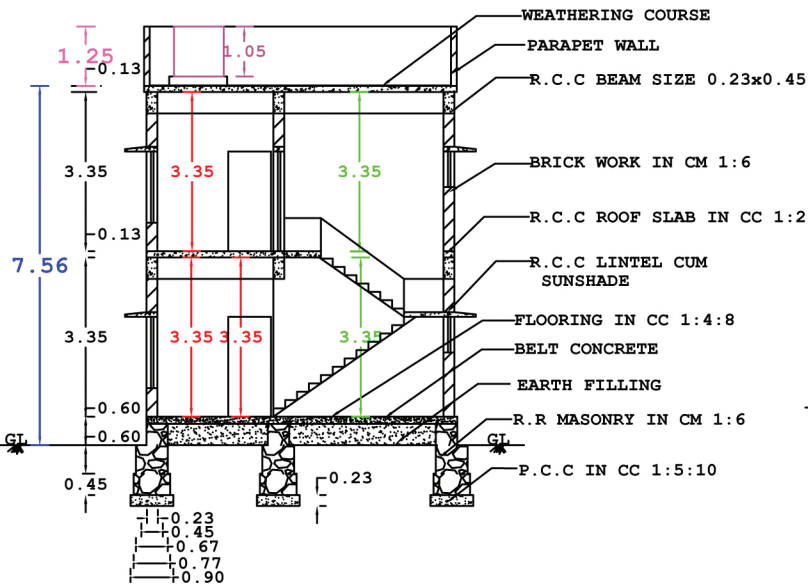


SECTION ON 'AA'

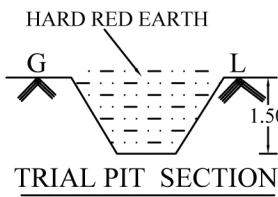


TRIAL PIT SECTION

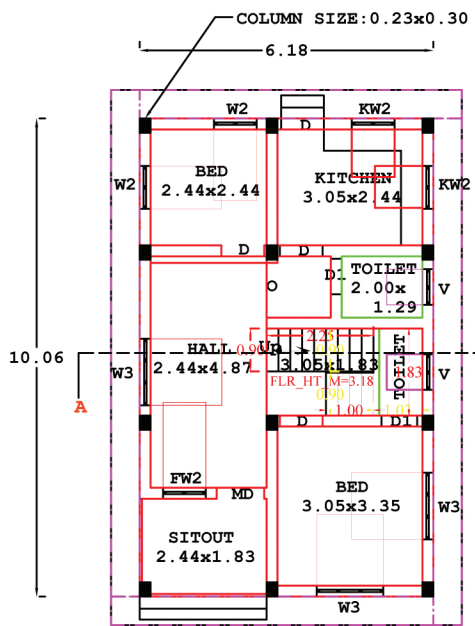


GROUND FLOOR PLAN

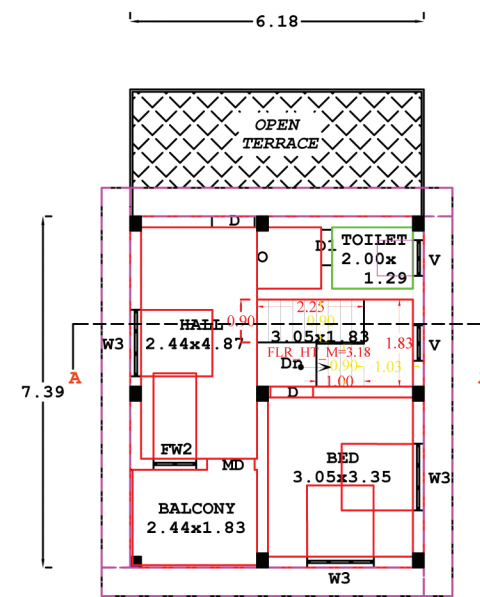


FIRST FLOOR PLAN

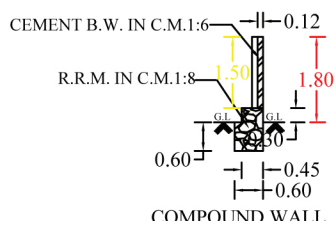


PIPE COMPOSTER

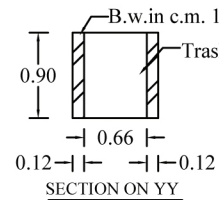


WASTE TRASH PIT

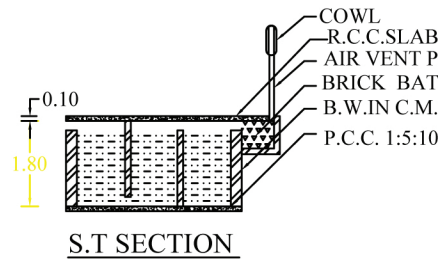


S.T SECTION

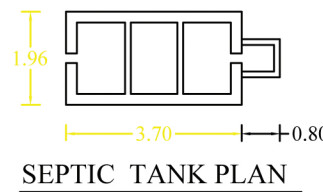


SEPTIC TANK PLAN

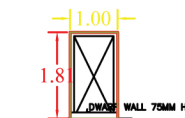

WICKET GATE

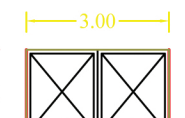


MAIN GATE

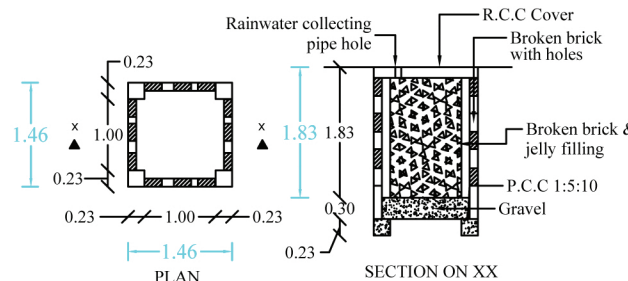


RAIN WATER HARVEST WELL

RWH CAPACITY L=6642LTRS

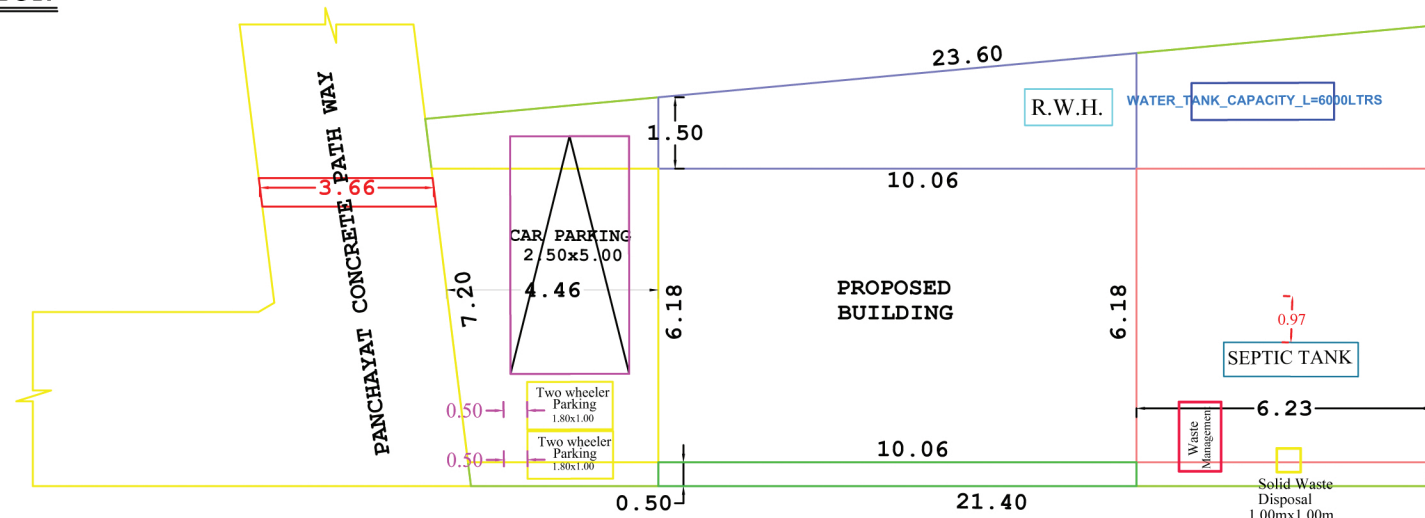


SITE PLAN (SCALE:1:100)

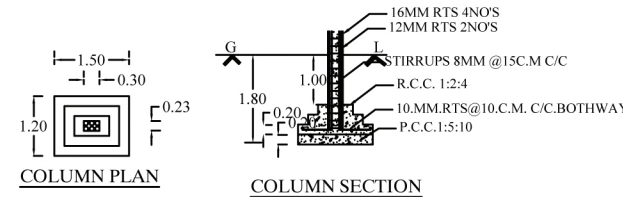


COLUMN PLAN


COLUMN SECTION

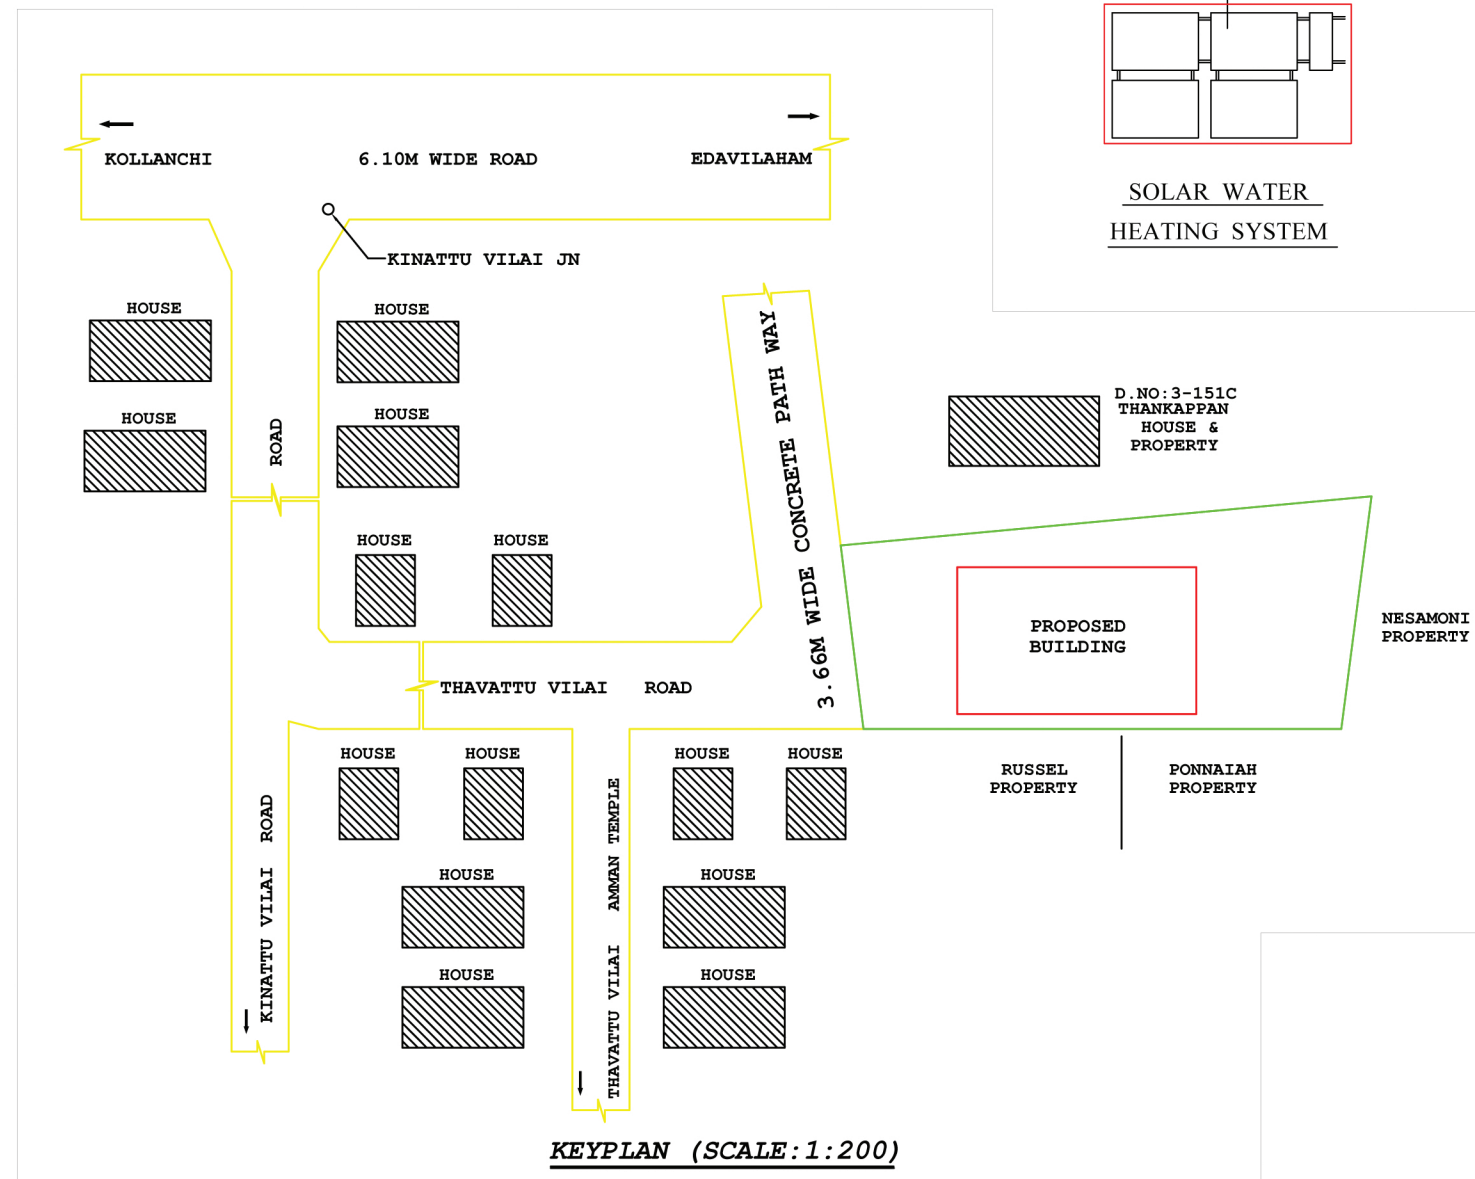

KEYPLAN (SCALE:1:200)

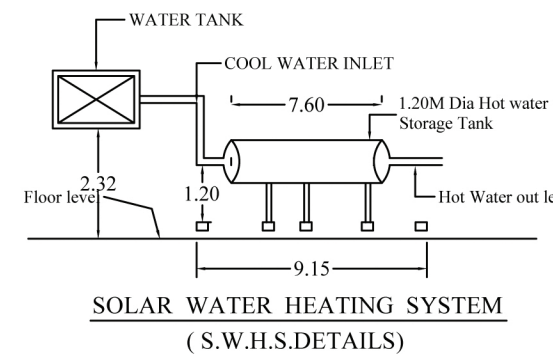

SOLAR WATER HEATING SYSTEM  
(S.W.H.S.DETAILS)

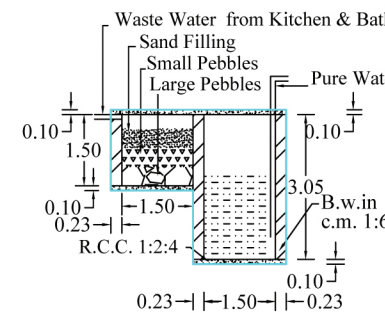

WASTE WATER  
RECYCLING SYSTEM

SIGNATURE OF LAND AND  
BUILDING OWNER:

P. CEEZER

LEGEND

PROPOSED :-  
SITE BOUNDARY :-  
ROAD, PATHWAY :-  
EXISTING BUILDINGS :-

DRAWING NO :- 317/ FEB/ '2026'

PLAN INFO  
PLOT\_NO=NO  
PATTI\_NO=2787  
TALUK= VILAVANCODE  
DISTRICT= KANYAKUMARI  
SURVEY\_NO= 568/4B5  
VILLAGE= KOLLENCHI  
JURISDICTION\_TYPE= PANCHAYAT  
LAND\_USE\_ZONE = RESIDENTIAL  
PLOT\_AREA\_M2=185.72  
AS\_PER\_DOCUMENT= 176.04  
AS\_AT\_SITE=185.72  
FMB\_OR\_PLR= 176.04  
SINGLE\_FAMILY\_BLDG=YES  
CRZ=NO  
SECURITY\_ZONE=NO  
ACCESS\_WIDTH\_M=7.20  
WHETHER\_GOVT\_OR\_AIDED\_SCHOOL=NO  
ROAD\_WIDTH=3.66  
ROAD\_LENGTH=1500.00  
AVG\_PLOT\_DEPTH= 22.50  
AVG\_PLOT\_WIDTH=8.30  
RWH\_DECLARED=YES  
BUILDING\_NEAR\_TO\_RIVER=NO  
OSR\_APPLICABLE =NO  
OSR\_SURRENDER\_OR\_BUYBACK=BUYBACK  
PREMIUM\_FSI\_REQUIRED=NO  
IS\_APPROVED\_LAYOUT=NO  
AREA\_TYPE=OTHERS  
BUILDING\_NEAR\_MONUMENT=NO  
BUILDING\_NEAR\_GOVT\_BLDG=NO  
PROVISION\_FOR\_GREEN\_BUILDINGS\_AND\_SUSTAINABILITY=NO  
FIRE\_PROTECTION\_AND\_FIRE\_SAFETY\_REQUIREMENTS=NO  
NOC\_FOR\_CONSTRUCTION\_NEAR\_MONUMENT=NO  
BARRIER\_FREE\_ACCESS\_FOR\_PHYSICALLY\_CHALLENGED\_PEOPLE=YES  
FIRE\_PROTECTION\_AND\_FIRE\_SAFETY\_REQUIREMENTS=YES  
NOC\_FIRE\_DEPT=NO  
IS\_SWIMMING\_POOL\_EXISTS=NO  
BLOCK\_1\_B-HOUSE\_MEMBER\_COUNT=1  
IF\_HERITAGE\_TOWN\_LESS\_THAN\_1KM\_RADIUS=NO

|                                                  |          |             |
|--------------------------------------------------|----------|-------------|
| NOTE : ALL DIMENSION ARE IN METRE, SCALE : 1:100 |          |             |
| AREA OF SITE                                     | 1.74.ARE | 4.350.CENTS |
| AREA IN SQ "M" SQ "FT"                           |          |             |
| SITE AREA                                        | : 176.04 | 1895.00     |

|                      |                   |             |
|----------------------|-------------------|-------------|
| PROPOSED PLINTH AREA |                   |             |
| GROUND FLOOR         | : 62.17           | 669.20      |
| FIRST FLOOR          | : 45.67           | 491.60      |
| TOTAL                | : 107.84          | 1160.80     |
| PROPOSED F.S.I       | : 107.84 / 176.04 | 0.61 < 2.00 |
| VACANT               | : 113.87          | 1225.80     |

|                     |         |        |
|---------------------|---------|--------|
| PROPOSED FLOOR AREA |         |        |
| GROUND FLOOR        | : 51.33 | 552.51 |
| FIRST FLOOR         | : 37.74 | 406.23 |
| TOTAL               | : 89.07 | 958.74 |

FLOOR AREA ABOVE 25.SQ.M AND UP TO 50.SQ.M -1 DWELLING UNIT  
1 CAR SPACE FOR EVERY 2 DWELLING UNITS AND 1  
TWO WHEELER SPACE FOR EVERY DWELLING UNIT

PARKING CALCULATION  
Required Parking  
Total Plinth Area = 107.84. sq.m  
First 50 sq.m 1 Dwelling unit = 1 Two wheeler space  
1 Two Wheeler space = 1.00 x 1.80  
Provided 1 Two wheeler Space  
1 Car Space = 2.5x5.00  
Required Car space =  $\frac{107.84}{2.5} = 1.44$ . Car  
Provided 1 Car space = 75

PLOT COVERAGE :  $\frac{62.17 \times 100}{176.04} = 35.31\%$

|                 |   |             |
|-----------------|---|-------------|
| JOINERY DETAILS |   |             |
| M.D : MAIN DOOR | : | 1.00 x 2.10 |
| D: DOOR         | : | 0.90 x 2.10 |
| DI: DOOR        | : | 0.75 x 2.10 |
| FW2 : WINDOW    | : | 0.90 x 1.80 |
| W3 : WINDOW     | : | 1.40 x 1.50 |
| W2 : WINDOW     | : | 0.90 x 1.50 |
| K.W3 : WINDOW   | : | 1.40 x 1.00 |
| K.W2 : WINDOW   | : | 0.90 x 1.00 |
| V : VENTILATOR  | : | 0.75 x 0.75 |

ER. VIJAYARAJAN R  
CONSULTING ENGINEER  
VIJAY ASSOCIATES  
RAJAVILAI KUZHICODU & P.O  
K.K. DIST. PIN : 629167  
CELL : 9443682073  
Line Phone : 04651 - 294073  
Lic. No. 151/15/24/00006  
Email : vijayassociates123@gmail.com  
SIGNATURE OF LICENCE  
SURVEYOR/ENGINEER

# Eight ways to know a piece of land before you pay for it.

This report covers one part of the picture. These cover the rest, drawn from the same government records, for any property in Tamil Nadu.

## LandLens One

Ask anything about a property and get an answer grounded in live government records, with the sources shown.

[/landlens/one](#)



## Verify My Land

Every record check run on one property and returned as a single report.

[/landlens/verify-my-land](#)



## Legal Opinion

An advocate's written opinion on the title, built on the records we pull for it.

[/landlens](#)



## One Map

Every layer on one map: the parcel, its boundary, zoning, water bodies and what sits around it.

[/landlens/one/map](#)



## PriceMap

What land actually changed hands for around this plot, taken from the registered deeds.

[/landlens/pricemap](#)



## Build Scope

What you are allowed to build here: floor space, height, coverage and setbacks.

[/landlens/build-scope](#)



## Property Tracker

Watch a property and hear about it when something new is registered against it.

[/landlens/property-tracker](#)



## Deal Room

Run the transaction in one place: documents, stamping, signatures and the parties.

[/landlens/deal-room](#)



# Twenty-four checks you can run yourself, at no cost.

## Records and verification

The registers themselves, read for you.

Encumbrance Certificate

Patta and Chitta

Field Measurement Sketch

EC Analyzer

Bank charge check

Court case search

Seller background check

Approval check by survey

## Zoning and land use

What the plan says can happen on this land.

Land use zone finder

CMDA land use check

Coastal regulation zone

Master plan check

Water bodies finder

Airport height clearance

## Value and duty

What it is worth and what it costs to register.

Guideline value by street

Guideline value by survey

Stamp duty and registration fees

Capital gains

Floor space index

Area unit converter

## Registers and directories

Who holds it, and which office keeps the record.

Find your registering office

Temple property check

Waqf property check

RERA register



Every free tool  
/tools



Services we run  
for you  
/services



The LandLens  
suite  
/landlens/one



# Every claim in this document traces back to a government record.

---

Legal opinions, due diligence and title verification

---

Building plan, layout and sub-division approvals

---

Completion and occupancy certificates, regularisation

---

Escrow, negotiation and NRI property management

---

Land survey, soil testing, architecture and construction

---

**Verified RealEstate**  
3/350/2 Mettukuppam,  
OMR Thoraipakkam,  
Chennai 600 097, India  
[hello@verified.realestate](mailto:hello@verified.realestate)  
+91 9996 12 9996

Prepared from the registers named on the page each finding sits on. Where a register could not be read, this document says so in its place rather than leaving the gap to be read as a clean result.

