

PP

APPROVAL RECORD

Planning Permission

Kanniyakumari district, Tamil Nadu

APPROVAL TYPE

Building Plan

ISSUING AUTHORITY

Town Panchayat


The approval as the planning authority issued it, reproduced in full behind this page.

An approval speaks to what was sanctioned, not to what was built. Completion is a separate record.

PLAN SHOWING PROPOSED CONSTRUCTION OF R.C.C. ROOF SHOP BUILDING IN RE-SURVEY NO : 538 / 4 ,OF MECODE VILLAGE AND VERKILAMBI TOWN PANCHAYAT, THIRUVATTAR TALUK,KANNIYA KUMARI DISTRICT.

NAME OF OWNER

MR,N.SASIKUMAR,
S/O,MR. NESIYAN,
KOLIYANKOTTU VILAI ,
PERINCHAKONAM,
CHENKODY P.O.

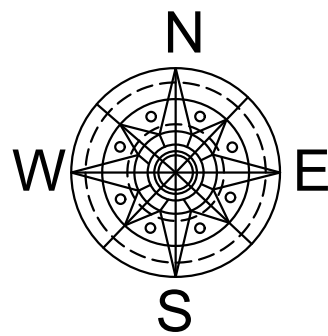


AREAS OF STATEMENTS


PLINTH AREAS	M ²	FT ²
PLAN	28.11	302.47
TOTAL PLINTH AREAS	28.11	302.47
FLOOR AREAS		
PLAN	23.34	251.14
TOTAL FLOOR AREAS	23.34	251.14
AREA DETAILS - PLOT		
SITE AREA	5.500 CENTS (222.59 sq.m)	2.22 Are (2395.07 sq.ft)
VACANT AREA	194.48 sq.m	2092.61sq.ft
F.S.I.	28.11	76.89
P.c.	28.11	76.89

JOINERIES DETAILS


D	DOORS	100 x 210	panelled
d	DOORS	90 x 210	panelled
w	WINDOWS	120 x 120	glazed
w1	WINDOWS	150 x 150	glazed
v	VENTILATOR	45 x 90	glazed

ALL DIMENSIONS IN METRES
SCALE 1:100

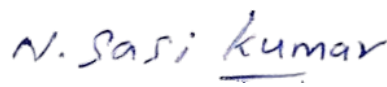
 SIGNATURE OF APPLICANT	 Licenced Building & Land Surveyor Grace Construction Market Junction, Attloor Mob: 8144406307 SIGNATURE OF ENGINEER
---	--

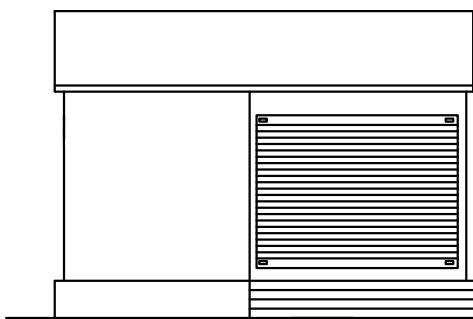


FRONT ELEVATION

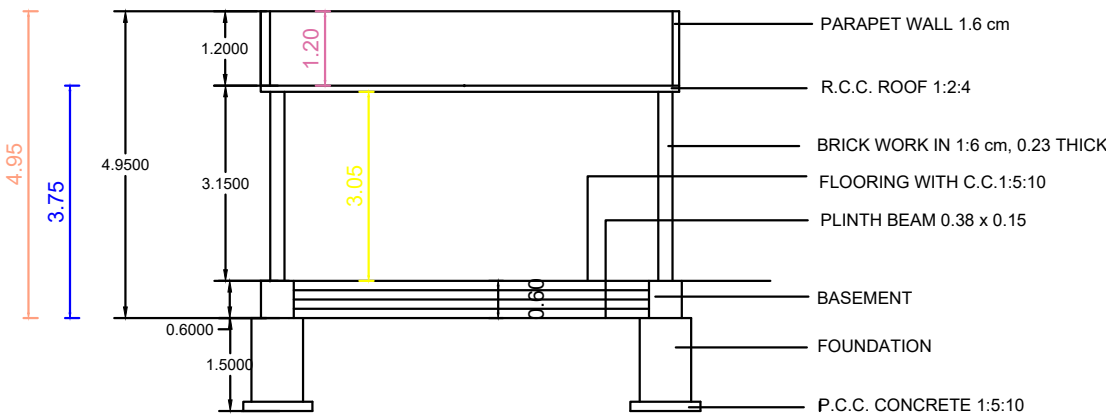


SECTION ON A-B

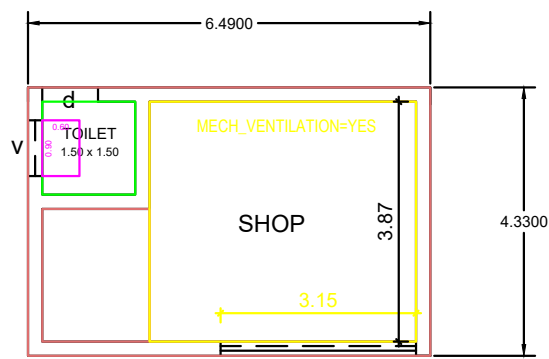


PLAN

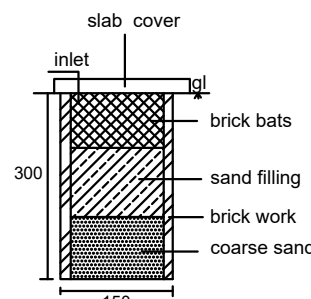

RAIN WATER HARVESTING PIT



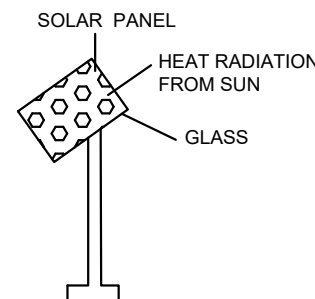


SOLAR SYSTEM

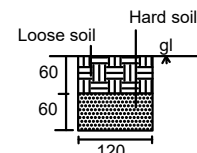


TRAIL PIT


PLAN INFO
PLOT_AREA_M2=222.59
AS_AT_SITE=214.92
FME_OR_PLR=222.59
AS_PER_DOCUMENT=222.59
AVG_PLOT_WIDTH=11.62
AVG_PLOT_DEPTH=23.18
ROAD_WIDTH=3.05
AREA_TYPE=OTHERS
SURVEY_NO=538/4
PATTA_NO=6895
TALUK=THIRUVATTAR
JURISDICTION_TYPE=PANCHAYAT
OSR_APPLICABLE=NO
OSR_SURR_BUYBACK_RETAIN=RETAIN
PREMIUM_FSL_REQUIRED=NO
OSR_SURRENDER_OR_BUYBACK=YES
IS_APPROVED_LAYOUT=YES
ORGANIZATION_TYPE=PRIVATE
CRZ=NO
BLOCK_I_B_SHOP_MEMBER_COUNT=1
ROAD_LENGTH=100.00
LAND_USE_ZONE=COMMERCIAL
PLOT_NO=0
DISTRICT=KANNIYAKUMARI
IS_SWIMMING_POOL_EXISTS=NO
RWH_DECLARED=YES
IF_HERITAGE_TOWN_LESSTHAN_1KM_RADIUS=NO

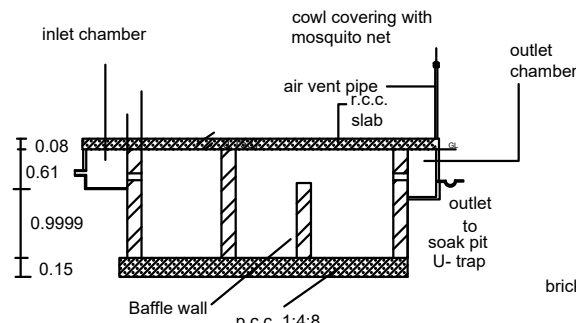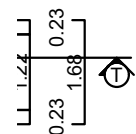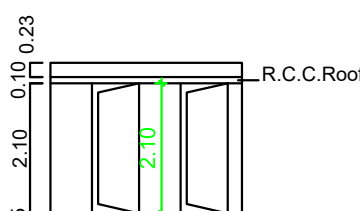


SECTION UV

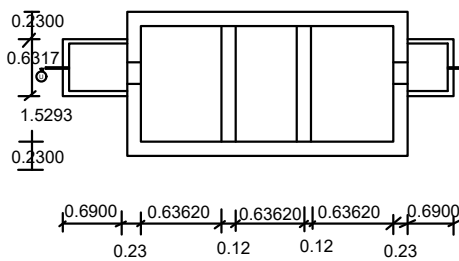


SEPTIC TANK PLAN

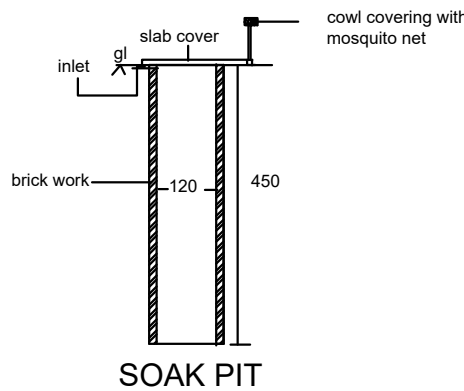


SOAK PIT

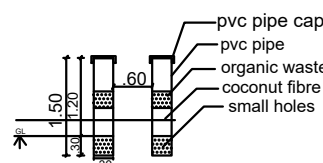

PIPE COMPOSIT PIT

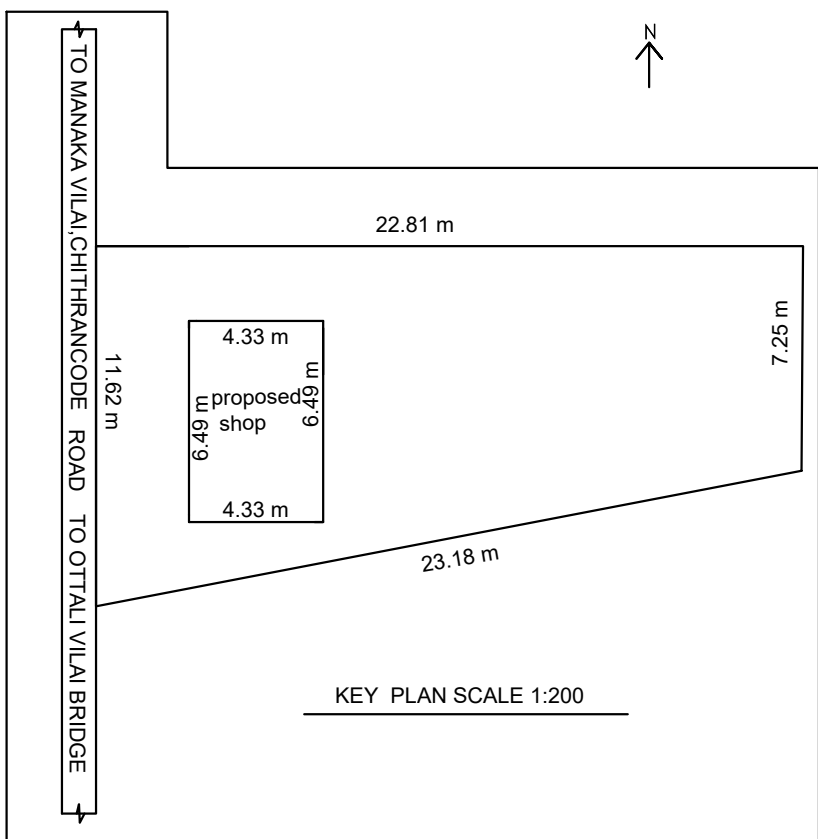

KEY PLAN SCALE 1:200

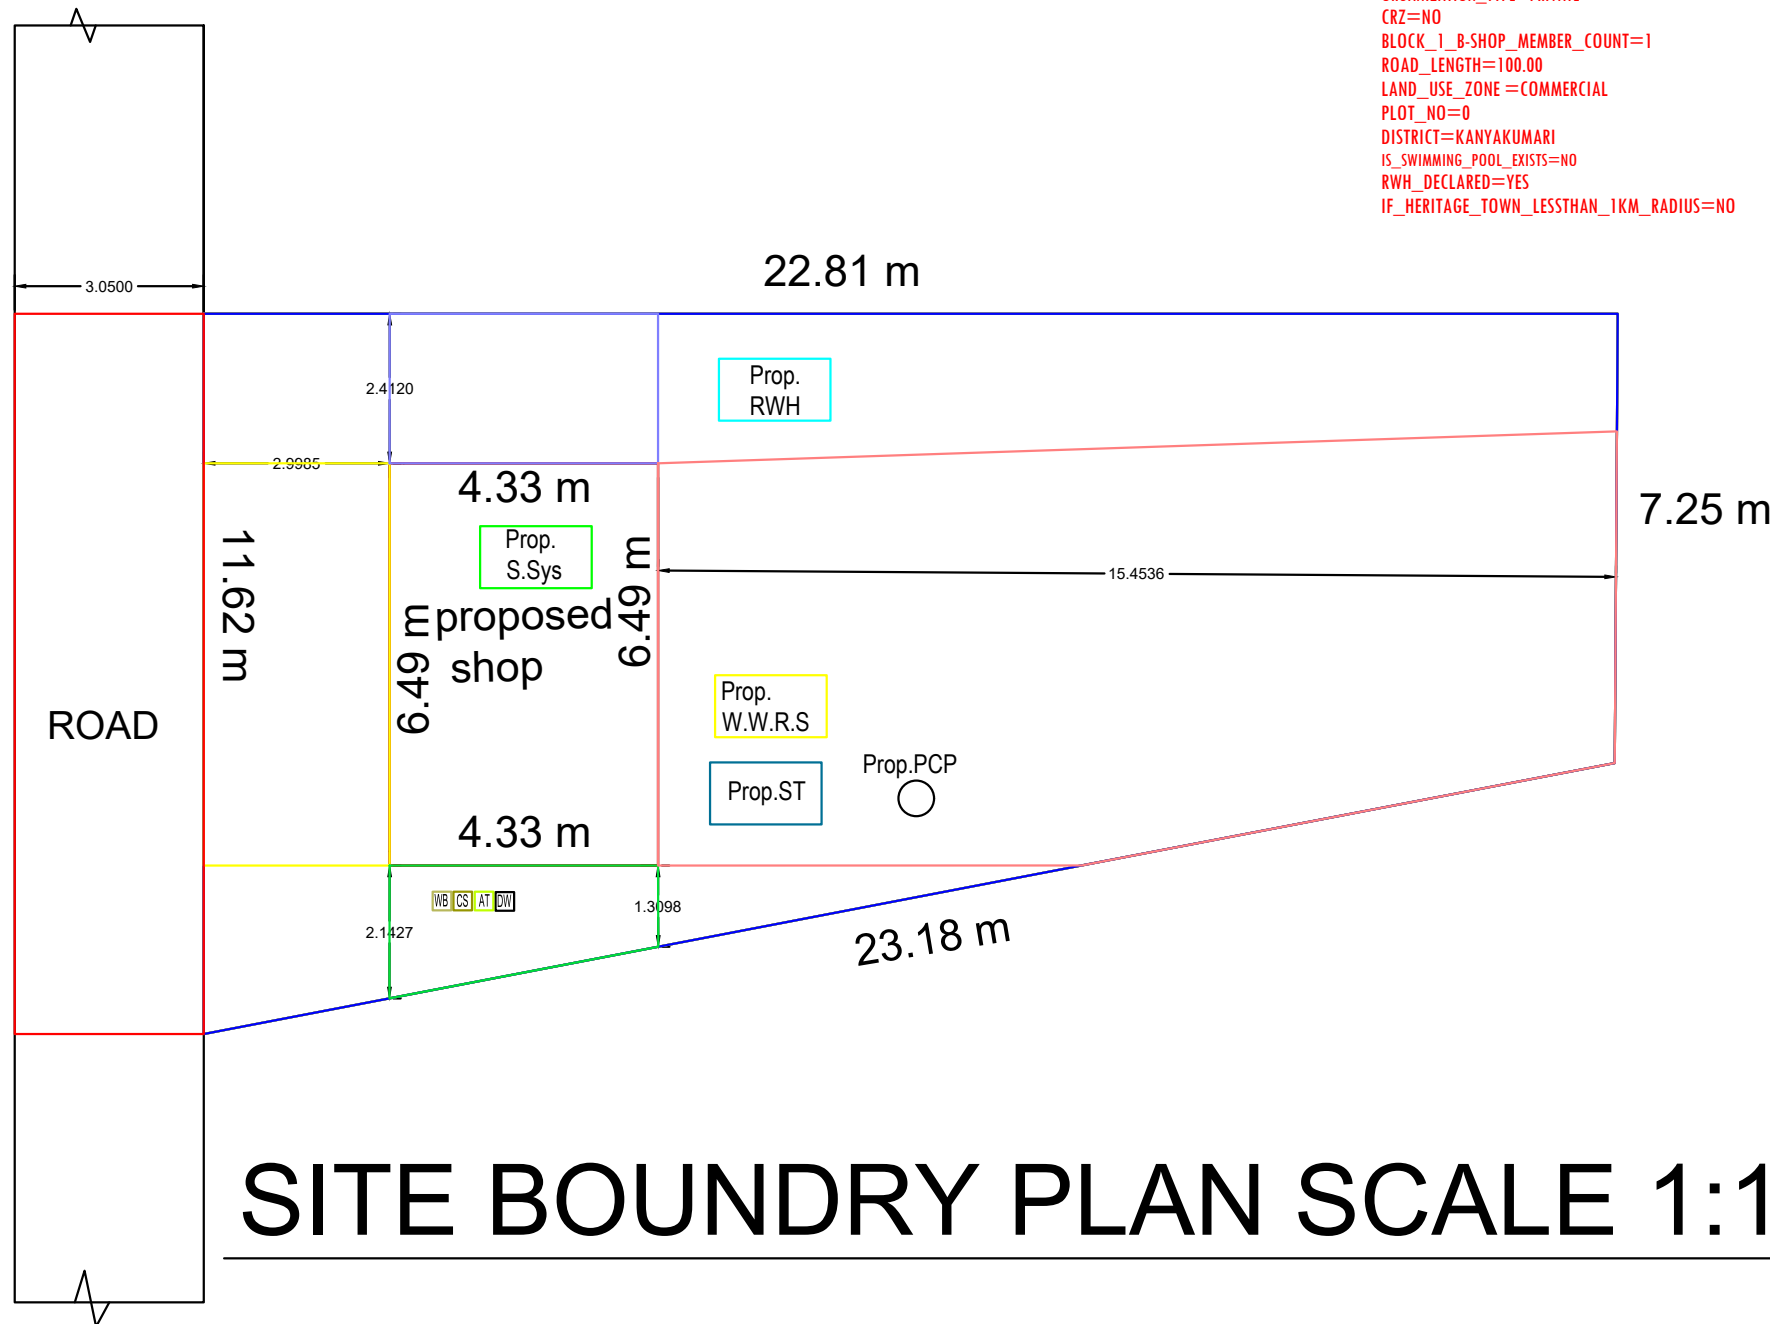

SITE BOUNDARY PLAN SCALE 1:100



Eight ways to know a piece of land before you pay for it.

This report covers one part of the picture. These cover the rest, drawn from the same government records, for any property in Tamil Nadu.

LandLens One

Ask anything about a property and get an answer grounded in live government records, with the sources shown.

[/landlens/one](#)



Verify My Land

Every record check run on one property and returned as a single report.

[/landlens/verify-my-land](#)



Legal Opinion

An advocate's written opinion on the title, built on the records we pull for it.

[/landlens](#)



One Map

Every layer on one map: the parcel, its boundary, zoning, water bodies and what sits around it.

[/landlens/one/map](#)



PriceMap

What land actually changed hands for around this plot, taken from the registered deeds.

[/landlens/pricemap](#)



Build Scope

What you are allowed to build here: floor space, height, coverage and setbacks.

[/landlens/build-scope](#)



Property Tracker

Watch a property and hear about it when something new is registered against it.

[/landlens/property-tracker](#)



Deal Room

Run the transaction in one place: documents, stamping, signatures and the parties.

[/landlens/deal-room](#)



Twenty-four checks you can run yourself, at no cost.

Records and verification

The registers themselves, read for you.

Encumbrance Certificate

Patta and Chitta

Field Measurement Sketch

EC Analyzer

Bank charge check

Court case search

Seller background check

Approval check by survey

Value and duty

What it is worth and what it costs to register.

Guideline value by street

Guideline value by survey

Stamp duty and registration fees

Capital gains

Floor space index

Area unit converter

Zoning and land use

What the plan says can happen on this land.

Land use zone finder

CMDA land use check

Coastal regulation zone

Master plan check

Water bodies finder

Airport height clearance

Registers and directories

Who holds it, and which office keeps the record.

Find your registering office

Temple property check

Waqf property check

RERA register



Every free tool
/tools



Services we run
for you
/services



The LandLens
suite
/landlens/one



Every claim in this document traces back to a government record.

Legal opinions, due diligence and title verification

Building plan, layout and sub-division approvals

Completion and occupancy certificates, regularisation

Escrow, negotiation and NRI property management

Land survey, soil testing, architecture and construction

Verified RealEstate
3/350/2 Mettukuppam,
OMR Thoraipakkam,
Chennai 600 097, India
hello@verified.realestate
+91 9996 12 9996

Prepared from the registers named on the page each finding sits on. Where a register could not be read, this document says so in its place rather than leaving the gap to be read as a clean result.

