

PP

APPROVAL RECORD

Planning Permission

Kanniyakumari district, Tamil Nadu

APPROVAL TYPE

Building Plan

ISSUING AUTHORITY


Town Panchayat

The approval as the planning authority issued it, reproduced in full behind this page.


An approval speaks to what was sanctioned, not to what was built. Completion is a separate record.

PLAN SHOWING THE PROPOSED CONSTRUCTION OF A.C SHEET ROOF HOUSE BUILDING IN, Re.SY.NO:-628/9B2A
OF THAZHAKUDY VILLAGE AT MEENACHI NAGER , (SANTHAVILAI) OF THAZHAKUDY TOWN PANCHAYAT,
THOVALAI TALUK, KANYAKUMARI DISTRICT.


NAME OF OWNER :- Mr.T.LAKSHMANAPERUMAL,
S/o,Thangavel,
Meenachi Nager,(Santhavilai)
Thazhakudy.

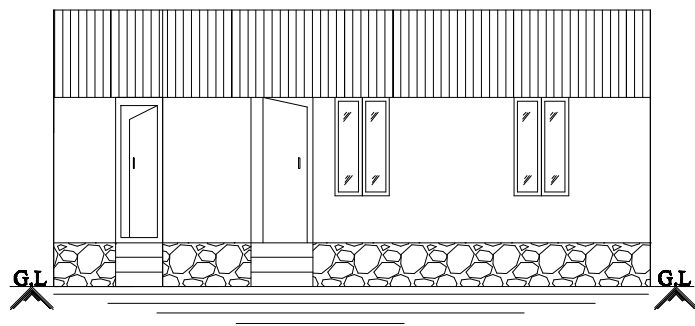

ELEVATION

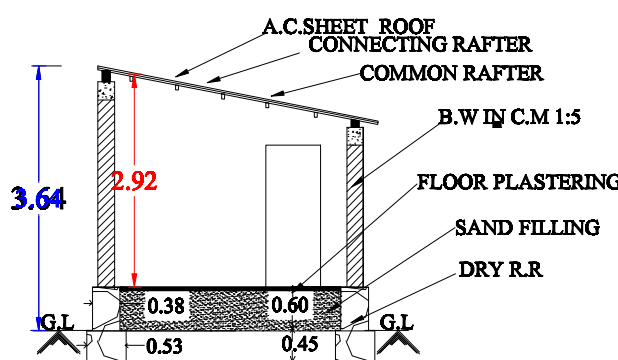


SECTION-AB

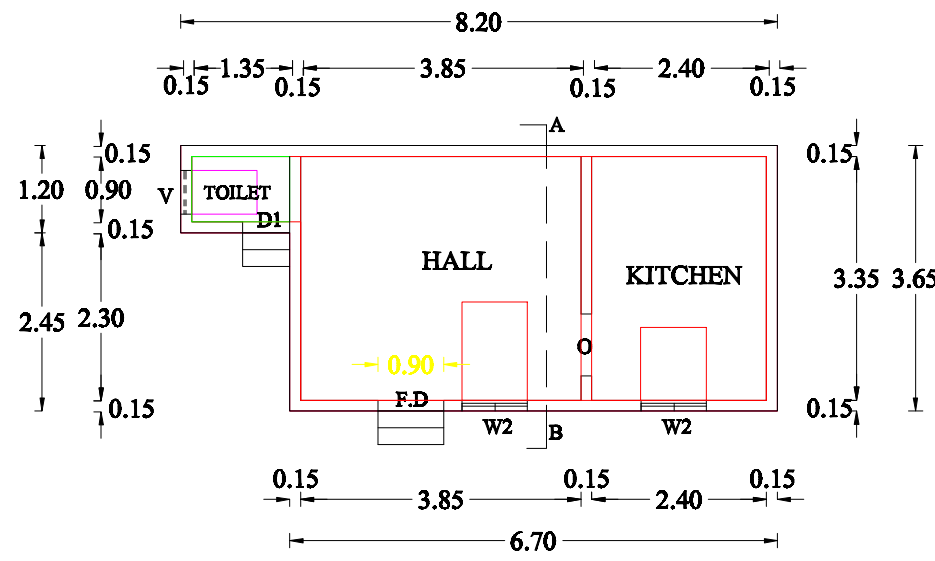


PLAN


PLAN INFO
PLOT NO-0
TALUK~THOVALAI
DISTRICT~KANNIYAKUMARI
JURISDICTION TYPE~PANCHAYAT
SURVEY NO-628/9B2A
PATTI NO-8000
AREA TYPE~OTHERS
LAND USE ZONE~RESIDENTIAL
ROAD WIDTH~4.00
ROAD LENGTH~280.00
AVG PLOT DEPTH~27.00
AVG PLOT WIDTH~10.60
PLOT AREA M2~290.00
AS AT SITE-309.50
FMB OR PLR~290.00
AS PER DOCUMENT-290.9743
CRZ~NO
SECURITY ZONE~NO
BUILDING NEAR TO RIVER~NO
OSR APPLICABLE~NO
OSR SURRENDER OR BUYBACK~NO
PREMIUM FSI REQUIRED~NO
IS APPROVED LAYOUT~NO
RWH DECLARED~YES
BUILDING NEAR MONUMENT~NO
BUILDING NEAR GOVT BLDG~NO
PROVISION FOR GREEN BUILDINGS AND SUSTAINABILITY~NO
FIRE PROTECTION AND FIRE SAFETY REQUIREMENTS~NO
NOC FIRE DEPT~NO
IS SWIMMING POOL EXISTS~NO
IF HERITAGE TOWN LESS THAN 1KM RADIUS~NO
SINGLE FAMILY BLDG~YES

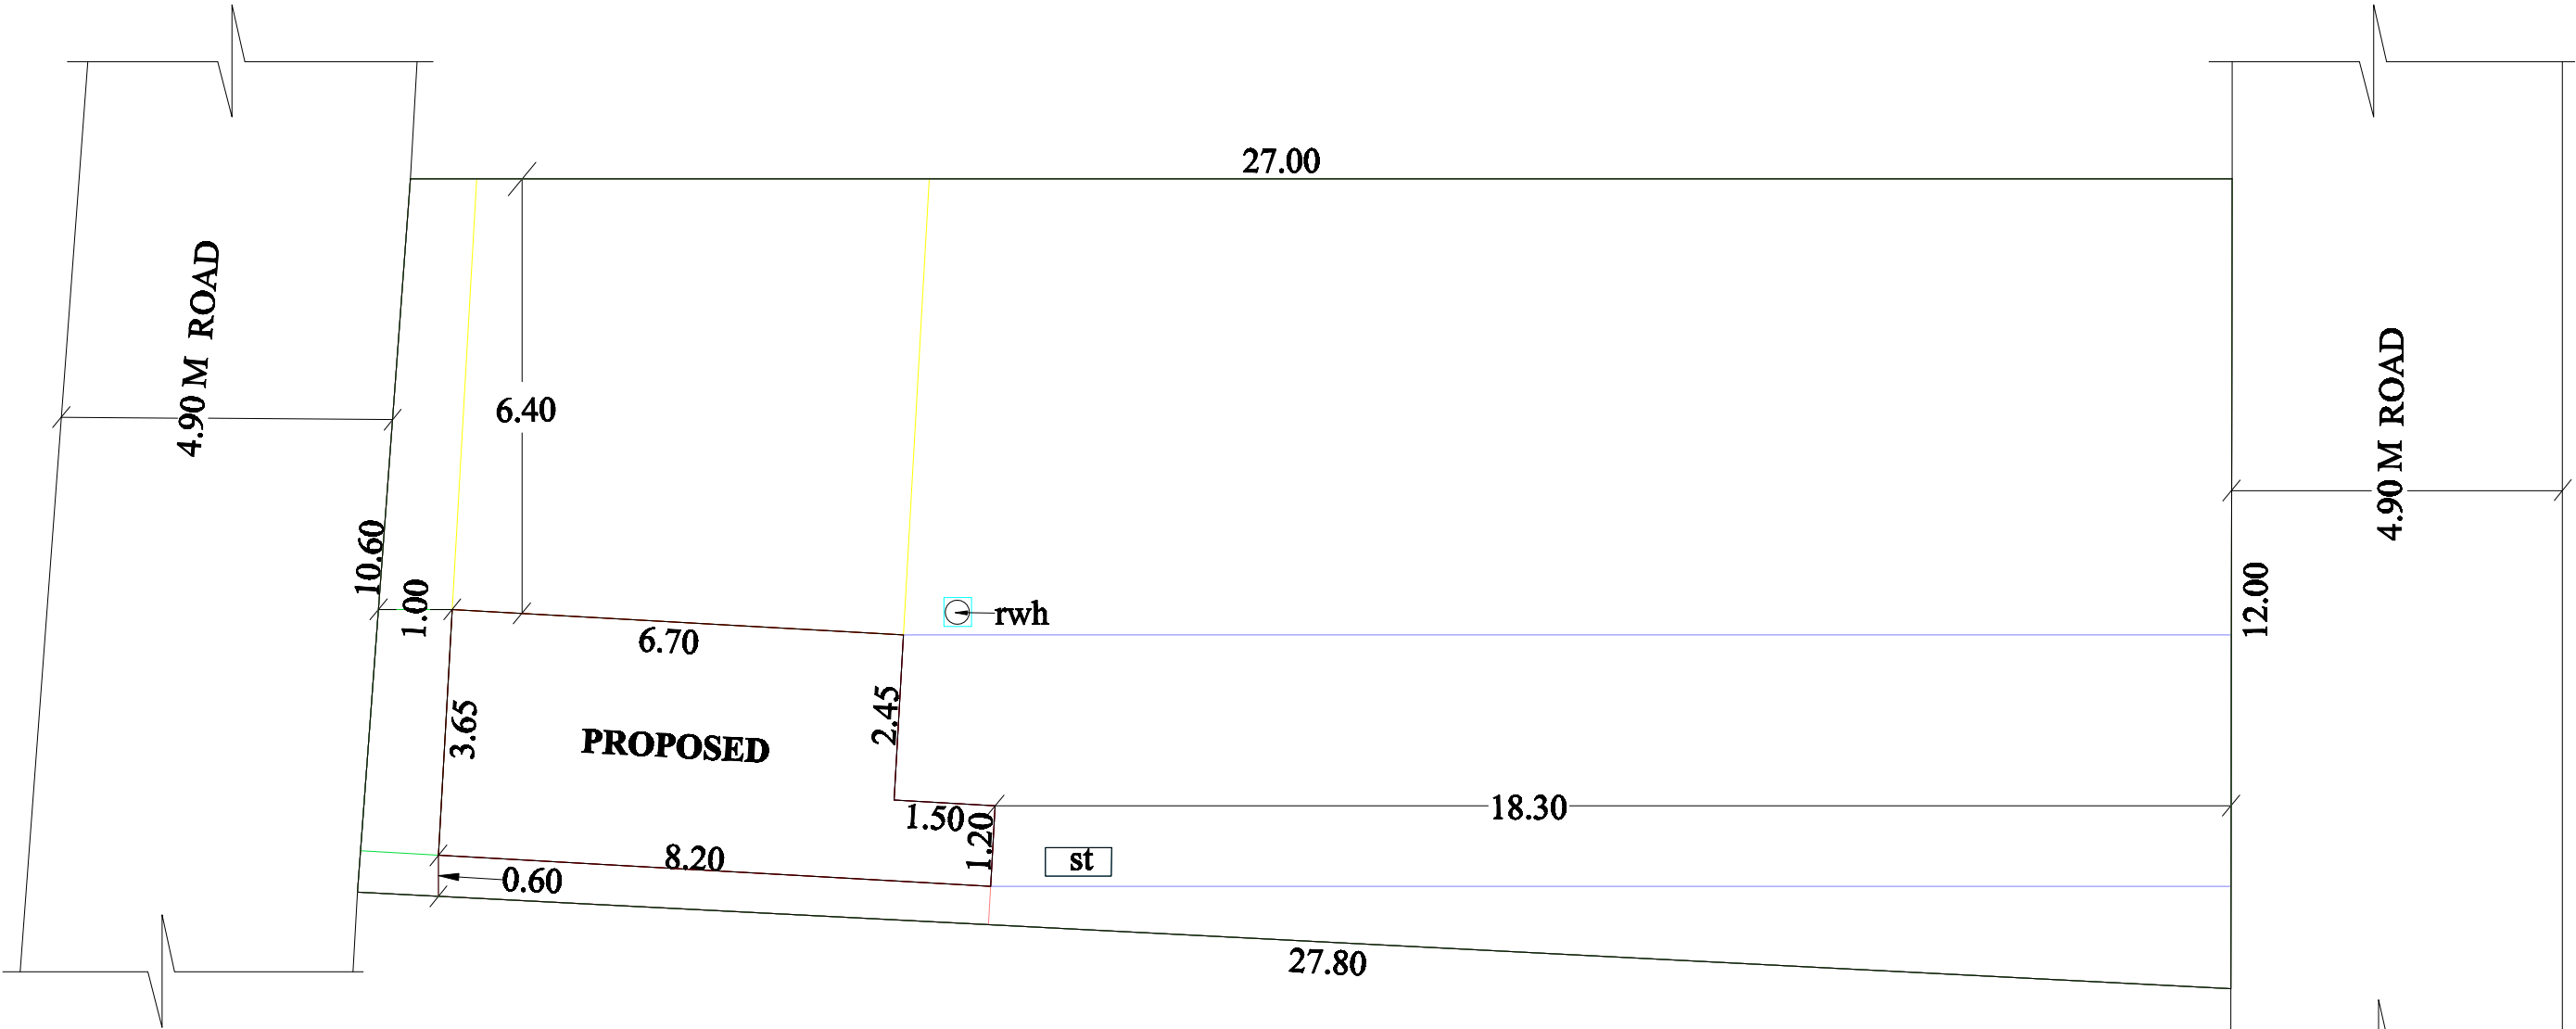


SITE PLAN
SCALE 1:100

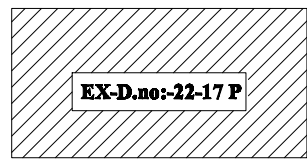


EX-D.no-22-17 P

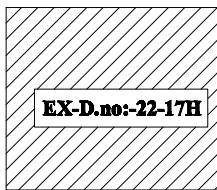


EX-D.no-22-17 H

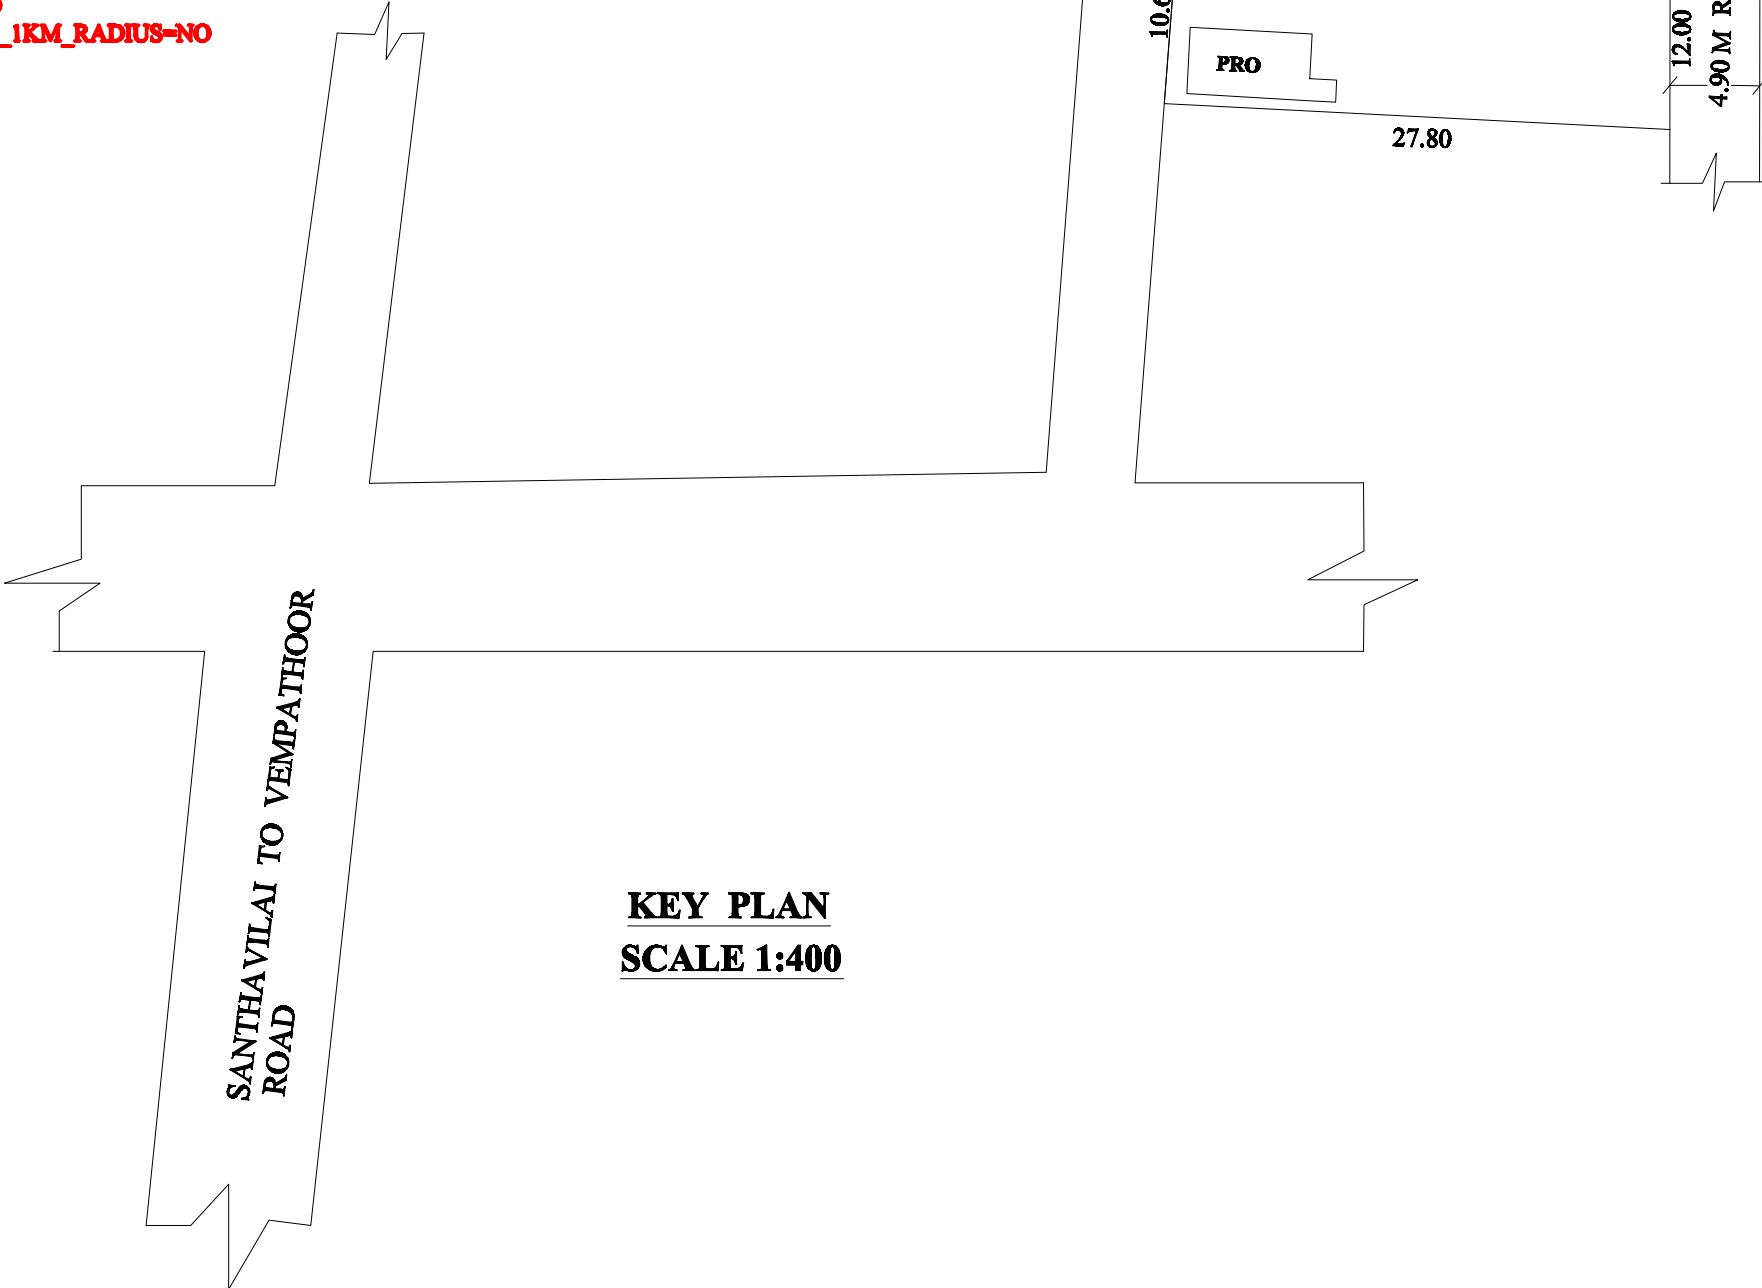


KEY PLAN
SCALE 1:400

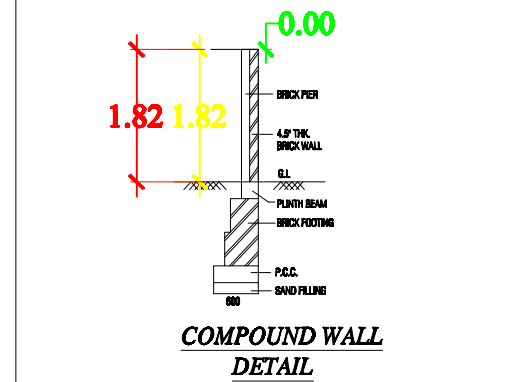

COMPOUND WALL
DETAIL

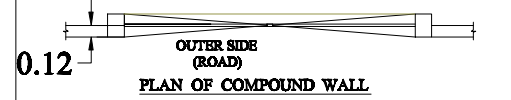

SECTION ON DWARF WALL (DW)

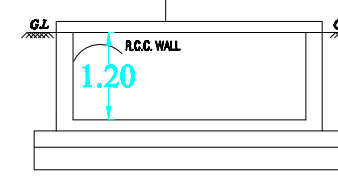


RWH SECTION SAMPLE

RWH_CAPACITY_L=4800LTRS


HEAT RADIATION FROM SUN

SOLAR GLASS


SOLAR SYSTEM PLAN

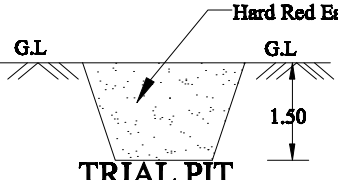


TRIAL PIT

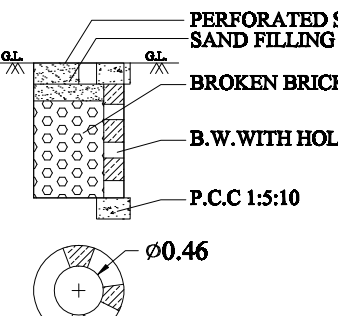


RAIN WATER PERCOLATION
DRAWING TYPE -1A

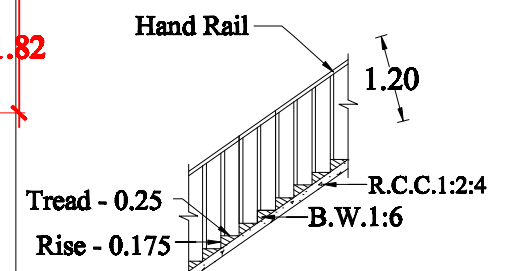

STAIR CASE DETAILS

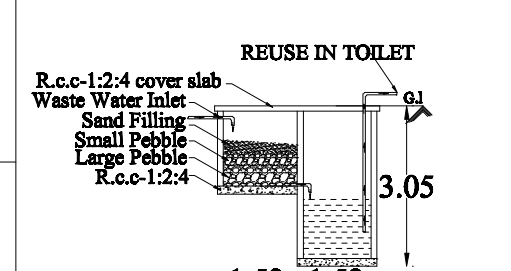

RECYCLING OF WASTE WATER
KITCHEN & BATH ROOM

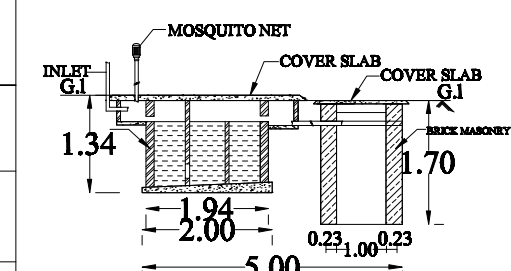

SECTION OF SEPTIC TANK



PLAN OF SEPTIC TANK

SCALE 1:100
ALL DIMENSIONS ARE IN METRE

COLOUR INDEX

PROPOSED	
SITE BOUNDRY	
ROAD	
EXISTING	

REFERENCE

D	DOOR	0.90X2.10
DI	DOOR	0.75X2.10
W	WINDOW	1.20X1.20
V	VENTILATOR	0.60X0.90

CERTIFICATE

Certified that provision shall be made to provide rain water harvesting arrangements system in the proposed construction.

AREA DETAILS:

SITE AREA : 290.00M2 (3121.56 Sq.ft)

PROPOSED PLINTH AREA:

PRO. PILINTH AREA G.F : 26.25 M2 (283.00 Sq.ft)

VACANT AREA : 263.75 M2 (2839.00 Sq.ft)

F.S.I.AREA : 26.25 M2

F.S.I = $\frac{26.25}{290.00} = 0.091 < 2.00$

PARKING CALCULATION:

FLOOR AREA:

Total Floor Area : 26.25 SQ.M

Floor Area upto 50.00 sq.m = Nil

Required Parking = Nil

SIGNATURE OF OWNER

Er. K. ASHOK KUMAR, D.C.E., B.Tech.,
REGISTERED ENGINEER GRADE - III
Registration No: RE-III/NLPA/2019/001
HIMALYA CONSTRUCTION
35, P.W.D. ROAD, Opp. GURU 'X' RAY
NAGERCOIL - 629 002
Phone: 9843529903

SIGNATURE OF REGISTERED ENGINEER

SIVARI BAGAVATHI BUILDING CONSTRUCTION
8681917059
DATE:26-03-2026 (S-II)



Eight ways to know a piece of land before you pay for it.

This report covers one part of the picture. These cover the rest, drawn from the same government records, for any property in Tamil Nadu.

LandLens One

Ask anything about a property and get an answer grounded in live government records, with the sources shown.

[/landlens/one](#)



Verify My Land

Every record check run on one property and returned as a single report.

[/landlens/verify-my-land](#)



Legal Opinion

An advocate's written opinion on the title, built on the records we pull for it.

[/landlens](#)



One Map

Every layer on one map: the parcel, its boundary, zoning, water bodies and what sits around it.

[/landlens/one/map](#)



PriceMap

What land actually changed hands for around this plot, taken from the registered deeds.

[/landlens/pricemap](#)



Build Scope

What you are allowed to build here: floor space, height, coverage and setbacks.

[/landlens/build-scope](#)



Property Tracker

Watch a property and hear about it when something new is registered against it.

[/landlens/property-tracker](#)



Deal Room

Run the transaction in one place: documents, stamping, signatures and the parties.

[/landlens/deal-room](#)



Twenty-four checks you can run yourself, at no cost.

Records and verification

The registers themselves, read for you.

Encumbrance Certificate

Patta and Chitta

Field Measurement Sketch

EC Analyzer

Bank charge check

Court case search

Seller background check

Approval check by survey

Value and duty

What it is worth and what it costs to register.

Guideline value by street

Guideline value by survey

Stamp duty and registration fees

Capital gains

Floor space index

Area unit converter

Zoning and land use

What the plan says can happen on this land.

Land use zone finder

CMDA land use check

Coastal regulation zone

Master plan check

Water bodies finder

Airport height clearance

Registers and directories

Who holds it, and which office keeps the record.

Find your registering office

Temple property check

Waqf property check

RERA register



Every free tool
/tools



Services we run
for you
/services



The LandLens
suite
/landlens/one



Every claim in this document traces back to a government record.

Legal opinions, due diligence and title verification

Building plan, layout and sub-division approvals

Completion and occupancy certificates, regularisation

Escrow, negotiation and NRI property management

Land survey, soil testing, architecture and construction

Verified RealEstate
3/350/2 Mettukuppam,
OMR Thoraipakkam,
Chennai 600 097, India
hello@verified.realestate
+91 9996 12 9996

Prepared from the registers named on the page each finding sits on. Where a register could not be read, this document says so in its place rather than leaving the gap to be read as a clean result.

