

PP

APPROVAL RECORD

Planning Permission

Kanniyakumari district, Tamil Nadu

APPROVAL TYPE

Building Plan

ISSUING AUTHORITY


Town Panchayat

The approval as the planning authority issued it, reproduced in full behind this page.

An approval speaks to what was sanctioned, not to what was built. Completion is a separate record.

PLAN SHOWING THE PROPOSED CONSTRUCTION OF A R.C.C. DWELLING HOUSE AT CHENTHARAI IN R.SY NO : 480/12A , 480/12B2 OF ENAYAM PUTHAN THURAI VILLAGE, KEEZHKULAM TOWN PANCHAYAT, KILLIYOOR TALUK ,KANYAKUMARI DISTRICT :

NAME OF OWNER :- Mr. V. VINITH , S/O. VARGEESH,
CHENTHARAI , KEEZHKULAM(P.O)

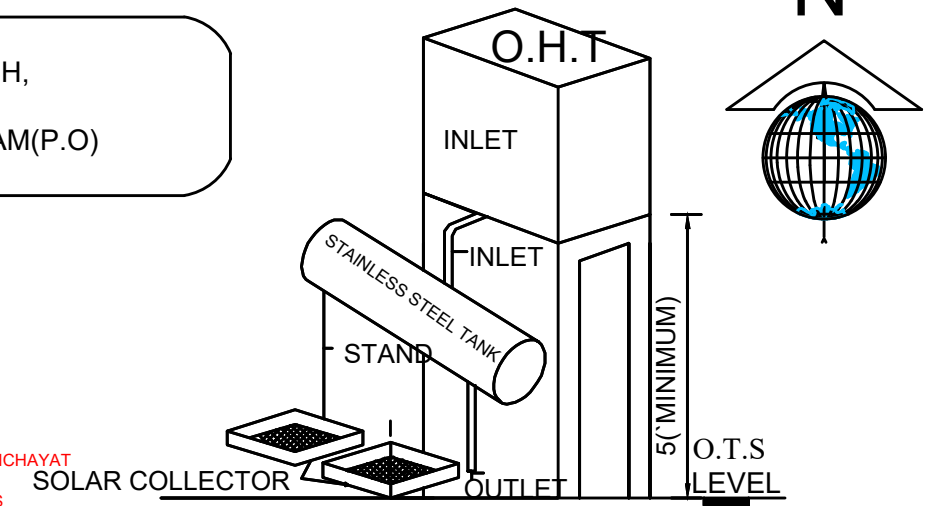

SOLAR WATER HEATING
SYSTEM.

PLAN INFO
PLOT_NO=NO
TALUK=KILLIYOOR
DISTRICT=KANNYAKUMARI
PLOT_AREA_M2=411.27
JURISDICTION_TYPE= PANCHAYAT
PATTA_NO= 10468.9656
SINGLE_FAMILY_BLDG=YES
SURVEY_NO= 480/12A,480/12B2
LAND_USE_ZONE= RESIDENTIAL
CRZ=NO
SECURITY_ZONE=NO
ACCESS_WIDTH_M= 8.82
WHETHER_GOV'T_OR_AIDED_SCHOOL=NO
AS_AT_SITE= 411.27
FMB_OR_PLR= 411.27
AS_PER_DOCUMENT= 411.27
ROAD_WIDTH=3.81
ROAD_LENGTH=100.00
AVG_PLOT_DEPTH=35.80
AVG_PLOT_WIDTH= 13.65
RWH_DECLARED=YES
BUILDING_NEAR_TO_RIVER=NO
OSR_APPLICABLE=NO
OSR_SURRENDER_OR_BUYBACK=BUYBACK
PREMIUM_FSI_REQUIRED=NO
IS_APPROVED_LAYOUT=NO
AREA_TYPE=OTHERS
BUILDING_NEAR_MONUMENT=NO
BUILDING_NEAR_GOV'T_BLDG=NO
PROVISION_FOR_GREEN_BUILDINGS_AND_SUSTAINABILITY=NO
FIRE_PROTECTION_AND_FIRE_SAFETY_REQUIREMENTS=NO
NOC_FOR_CONSTRUCTION_NEAR_MONUMENT=NO
BARRIER_FREE_ACCESS_FOR_PHYSICALLY_CHALLENGED_PEOPLE=YES
FIRE_PROTECTION_AND_FIRE_SAFETY_REQUIREMENTS=YES
NOC_FIRE_DEPT=YES
BLOCK_1_INDIVIDUAL_RESIDENCE_MEMBER_COUNT=4
BLOCK_1_INDIVIDUAL_NON_RESIDENTIAL_MEMBER_COUNT
BLOCK_1_B-SHOP_MEMBER_COUNT=5
BLOCK_1_B-PCO_MEMBER_COUNT=1
IS_SWIMMING_POOL_EXISTS=NO
IF_HERITAGE_TOWN_LESSTHAN_1KM_RADIUS=NO

NOTE : ALL DIMENSIONS ARE IN METER , SCALE 1:100

AREA OF SITE	4.12 ARE	10.200 CENTS
AREA IN SQ "M"	AREA IN SQ "FT"	
SITE AREA	412.79	4443.27
PROPOSED PLINTH AREA		
GROUND FLOOR	135.18	1455.21
FIRST FLOOR	69.02	743.00
TOTAL	204.20	2198.21
PROPOSED FLOOR AREA		
GROUND FLOOR	117.34	1263.16
FIRST FLOOR	61.93	666.67
TOTAL	179.27	1929.83
LENGTH OF COMPOUND WALL	98.90 M	
VACANT	277.61	2988.19
F.S.I : 204.20/412.79	0.49 <2.00	

PARKING CALCULATION :-
Required parking :-
Total plinth area = 204.20 sq.m
1 Two Wheeler space = 1.00 x 1.80
First 50 sq.m 1 dwelling unit
= 1 Two Wheeler space
1 Car space = 2.50x5.00
Required car space = 204.20 / 2.50
= 2.72 car

First 50 sq.m 1 dwelling unit
= 1 Two Wheeler space
Plot coverage : 204.20 x 100
412.79
=49.46 %
SOPHIA CONSTRUCTION
M.SOPHIA
Licenced Building Surveyor
Reg.no: 148/LS/2024/00001
Near BSNL office , Neyyoor Road, Thingal Nagar
Mob: 9343414218 , 9442711952.


ENTER VALUE	ENTER MATERIAL	ENTER SIZE
M/D	PANELLED DOOR	1.00 x 2.10
D	PANELLED DOOR	0.90 x 2.10
D1	PANELLED DOOR	0.75 x 2.10
W3	GLAZED WINDOW	1.50 x 1.34
W2	GLAZED WINDOW	1.00 x 1.34
K/W	KITCHEN WINDOW	1.00 x 1.00
V	GLAZED VENTILATOR	0.75 x 0.45

ROAD : ☐ PROPOSED : ☐
SITE : ☐ EXISTING : ☒

H. Sophia
Er. M. SOPHIA,
Registered Civil Engineer
Reg.No: 148/LS/2024/00001
SOPHIA CONSTRUCTION
Near BSNL Office
Neyyoor Road, Thingal Nagar
Cell: 9345414218


SIGNATURE OF LICENCED SURVEYOR

SIGNATURE OF APPLICANT

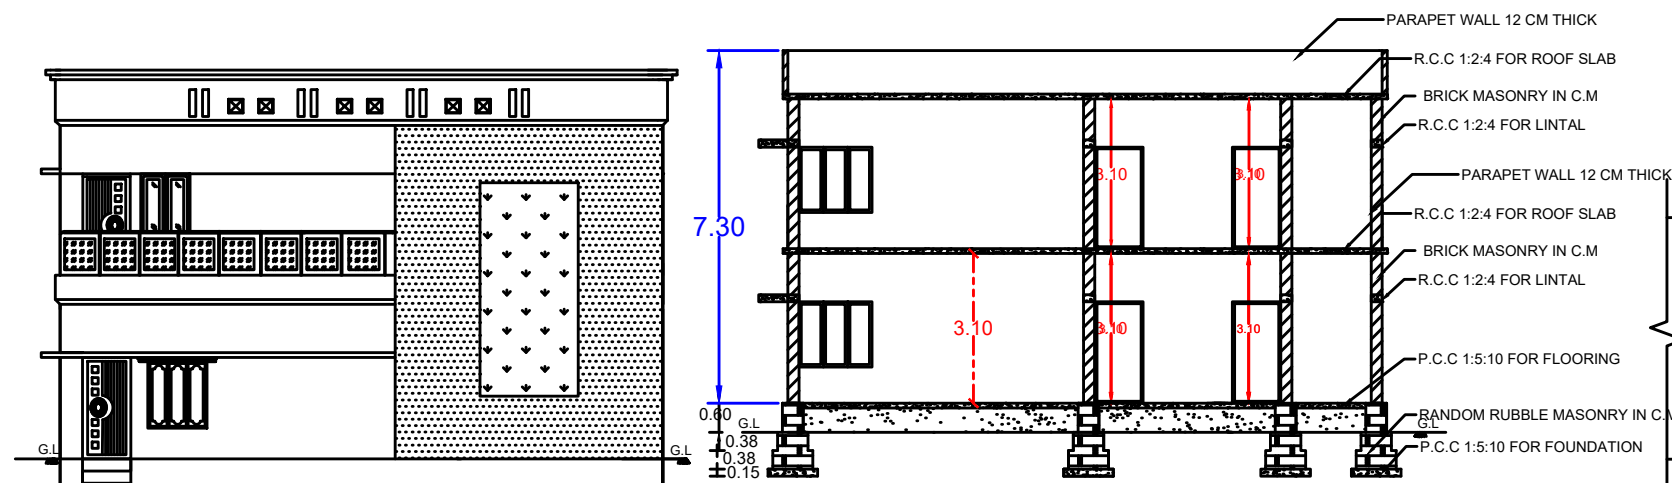


ELEVATION


SECTION

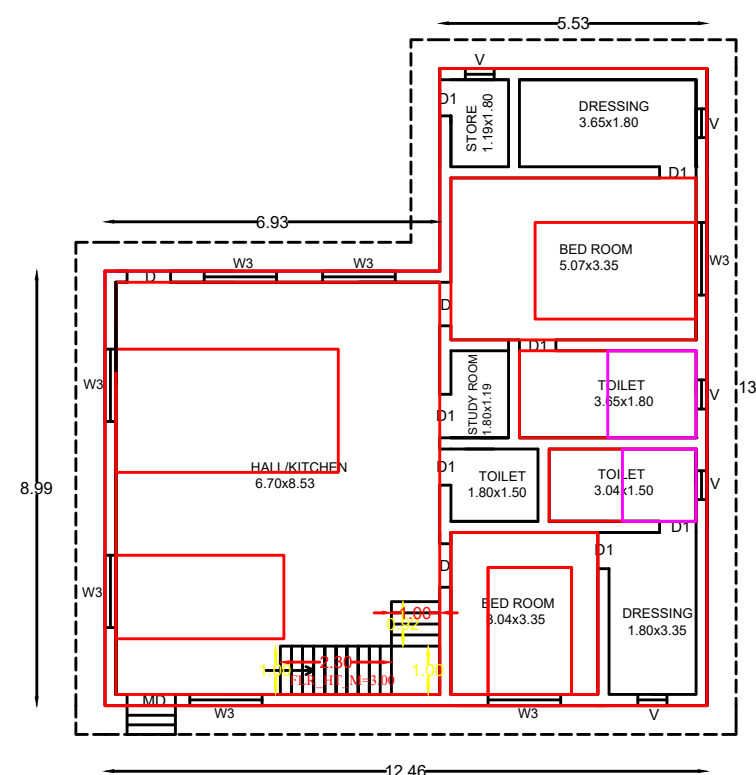


GROUND FLOOR PLAN

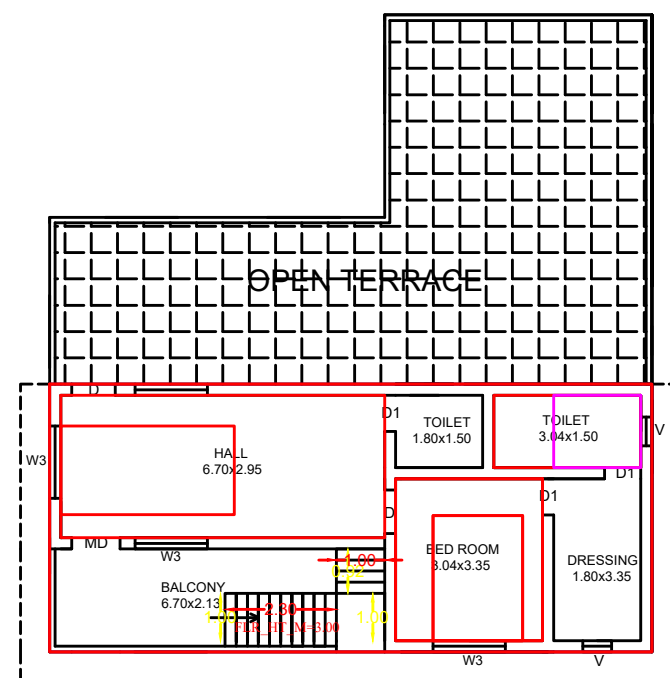


FIRST FLOOR PLAN

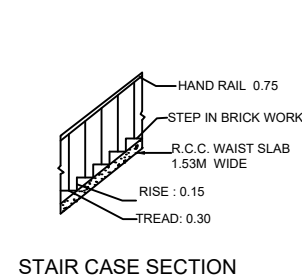


STAIR CASE SECTION

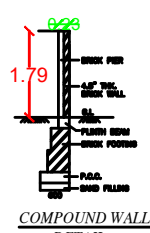


COMPOUND WALL DETAIL

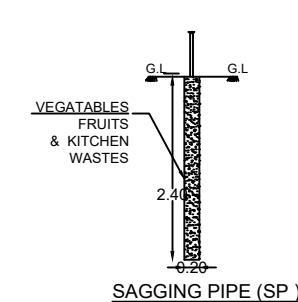


SAGGING PIPE (SP)

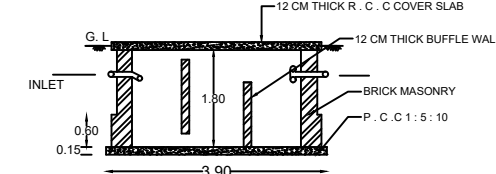


SECTION ON B-B

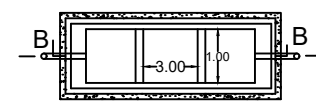


SEPTIC TANK PLAN

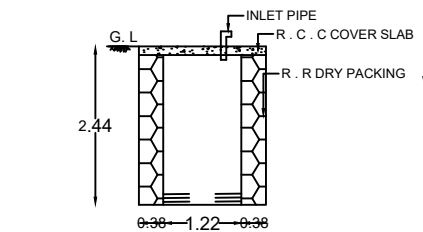

RAIN WATER STORAGE TANK SECTION

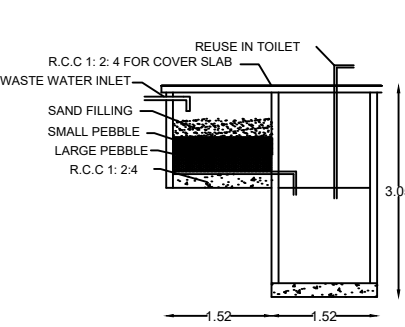

RECYCLING OF WASTE WATER

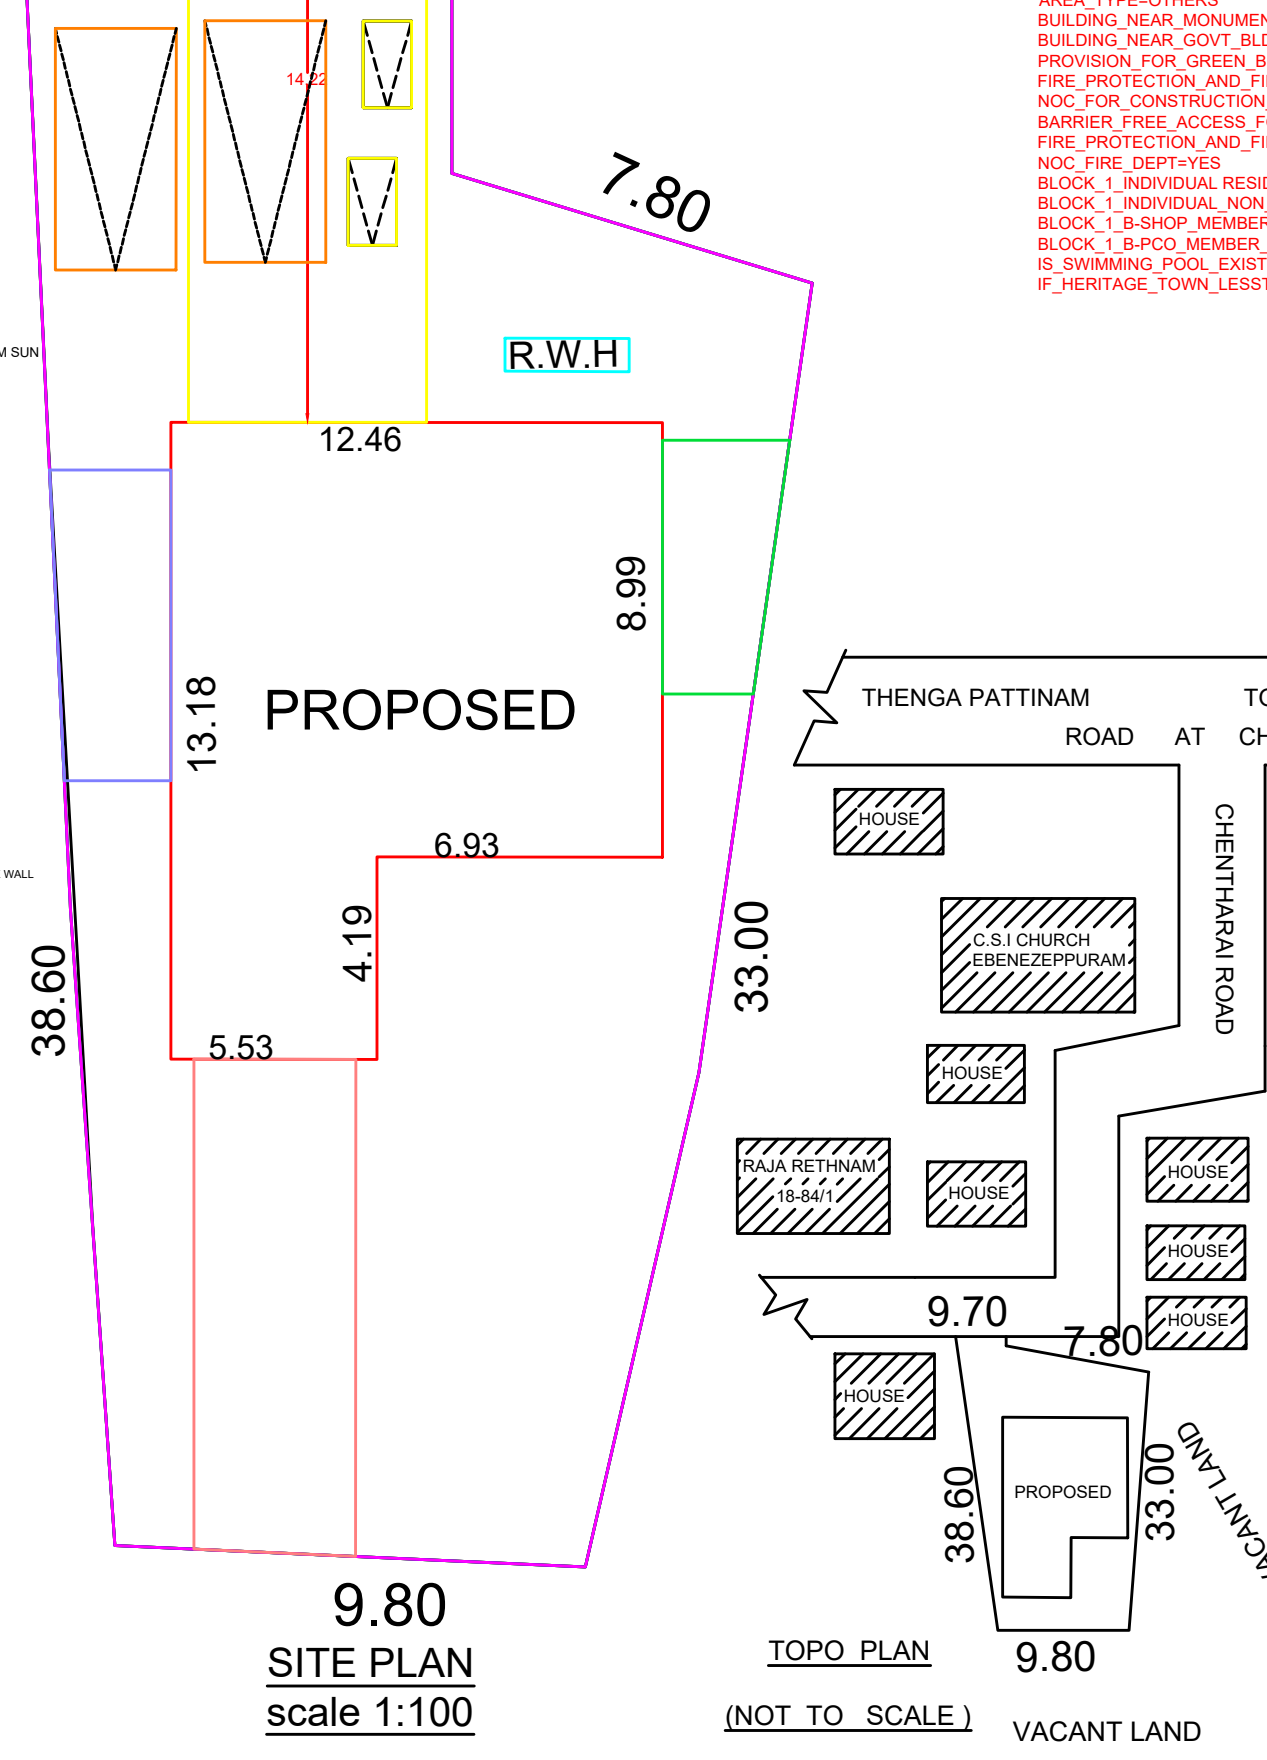

9.80
SITE PLAN
scale 1:100

TOPO PLAN
(NOT TO SCALE)

VACANT LAND



Eight ways to know a piece of land before you pay for it.

This report covers one part of the picture. These cover the rest, drawn from the same government records, for any property in Tamil Nadu.

LandLens One

Ask anything about a property and get an answer grounded in live government records, with the sources shown.

[/landlens/one](#)



Verify My Land

Every record check run on one property and returned as a single report.

[/landlens/verify-my-land](#)



Legal Opinion

An advocate's written opinion on the title, built on the records we pull for it.

[/landlens](#)



One Map

Every layer on one map: the parcel, its boundary, zoning, water bodies and what sits around it.

[/landlens/one/map](#)



PriceMap

What land actually changed hands for around this plot, taken from the registered deeds.

[/landlens/pricemap](#)



Build Scope

What you are allowed to build here: floor space, height, coverage and setbacks.

[/landlens/build-scope](#)



Property Tracker

Watch a property and hear about it when something new is registered against it.

[/landlens/property-tracker](#)



Deal Room

Run the transaction in one place: documents, stamping, signatures and the parties.

[/landlens/deal-room](#)



Twenty-four checks you can run yourself, at no cost.

Records and verification

The registers themselves, read for you.

Encumbrance Certificate

Patta and Chitta

Field Measurement Sketch

EC Analyzer

Bank charge check

Court case search

Seller background check

Approval check by survey

Value and duty

What it is worth and what it costs to register.

Guideline value by street

Guideline value by survey

Stamp duty and registration fees

Capital gains

Floor space index

Area unit converter

Zoning and land use

What the plan says can happen on this land.

Land use zone finder

CMDA land use check

Coastal regulation zone

Master plan check

Water bodies finder

Airport height clearance

Registers and directories

Who holds it, and which office keeps the record.

Find your registering office

Temple property check

Waqf property check

RERA register



Every free tool
/tools



Services we run
for you
/services



The LandLens
suite
/landlens/one



Every claim in this document traces back to a government record.

Legal opinions, due diligence and title verification

Building plan, layout and sub-division approvals

Completion and occupancy certificates, regularisation

Escrow, negotiation and NRI property management

Land survey, soil testing, architecture and construction

Verified RealEstate
3/350/2 Mettukuppam,
OMR Thoraipakkam,
Chennai 600 097, India
hello@verified.realestate
+91 9996 12 9996

Prepared from the registers named on the page each finding sits on. Where a register could not be read, this document says so in its place rather than leaving the gap to be read as a clean result.

