

PP

APPROVAL RECORD

Planning Permission

Kanniyakumari district, Tamil Nadu

APPROVAL TYPE

Building Plan

ISSUING AUTHORITY




Rural Panchayat

The approval as the planning authority issued it, reproduced in full behind this page.



An approval speaks to what was sanctioned, not to what was built. Completion is a separate record.

PLAN SHOWING THE PROPOSED CONSTRUCTION OF RCC ROOF RESIDENTIAL IN RE. SY NO : 912 / 19 OF VELLICHANTHAI-B VILLAGE AT RAMANATHAPURAM IN VELLICHANTHAI VILLAGE PANCHAYAT, KALKULAM TALUK,KANYAKUMARI DISTRICT (After Demolishing Door No: 2/52) .

NAME OF THE OWNER : Mr. PONMANI S/O, Mr. CHALLAPAN NADAR.

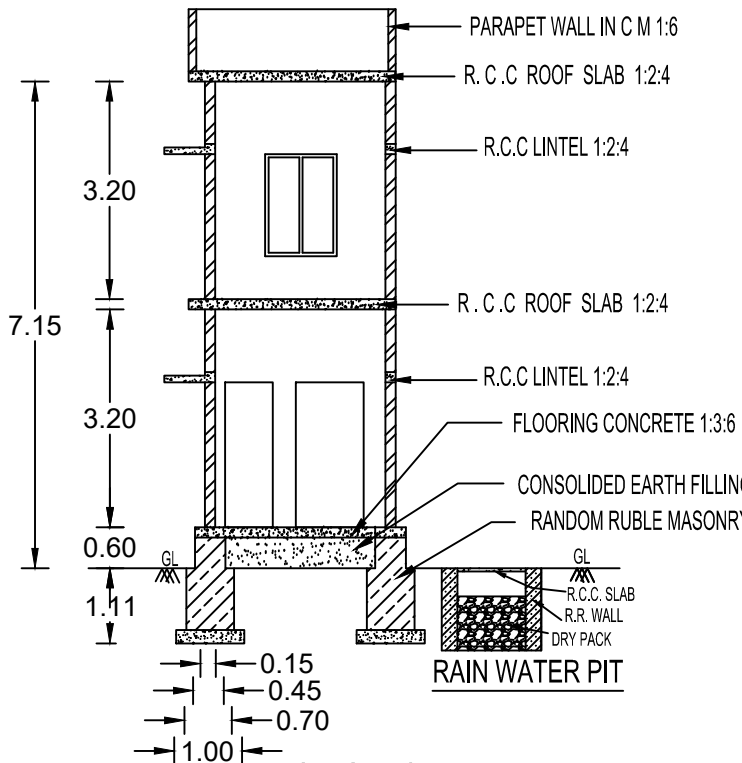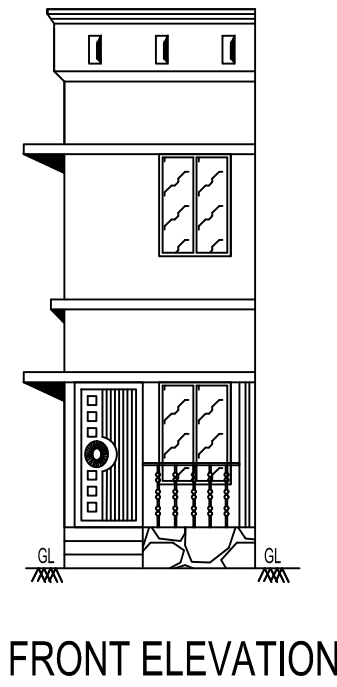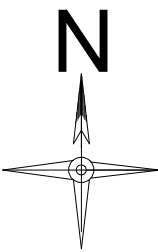


SECTION - AB

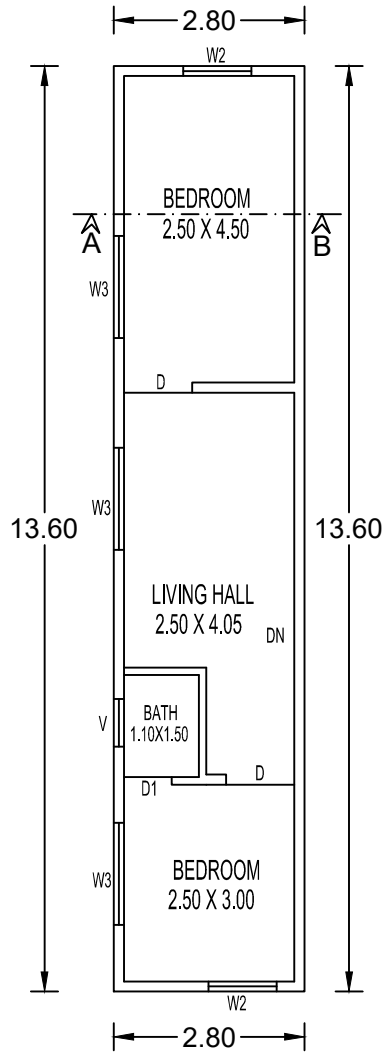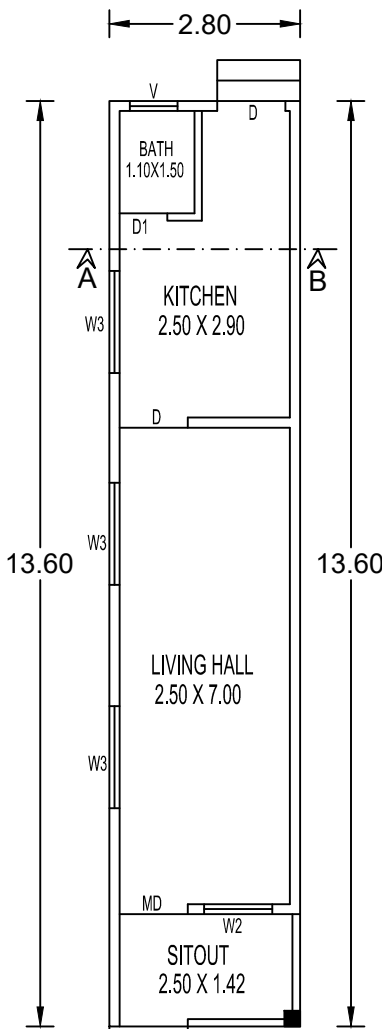


FIRST FLOOR PLAN


PLAN INFO
PLOT_NO=NO
TALUK=KALKULAM
DISTRICT=KANNYAKUMARI
PLOT_AREA_M2= 80.94
JURISDICTION_TYPE= PANCHAYAT
PATTA_NO= 2608
SINGLE_FAMILY_BLDG=YES
SURVEY_NO= 912/19
LAND_USE_ZONE = RESIDENTIAL
CRZ=NO
SECURITY_ZONE=NO
ACCESS_WIDTH_M=3.80
WHETHER_GOVT_OR_AIDED_SCHOOL=NO
AS_AT_SITE= 80.46
FMB_OR_PLR=119.95
AS_PER_DOCUMENT=80.94
ROAD_WIDTH= 3.00
ROAD_LENGTH=100
AVG_PLOT_DEPTH=21.20
AVG_PLOT_WIDTH= 3.80
RWH_DECLARED=YES
BUILDING_NEAR_TO_RIVER=NO
OSR_APPLICABLE =NO
OSR_SURRENDER_OR_BUYBACK=BUYBACK
PREMIUM_FSI_REQUIRED=NO
IS_APPROVED_LAYOUT=NO
AREA_TYPE=OTHERS
BUILDING_NEAR_MONUMENT=NO
BUILDING_NEAR_GOVT_BLDG=NO
PROVISION_FOR_GREEN_BUILDINGS_AND_SUSTAINABILITY=NO
FIRE_PROTECTION_AND_FIRE_SAFETY_REQUIREMENTS=NO
NOC_FOR_CONSTRUCTION_NEAR_MONUMENT=NO
BARRIER_FREE_ACCESS_FOR_PHYSICALLY_CHALLENGED_PEOPLE=NO
FIRE_PROTECTION_AND_FIRE_SAFETY_REQUIREMENTS=NO
NOC_FIRE_DEPT=NO
BLOCK_1_INDIVIDUAL_RESIDENCE_MEMBER_COUNT=4
BLOCK_1_INDIVIDUAL_NON_RESIDENTIAL_MEMBER_COUNT
BLOCK_1_B-SHOP_MEMBER_COUNT=5
BLOCK_1_B-PCO_MEMBER_COUNT=1
IS_SWIMMING_POOL_EXISTS=NO
IF_HERITAGE_TOWN_LESSTHAN_1KM_RADIUS=NO

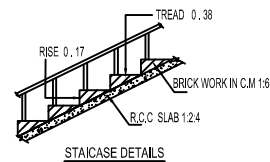


STAIRCASE DETAILS

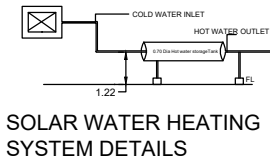


SOLAR WATER HEATING SYSTEM DETAILS

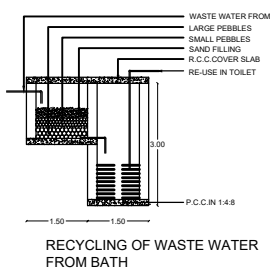


RECYCLING OF WASTE WATER FROM BATH

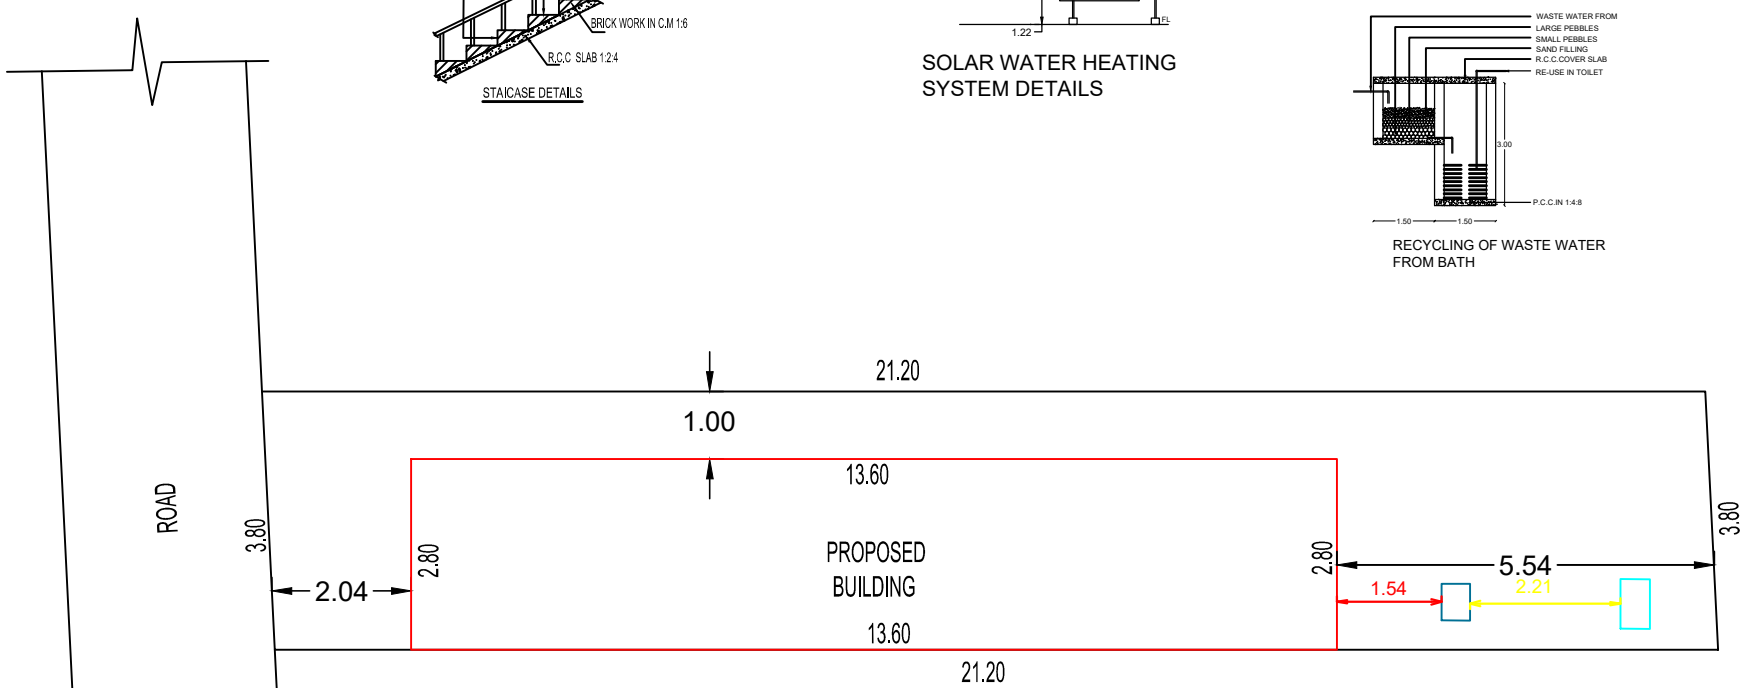


SITE PLAN
SCALE 1 : 100

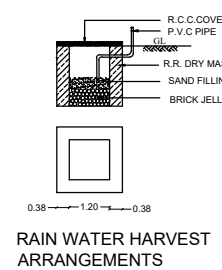


RAIN WATER HARVEST ARRANGEMENTS

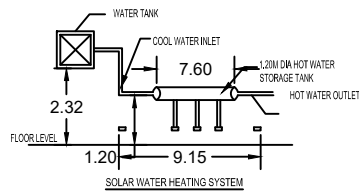

SOLAR WATER HEATING SYSTEM

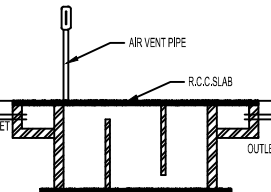


SECTION OF SEPTIC TANK

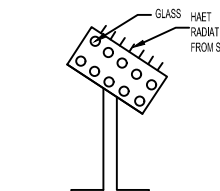

SOLAR SYSTEM PLAN

WATER_TANK_CAPACITY_L=6000LTRS

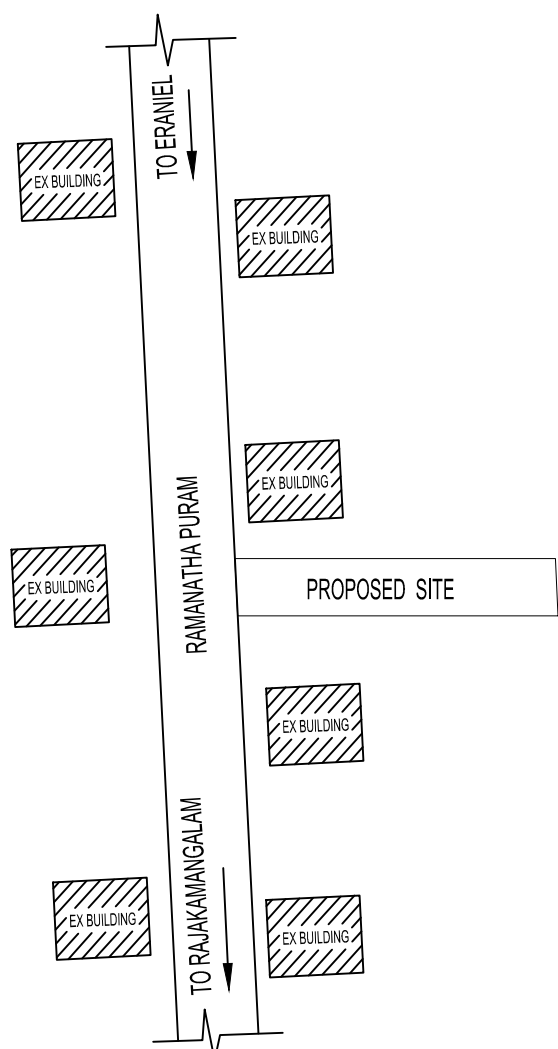

KEY PLAN
NOT TO SCALE

AREA DETAILS

AREA OF SITE : 2.00 CENT - 80.94 Sq.m - 871.24 SQ.FT

VACANT AREA : 32.00 Sq.m - 344.44 Sq.ft

PROPOSED PLINTH AREA:

GROUND FLOOR : 38.08 Sq.m 409.89 Sq.ft

FIRST FLOOR : 38.08 Sq.m 409.89 Sq.ft

TOTAL : 76.16 Sq.m 819.78 Sq.ft

REFERENCE

MD	MAIN DOOR	1.00 X 2.10
D1	DOOR	0.75 X 2.10
V	VENTILATOR	0.90 X 0.60

ALL DIMENSIONS ARE IN METER
SCALE 1:100

CERTIFIED THAT PROVISIONS SHALL BE MADE TO
"RAIN WATER HARVESTING " ARRANGEMENTS
SYSTEM IN THE PROPOSED CONSTRUCTION

FSI CALCULATION:

FSI = Total Buildup Area(Less Head Room)
Total Site Area

FSI = 76.16
80.94 = 0.940 < 2.00

PARKING CALCULATION

Every 75 Sq.m Providing 1Car Space
Every 50 Sq.m Providing 1Two Wheeler Space

Ground Floor	Kitchen-1	33.46 Sq.m	Nil Two Wheeler Nil Car
First Floor	-	-	-

Providing Nil car parking,Nil two wheeler parking

PLOT COVERAGE = $\frac{\text{Ground Floor} \times 100}{\text{Total Site Area}}$

PLOT COVERAGE = $\frac{38.08 \times 100}{80.94} = 47.04 \%$

e-Ponmani

SIGNATURE OF OWNER

P. RAJAPPA
Registered Engineer
RE -III-NCMC 150/LSI2024/00017
G.L. CONSTRUCTIONS
Ezhil Building, 1st Floor, Thinala Nagar
Ph 9486129188

SIGNATURE OF REGISTERED ENGINEER



G.L. CONSTRUCTION
Ezhil building, 1st floor, Thingal Nager.
Cell.No : 9488883288 & 6383960224
Gmail : mariabalan.gl@gmail.com

Eight ways to know a piece of land before you pay for it.

This report covers one part of the picture. These cover the rest, drawn from the same government records, for any property in Tamil Nadu.

LandLens One

Ask anything about a property and get an answer grounded in live government records, with the sources shown.

[/landlens/one](#)



Verify My Land

Every record check run on one property and returned as a single report.

[/landlens/verify-my-land](#)



Legal Opinion

An advocate's written opinion on the title, built on the records we pull for it.

[/landlens](#)



One Map

Every layer on one map: the parcel, its boundary, zoning, water bodies and what sits around it.

[/landlens/one/map](#)



PriceMap

What land actually changed hands for around this plot, taken from the registered deeds.

[/landlens/pricemap](#)



Build Scope

What you are allowed to build here: floor space, height, coverage and setbacks.

[/landlens/build-scope](#)



Property Tracker

Watch a property and hear about it when something new is registered against it.

[/landlens/property-tracker](#)



Deal Room

Run the transaction in one place: documents, stamping, signatures and the parties.

[/landlens/deal-room](#)



Twenty-four checks you can run yourself, at no cost.

Records and verification

The registers themselves, read for you.

Encumbrance Certificate

Patta and Chitta

Field Measurement Sketch

EC Analyzer

Bank charge check

Court case search

Seller background check

Approval check by survey

Zoning and land use

What the plan says can happen on this land.

Land use zone finder

CMDA land use check

Coastal regulation zone

Master plan check

Water bodies finder

Airport height clearance

Value and duty

What it is worth and what it costs to register.

Guideline value by street

Guideline value by survey

Stamp duty and registration fees

Capital gains

Floor space index

Area unit converter

Registers and directories

Who holds it, and which office keeps the record.

Find your registering office

Temple property check

Waqf property check

RERA register



Every free tool
/tools



Services we run
for you
/services



The LandLens
suite
/landlens/one



Every claim in this document traces back to a government record.

Legal opinions, due diligence and title verification

Building plan, layout and sub-division approvals

Completion and occupancy certificates, regularisation

Escrow, negotiation and NRI property management

Land survey, soil testing, architecture and construction

Verified RealEstate
3/350/2 Mettukuppam,
OMR Thoraipakkam,
Chennai 600 097, India
hello@verified.realestate
+91 9996 12 9996

Prepared from the registers named on the page each finding sits on. Where a register could not be read, this document says so in its place rather than leaving the gap to be read as a clean result.

