

PP

APPROVAL RECORD

Planning Permission

Kanniyakumari district, Tamil Nadu

APPROVAL TYPE




Building Plan

ISSUING AUTHORITY

Town Panchayat

The approval as the planning authority issued it, reproduced in full behind this page.

An approval speaks to what was sanctioned, not to what was built. Completion is a separate record.

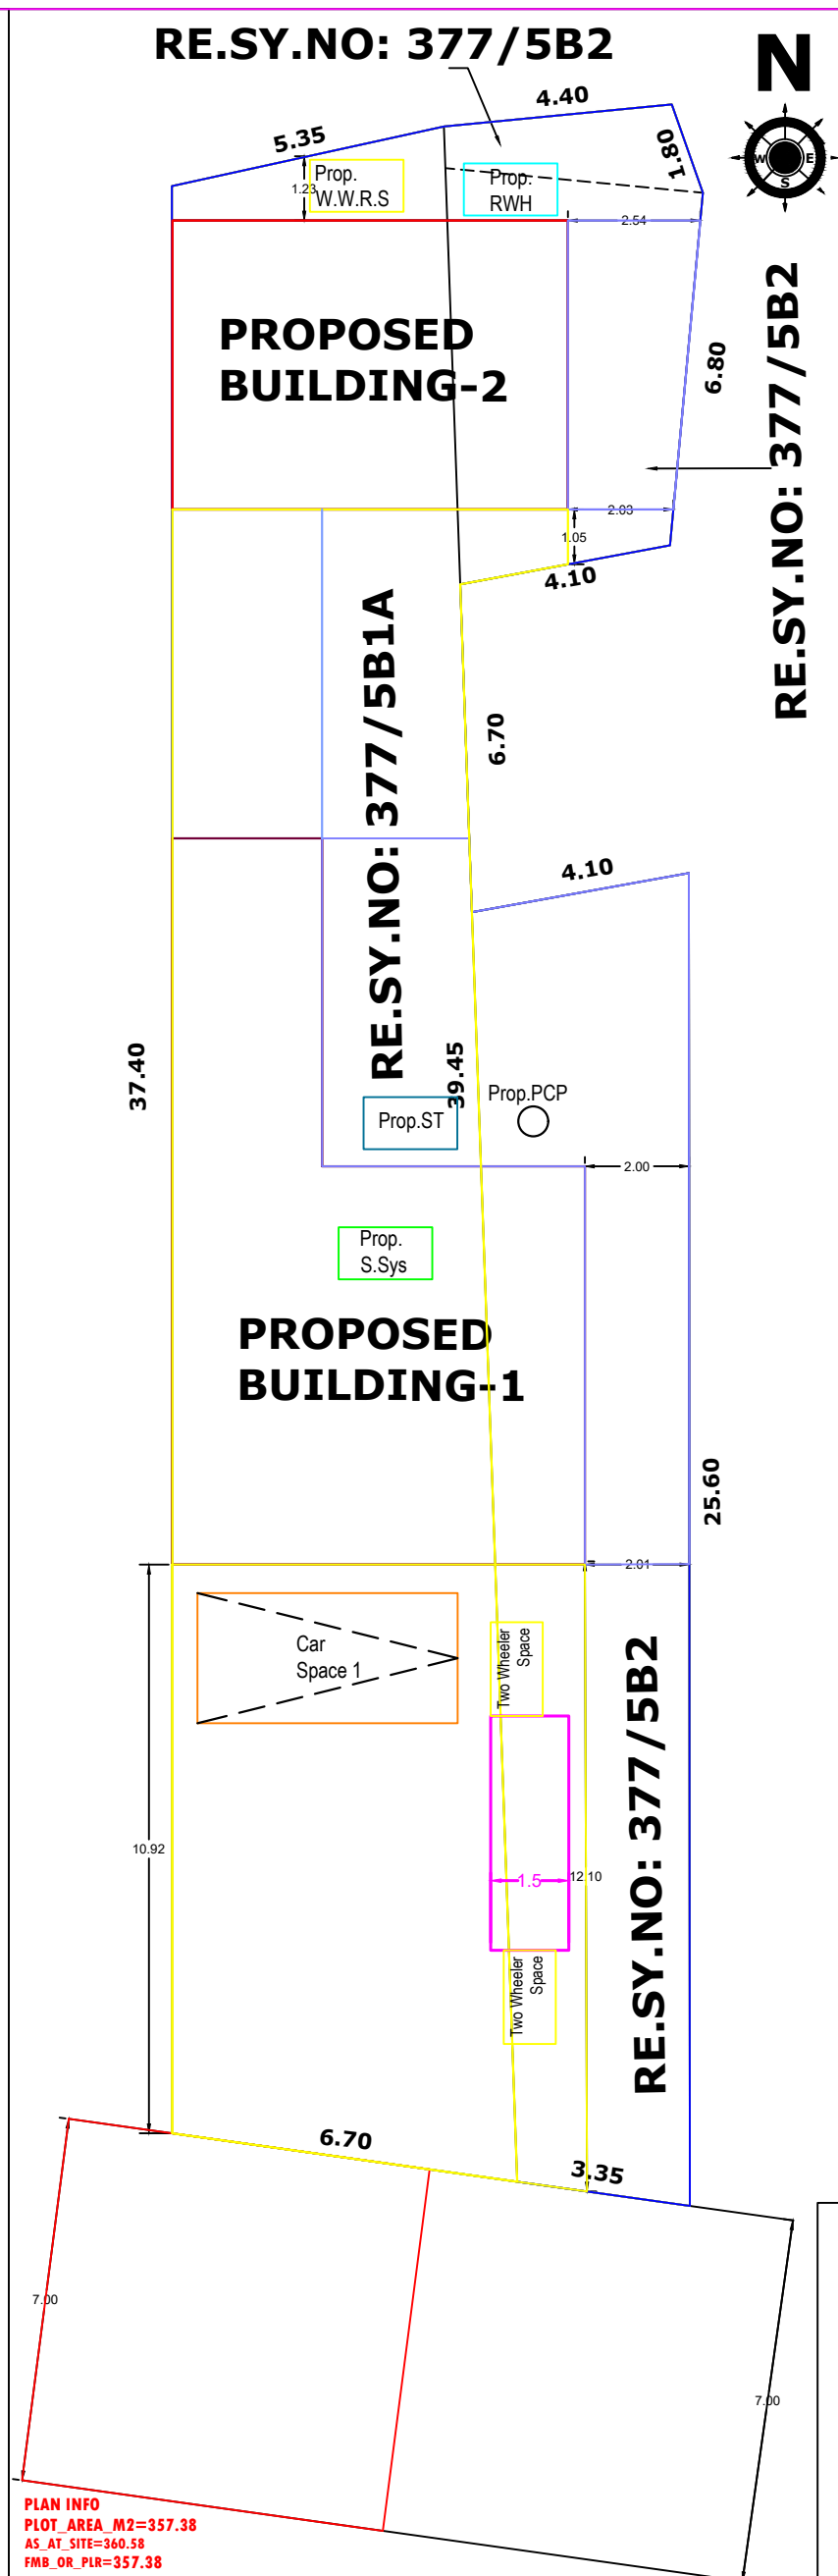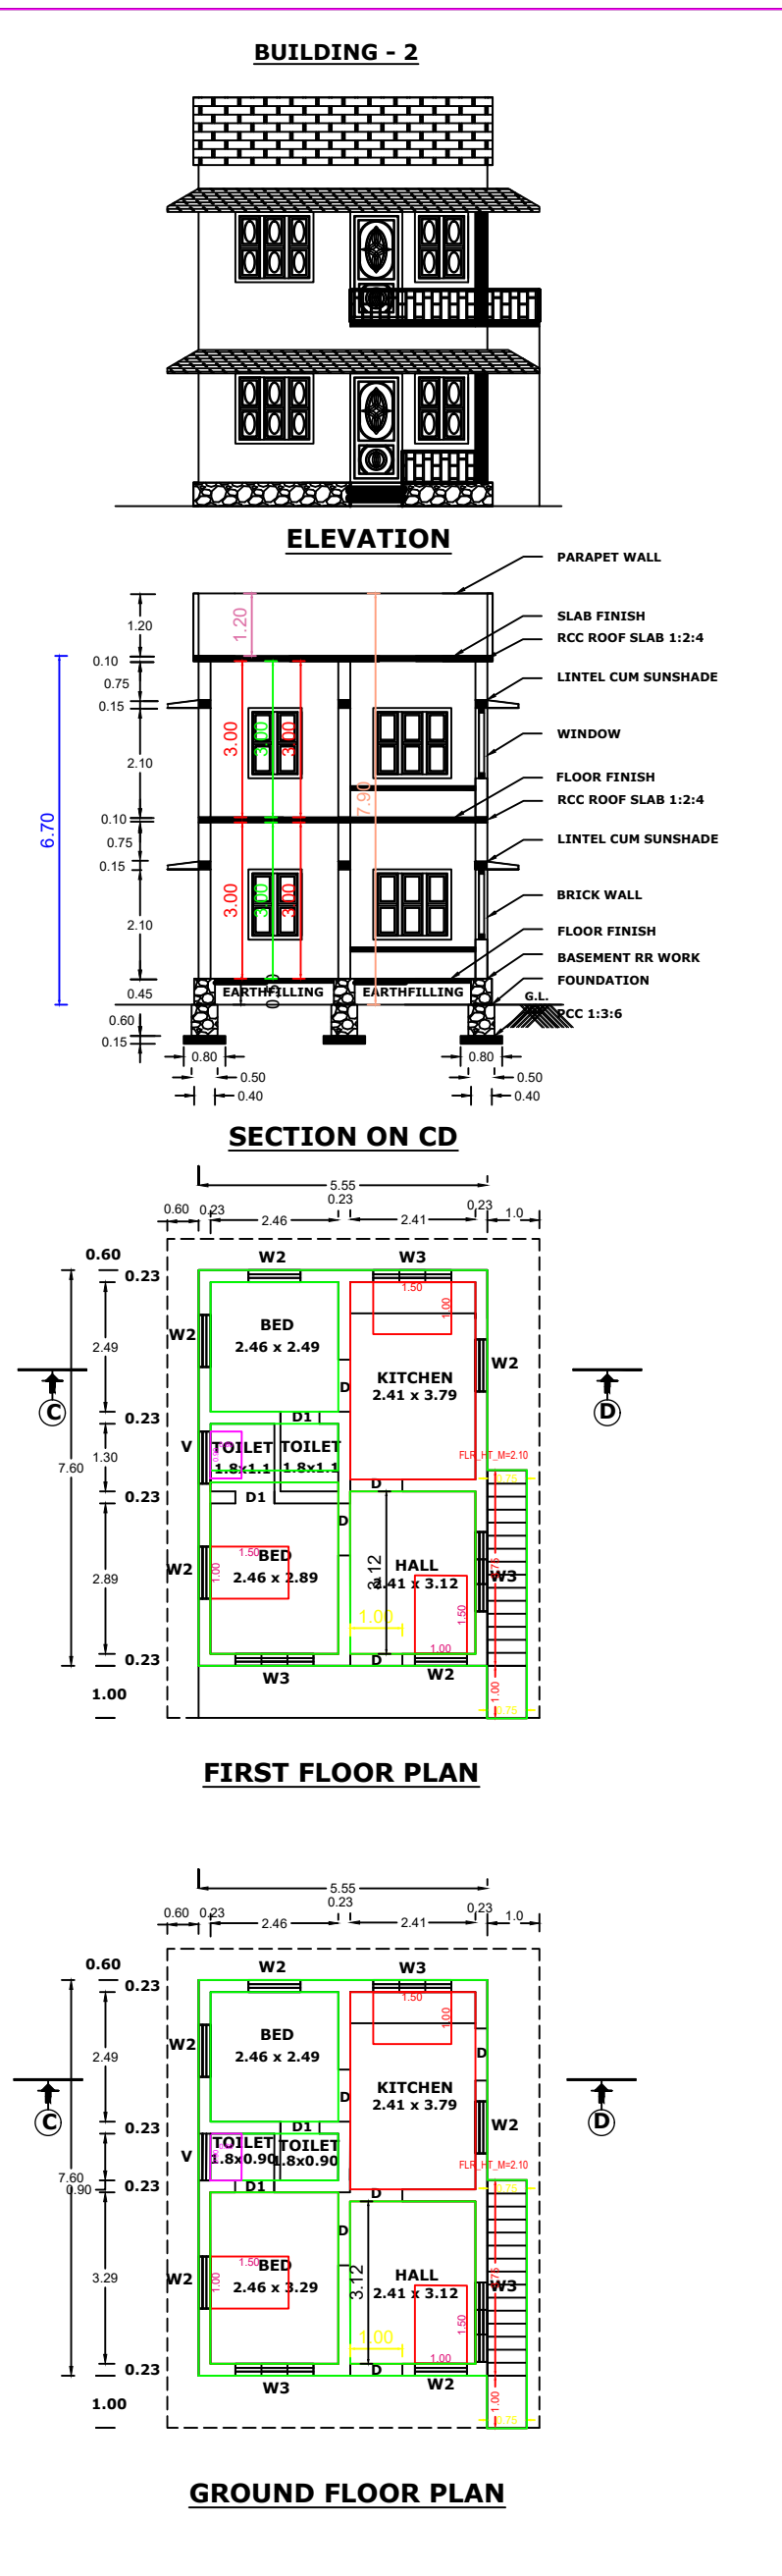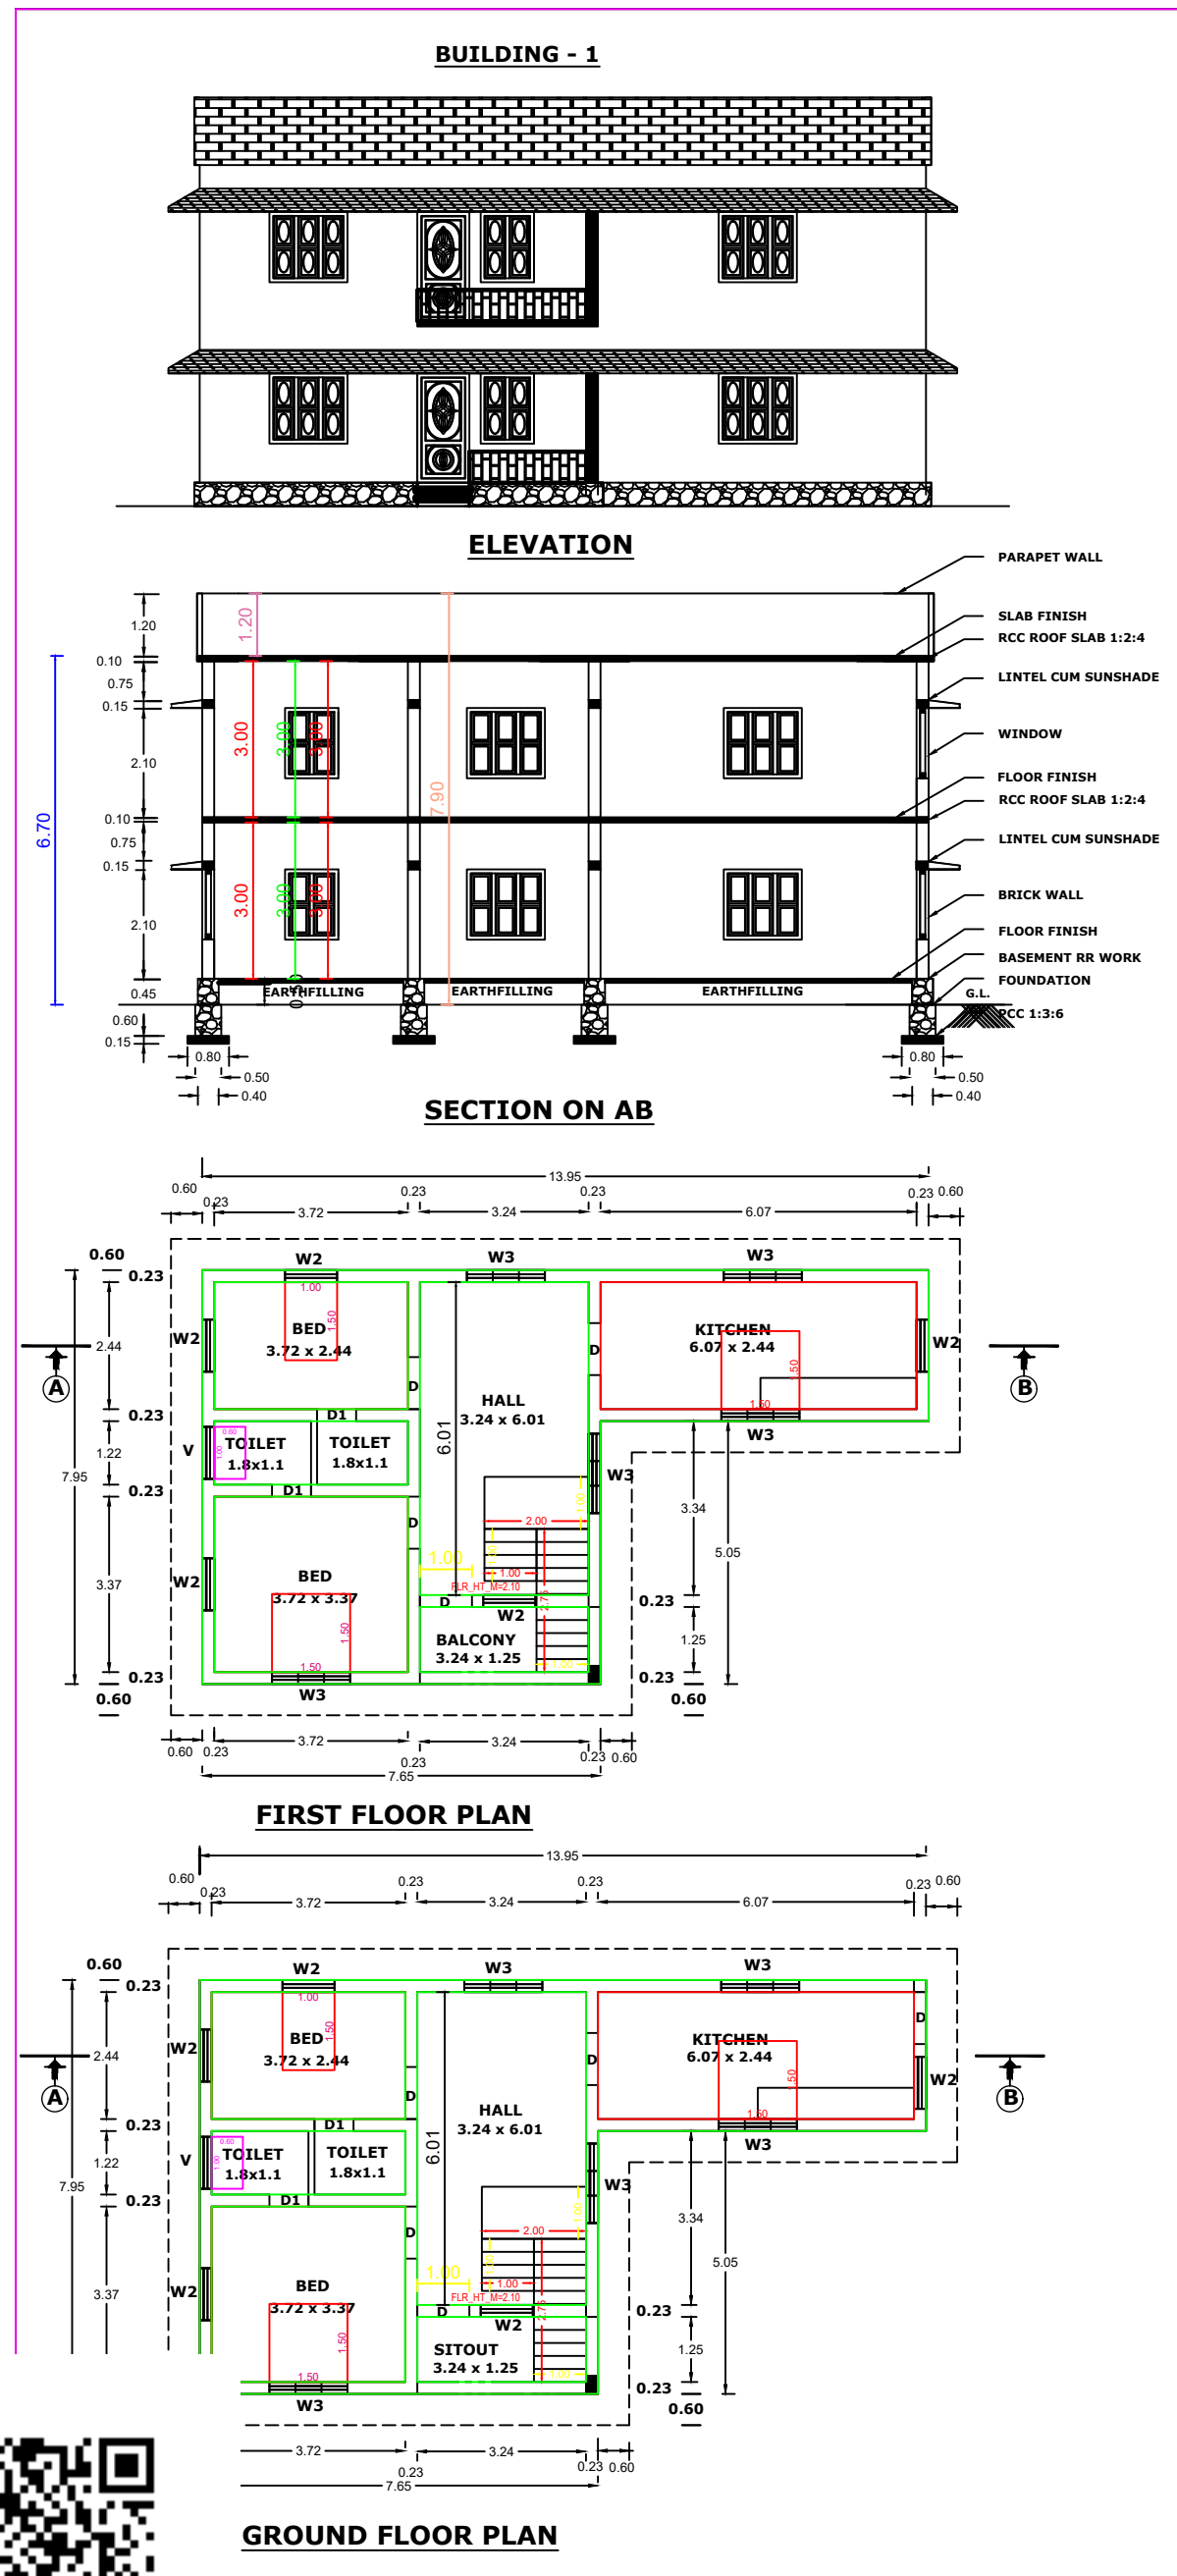

PROPOSED CONSTRUCTION OF
TERRACE RESIDENTIAL BUILDING AT
PILANKALVILAI, UNNIYOORKONAM.
HAVING THE RE.SY.NO: 377/5B1A,
377/5B2 , 377/4B1E &
377/5B3 OF THUMBACODE B
VILLAGE, THIRPARAPPU TOWN
PANCHYAT, THIRUVATTAR TALUK,
KANNYAKUMARI DISTRICT.

NAME OF THE OWNER : **Mrs.ANU ZACHARIAH,**
W/O BIJU JOHN,
PILANKALVILAI, NEAR MARTHOMA CHURCH,
UNNIYOORKONAM, KULASEKHARAM POST,
KANNIYAKUMARI DISTRICT .
CELL : 9488 843 406

BUILDING - 1		AREA DETAILS	
PLINTH AREA	G.F.	79.09 S.M	850.90S.FT
HOUSE 1			
HOUSE 2	F.F.	79.09 S.M	850.90S.FT
TOTAL		158.18 S.M	1701.80 S.FT
FLOOR AREA	G.F.	64.48 S.M	693.80 S.FT
	F.F.	64.48 S.M	693.80 S.FT
TOTAL		128.96 S.M	1387.60 S.FT

BUILDING - 2		AREA DETAILS	
PLINTH AREA	G.F.	45.82 S.M	493.21 S.FT
HOUSE 1			
HOUSE 2	F.F.	45.82 S.M	493.21 S.FT
TOTAL		91.64S.M	986.41 S.FT
FLOOR AREA	G.F.	33.65 S.M	362.07 S.FT
	F.F.	33.65 S.M	362.07 S.FT
TOTAL		67.30 S.M	724.14 S.FT

SITE AREA	8.831 CENTS	357.38 S.M.
VACANT AREA	5.834 CENTS	236.12 S.M.





JOINERY SCHEDULE				
SL.NO	SYMBOL	ITEM	SIZE	NO
1	M.D	DOOR	1.20 X 2.10	4
1	D	DOOR	1.00 X 2.10	13
2	D1	DOOR	0.75 X 2.10	8
3	W3	WINDOW	1.50 X 1.35	14
4	W2	WINDOW	1.00 X 1.35	18
5	V	VENTILATION	0.60 X 0.60	8

SCALE	1 : 100	ALL DIMENSIONS	DWG NO
		ARE IN METERS	011042
			05126


SIGN. OF ENGINEER

S. RAMPRASATH
MALAVIKA ASSOCIATES
Licenced Building Designer & Surveyor
Achaleswaram Kovil Road, Thumbacode,
Kulasekharam P.O. K.K. Dist.
Cell: 917 100 5550

PLOT AREA DETAILS		
R.S.NO	CENTS	Sq m
377/5B1A	5.626	227.684
377/5B2	2.285	92.474
377/4B1E	0.117	4.735
377/5B3	0.803	32.497
Total	8.831	357.391

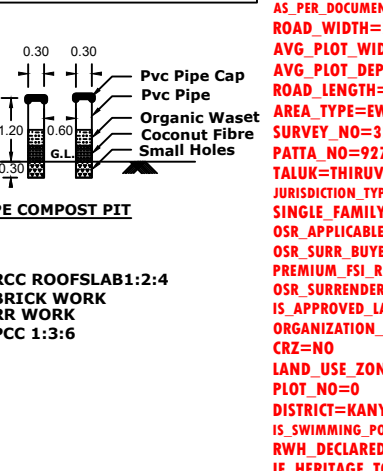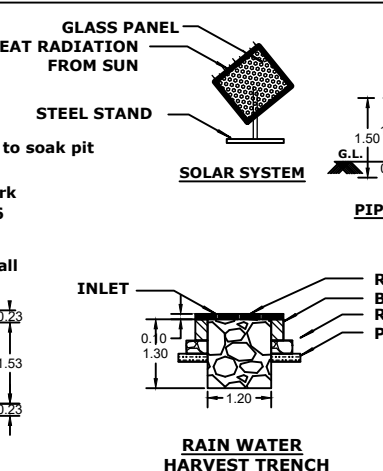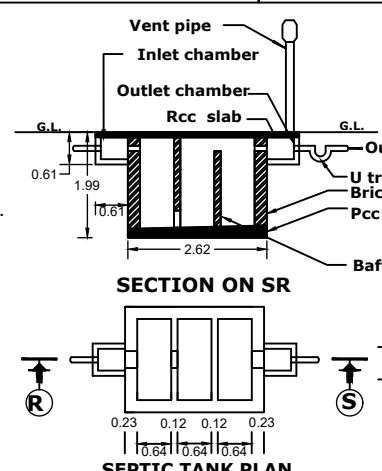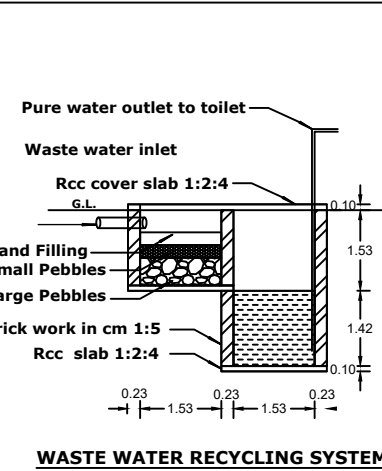

PLAN INFO
PLOT AREA M2=357.38
AS AT SITE=340.58
FMR OR PLR=357.38
AS PER DOCUMENT=357.38
ROAD WIDTH=7.00
AVG PLOT WIDTH=10.00
AVG PLOT DEPTH=37.40
ROAD LENGTH=100.00
AREA TYPE=EWS
SURVEY NO=377/5B1A,377/5B2,377/4B1E,377/5B3
PATTA NO=927,9235
TALUK=THIRUVATTAR
JURISDICTION TYPE=PANCHAYAT
SINGLE FAMILY BLDG=YES
OSR APPLICABLE=NO
OSR SURR. BUYBACK, RETAIN=RETAIN
PREMIUM FSI REQUIRED=NO
OSR SURRENDER OR BUYBACK=YES
IS APPROVED LAYOUT=YES
ORGANIZATION TYPE=PRIVATE
CRZ=NO
LAND USE ZONE = RESIDENTIAL
PLOT NO=0
DISTRICT=KANNYAKUMARI
IS SWIMMING POOL EXISTS=NO
RWHL DECLARED=YES
IF HERITAGE TOWN LESS THAN 1KM RADIUS=NO

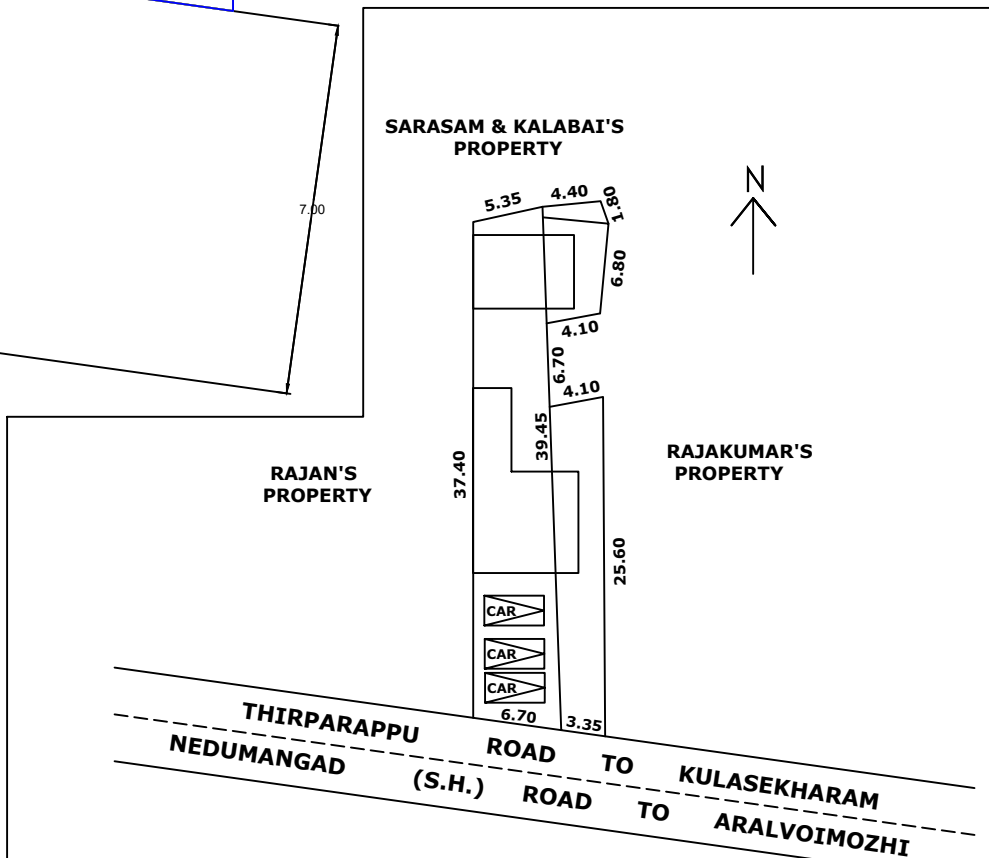

Eight ways to know a piece of land before you pay for it.

This report covers one part of the picture. These cover the rest, drawn from the same government records, for any property in Tamil Nadu.

LandLens One

Ask anything about a property and get an answer grounded in live government records, with the sources shown.

[/landlens/one](#)



Verify My Land

Every record check run on one property and returned as a single report.

[/landlens/verify-my-land](#)



Legal Opinion

An advocate's written opinion on the title, built on the records we pull for it.

[/landlens](#)



One Map

Every layer on one map: the parcel, its boundary, zoning, water bodies and what sits around it.

[/landlens/one/map](#)



PriceMap

What land actually changed hands for around this plot, taken from the registered deeds.

[/landlens/pricemap](#)



Build Scope

What you are allowed to build here: floor space, height, coverage and setbacks.

[/landlens/build-scope](#)



Property Tracker

Watch a property and hear about it when something new is registered against it.

[/landlens/property-tracker](#)



Deal Room

Run the transaction in one place: documents, stamping, signatures and the parties.

[/landlens/deal-room](#)



Twenty-four checks you can run yourself, at no cost.

Records and verification

The registers themselves, read for you.

Encumbrance Certificate

Patta and Chitta

Field Measurement Sketch

EC Analyzer

Bank charge check

Court case search

Seller background check

Approval check by survey

Zoning and land use

What the plan says can happen on this land.

Land use zone finder

CMDA land use check

Coastal regulation zone

Master plan check

Water bodies finder

Airport height clearance

Value and duty

What it is worth and what it costs to register.

Guideline value by street

Guideline value by survey

Stamp duty and registration fees

Capital gains

Floor space index

Area unit converter

Registers and directories

Who holds it, and which office keeps the record.

Find your registering office

Temple property check

Waqf property check

RERA register



Every free tool
/tools



Services we run
for you
/services



The LandLens
suite
/landlens/one



Every claim in this document traces back to a government record.

Legal opinions, due diligence and title verification

Building plan, layout and sub-division approvals

Completion and occupancy certificates, regularisation

Escrow, negotiation and NRI property management

Land survey, soil testing, architecture and construction

Verified RealEstate
3/350/2 Mettukuppam,
OMR Thoraipakkam,
Chennai 600 097, India
hello@verified.realestate
+91 9996 12 9996

Prepared from the registers named on the page each finding sits on. Where a register could not be read, this document says so in its place rather than leaving the gap to be read as a clean result.

