

PP

APPROVAL RECORD

Planning Permission

Kanniyakumari district, Tamil Nadu

APPROVAL TYPE

Building Plan










ISSUING AUTHORITY

Town Panchayat

The approval as the planning authority issued it, reproduced in full behind this page.

An approval speaks to what was sanctioned, not to what was built. Completion is a separate record.

PLAN SHOWING THE PROPOSED ADDITIONAL CONSTRUCTION OF A RCC ROOF RESIDENTIAL BUILDING (EXISTING DOOR NO: 27/204/3) IN RE.SY.NO: 149/3B AT KANCHIRAVILAI, AMARAVATHI, THIRUVITHANCODE POST WITH IN MULAGUMOODU VILLAGE, MULAGUMOODU TOWN PANCHAYAT, KALKULAM TALUK, K.K.DIST.

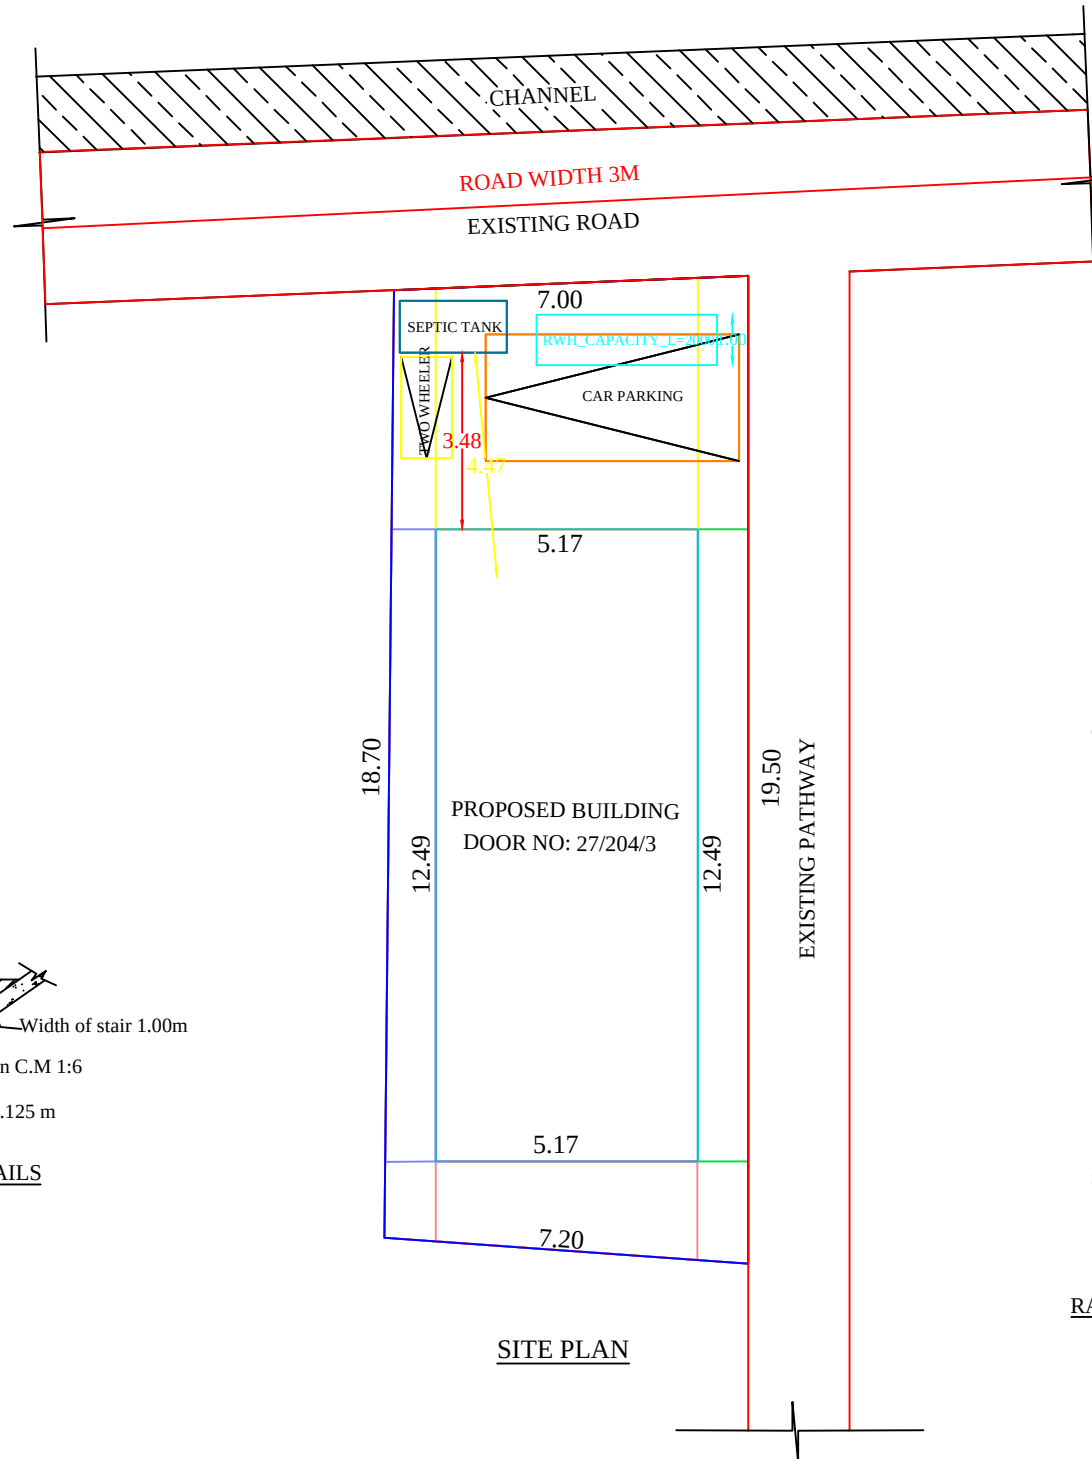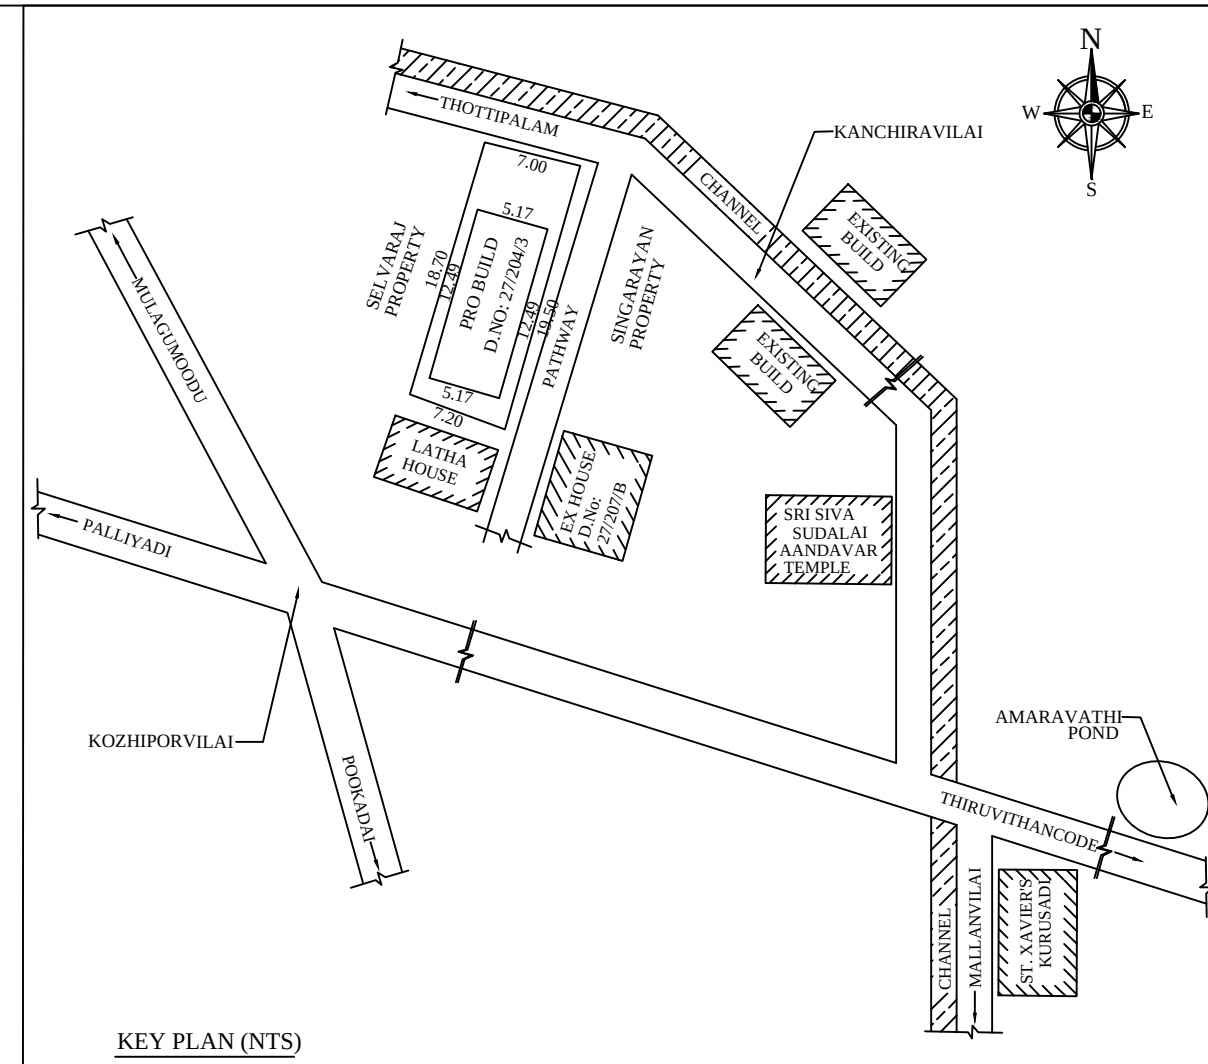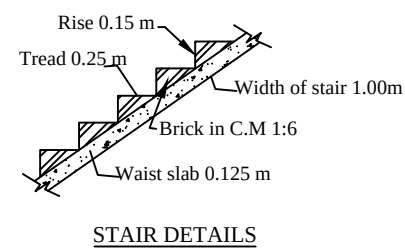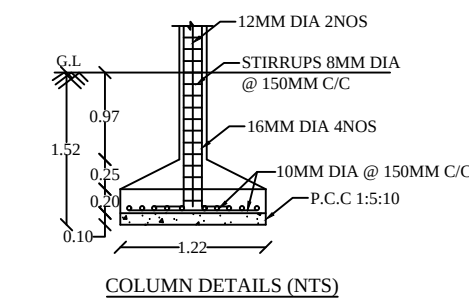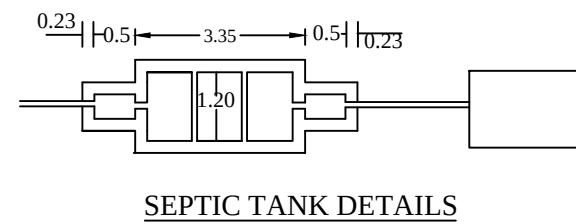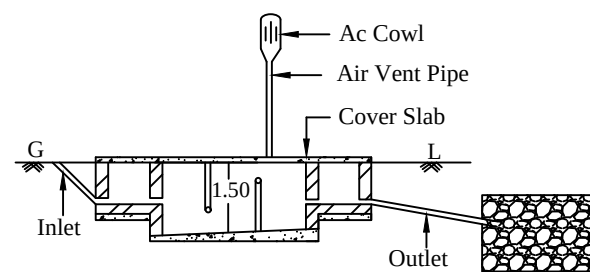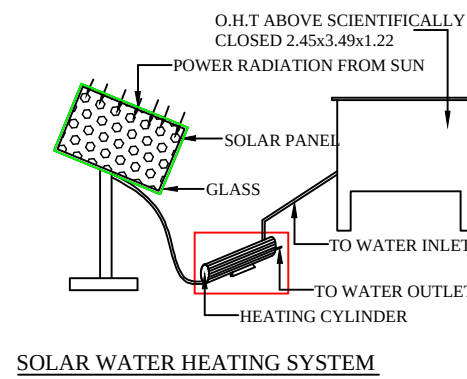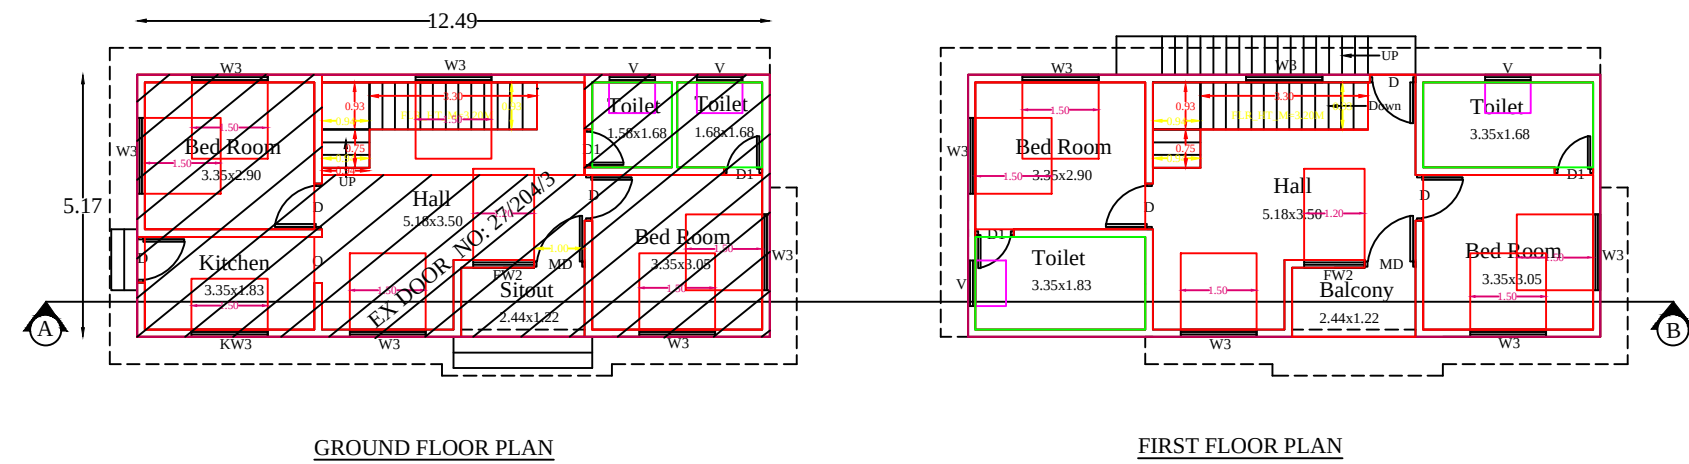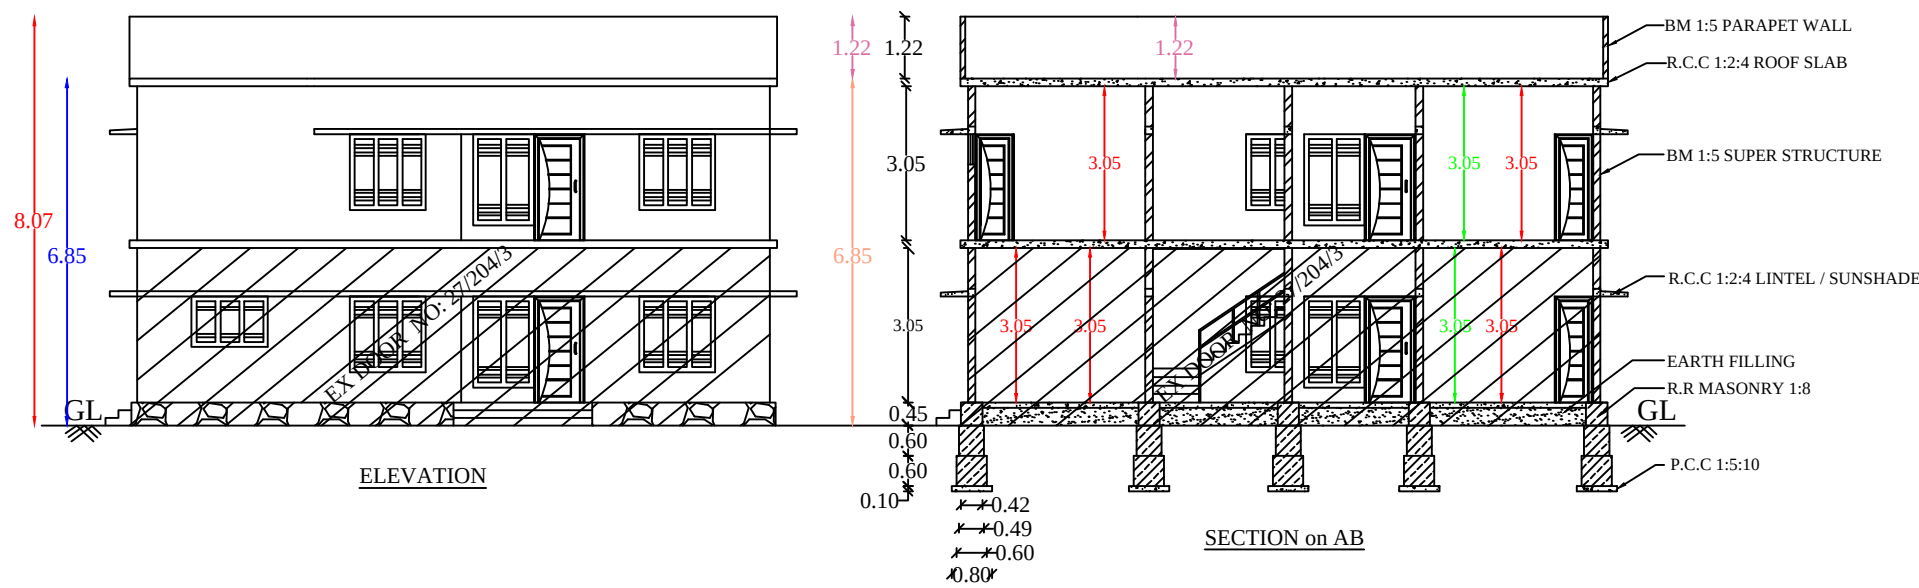

SCALE	
PLAN: - 1:100	
SITE PLAN :- NOT TO SCALE	
ALL DIMENSIONS ARE IN METER	
LEGEND	
EX.ROAD	
BOUNDARY	
PROPOSED BUILDING	
EXISTING BUILDING	
JOINARYS	
DOOR	MD 1.00 X 2.10
DOOR	D 0.90 X 2.10
DOOR	D1 0.76 X 2.10
WINDOW	W3 1.50 X 1.50
WINDOW	FW2 1.20 X 1.80
WINDOW	KW3 1.50 X 1.00
VENTILATION	V 0.90 X 0.60

PLAN_INFO
WATER_BODIES_BEYOND_15M=YES
RESERVE_FOREST_WOODED_LAND_BEYOND_150M=NO
BLDG_LENGTH_MORETHAN_10M=YES
BURIAL_PLACE_BEYOND_90M=NO
IS_SWIMMING_POOL_EXISTS=NO
CRZ=NO
SECURITY_ZONE=NO
SINGLE_FAMILY_BLDG=YES
RWH_DECLARED=YES
LAND_USE_ZONE=RESIDENTIAL
FIRE_PROTECTION_AND_FIRE_SAFETY_REQUIREMENTS=NO
JURISDICTION_TYPE=PANCHAYAT
OSR_APPLICABLE=NO
PREMIUM_FSI_REQUIRED=NO
IS_APPROVED_LAYOUT=YES
AREA_TYPE=OTHERS
IF_HERITAGE_TOWN_LESSTHAN_1KM_RADIUS=NO
PLOT_NO=NO
PLOT_AREA_M2=135.37
AS_AT_SITE=135.37
FMB_OR_PLR=122
AS_PER_DOCUMENT=135.37
ACCESS_WIDTH_M=7.00
ROAD_WIDTH=3.00
ROAD_LENGTH=500
MIN_PLOT_DEPTH=18.70
MIN_PLOT_WIDTH=7.00
AVG_PLOT_DEPTH=19.10
AVG_PLOT_WIDTH=7.10
PATTA_NO=12344
SURVEY_NO=149/3B
VILLAGE=MULAGUMOODU
TALUK=KALKULAM
DISTRICT=KANNIYAKUMARI
BLK_1_FLR_0_NAME=GROUND FLOOR
BLK_1_FLR_1_NAME=FIRST FLOOR

EXTENSION PLINTH AREA			
GROUND FLOOR	10.24	Sq.mt	110.22
FIRST FLOOR	64.59	Sq.mt	695.24
TOTAL EXTENSION PLINTH AREA	74.83	Sq.mt	805.46

EXISTING PLINTH AREA			
GROUND FLOOR	54.35	Sq.mt	585.02
TOTAL PLINTH AREA	129.18	Sq.mt	1390.48

EXTENSION FLOOR AREA			
GROUND FLOOR	9.46	Sq.mt	101.82
FIRST FLOOR	53.54	Sq.mt	576.30
TOTAL EXTENSION FLOOR AREA	63.00	Sq.mt	678.12

EXISTING FLOOR AREA			
GROUND FLOOR	48.00	Sq.mt	516.67
TOTAL FLOOR AREA	111.00	Sq.mt	1194.79

AREA DETAILS			
SITE AREA	3.345	Cents	135.37
VACANT AREA	70.78	Sq.mt	761.87

FSI = $\frac{\text{EXTENSION AREA}}{\text{SITE AREA}}$	PLOT COVERAGE = $\frac{\text{GF AREA}}{\text{SITE AREA}} \times 100$
FSI = $\frac{74.83}{135.37}$	PLOT COVERAGE = $\frac{10.24+54.35}{135.37} \times 100$
FSI = 0.553 < 2.00	PLOT COVERAGE = 47.71%

Mrs. R.VIJAYARANI,
W/O. Mr. R. VAIKUNDA SIGAMANI,
KANCHIRAVILAI,
AMARAVATHI,
THIRUVITHANCODE POST,
K.K.DIST. PIN:629174.

ADDRESS & SIGNATURE OF THE OWNER

PREPARED BY,
Er. M. ALBIN. ME.
DENMIC CONSTRUCTIONS,
KOZHIPPORVILAI, MULAGUMOODU POST-629167.
Mobile : +918903008113.

Er. M. ALBIN, M.E.,
Registered Engineer Grade I (RE)
Kozhipporvilai, Mulagumoodu - 629 167
Cell : +91 8903001040

SIGNATURE OF THE ENGINEER

FOR OFFICE USE

Eight ways to know a piece of land before you pay for it.

This report covers one part of the picture. These cover the rest, drawn from the same government records, for any property in Tamil Nadu.

LandLens One

Ask anything about a property and get an answer grounded in live government records, with the sources shown.

[/landlens/one](#)



Verify My Land

Every record check run on one property and returned as a single report.

[/landlens/verify-my-land](#)



Legal Opinion

An advocate's written opinion on the title, built on the records we pull for it.

[/landlens](#)



One Map

Every layer on one map: the parcel, its boundary, zoning, water bodies and what sits around it.

[/landlens/one/map](#)



PriceMap

What land actually changed hands for around this plot, taken from the registered deeds.

[/landlens/pricemap](#)



Build Scope

What you are allowed to build here: floor space, height, coverage and setbacks.

[/landlens/build-scope](#)



Property Tracker

Watch a property and hear about it when something new is registered against it.

[/landlens/property-tracker](#)



Deal Room

Run the transaction in one place: documents, stamping, signatures and the parties.

[/landlens/deal-room](#)



Twenty-four checks you can run yourself, at no cost.

Records and verification

The registers themselves, read for you.

Encumbrance Certificate

Patta and Chitta

Field Measurement Sketch

EC Analyzer

Bank charge check

Court case search

Seller background check

Approval check by survey

Zoning and land use

What the plan says can happen on this land.

Land use zone finder

CMDA land use check

Coastal regulation zone

Master plan check

Water bodies finder

Airport height clearance

Value and duty

What it is worth and what it costs to register.

Guideline value by street

Guideline value by survey

Stamp duty and registration fees

Capital gains

Floor space index

Area unit converter

Registers and directories

Who holds it, and which office keeps the record.

Find your registering office

Temple property check

Waqf property check

RERA register



Every free tool
/tools



Services we run
for you
/services



The LandLens
suite
/landlens/one



Every claim in this document traces back to a government record.

Legal opinions, due diligence and title verification

Building plan, layout and sub-division approvals

Completion and occupancy certificates, regularisation

Escrow, negotiation and NRI property management

Land survey, soil testing, architecture and construction

Verified RealEstate
3/350/2 Mettukuppam,
OMR Thoraipakkam,
Chennai 600 097, India
hello@verified.realestate
+91 9996 12 9996

Prepared from the registers named on the page each finding sits on. Where a register could not be read, this document says so in its place rather than leaving the gap to be read as a clean result.

