

PP

APPROVAL RECORD

Planning Permission

Kanniyakumari district, Tamil Nadu

APPROVAL TYPE

Building Plan

ISSUING AUTHORITY




Town Panchayat

The approval as the planning authority issued it, reproduced in full behind this page.



An approval speaks to what was sanctioned, not to what was built. Completion is a separate record.

PLAN SHOWING THE PROPOSED CONSTRUCTION OF A R.C.C. ROOF DWELLING HOUSE IN R.SY.NO:- 440/12A2A OF MANAVALAKURICHY VILLAGE AT PANANVILAI, CHARAMANGALAM IN MANDAIKADU TOWN PANCHAYAT, KALKULAM TALUK,K.K.DIST.

NAME AND ADDRESS OF THE OWNER;- MR.BALAKRISHNAN&MRS.PREMAKUMARI,
PANANVILAI, CHARAMANGALAM,
MANAVALAKURICHY -(P.O).

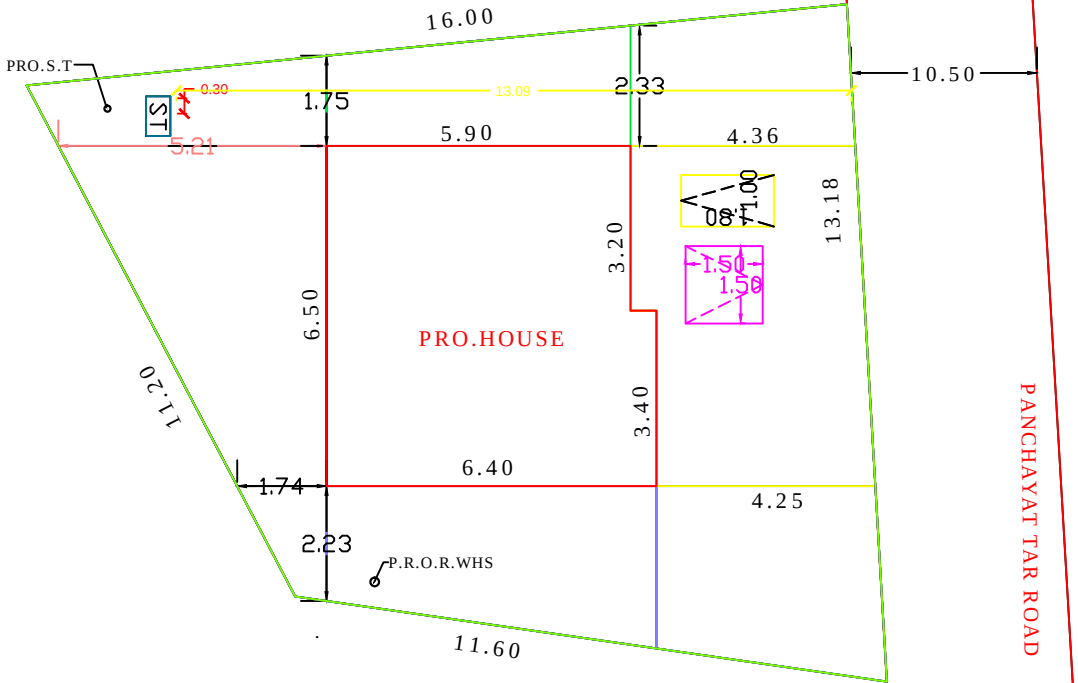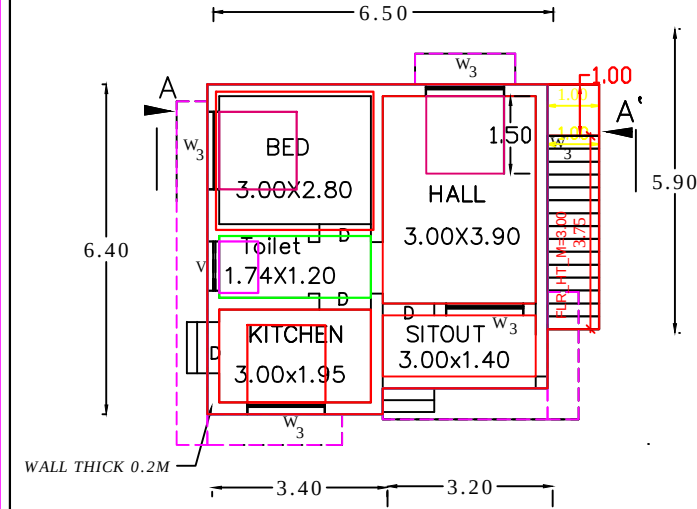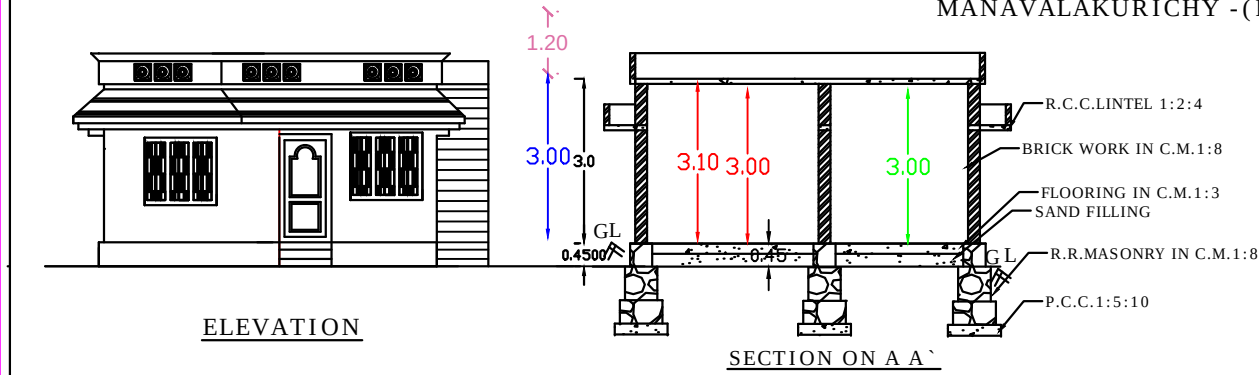

PLAN INFO
PLOT_NO=NO
PATTI_NO=127
TALUK=KALKULAM
DISTRICT=KANNYAKUMARI
SURVEY_NO=440/12A2A
PLOT_AREA_M2=192.24
AS_PER_DOCUMENT=192.24
AS_AT_SITE=157.85
FMB_OR_PLR=157.85
JURISDICTION_TYPE= PANCHAYAT
SINGLE_FAMILY_BLDG=YES
LAND_USE_ZONE = RESIDENTIAL
CRZ=NO
SECURITY_ZONE=NO
ACCESS_WIDTH_M=13.18
WHETHER_GOV'T_OR_AIDED_SCHOOL=NO
ROAD_WIDTH=3.01
ROAD_LENGTH=100
AVG_PLOT_DEPTH= 13.80
AVG_PLOT_WIDTH=12.15
RWH_DECLARED=YES
BUILDING_NEAR_TO_RIVER=NO
QSR_APPLICABLE =NO
QSR_SURRENDER_OR_BUYBACK=BUYBACK
PREMIUM_FSI_REQUIRED=NO
IS_APPROVED_LAYOUT=NO
AREA_TYPE=OTHERS
BUILDING_NEAR_MONUMENT=NO
BUILDING_NEAR_GOV'T_BLDG=NO
PROVISION_FOR_GREEN_BUILDINGS_AND_SUSTAINABILITY=NO
FIRE_PROTECTION_AND_FIRE_SAFETY_REQUIREMENTS=NO
NOC_FOR_CONSTRUCTION_NEAR_MONUMENT=NO
BARRIER_FREE_ACCESS_FOR_PHYSICALLY_CHALLENGED_PEOPLE=YES
FIRE_PROTECTION_AND_FIRE_SAFETY_REQUIREMENTS=YES
NOC_FIRE_DEPT=NO
IS_SWIMMING_POOL_EXISTS=NO
IF_HERITAGE_TOWN_LESSTHAN_1KM_RADIUS=NO

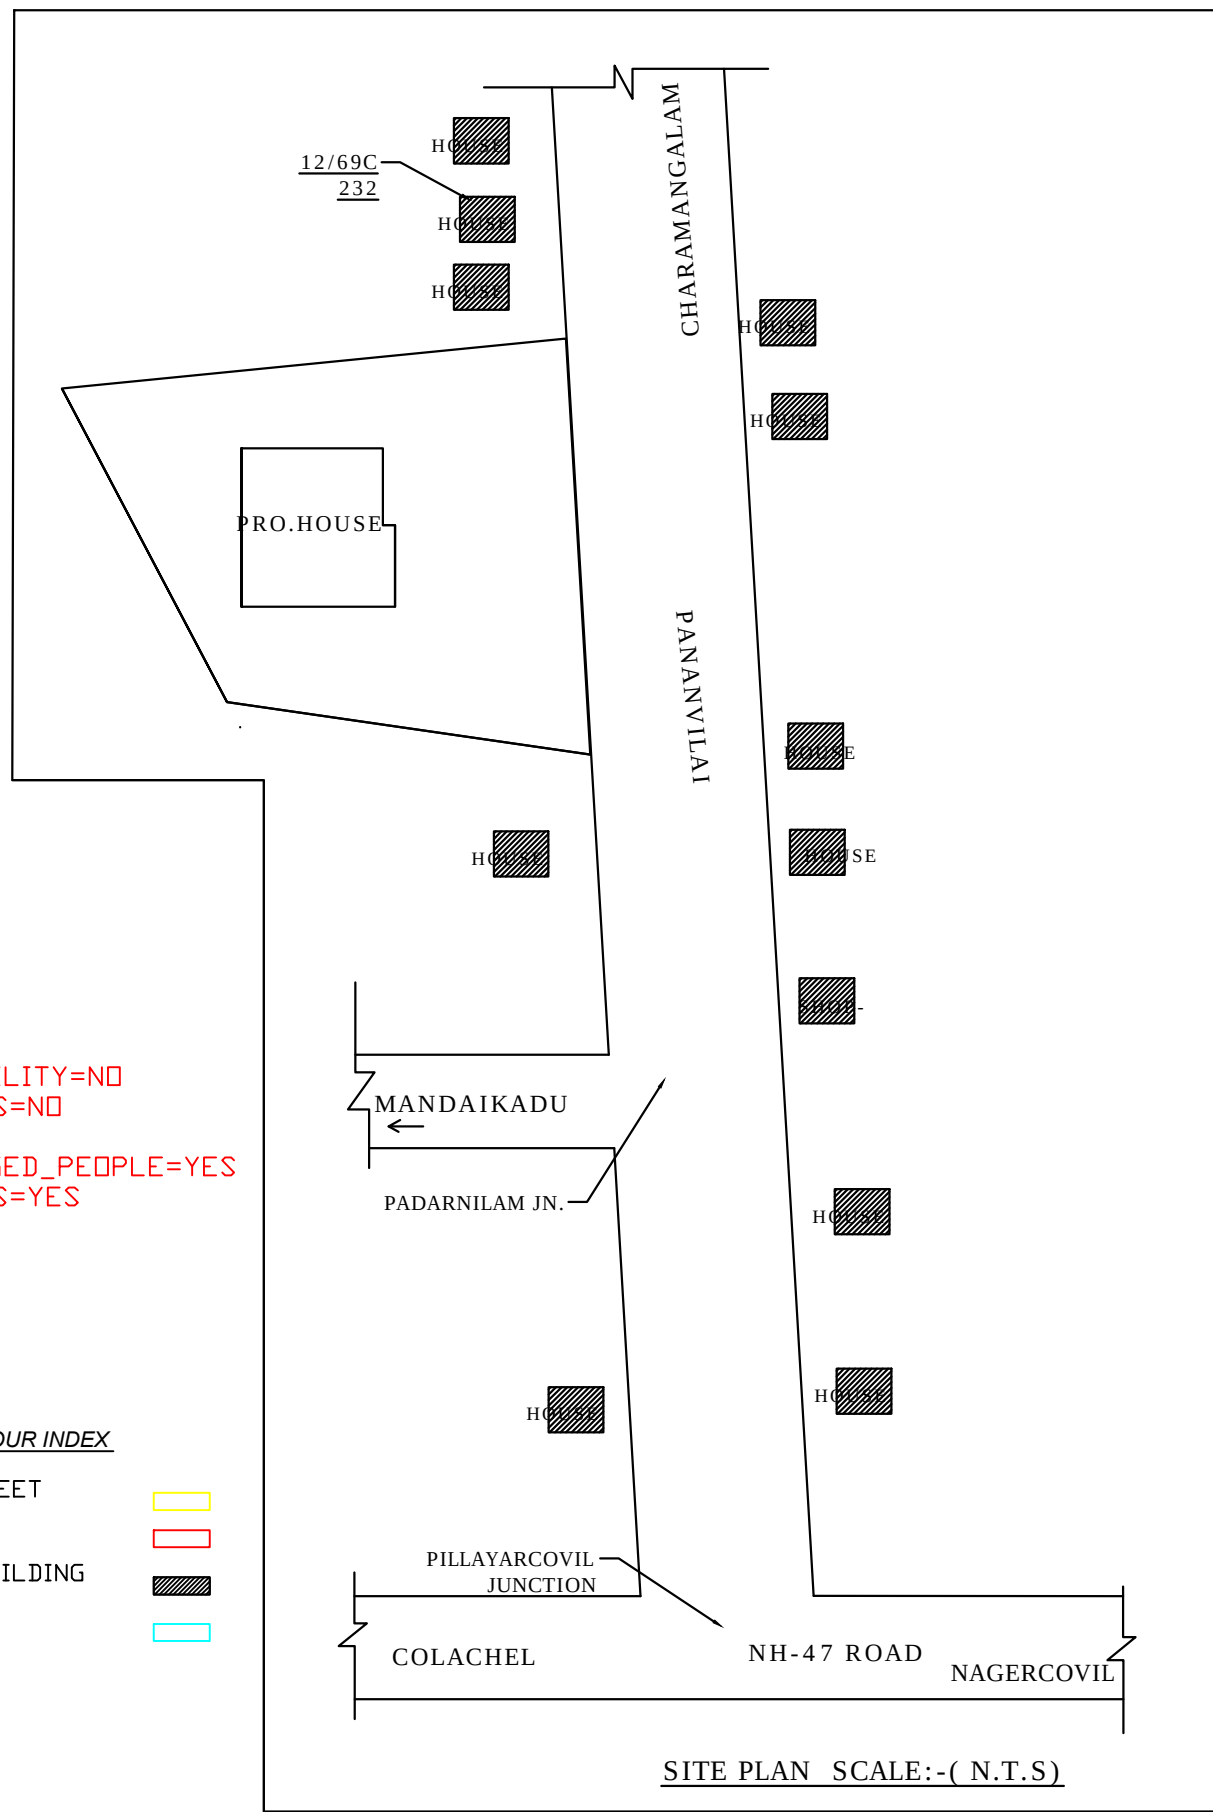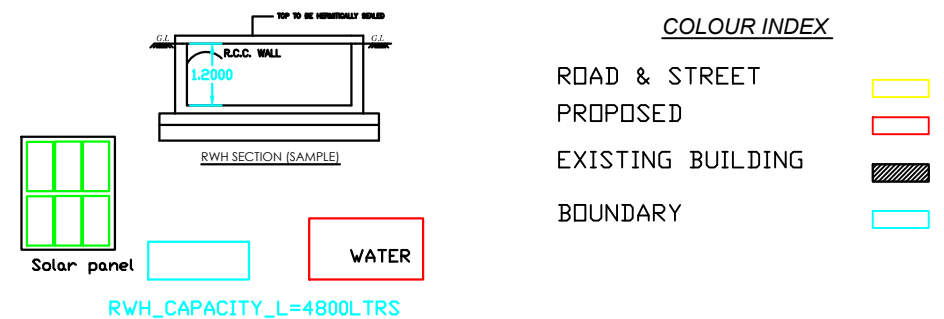

AREA DETAILS
SITE AREA:-192.24SQM;-4.75cents
PLINTH AREA :-40.64SQm;-437.28SFT
FLOOR AREA :-32.15SQm;-345.93SFT
VACANT AREA :-151.60SQM;-1631.21SFT


DOOR D. :1.00x2.10
WINDOW W3 :1.35x1.50
FIXED WINDOW F.W :-1.00x1.80
VENTILATOR V :0.90 x 0.45
VENTILATOR V3 :- 1.35x0.45
SCALE:-1/100
ALL DIMENSION ARE IN METRE

FSI CALCULATION:
REQUIRED = 2
FSI = TOTAL AREA ON ALL FLOORS / PLOT AREA
= 40.64 / 192.24 = 0.211
PC = 40.64 X 100 / 192.24 = 21.10 %

PARKING CALCULATION:
TOTAL FLOOR AREA :- 40.64 Sq.m
REQUIRED CAR SPACE:- 40.64-75/75 = - 0.45
REQUIRED CAR SPACE NIL

SIGN OF OWNER
Balakrishnan Premakumari

SIGN OF REGISTERED ENGINEER
Sasi Construction
S. Sankar D.C.E.,
Licensed Building Surveyor
Reg. No. 148/18/2024/00002
Attinkarai, Manavalakurichy P.O
Land : 04651 296197, Cell : 9487370197

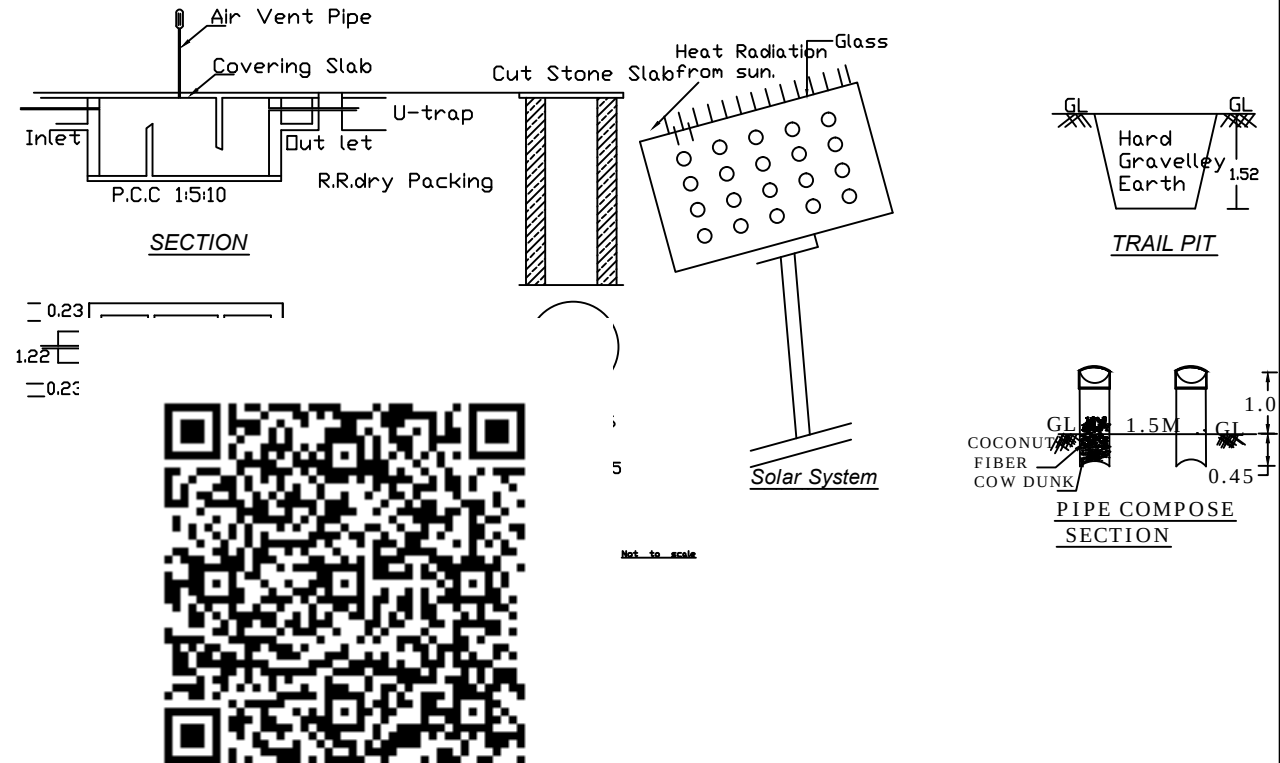

SITE PLAN
SCALE:-(1:100)



Eight ways to know a piece of land before you pay for it.

This report covers one part of the picture. These cover the rest, drawn from the same government records, for any property in Tamil Nadu.

LandLens One

Ask anything about a property and get an answer grounded in live government records, with the sources shown.

[/landlens/one](#)



Verify My Land

Every record check run on one property and returned as a single report.

[/landlens/verify-my-land](#)



Legal Opinion

An advocate's written opinion on the title, built on the records we pull for it.

[/landlens](#)



One Map

Every layer on one map: the parcel, its boundary, zoning, water bodies and what sits around it.

[/landlens/one/map](#)



PriceMap

What land actually changed hands for around this plot, taken from the registered deeds.

[/landlens/pricemap](#)



Build Scope

What you are allowed to build here: floor space, height, coverage and setbacks.

[/landlens/build-scope](#)



Property Tracker

Watch a property and hear about it when something new is registered against it.

[/landlens/property-tracker](#)



Deal Room

Run the transaction in one place: documents, stamping, signatures and the parties.

[/landlens/deal-room](#)



Twenty-four checks you can run yourself, at no cost.

Records and verification

The registers themselves, read for you.

Encumbrance Certificate

Patta and Chitta

Field Measurement Sketch

EC Analyzer

Bank charge check

Court case search

Seller background check

Approval check by survey

Value and duty

What it is worth and what it costs to register.

Guideline value by street

Guideline value by survey

Stamp duty and registration fees

Capital gains

Floor space index

Area unit converter

Zoning and land use

What the plan says can happen on this land.

Land use zone finder

CMDA land use check

Coastal regulation zone

Master plan check

Water bodies finder

Airport height clearance

Registers and directories

Who holds it, and which office keeps the record.

Find your registering office

Temple property check

Waqf property check

RERA register



Every free tool
/tools



Services we run
for you
/services



The LandLens
suite
/landlens/one



Every claim in this document traces back to a government record.

Legal opinions, due diligence and title verification

Building plan, layout and sub-division approvals

Completion and occupancy certificates, regularisation

Escrow, negotiation and NRI property management

Land survey, soil testing, architecture and construction

Verified RealEstate
3/350/2 Mettukuppam,
OMR Thoraipakkam,
Chennai 600 097, India
hello@verified.realestate
+91 9996 12 9996

Prepared from the registers named on the page each finding sits on. Where a register could not be read, this document says so in its place rather than leaving the gap to be read as a clean result.

