

PP

APPROVAL RECORD

# Planning Permission

Kanniyakumari district, Tamil Nadu

APPROVAL TYPE

**Building Plan**

ISSUING AUTHORITY



**Rural Panchayat**

The approval as the planning authority issued it, reproduced in full behind this page.


An approval speaks to what was sanctioned, not to what was built. Completion is a separate record.

Plan showing the proposed construction of RCC roof residential building in Re.Survey.No: 216/1A2A of Painkulam village in Killiyoor Taluk. At Chinthankattu vilai, Thengapattanam(P.O), Kanniyakumari District, Pin Code: 629173, Painkulam village Panchayat.

Owner Name and Address : Mr. Prabin Raj.P, S/o. Paulraj, Chinthankattu vilai, Thengapattanam(P.O).

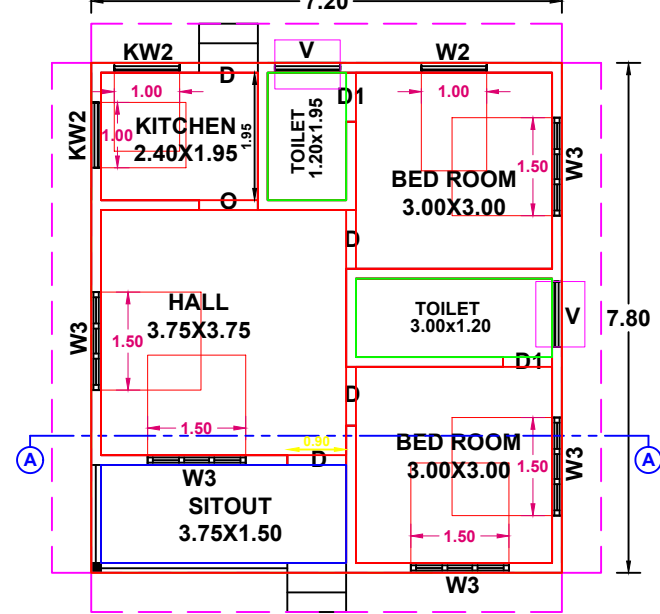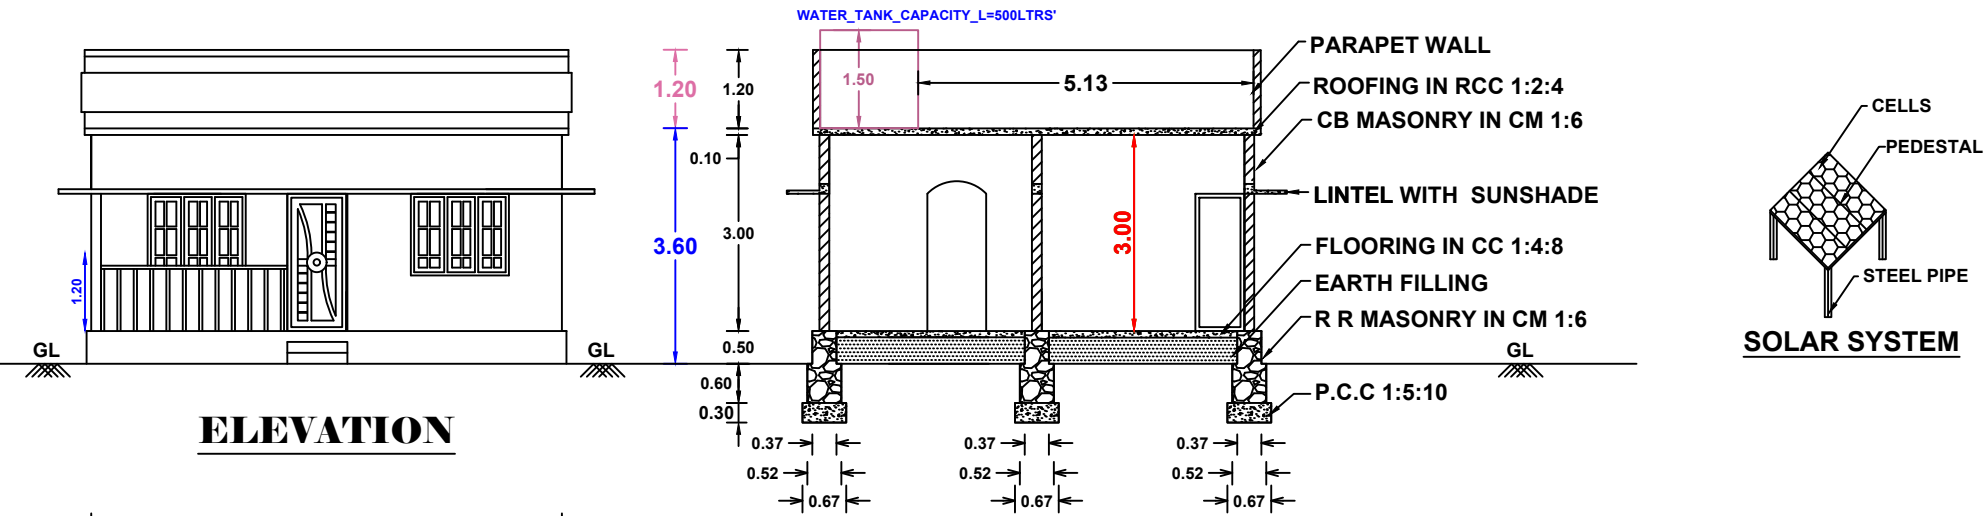


PLAN

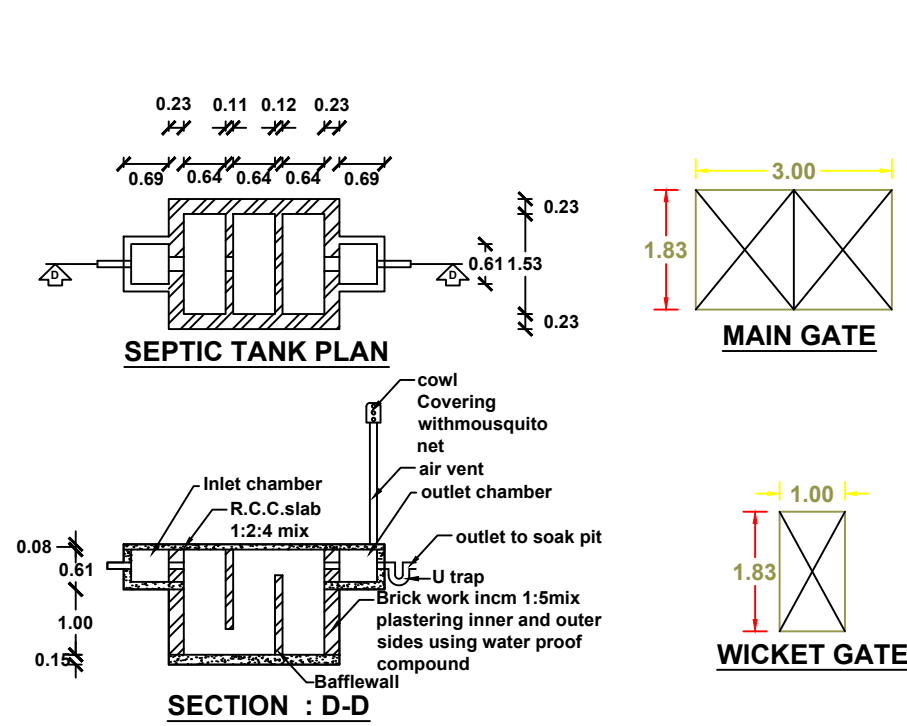


SCALE 1:100


SECTION A-A

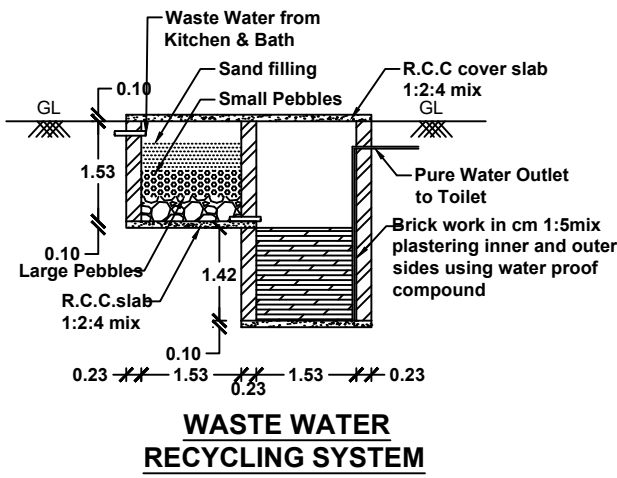


RWH\_DECLARED=YES

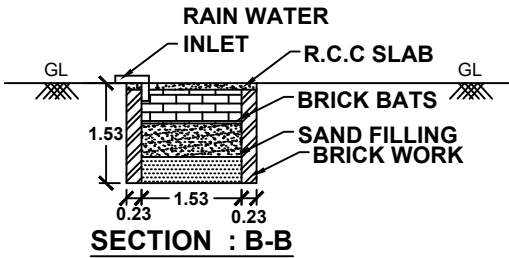


SECTION : B-B

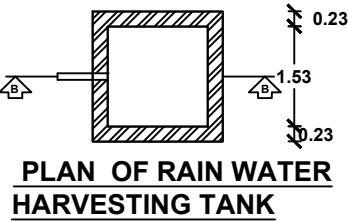

PLAN OF RAIN WATER HARVESTING TANK

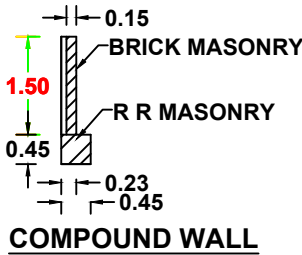


COMPOUND WALL

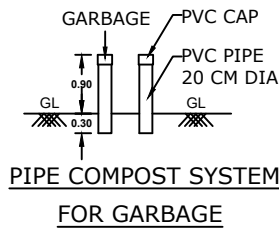

PIPE COMPOST SYSTEM FOR GARBAGE


PLAN INFO  
DISTRICT=Kanniyakumari  
TALUK=Killiyoor  
VILLAGE=Painkulam  
SURVEY\_NO=216/1A2A  
PATTA\_NO=9115  
OSR\_SURR\_BUYBACK\_RETAIN=BUYBACK  
JURISDICTION\_TYPE=PANCHAYAT  
SINGLE\_FAMILY\_BLDG=YES  
CRZ=NO  
SECURITY\_ZONE=NO  
AREA\_TYPE=OTHERS  
LAND\_USE\_ZONE=RESIDENTIAL  
OSR\_APPLICABLE= NO  
PREMIUM\_FSI\_REQUIRED= NO  
IS\_APPROVED\_LAYOUT= NO  
IS\_SWIMMING\_POOL\_EXISTS= NO  
IF\_HERITAGE\_TOWN\_LESSTHAN\_1KM\_RADIUS= NO  
PLOT\_AREA\_M2=323.84m<sup>2</sup>  
AS\_AT\_SITE=322.86m<sup>2</sup>  
FMB\_OR\_PLR=324.00m<sup>2</sup>  
AS\_PER\_DOCUMENT=323.84m<sup>2</sup>  
MIN\_PLOT\_WIDTH=14.00m  
MIN\_PLOT\_DEPTH=22.80m  
ACCESS\_WIDTH\_M=14.00m  
AVG\_PLOT\_WIDTH=14.10m  
AVG\_PLOT\_DEPTH=22.90m  
ROAD\_LENGTH=14.00m  
ROAD\_WIDTH=4.00m

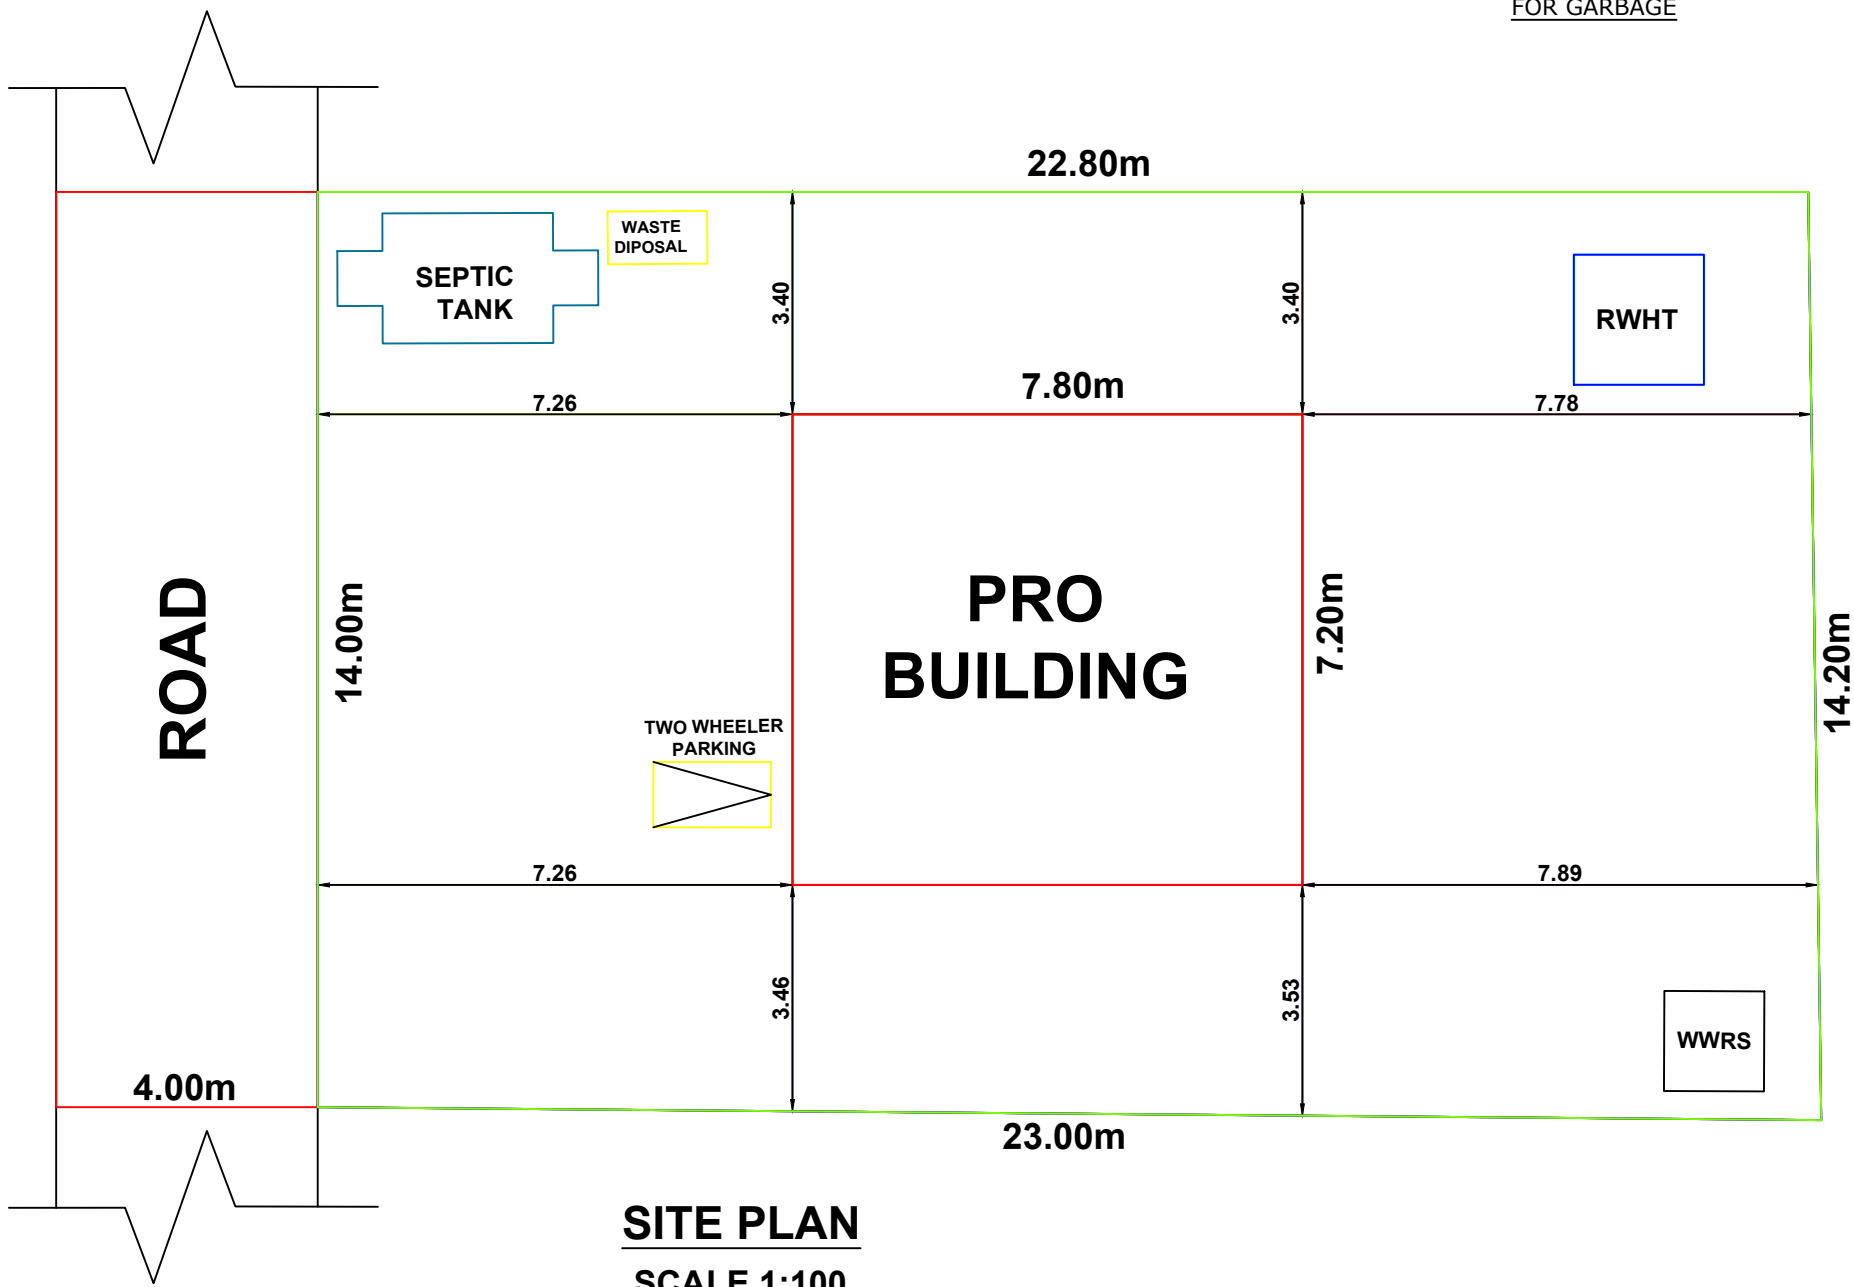

SITE PLAN

SCALE 1:100

All Dimensions are in meters.

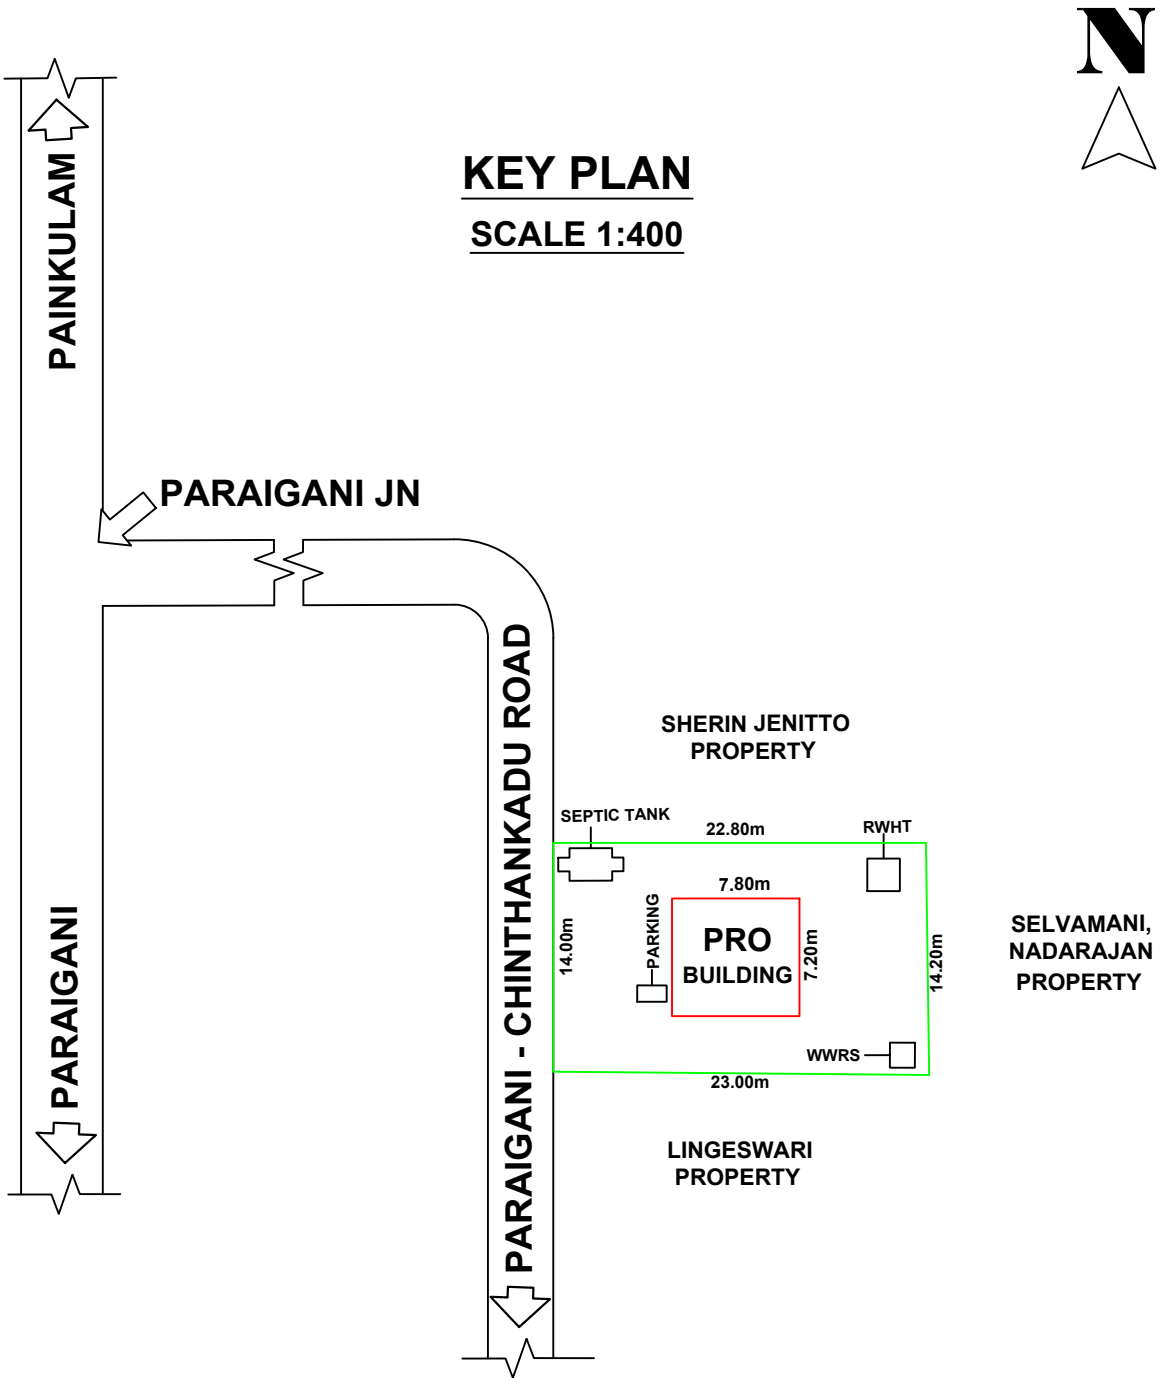

KEY PLAN

SCALE 1:400

AREA DETAILS

SITE AREA: 323.84 Sq.M 3484.51 Sq.Ft 8.000 Cents

BUILDING AREA DETAILS

|                             |             |                 |
|-----------------------------|-------------|-----------------|
| PLINTH AREA OF THE BUILDING | 56.16 Sq M  | (604.28 Sq Ft)  |
| FLOOR AREA OF THE BUILDING  | 49.07 Sq M  | (527.99 Sq Ft)  |
| VACANT AREA                 | 267.68 Sq M | (2880.23 Sq Ft) |

JOINARY DETAILS

|     |             |                     |
|-----|-------------|---------------------|
| D   | DOORS       | 0.90 X 2.10 - 4 Nos |
| D1  | DOORS       | 0.60 X 2.10 - 2 Nos |
| W2  | WINDOWS     | 1.00 X 1.50 - 1 No  |
| W3  | WINDOWS     | 1.50 X 1.50 - 5 Nos |
| KW2 | K.WINDOWS   | 1.00 X 1.00 - 2 Nos |
| KW3 | K.WINDOWS   | 1.50 X 1.00 - 0 No  |
| V   | VENTILATORS | 0.75 X 0.75 - 2 Nos |

INDEX

|              |                                     |
|--------------|-------------------------------------|
| PRO.SITE     | <input checked="" type="checkbox"/> |
| PRO.BUILDING | <input checked="" type="checkbox"/> |
| EXT.BUILDING | <input type="checkbox"/>            |
| ROAD         | <input type="checkbox"/>            |

PARKING SPACE :

Required Parking = 1 TW Parking  
Provided Parking = 1 TW Parking

Floor Space Index:

F.S.I =  $\frac{\text{Total Builtup Area}}{\text{Total Site Area}}$   
F.S.I = 56.16/323.84  
F.S.I = 0.173 < 2.000

SITE COVERAGE :  
17.34%

*Prabin Raj.P*

OWNER

*S. U. Kalai Nilan*

Er. S.U. Kalai Nilan, B.E.,  
Licensed Building Surveyor,  
Kalaikaran Construction  
Tholayavattam  
Mob : 8300822568

ENGINEER

OFFICE USE:

# Eight ways to know a piece of land before you pay for it.

This report covers one part of the picture. These cover the rest, drawn from the same government records, for any property in Tamil Nadu.

## LandLens One

Ask anything about a property and get an answer grounded in live government records, with the sources shown.

[/landlens/one](#)



## Verify My Land

Every record check run on one property and returned as a single report.

[/landlens/verify-my-land](#)



## Legal Opinion

An advocate's written opinion on the title, built on the records we pull for it.

[/landlens](#)



## One Map

Every layer on one map: the parcel, its boundary, zoning, water bodies and what sits around it.

[/landlens/one/map](#)



## PriceMap

What land actually changed hands for around this plot, taken from the registered deeds.

[/landlens/pricemap](#)



## Build Scope

What you are allowed to build here: floor space, height, coverage and setbacks.

[/landlens/build-scope](#)



## Property Tracker

Watch a property and hear about it when something new is registered against it.

[/landlens/property-tracker](#)



## Deal Room

Run the transaction in one place: documents, stamping, signatures and the parties.

[/landlens/deal-room](#)



# Twenty-four checks you can run yourself, at no cost.

## Records and verification

The registers themselves, read for you.

Encumbrance Certificate

Patta and Chitta

Field Measurement Sketch

EC Analyzer

Bank charge check

Court case search

Seller background check

Approval check by survey

## Value and duty

What it is worth and what it costs to register.

Guideline value by street

Guideline value by survey

Stamp duty and registration fees

Capital gains

Floor space index

Area unit converter

## Zoning and land use

What the plan says can happen on this land.

Land use zone finder

CMDA land use check

Coastal regulation zone

Master plan check

Water bodies finder

Airport height clearance

## Registers and directories

Who holds it, and which office keeps the record.

Find your registering office

Temple property check

Waqf property check

RERA register



Every free tool  
/tools



Services we run  
for you  
/services



The LandLens  
suite  
/landlens/one



# Every claim in this document traces back to a government record.

---

Legal opinions, due diligence and title verification

---

Building plan, layout and sub-division approvals

---

Completion and occupancy certificates, regularisation

---

Escrow, negotiation and NRI property management

---

Land survey, soil testing, architecture and construction

---

**Verified RealEstate**  
3/350/2 Mettukuppam,  
OMR Thoraipakkam,  
Chennai 600 097, India  
[hello@verified.realestate](mailto:hello@verified.realestate)  
+91 9996 12 9996

Prepared from the registers named on the page each finding sits on. Where a register could not be read, this document says so in its place rather than leaving the gap to be read as a clean result.

