

PP

APPROVAL RECORD

Planning Permission

Kanniyakumari district, Tamil Nadu

APPROVAL TYPE

Building Plan

ISSUING AUTHORITY

Rural Panchayat


The approval as the planning authority issued it, reproduced in full behind this page.

An approval speaks to what was sanctioned, not to what was built. Completion is a separate record.



PLAN SHOWING THE PROPOSED CONSTRUCTION OF ASBESTOS SHEET ROOF RESIDENTIAL BUILDING IN R.S. NO :298/16B OF KURUNTHANCODE B VILLAGE AT KADUVAVILAI,KARANKADU P.O., KATTIMANCODE VILLAGE PANCHAYAT , KALKULAM TALUK , K.K.DISTRICT.

NAME OF OWNER

Mrs.B.SENTHIL KUMARI,
W/O.MURUGAN,
4/20/1,MOOLACHANVILAI,
CHUNKANKADAI P.O.629003.

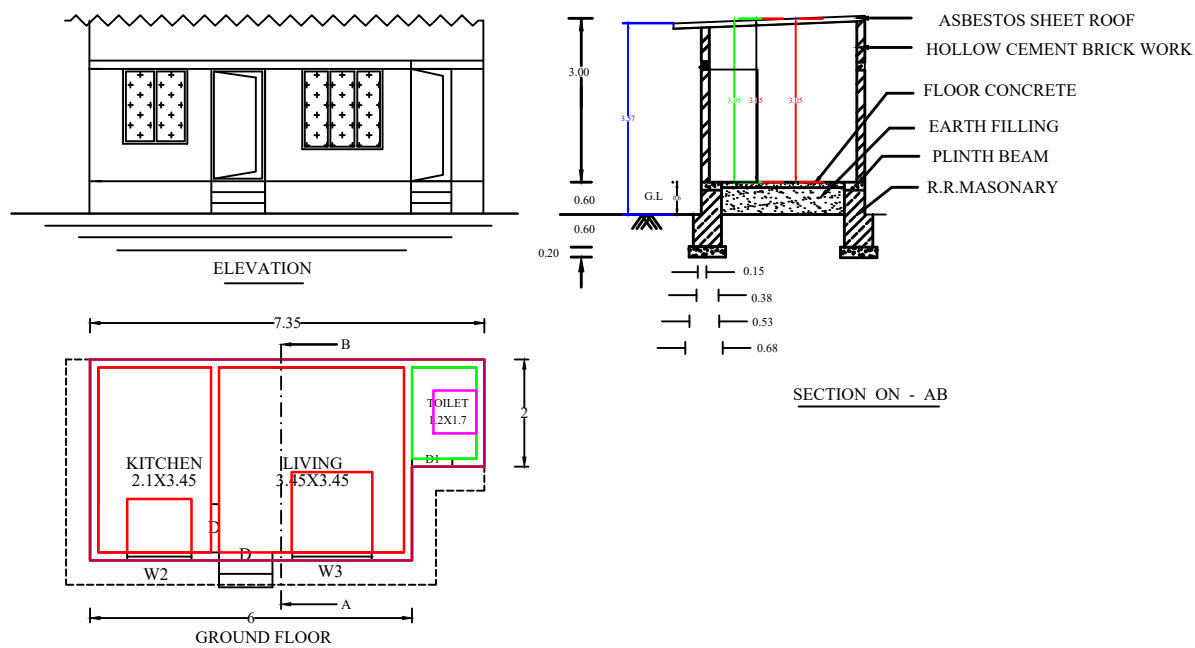

PLAN INFO
PLOT AREA_M2=526.11M
SURVEY_NO=298/16B
PATTA_NO=9874
AS_AT_SITE=528.54M
AS_PER_DOCUMENT=526.11M
FMB_OR_PLR=528.54M
TALUK=KALKULAM
SINGLE_FAMILY_BLDG=YES
CRZ=NO
SECURITY_ZONE=NO
WHETHER_GOVT_OR_AIDED_SCHOOL=NO
ROAD_WIDTH=3.00M
ROAD_LENGTH=500 m
AVG_PLOT_DEPTH=30.0M
AVG_PLOT_WIDTH=20.0M
AREA_TYPE=EWS
LAND_USE_ZONE=RESIDENTIAL
PLOT_NO=NO
DISTRICT=KANIYAKUMARI
RWH_DECLARED=YES
BUILDING_NEAR_TO_RIVER=NO
BUILDING_NEAR_MONUMENT=NO
BUILDING_NEAR_GOVT_BLDG=NO
IS_SWIMMING_POOL_EXISTS=NO
PROVINSION_FOR_GREEN_BUILDINGS_AND_SUSTAINABILITY=NO
IF_HERITAGE_TOWN_LESS_THAN_1KM_RADIUS=NO
FIRE_PROTECTION_AND_FIRE_SAFETY_REQUIREMENTS=YES
NOC_FOR_CONSTRUCTION_NEAR_MONUMENT=NO
NOC_FIRE_DEPT=NO
JURISDICTION_TYPE=PANCHAYAT
OSR_APPLICABLE=NO
OSR_SURR_BUYBACK_RETAIN=BUYBACK
PREMIUM_FSI_REQUIRED=NO
IS_APPROVED_LAYOUT=NO
OCCUPANCY_TYPE=INDIVIDUAL_RESIDENCE

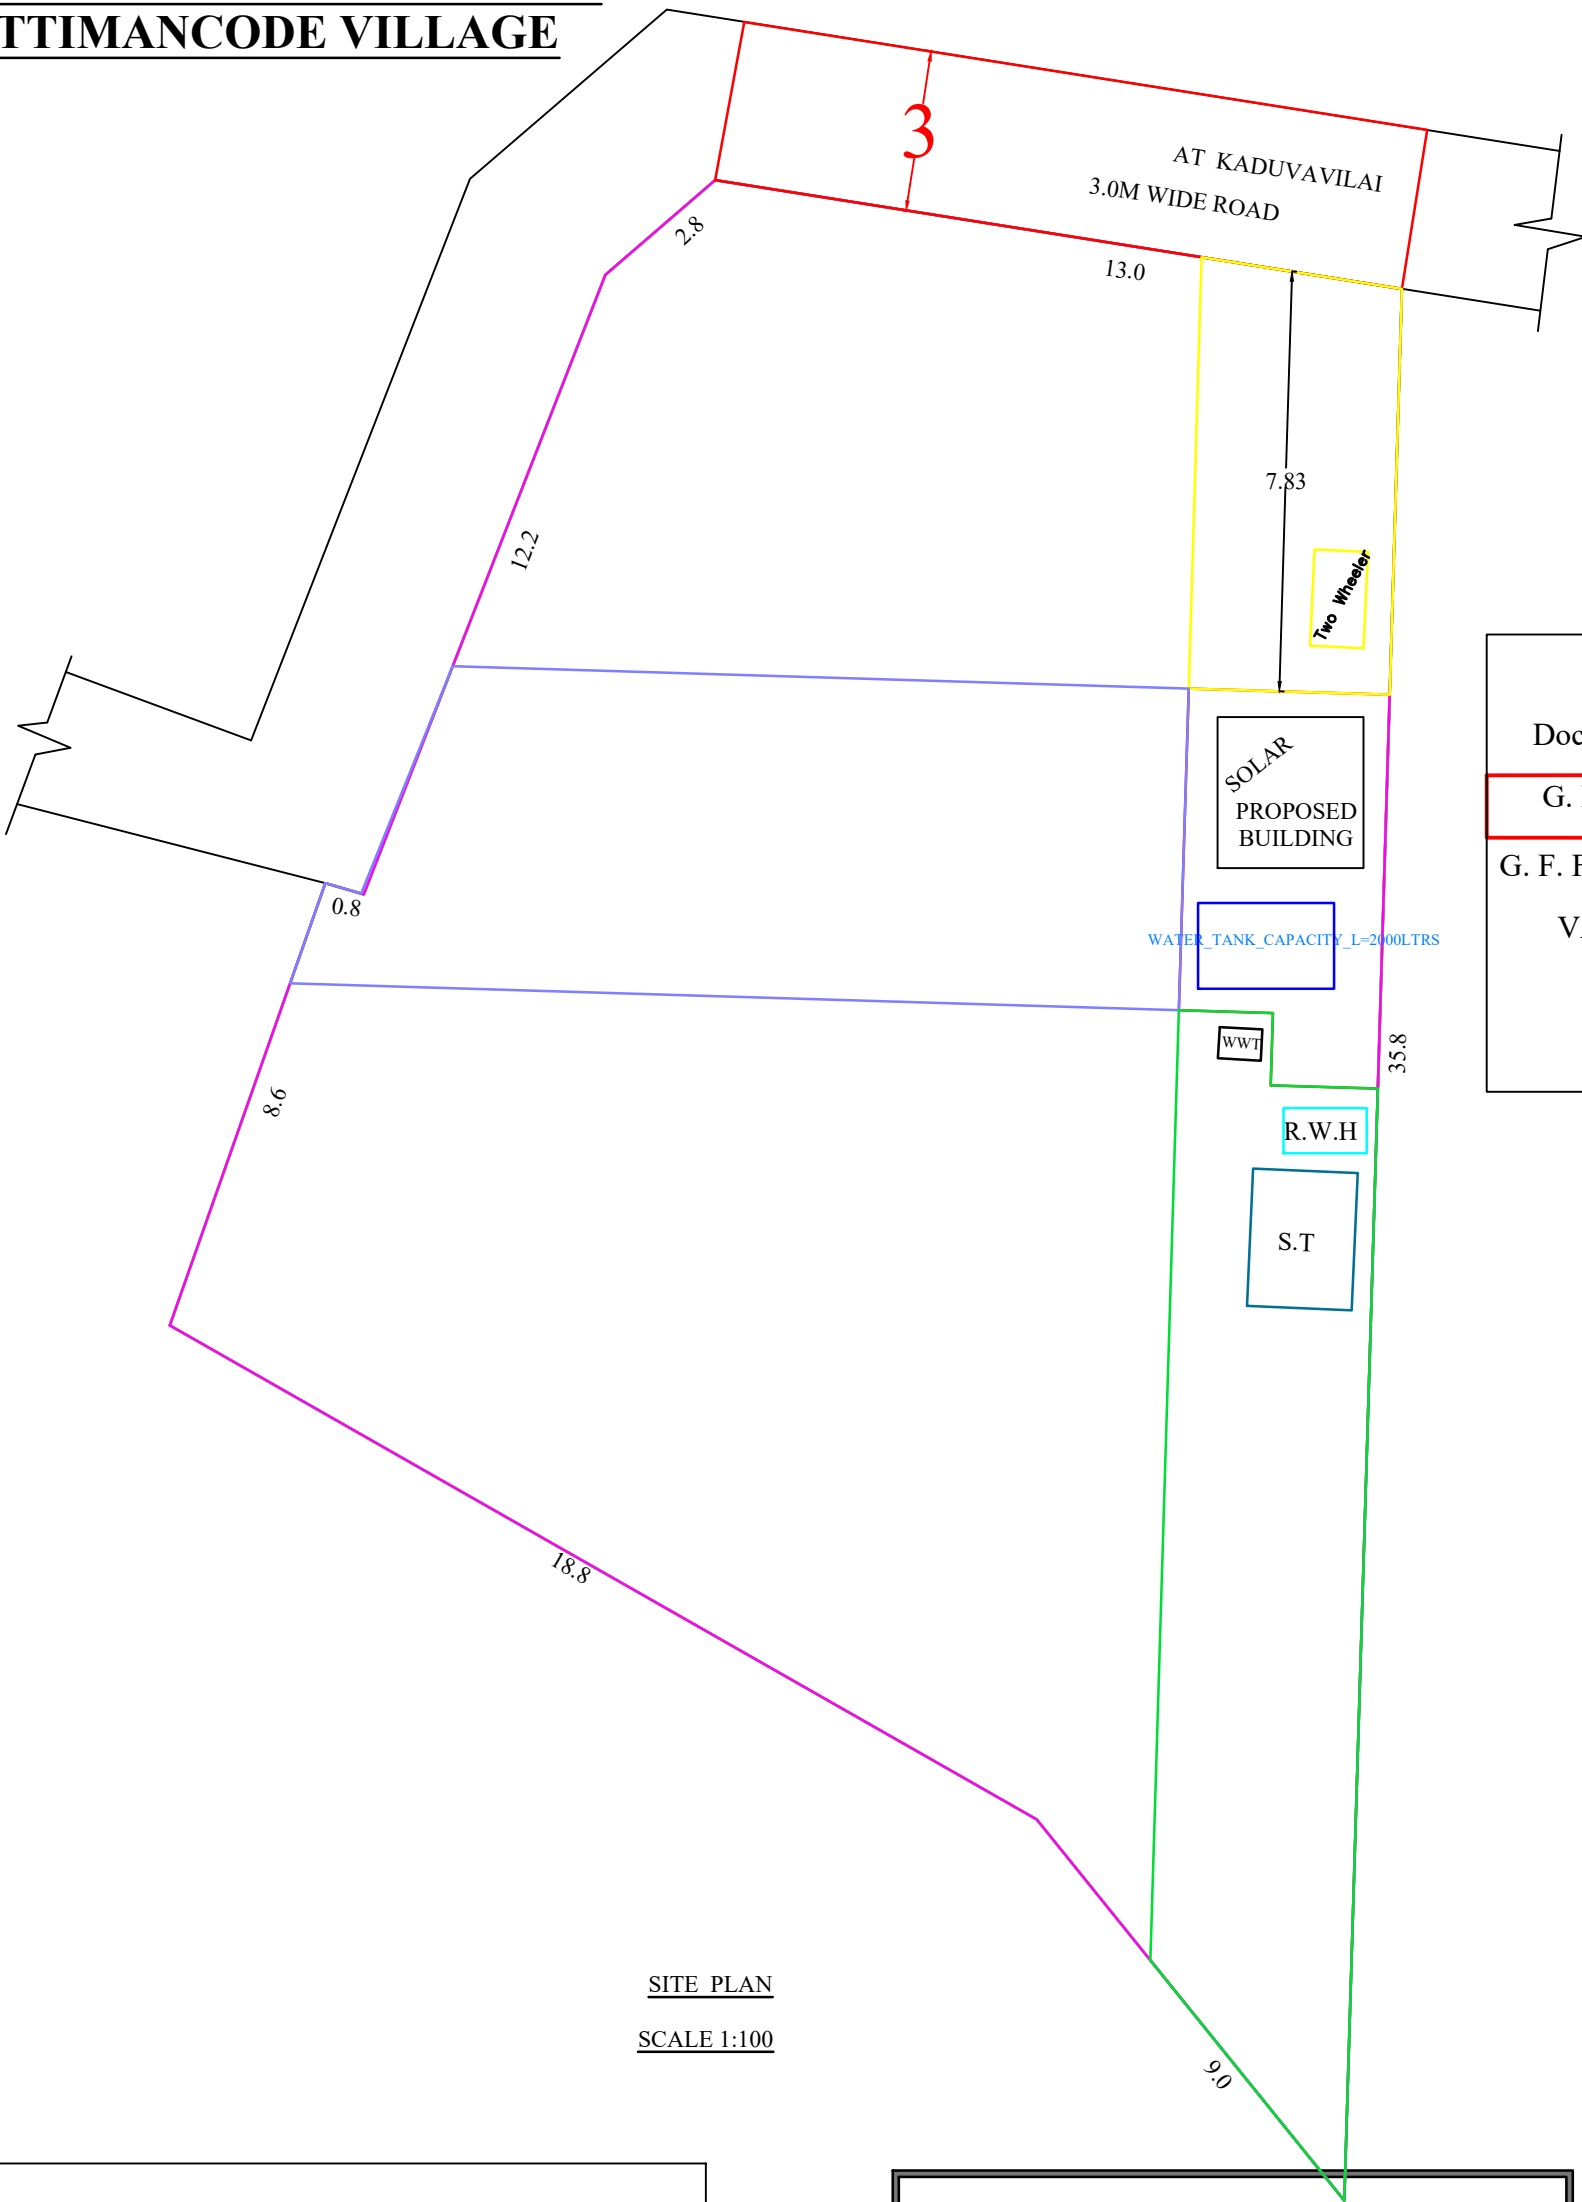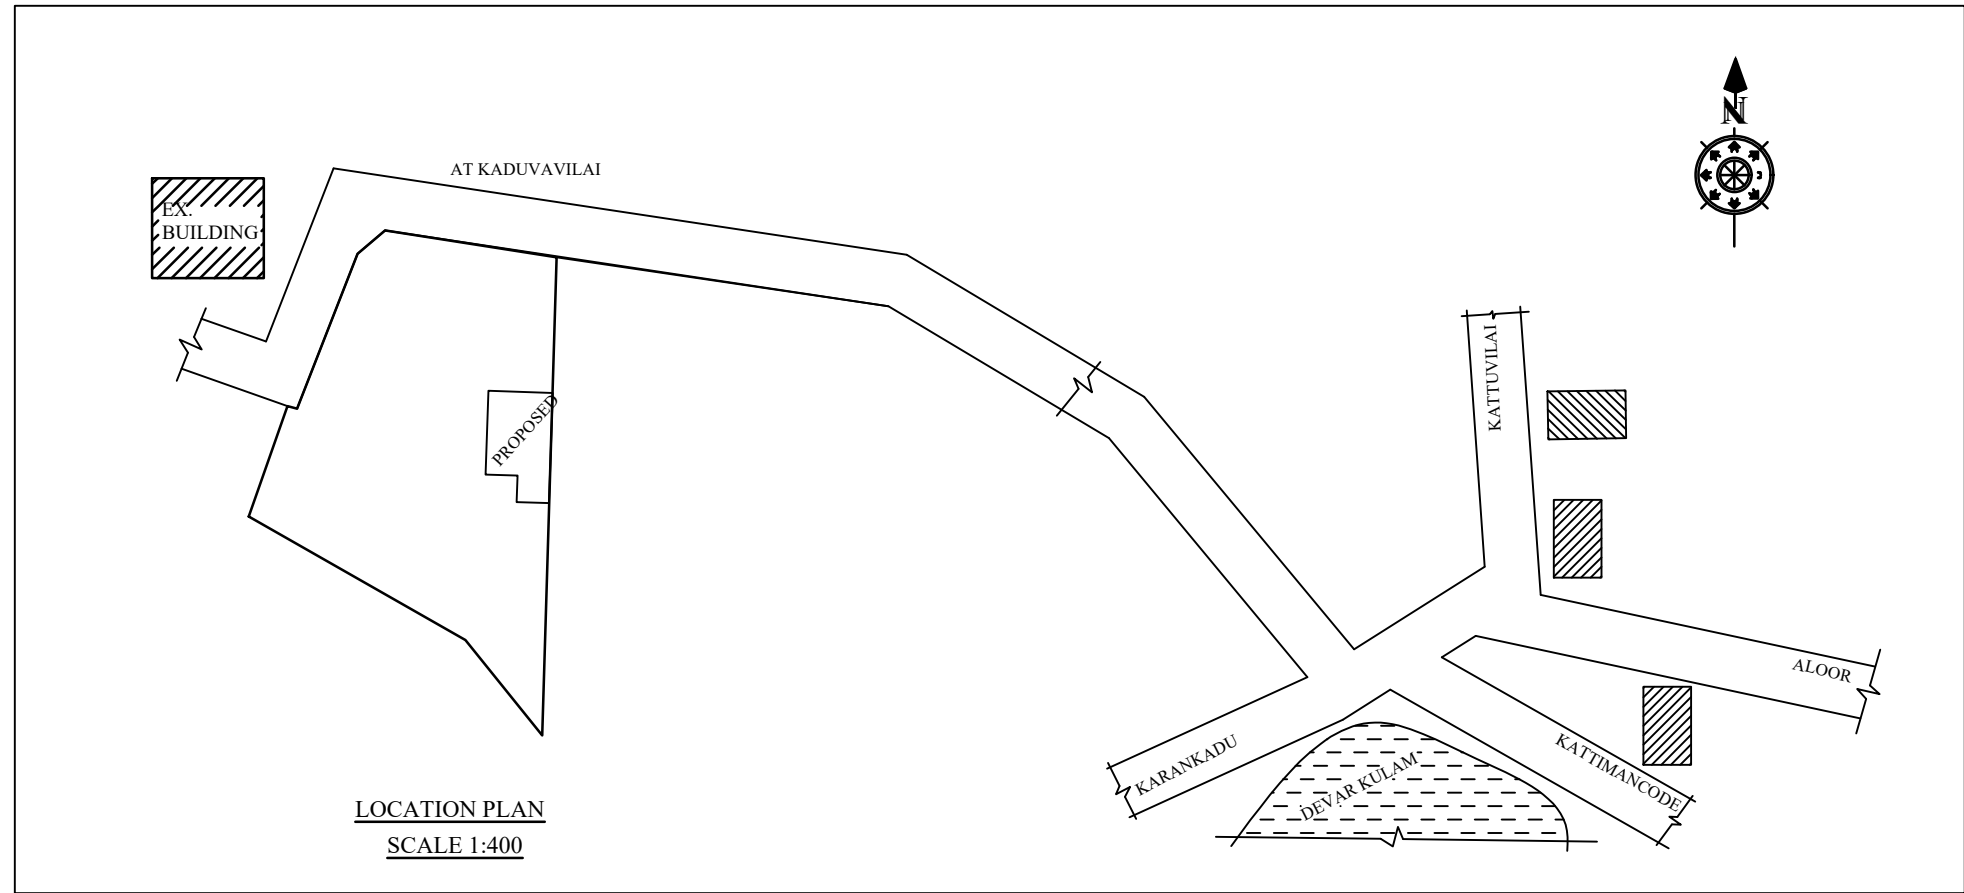

SCALE
PLAN :-1:100
SITE PLAN :-NTS
ALL DIMENSION ARE IN 'METERS'

COLORS INDEX

SITE BOUNDARY	
EXISTING	
PROPOSED	
ROAD(or) STREET	

AREA DETAILS		
Document Area - 13.00cent-526.11SqM-5660.94Sqft		
G. F. PLINTH AREA	25.20 Sqm	271.15 Sqft
G. F. FLOOR AREA	20.11 Sqm	216.38 Sqft
VACANT AREA -521.40 Sqm -5610.00Sqft		
FSI : 0.046		
PLOT COVERAGE : 0.046%		





JOINARYS	
DOOR	1.00X2.10
DOOR1	0.90X2.10
DOOR2	0.75X2.10
WINDOW3	1.50X1.50
WINDOW2	1.20X1.50
KWINDOWKW	1.20X1.20
VENTILATOR	0.75X0.50

Signature Of Owner

Er.D. AROCKIA RAVIJOSE
Govt. Registered Engineer Grade - III
Govt. Reg.No:151/L.S/2024/00001
Regd. LAND SURVEYOR
RAS BUILDERS
Karankadu & P.O. 629 809
Cell:95434 36060

Signature Of Engineer

RAS Builders
Govt.Registered Engineer Grade - III,
Licenced Land Surveyor,
Karankadu & (P.O),
Kanyakumari Dist - 629809,
Cell :9543436060.

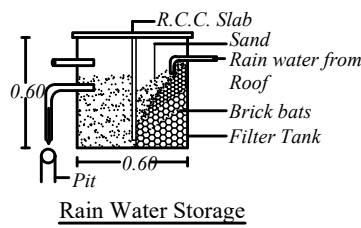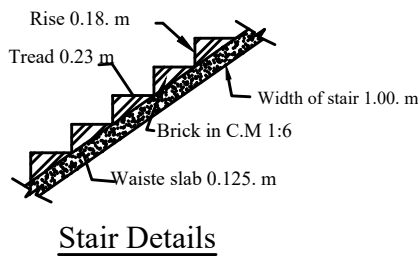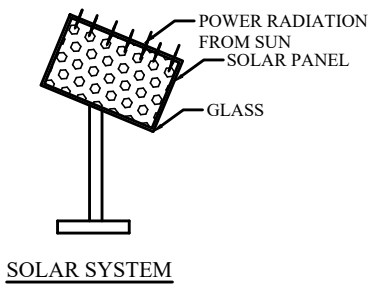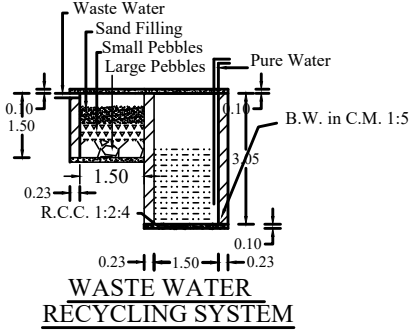

Eight ways to know a piece of land before you pay for it.

This report covers one part of the picture. These cover the rest, drawn from the same government records, for any property in Tamil Nadu.

LandLens One

Ask anything about a property and get an answer grounded in live government records, with the sources shown.

</landlens/one>



Verify My Land

Every record check run on one property and returned as a single report.

</landlens/verify-my-land>



Legal Opinion

An advocate's written opinion on the title, built on the records we pull for it.

</landlens>



One Map

Every layer on one map: the parcel, its boundary, zoning, water bodies and what sits around it.

</landlens/one/map>



PriceMap

What land actually changed hands for around this plot, taken from the registered deeds.

</landlens/pricemap>



Build Scope

What you are allowed to build here: floor space, height, coverage and setbacks.

</landlens/build-scope>



Property Tracker

Watch a property and hear about it when something new is registered against it.

</landlens/property-tracker>



Deal Room

Run the transaction in one place: documents, stamping, signatures and the parties.

</landlens/deal-room>



Twenty-four checks you can run yourself, at no cost.

Records and verification

The registers themselves, read for you.

Encumbrance Certificate

Patta and Chitta

Field Measurement Sketch

EC Analyzer

Bank charge check

Court case search

Seller background check

Approval check by survey

Value and duty

What it is worth and what it costs to register.

Guideline value by street

Guideline value by survey

Stamp duty and registration fees

Capital gains

Floor space index

Area unit converter

Zoning and land use

What the plan says can happen on this land.

Land use zone finder

CMDA land use check

Coastal regulation zone

Master plan check

Water bodies finder

Airport height clearance

Registers and directories

Who holds it, and which office keeps the record.

Find your registering office

Temple property check

Waqf property check

RERA register



Every free tool
/tools



Services we run
for you
/services



The LandLens
suite
/landlens/one



Every claim in this document traces back to a government record.

Legal opinions, due diligence and title verification

Building plan, layout and sub-division approvals

Completion and occupancy certificates, regularisation

Escrow, negotiation and NRI property management

Land survey, soil testing, architecture and construction

Verified RealEstate
3/350/2 Mettukuppam,
OMR Thoraipakkam,
Chennai 600 097, India
hello@verified.realestate
+91 9996 12 9996

Prepared from the registers named on the page each finding sits on. Where a register could not be read, this document says so in its place rather than leaving the gap to be read as a clean result.

