

PP

APPROVAL RECORD

Planning Permission

Kanniyakumari district, Tamil Nadu

APPROVAL TYPE

Building Plan




ISSUING AUTHORITY

Town Panchayat

The approval as the planning authority issued it, reproduced in full behind this page.

An approval speaks to what was sanctioned, not to what was built. Completion is a separate record.

PLAN SHOWING THE PROPOSED CONSTRUCTION OF R.C.C ROOF RESIDENTIAL BUILDING
CHEENIVILAI, NAGAMANGALAM, PACODE POST IN RE.SY.NO:335/4B, PACODE A VILLAGE,
PACODE TOWN PANCHAYAT IN VILAVANCODE TALUK, K.K.DISTRICT-629 168

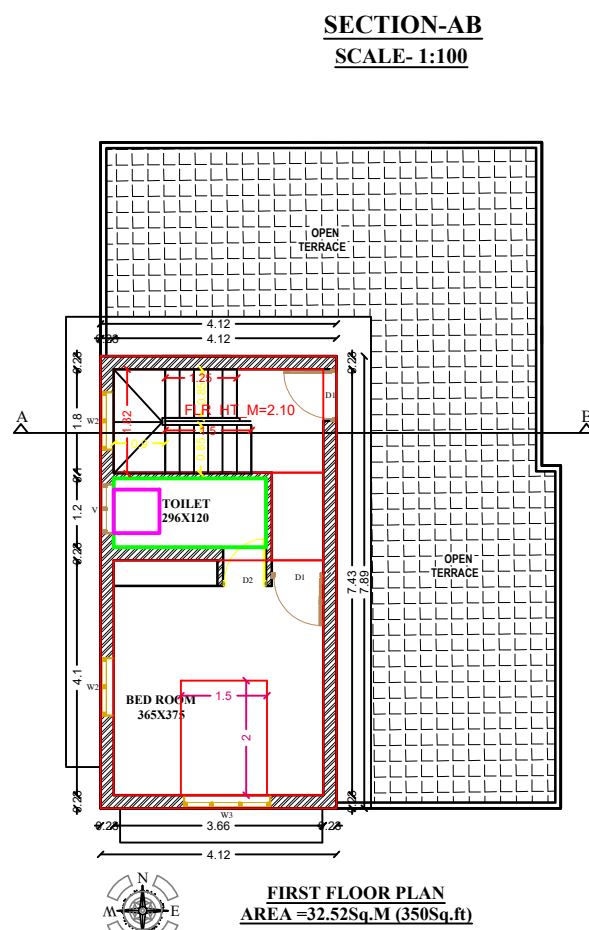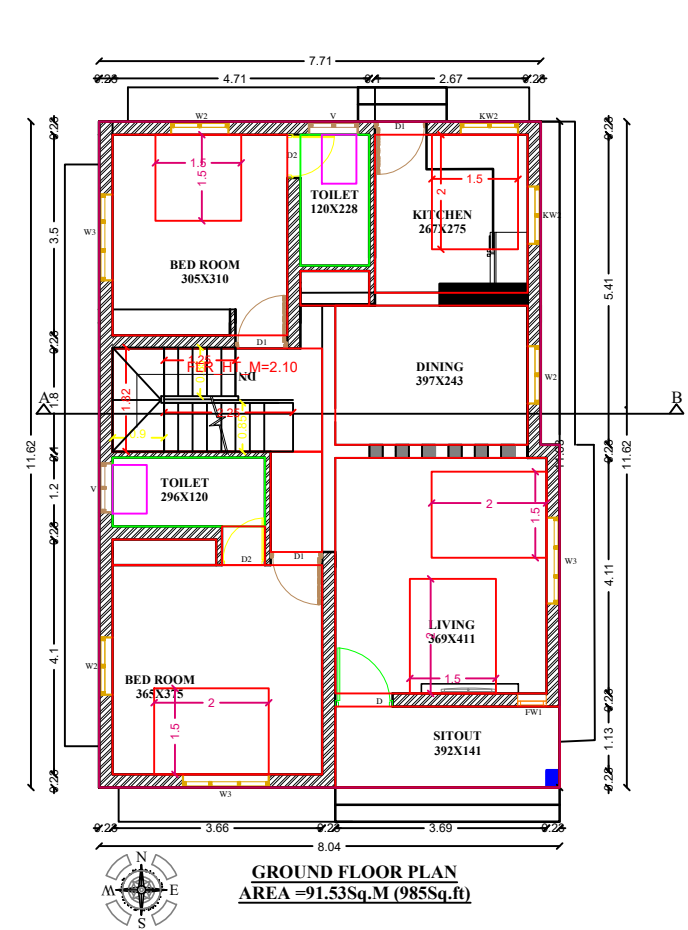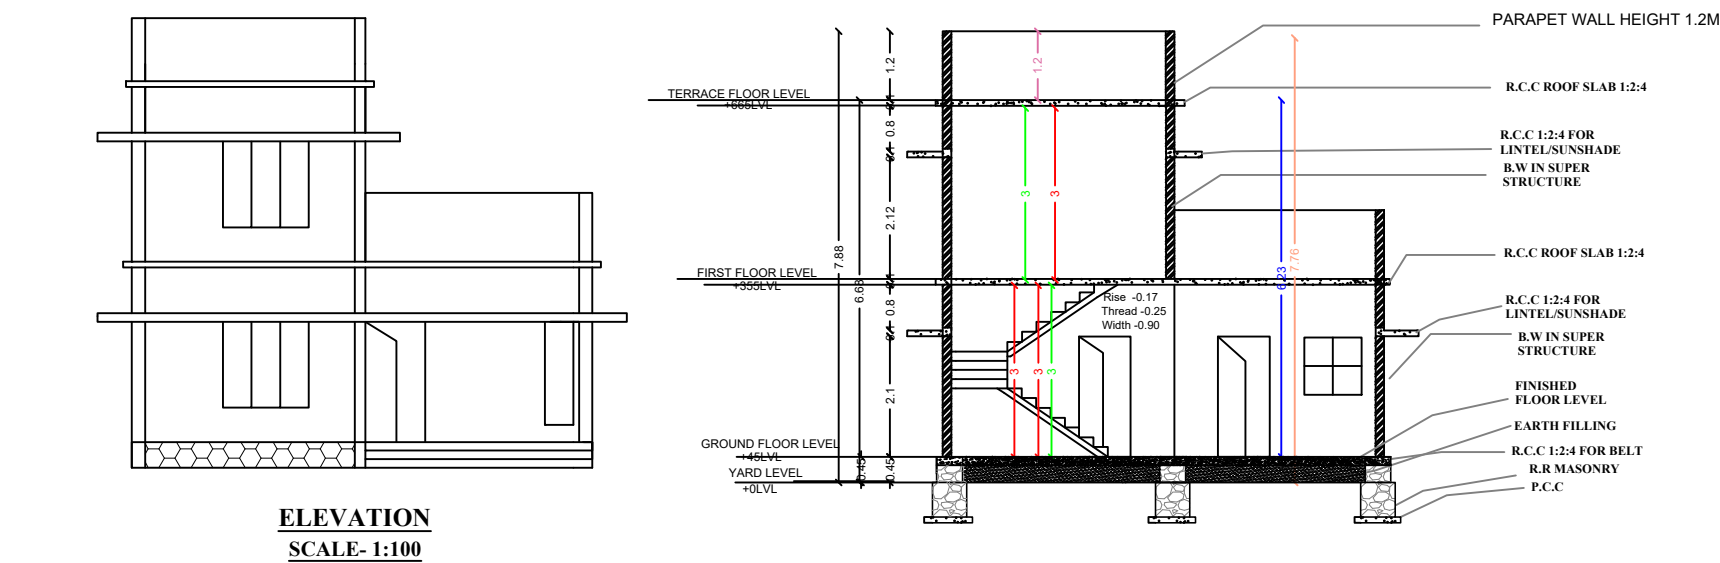

Mr.MANIKANDAN
PROPERTY

14.6

3.4

4.8


2.4

8.8

Mr.AJIN JOSE
PROPERTY
SITE PLAN
SCALE- 1:100

Mr.STEEBAN
PROPERTY

16.8

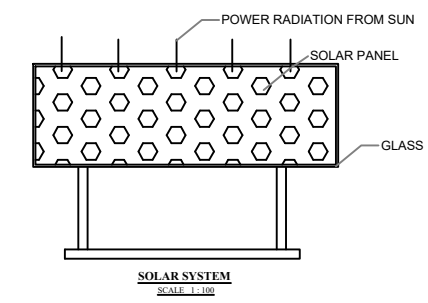


CHAVADIMUKKU JUNCTION

JUNCTION



LOCATION PLAN
NOT TO SCALE

ALL DIMENSION ARE IN M

SCHEDULE OF JOINERY				
NO			WIDTH	HEIGHT
1	D	DOOR	100	210
2	D1	DOOR	90	210
3	D2	DOOR	80	210
4	FW3	WINDOW	150	180
5	W2	WINDOW	100	150
6	W3	WINDOW	150	150
7	KW3	WINDOW	150	100
8	KW2	WINDOW	100	100
9	V	VENTILATOR	80	60

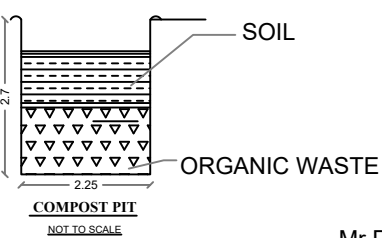

Mr.PONNAYAN PROPERTY
11.6

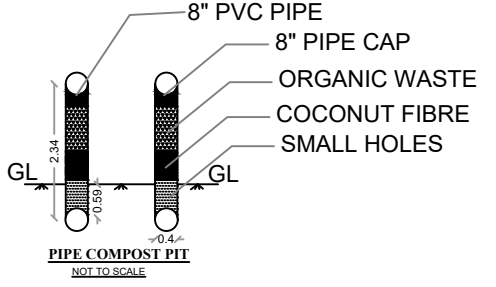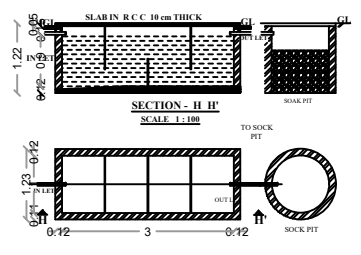

COLOUR INDEX	
ROAD	
PROPOSED BUILDING	
SITE BOUNDARY	



SCALE- 1:100

BUILDING APPLICATION

1 APPLICANT

COMMUNICATION ADDRESS

Mr.BIBIN JOSE M ,
S/O.Mr.MATHIYAS,
34/105,NAGAMANGALAM,
PACODE POST,
KANYAKUMARI- 629 168

AREA DETAILS-BUILDING

PLINTH AREA

GROUND FLOOR	91.53 Sq.m	985.00Sq.ft
FIRST FLOOR	32.52 Sq.m	350.00 Sq.ft
TOTAL	124.05 Sq.m	1335.00 Sq.ft

FLOOR AREA

GROUND FLOOR	73.22 Sq.m	788.00 Sq.ft
FIRST FLOOR	26.01 Sq.m	380.00 Sq.ft
TOTAL	99.23 Sq.m	1168.00 Sq.ft

AREA DETAILS-PLOT

SITE AREA	5.00 Cents	(1.96Ares)
	202.40 Sq.m	(2177.82sq.ft)
VACANT AREA	110.87 Sq.m	1193.00 Sq.ft

PLAN INFO

PLOT_AREA_M2=237.98
SINGLE_FAMILY_BLDG=YES
OSR_APPLICABLE=NO
OSR_SURR_BUYBACK_RETAIN=RETAIN
PREMIUM_FSI_REQUIRED=NO
OSR_SURRENDER_OR_BUYBACK=YES
IS_APPROVED_LAYOUT=YES
ORGANIZATION_TYPE=PRIVATE
CRZ=NO
ROAD_WIDTH=3.65
ROAD_LENGTH=100.00
AVG_PLOT_DEPTH=14.6
AVG_PLOT_WIDTH=11.6
LAND_USE_ZONE =
RESIDENTIAL
PLOT_NO=0
DISTRICT=KANYAKUMARI
AREA_TYPE=OTHERS
SURVEY_NO=335/4B
PATTA_NO=12182
TALUK=VILAVANCODE
AS_AT_SITE=237.98
FMB_OR_PLR=237.98
AS_PER_DOCUMENT=202.4
JURISDICTION_TYPE= PANCHAYAT
IS_SWIMMING_POOL_EXISTS=NO
RWH_DECLARED=YES
IF_HERITAGE_TOWN_LESSTHAN_1KM_RADIUS=NO

ARCONSTRUCTIONS
WE BUILD YOUR DREAMS

JOB NO - RE/665/04/02/2020

SHEET OF - 1/1

REVISION
SUFFIX

SCALE

1:100

1:200

NOT TO SCALE

THUNDATHUVILAI,
PACODE POST,
K.K. DIST - 629168.
MOB : +91 9489818588, +91 9597381894.
GMAIL : arconstructions51@gmail.com

OWNER

ENGINEER

Eight ways to know a piece of land before you pay for it.

This report covers one part of the picture. These cover the rest, drawn from the same government records, for any property in Tamil Nadu.

LandLens One

Ask anything about a property and get an answer grounded in live government records, with the sources shown.

[/landlens/one](#)



Verify My Land

Every record check run on one property and returned as a single report.

[/landlens/verify-my-land](#)



Legal Opinion

An advocate's written opinion on the title, built on the records we pull for it.

[/landlens](#)



One Map

Every layer on one map: the parcel, its boundary, zoning, water bodies and what sits around it.

[/landlens/one/map](#)



PriceMap

What land actually changed hands for around this plot, taken from the registered deeds.

[/landlens/pricemap](#)



Build Scope

What you are allowed to build here: floor space, height, coverage and setbacks.

[/landlens/build-scope](#)



Property Tracker

Watch a property and hear about it when something new is registered against it.

[/landlens/property-tracker](#)



Deal Room

Run the transaction in one place: documents, stamping, signatures and the parties.

[/landlens/deal-room](#)



Twenty-four checks you can run yourself, at no cost.

Records and verification

The registers themselves, read for you.

Encumbrance Certificate

Patta and Chitta

Field Measurement Sketch

EC Analyzer

Bank charge check

Court case search

Seller background check

Approval check by survey

Zoning and land use

What the plan says can happen on this land.

Land use zone finder

CMDA land use check

Coastal regulation zone

Master plan check

Water bodies finder

Airport height clearance

Value and duty

What it is worth and what it costs to register.

Guideline value by street

Guideline value by survey

Stamp duty and registration fees

Capital gains

Floor space index

Area unit converter

Registers and directories

Who holds it, and which office keeps the record.

Find your registering office

Temple property check

Waqf property check

RERA register



Every free tool
/tools



Services we run
for you
/services



The LandLens
suite
/landlens/one



Every claim in this document traces back to a government record.

Legal opinions, due diligence and title verification

Building plan, layout and sub-division approvals

Completion and occupancy certificates, regularisation

Escrow, negotiation and NRI property management

Land survey, soil testing, architecture and construction

Verified RealEstate
3/350/2 Mettukuppam,
OMR Thoraipakkam,
Chennai 600 097, India
hello@verified.realestate
+91 9996 12 9996

Prepared from the registers named on the page each finding sits on. Where a register could not be read, this document says so in its place rather than leaving the gap to be read as a clean result.

