




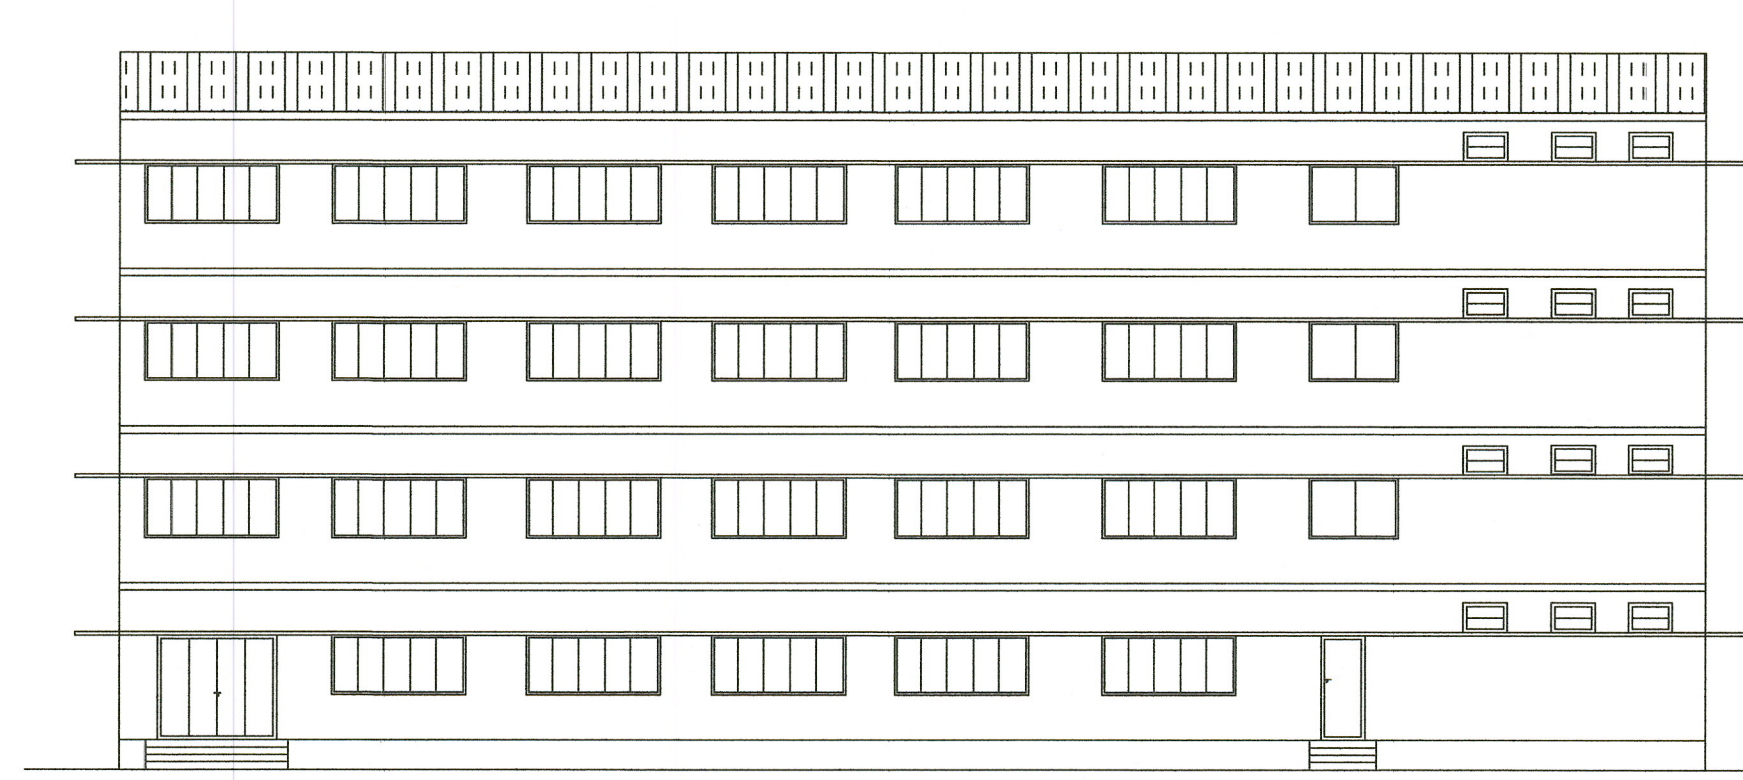


FRONT ELEVATION

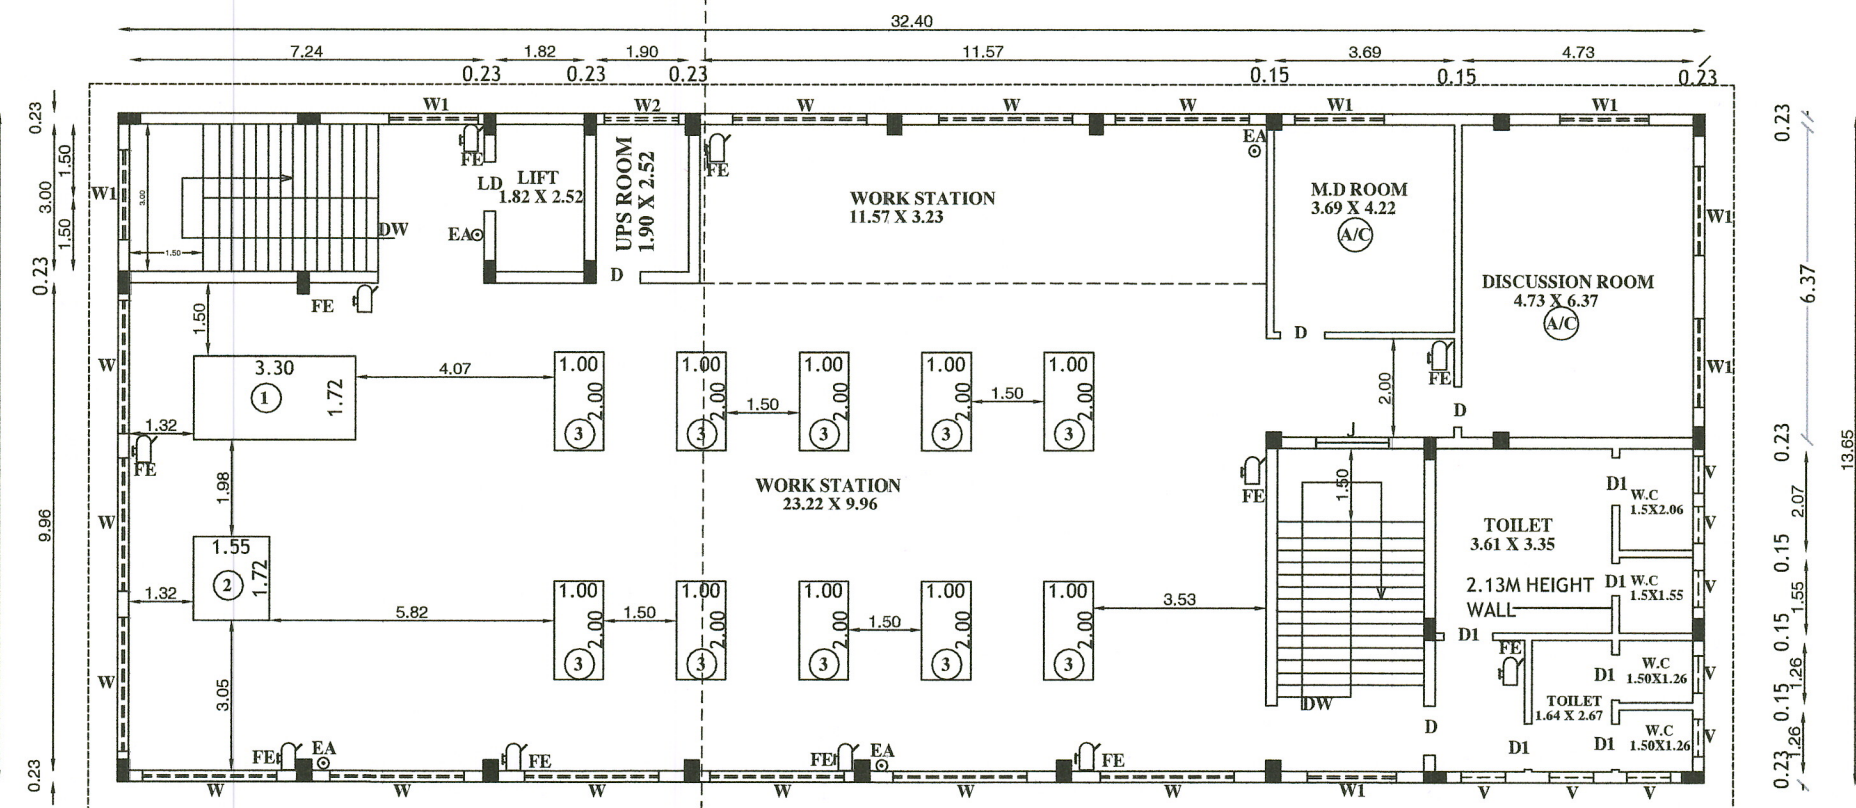


THIRD FLOOR PLAN

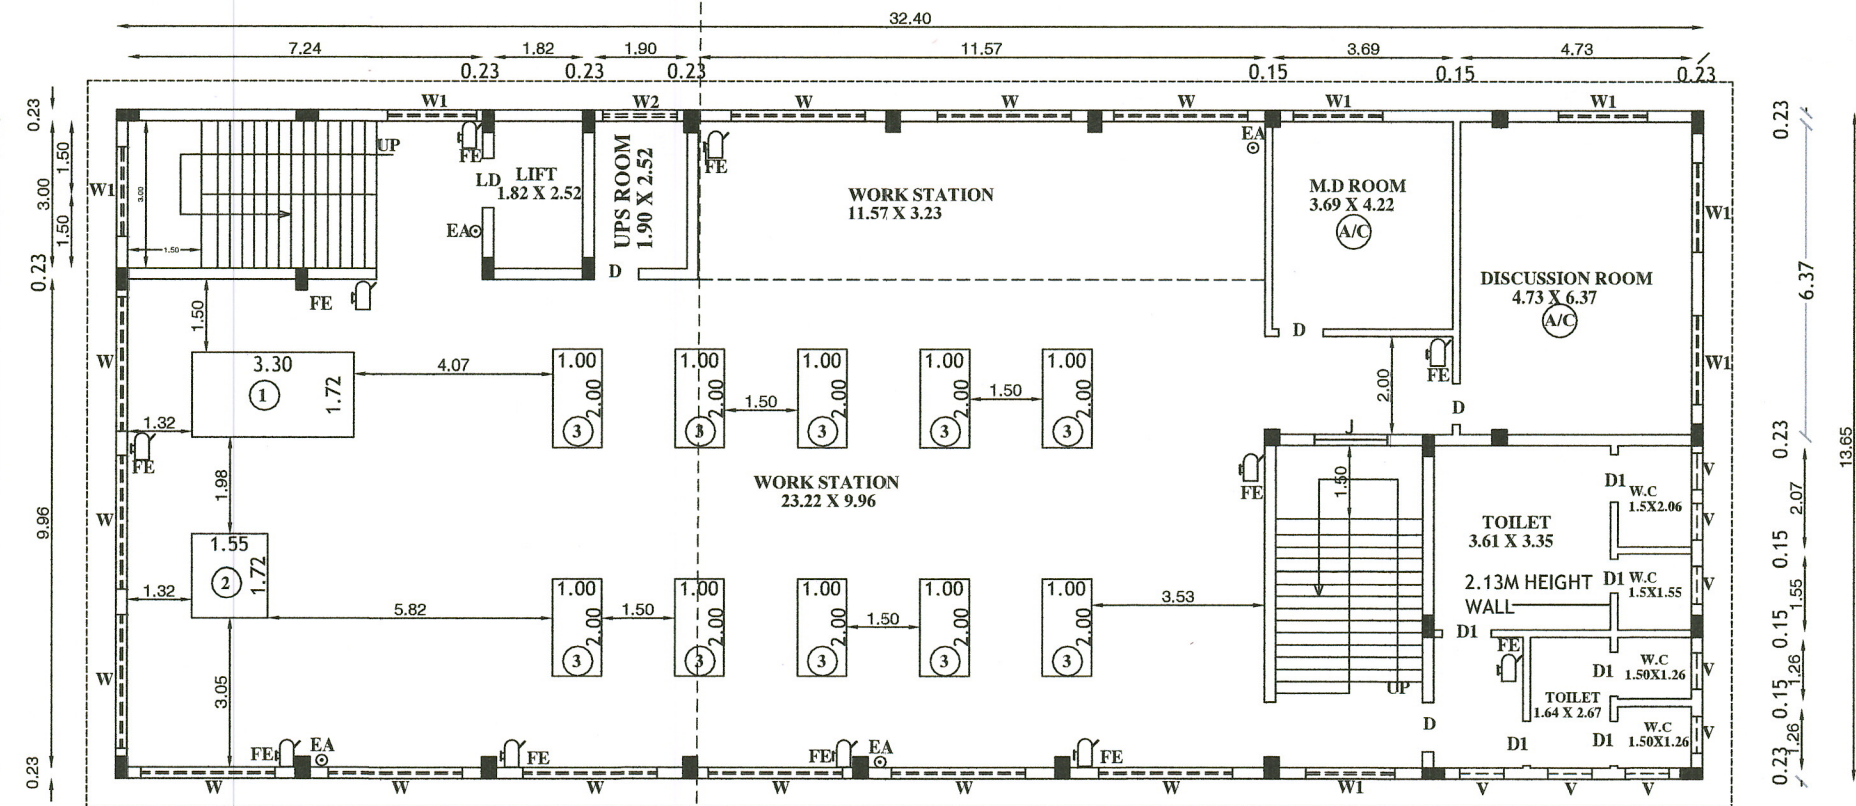

TYPICAL FIRST, SECOND FLOOR PLAN

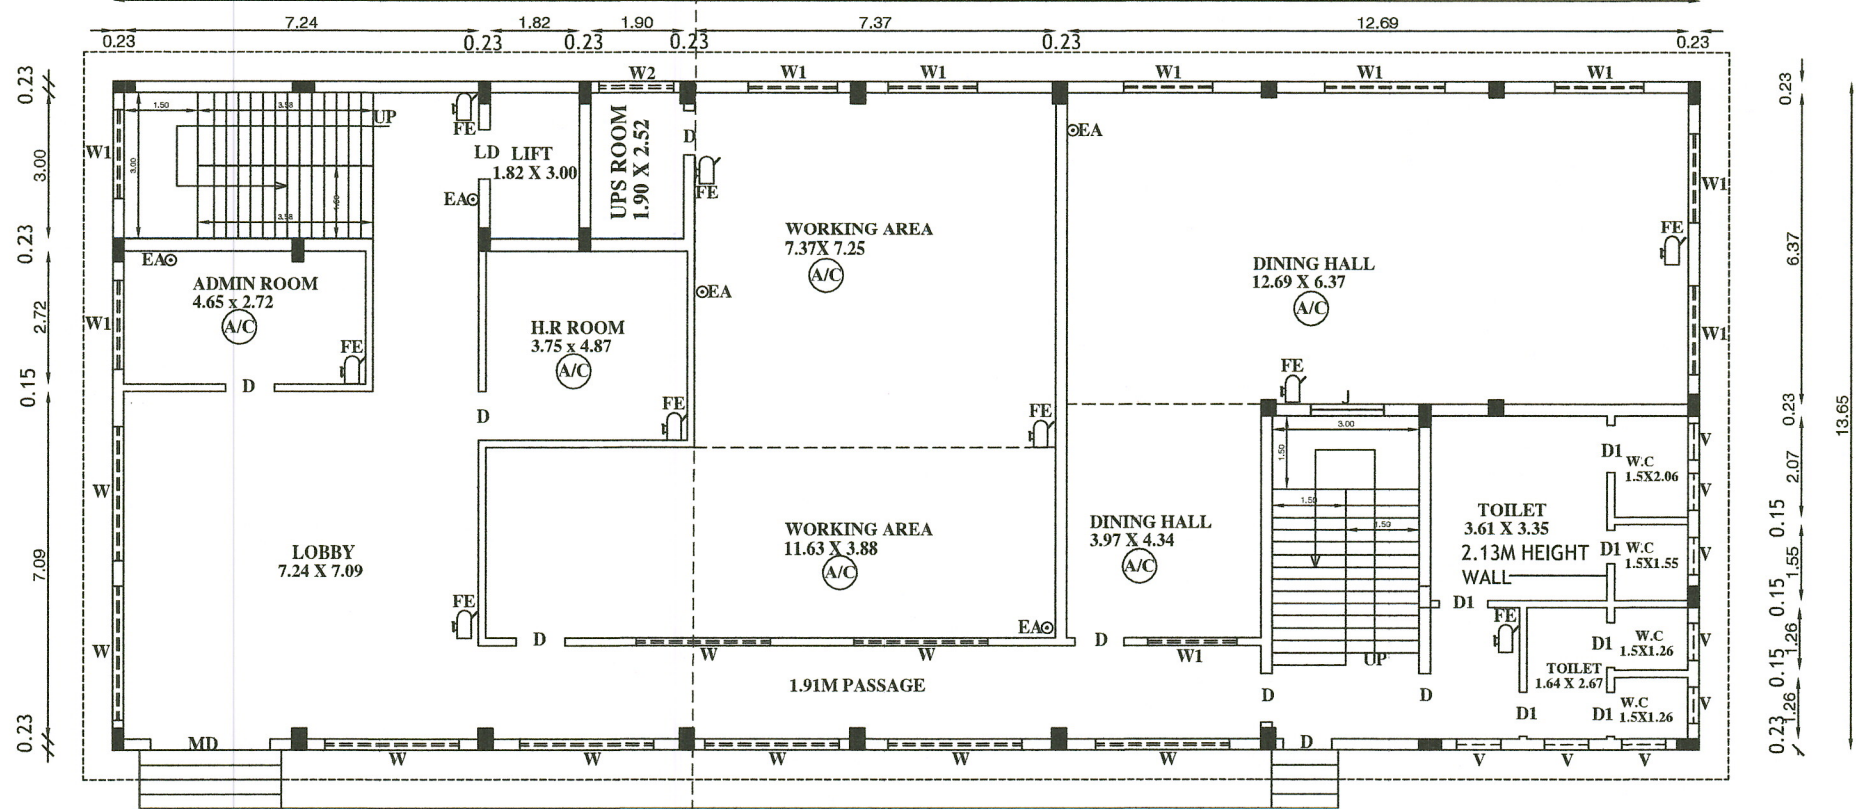

GROUND FLOOR PLAN

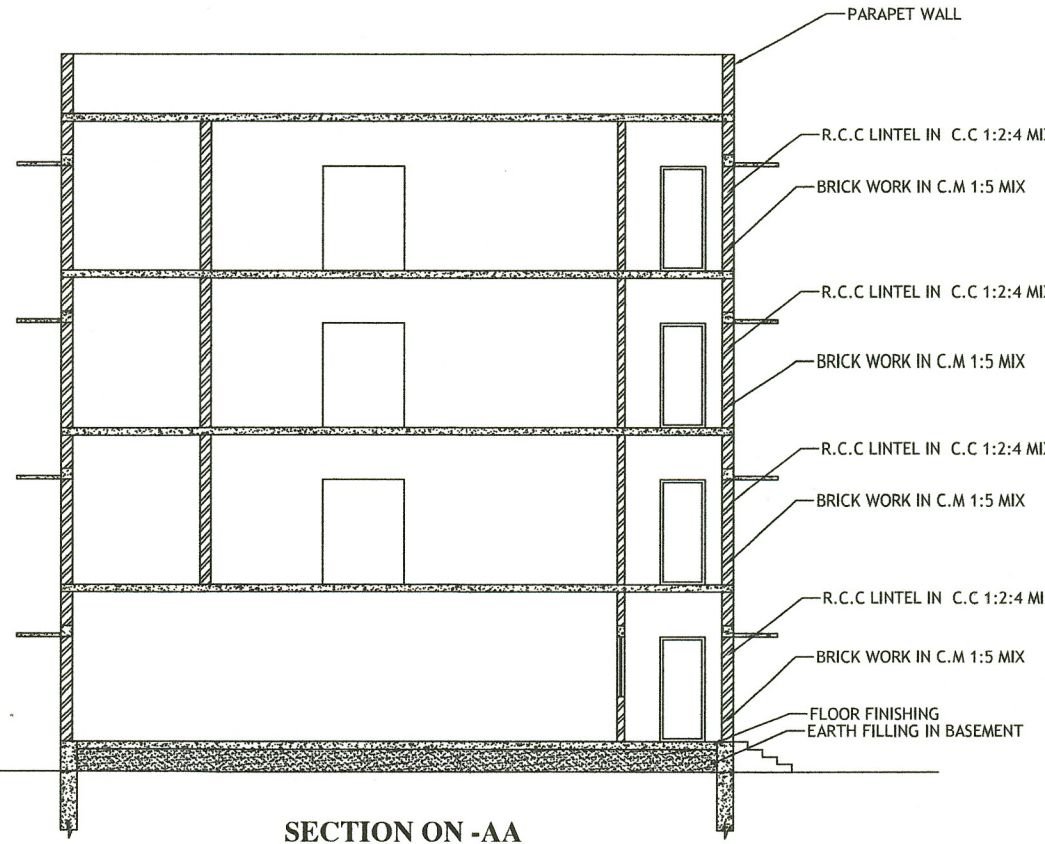


SECTION ON-AA



SITE APPROVAL
APPLICATION NO: SWP/BPA/011775/2023
SITE BOUNDARY SHOWN AS "A TO D" AND
NUMBERED AS SWP/DTCP/KARUR/SITE
APPROVAL NO:196/2023

TECHNICAL APPROVAL
APPLICATION NO:SWP/BPA/011775/2023
SWP/DTCP/KARUR/BP APPROVAL NO: 25/2023


SECTIONAL ELEVATION FOR SEWAGE/SULLAGE TREATMENT PLANT

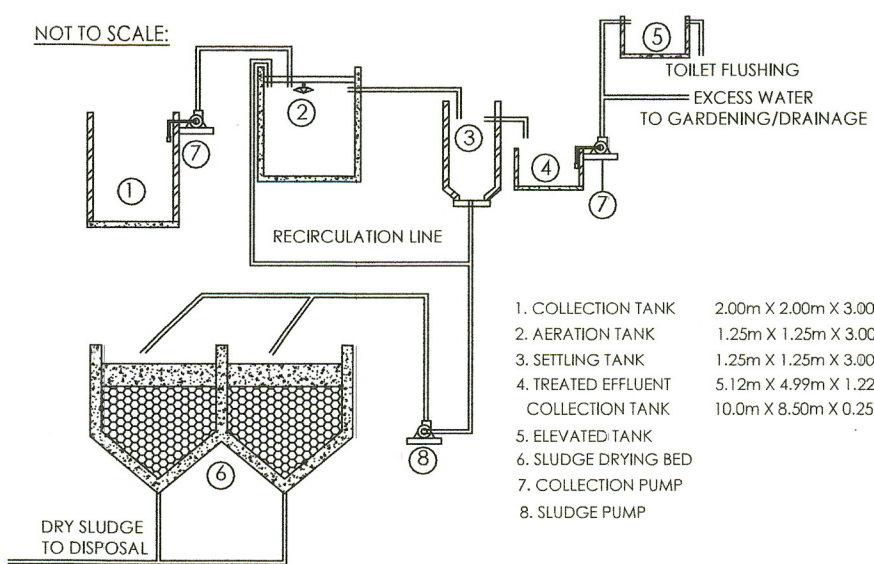


SULLAGE LINE
RAIN WATER LINE
SEWAGE LINE
DRINKING WATER LINE
SULLAGE TREATED WATER LINE
EXISTING DRAIN

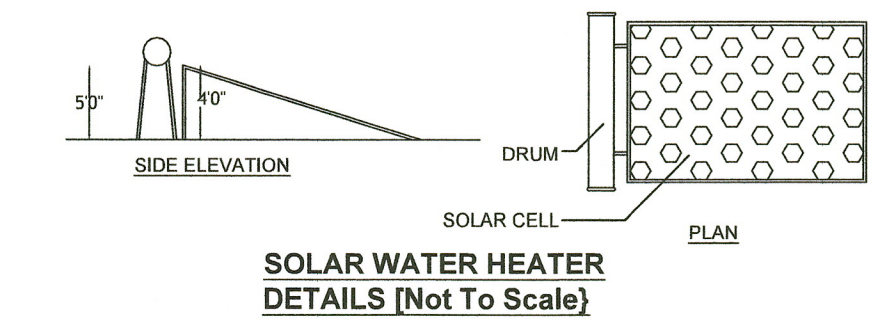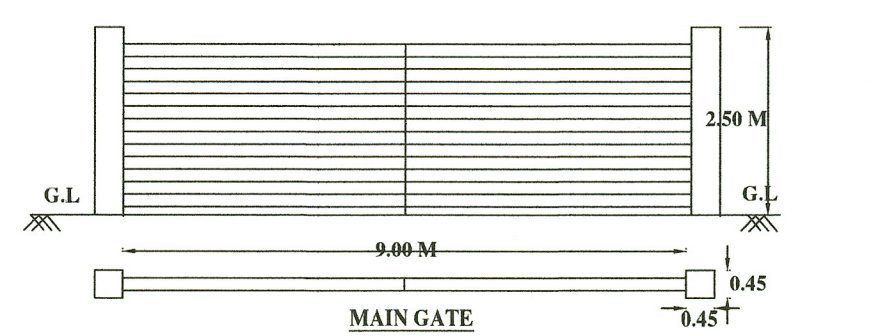

SOLAR WATER HEATER
DETAILS [Not To Scale]

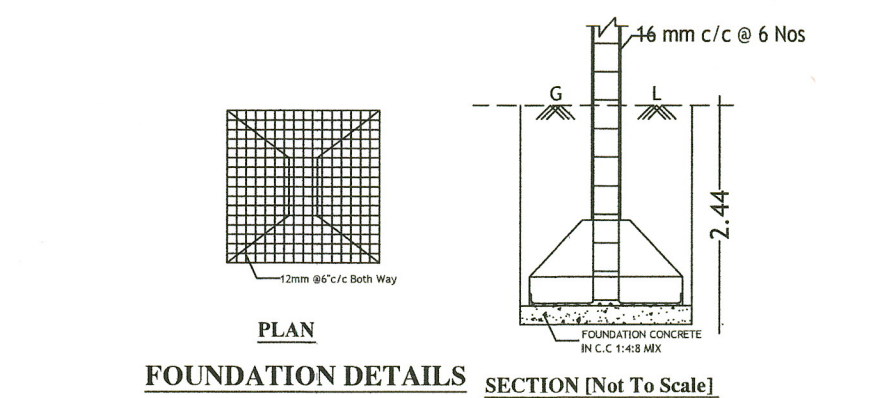

FOUNDATION DETAILS SECTION [Not To Scale]


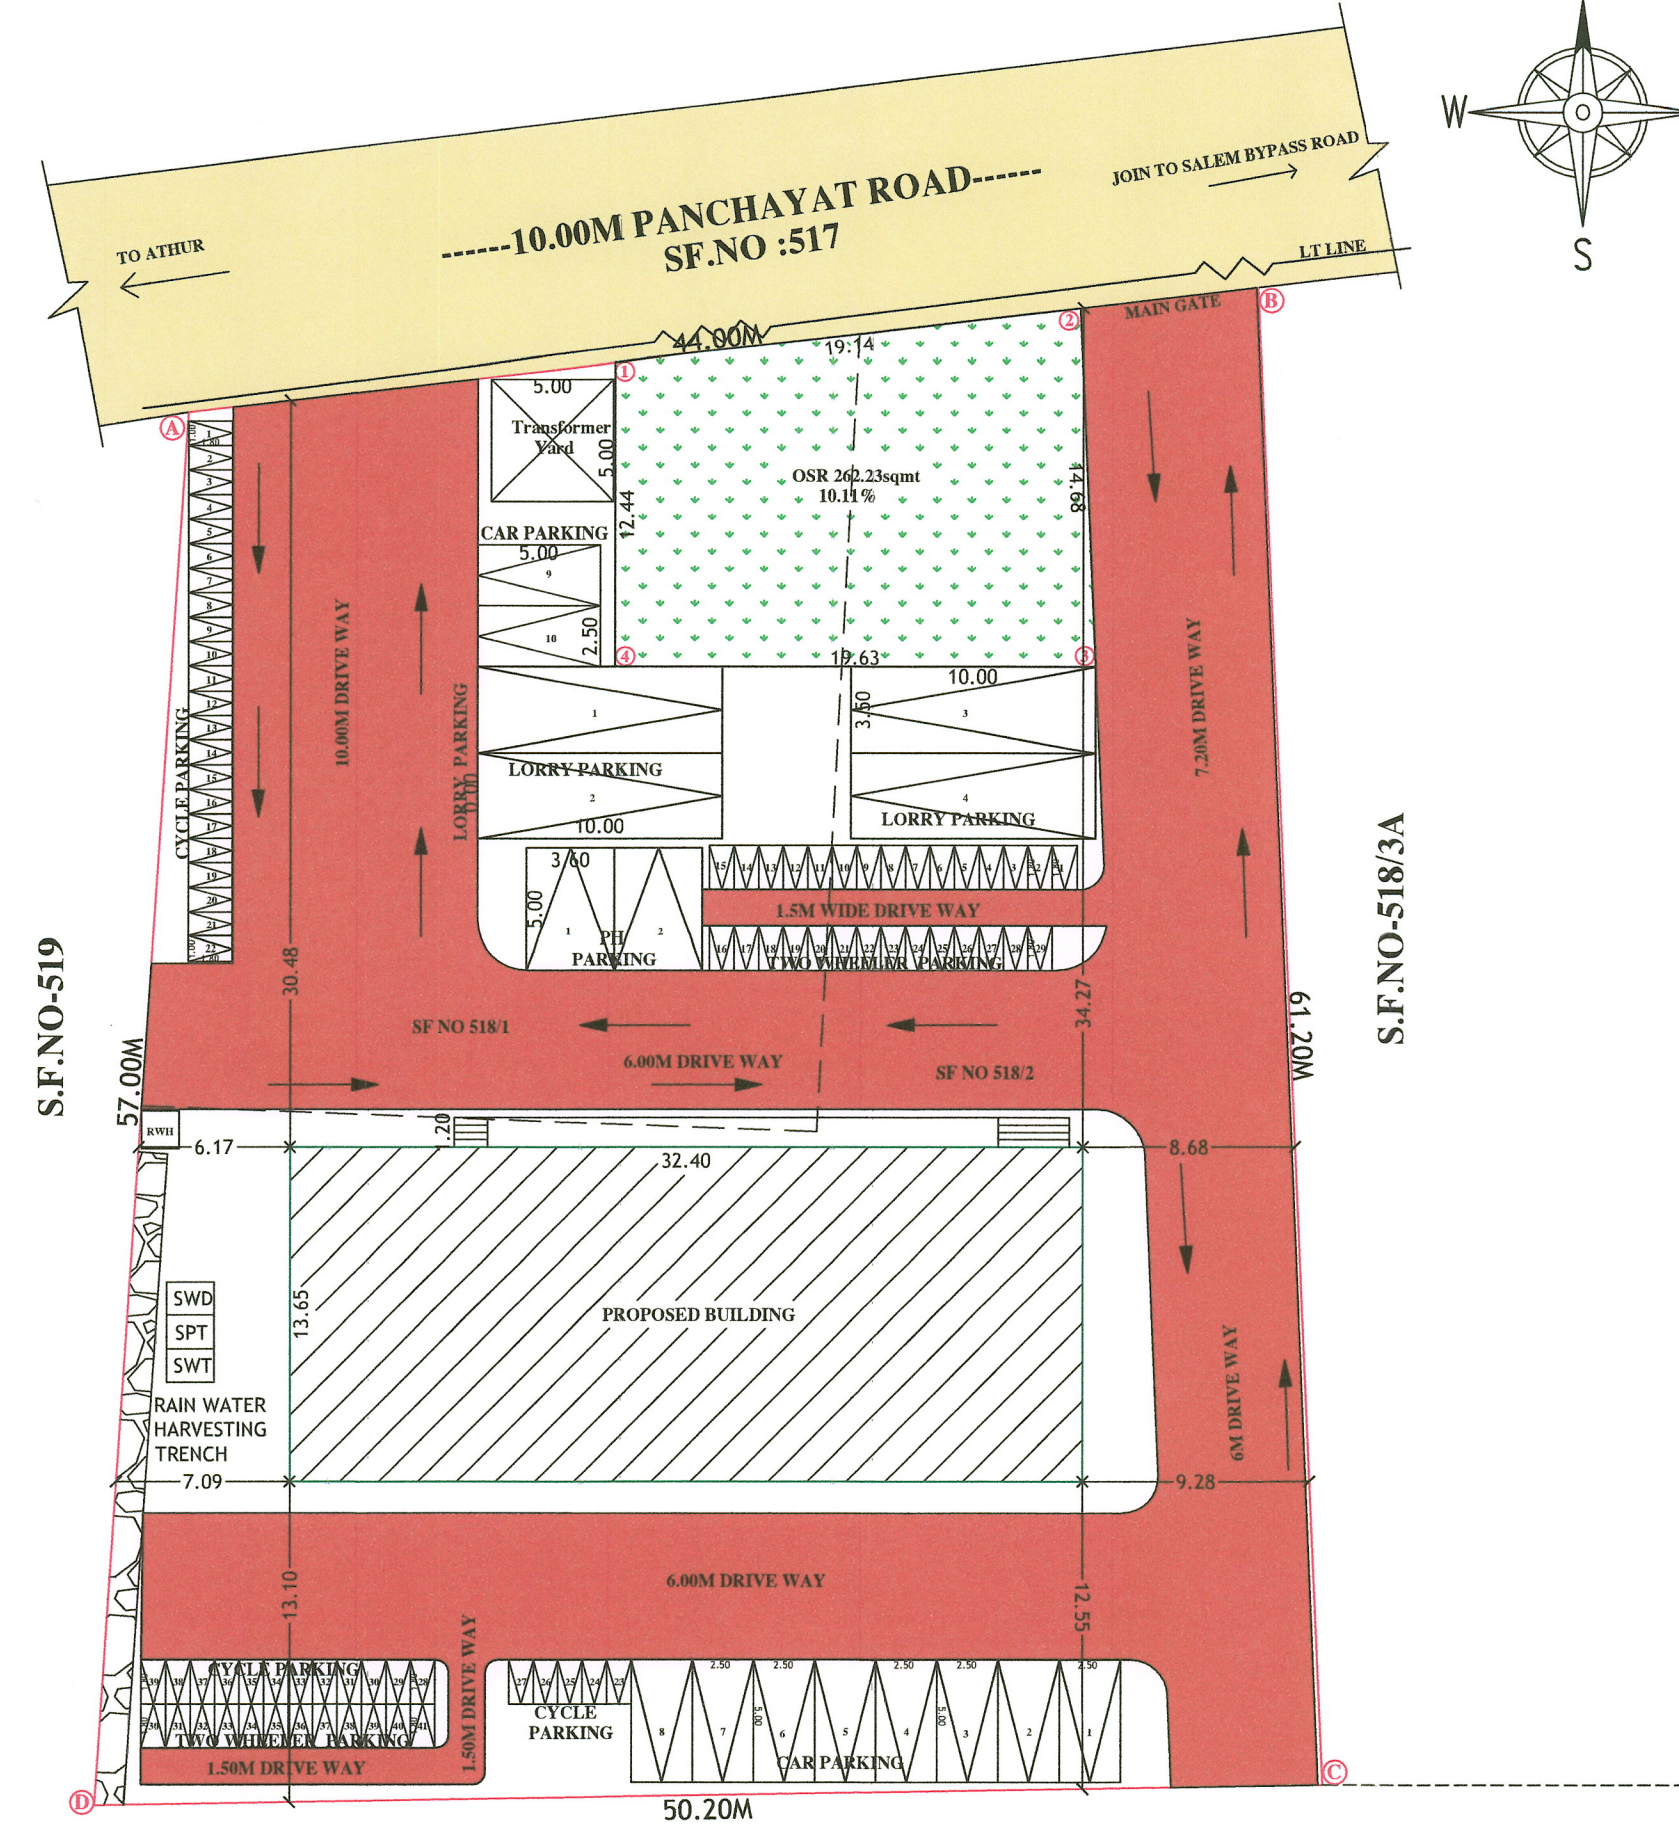


CANAL
S.F.NO-519
SITE PLAN
SCALE(1:200)

NOTE


FE - FIRE EXTINGUISHER
EA - EMERGENCY ALARM

DRAUGHTSMAN GRADE-III SUPERVISOR/DRAUGHTSMAN GRADE-II

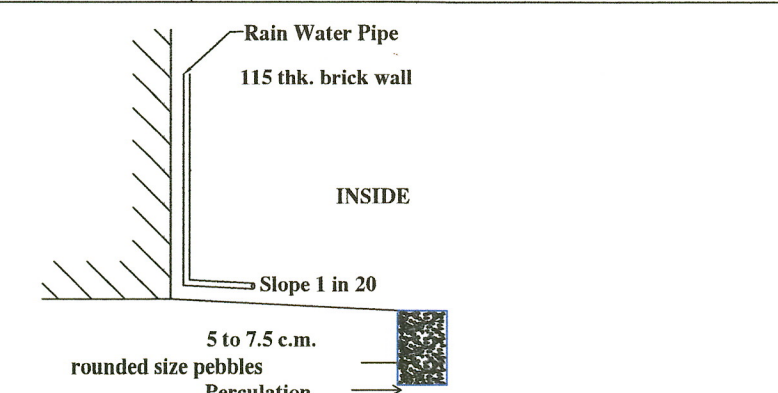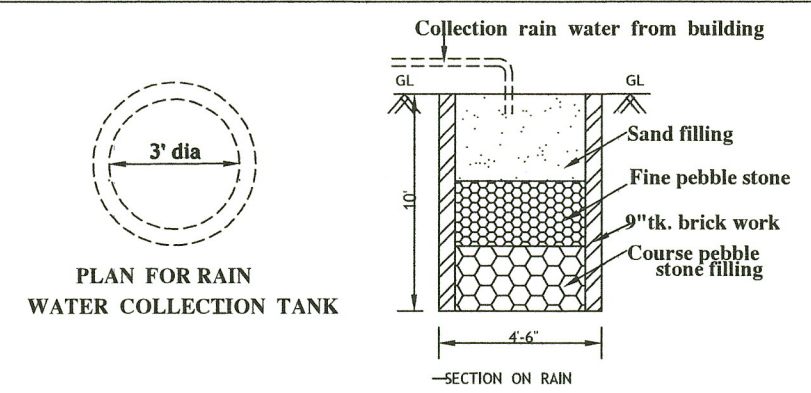

PROPOSED INSTALLATION MACHINERY & H.P. DETAILS			
SL NO	MACHINERY	NOS	HP
1.	TABLE CUTTING MACHINE	3	5.00
2.	COMPRESSOR MOTOR	3	1.00
3.	SEWING MACHINE	30	1.00
TOTAL H.P.			48.00

NO OF WORKERS :- 30 Nos

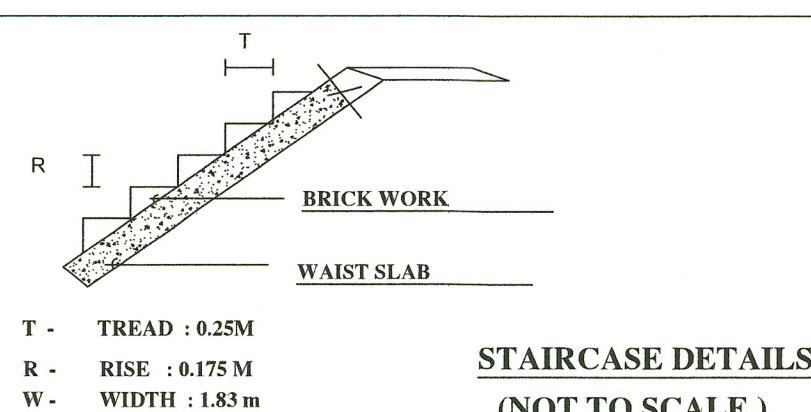

STAIRCASE DETAILS
(NOT TO SCALE)

Cell: 98427-12227
Er. A. SEENIVASAN, B.E.,
Registered Engineer Grade-I
Regn. No: 014/RE-I/2019
Registered Structural Engineer Grade-II
Regn. No: 01/2022/SE-Gr.II
Registered Construction Engineer
Regn. No: 03/2022/CE
#5/318-B, State Bank Colony-II
Junction Main Road, SALEM-4.

Er.S. ANANDAN B.E., M.E., A.I.V., C.Eng.,
Registered Structural Engineer
RSE/Gr-II/001/KRR/MAR-2023
No : 25,Rajapathy Complex, IInd Floor,
PMGHS School Opp,
Jawahar Bazar, Karur - 639 001
Mob : 98654 77345.

REGISTERED CONSTRUCTION ENGINEER

REGISTERED STRUCTURAL ENGINEER

PLAN SHOWING THE PROPOSED CONSTRUCTION OF
R.C.C GROUND,FIRST,SECOND,THIRD ROOF INDUSTRIAL
BUILDING(GREEN CATEGORY- GARMENT AND
TAILORING BUILDING) INSTALLATION OF 48HP FOR
R.S.F.NO:- 518/1,2 AT ATHUR VILLAGE AND PANCHAYAT,
MANMANGALAM TALUK, KARUR DISTRICT.

APPLICANT:-
For:- MALLOW TECHNOLOGIES PRIVATE LIMITED.,

AREA DETAILS		SQ.M
AREA OF THE SITE (As per patta)		2600.00
AREA OF THE SITE (As per Document)		2600.00
AREA OF BUILDING		SQ.M
GROUND FLOOR BUILDING		442.26
FIRST FLOOR BUILDING		442.26
SECOND FLOOR BUILDING		442.26
THIRD FLOOR BUILDING		442.26
TOTAL PLINTH AREA		1769.04

FLOOR SPACE INDEX(FSI) =		F.S.I AREA
		AREA OF THE SITE
		1769.04
		2600.00
		= 0.68<2.0

S.NO	DESCRIPTION	SIZE(M)
1	MD-MAIN DOOR	2.44X2.13
2	D- DOOR	1.00X2.13
3	D1-DOOR1	0.91X2.13
4	LD-LIFT DOOR	1.00X2.13
5	W-WINDOW	2.73X1.22
6	W1-WINDOW 1	1.82X1.22
7	W2-WINDOW 2	1.52X1.22
8	V-VENTILATOR	0.90X0.60
9	J-JOLLY	1.52X0.60

PARKING CALCULATION

Every 50 Sqmt of WORK SHOP Area = 1 Two wheeler and 1 Cycle parking
Every 200 Sqmt of WORK SHOP Area= 1 Car parking
Every 500 Sqmt of WORK SHOP Area= 1 Lorry parking

WORK SHOP Area = 1769.04

REQUIRED PARKING

Car wheeler parking : 1769.04/200 = 8.84 say 09 parking
Cycle wheeler parking : 1769.04/50 = 35.38 say 36 parking
Two wheeler parking : 1769.04/50 = 35.38 say 36 parking
Lorry wheeler parking : 1769.04/500 = 3.53 say 04 parking

S.NO	DESCRIPTION	REQUIRED	PROVIDED
1	Car Parking	9 Nos	10 Nos
2	Cycle Parking	36 Nos	39 Nos
3	TwoWheeler	36 Nos	41 Nos
4	Lorry parking	04 Nos	04 Nos
5	PH parking	01 Nos	02 Nos

Centralized AC Ventilator Provided

COLOUR INDEX

SITE BOUNDARY	
BUILDING	
EXISTING ROAD	
DRIVE WAY	
OSR	

For Mallow Technologies Private Limited.

Director.

APPLICANT

Er.K. PRAKASH M.E.MGS.,
Geotechnical Consultant
Reg. No. LPA/GE/19/5/003

REGISTERED GEO TECH ENGINEER

Er.S. RAMESH KUMAR B.E., LBS
DTCP Registered Engineer
Reg No. RE/GR/TRAUG 2019/016
No.25, Rajapathy Complex, Ind Floor
PMGHS School Opp,
Jawahar Bazar, Karur - 639 001
Cell: 98664 77345, 98255 62329

REGISTERED ENGINEER