
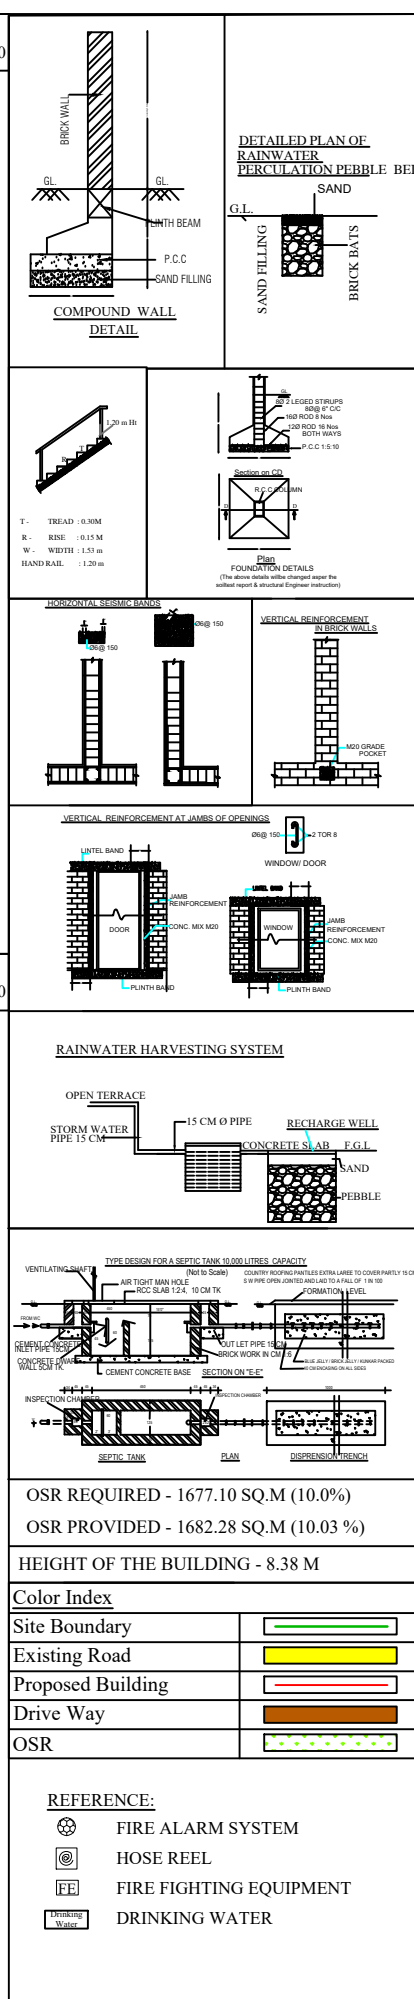


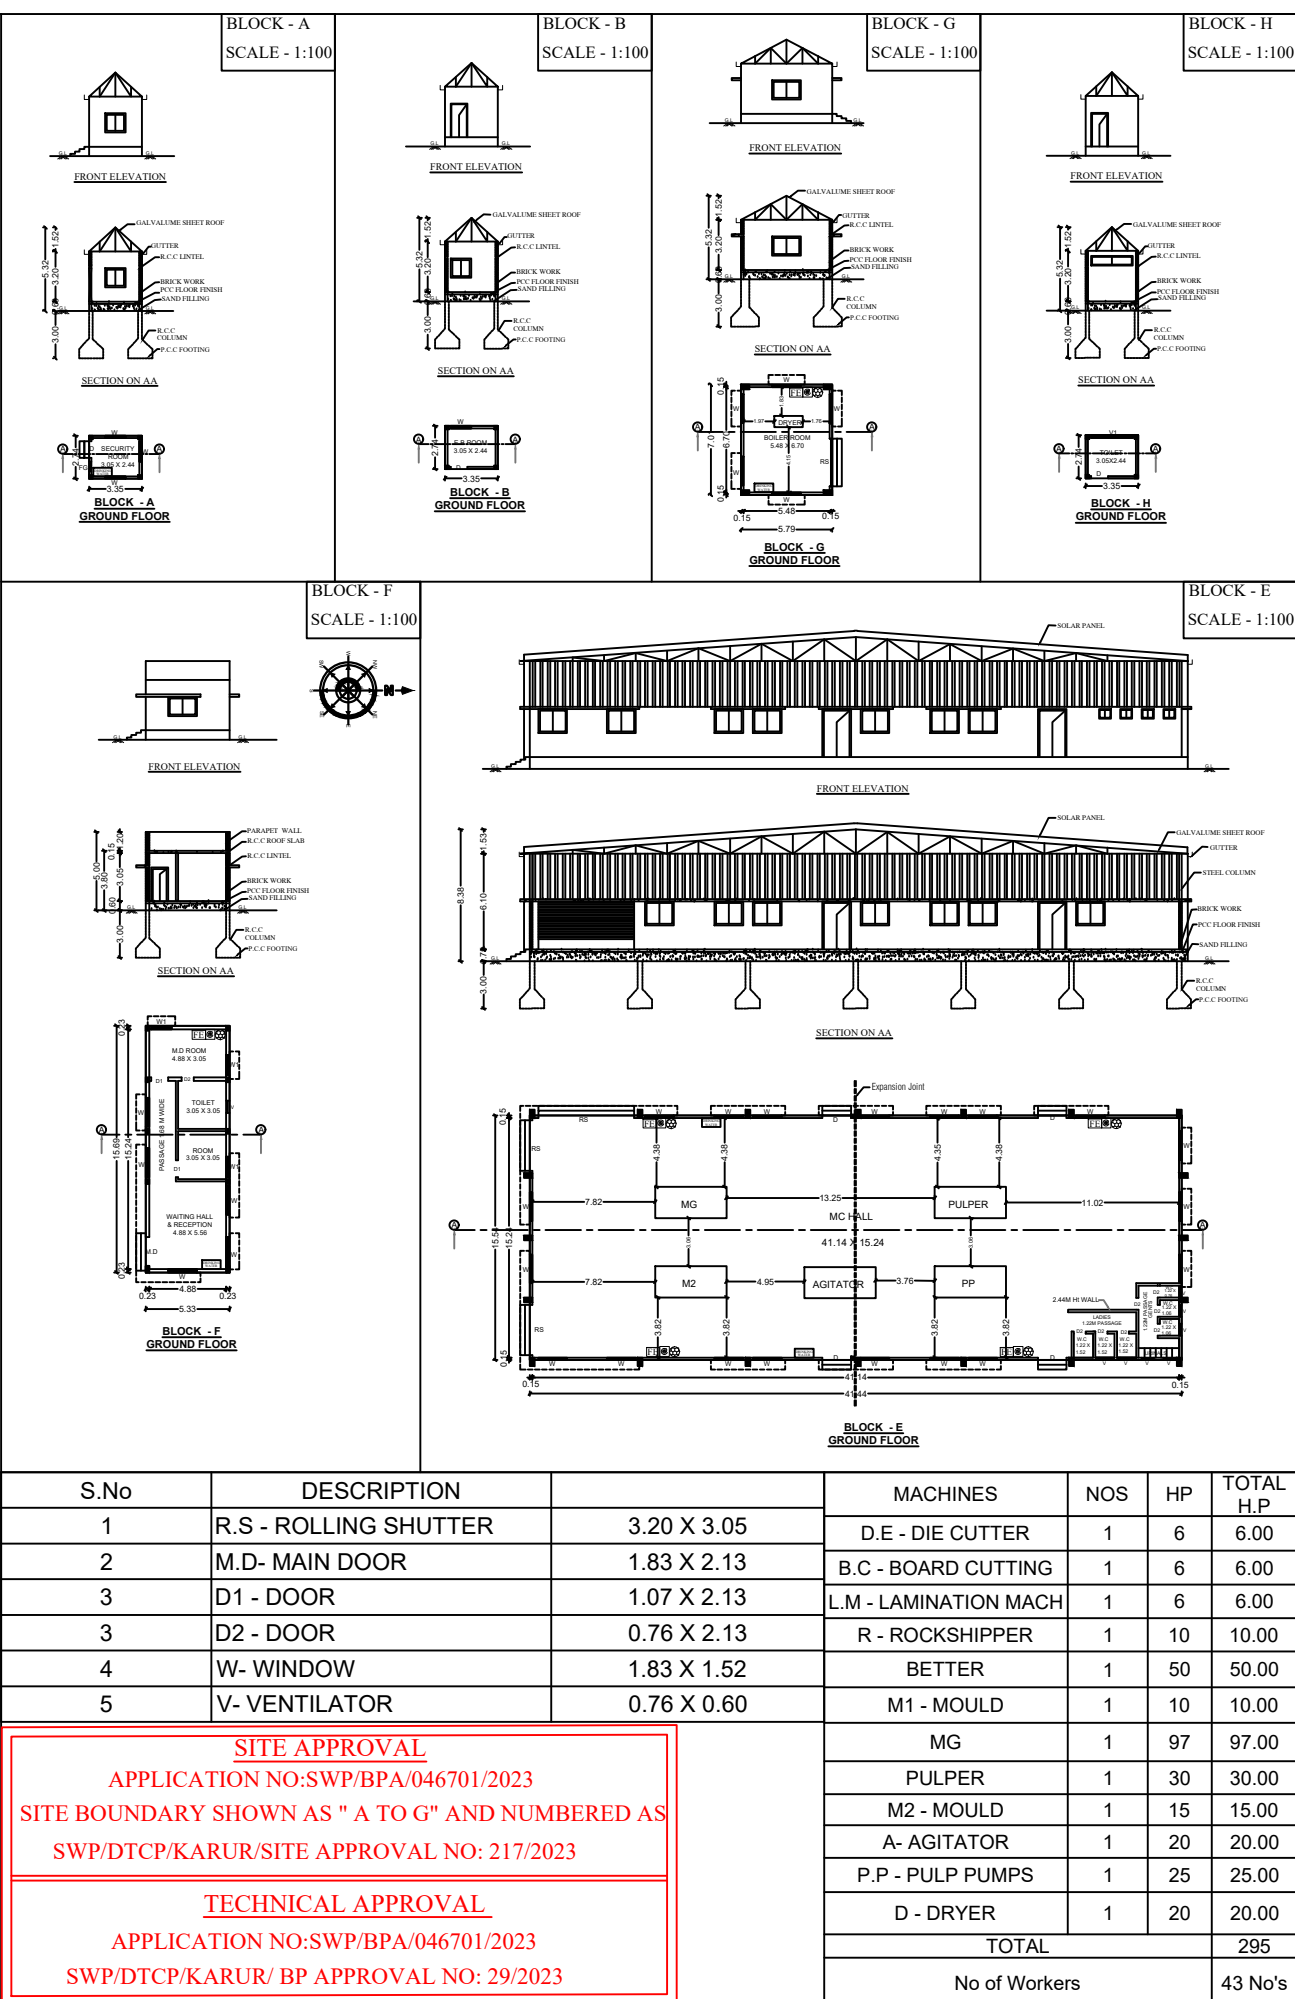

SITE AND DETAIL PLAN SHOWING THE PROPOSED CONSTRUCTION OF GALVANIZED SHEET & R.C.C ROOF GROUND FLOOR FACTORY PRODUCT - GREEN INDUSTRY WITH 295.00 HP IN S.F.NO.928/B1 AT THENNILAI WEST VILLAGE, PUGALUR TALUK, KARUR DISTRICT.				
APPLICANT : AMARAWATHI BOARD MANUFACTURES PVT LIMITED				
APPLICATION NUMBER : SWP/BPA/046701/2023				
ALL DIMENSIONS ARE IN METER				
AREA AS PER DOCUMENT AREA AS PER PATT A			- 4.14 Acre - 16771.00 Sq.m	
AREA DETAILS :				
S.NO	DESCRIPTION	FSI	NON FSI	TOTAL BUILD UP AREA
BLOCK - A		9.19	-	9.19
BLOCK - B		9.19	-	9.19
BLOCK - C		478.29	-	478.29
BLOCK - D		478.29	-	478.29
BLOCK - E		644.04	-	644.04
BLOCK - F		83.68	-	83.68
BLOCK - G		40.58	-	40.58
BLOCK - H		9.19	-	9.19
TOTAL :		1752.45	-	1752.45
$FSI = \frac{1752.42}{16771.00} = 0.104 < 1.5$				
S.No	Parking Area Description	AREA (Sq.m)	REQUIRED	PROVIDED
1	One Car Space for every 100 Sq.m of Office Floor Area	-	-	5
2	One Two Wheeler Space for every 50 Sq.m of Workshop Floor Area	1752.45	36	40
3	One Cycle Space for every 50 Sq.m of Workshop Floor Area	1752.45	36	40
4	One Lorry Space for every 500 Sq.m of Workshop Floor Area	1752.45	4	5
 M.DHENSES(KUMAR B.E. (CIVIL)) Registered Engineer Grade - I 6179 E-III Trupur - I.P.A., 158 China Complex, Indian Bank Upper Kangayam Road, Tirupur - 641 604, Cell : 95422 98036				
REGISTERED ENGINEER				
 Er. R.VIJAY, BE., M.E. (Structural), MGB, Registered Structural Engineer No. : TDRE-90203/20201 VIJAY BUILDERS #2, Eastwara Moorthy Nagar, 6th Street, Vellangadu, Tirupur - 641 604, Cell : 95076 63748 E-mail : err.vijay@gmail.com				
REGISTERED STRUCTURAL ENGINEER				
  MANAGING DIRECTOR				
APPLICANT				

Signature Not Verified
Signed by Village Panchayat
President
Location: Karur
Date: 2026.07.20 13:28:28