



PLAN SHOWING THE PROPOSED CONSTRUCTION OF AN R.C.C.ROOF GROUND FLOOR RESIDENTIAL BUILDING IN S.F.NO.802/3A1A, PLOT NO: 24 (WEST PT),PONNUSAMY GARDEN, MELAPALAYAM VILLAGE & PANCHAYAT , KARUR- TK & DT. (SWP / DTCP/ KARUR / LAYOUT NO :64/2021)


APPLICANT:- Mr.K.RASU S/o (Late). Mr.KUPPAGOUNDER

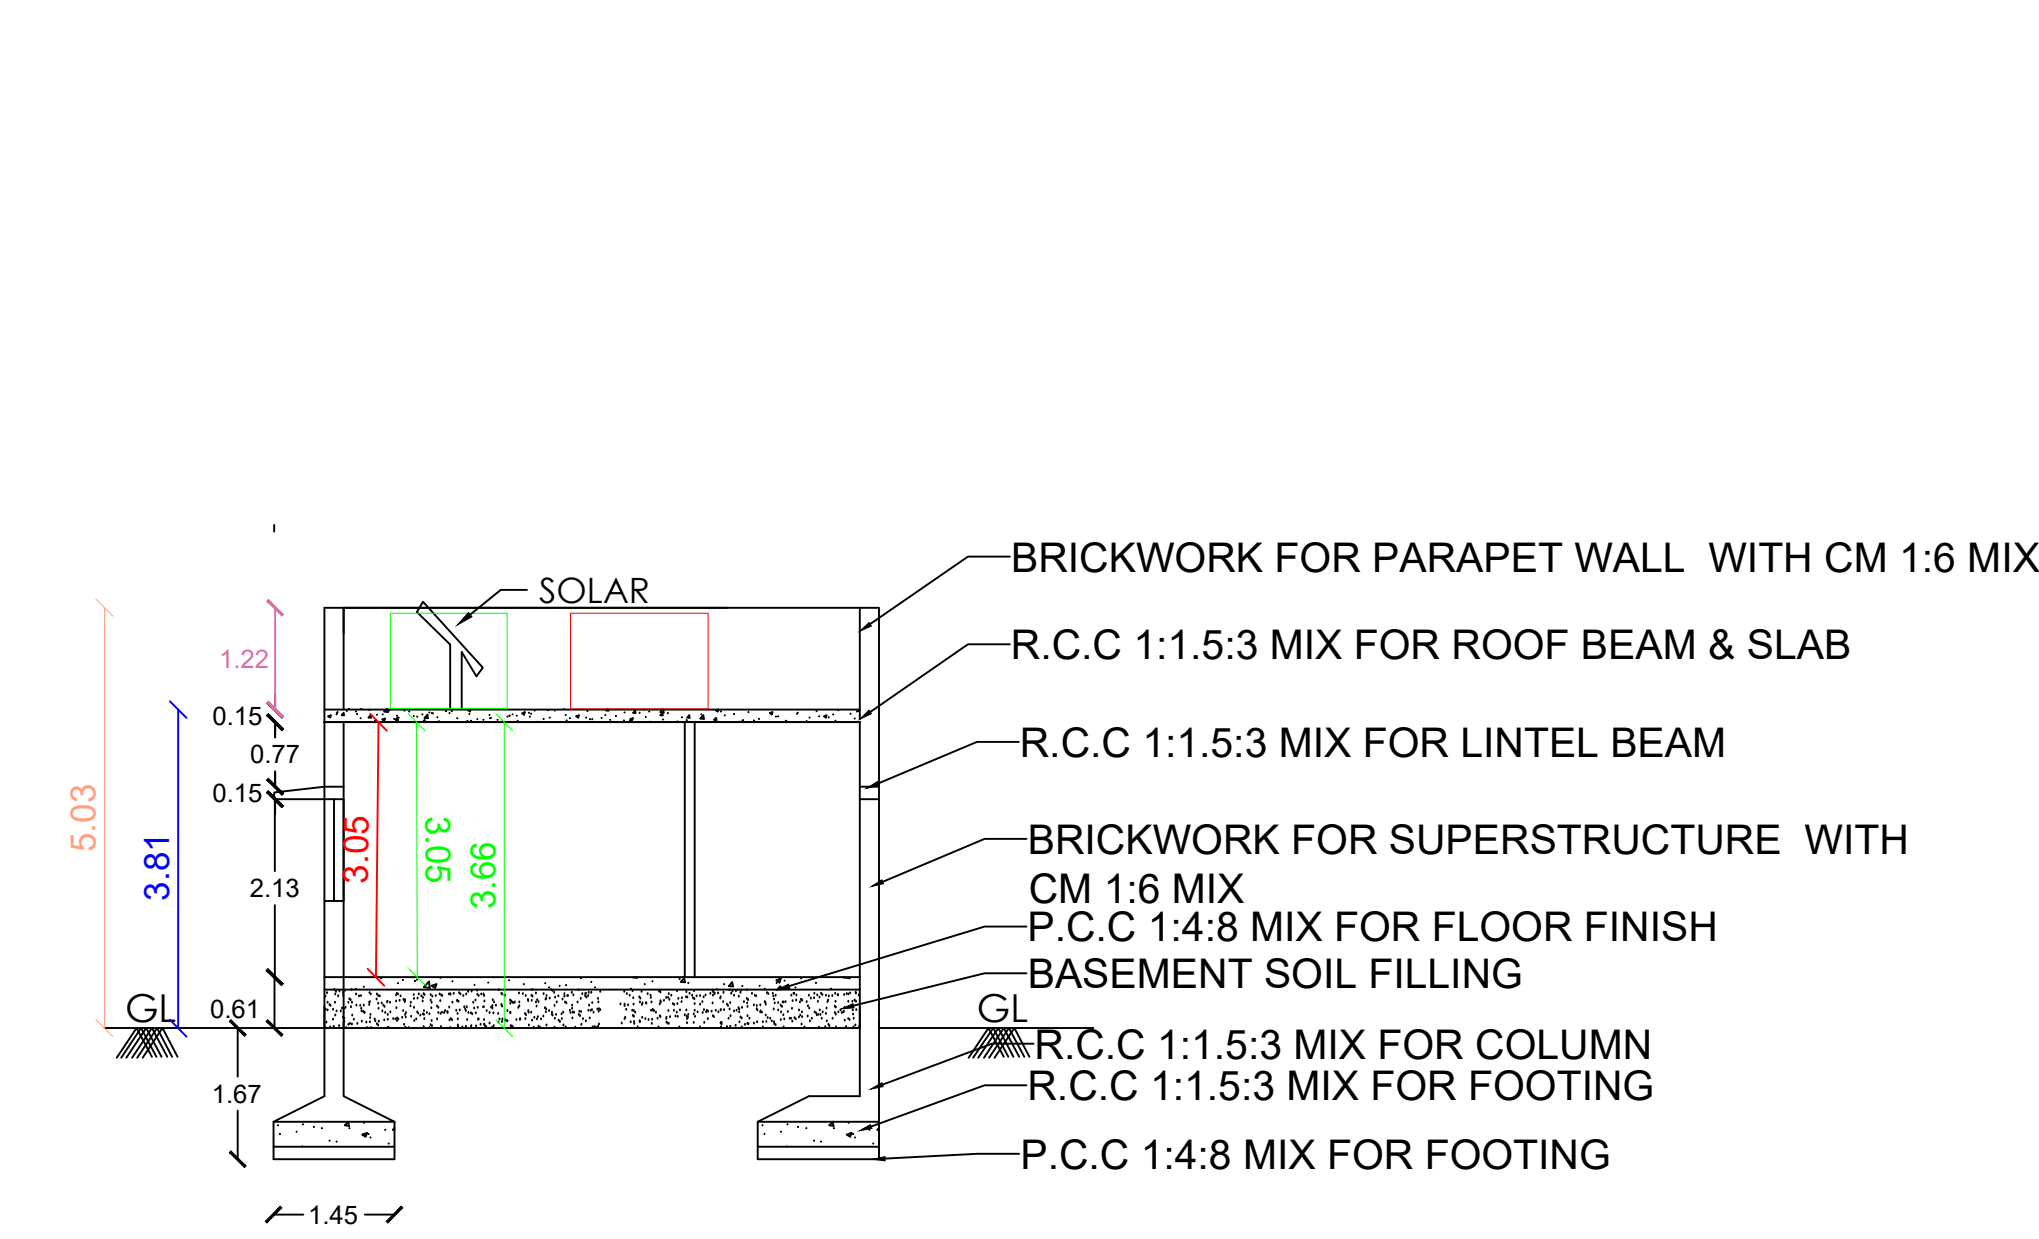


SECTION ON A-A

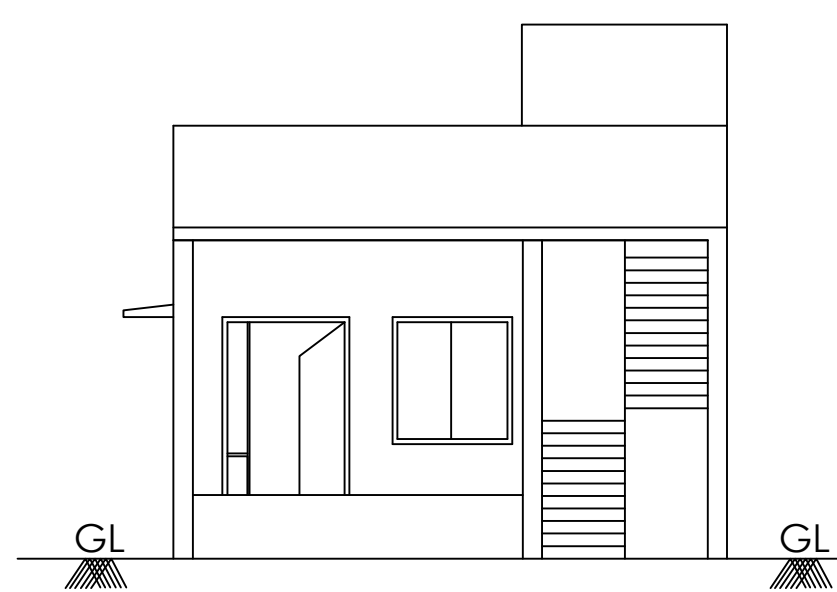


NORTH SIDE ELEVATION

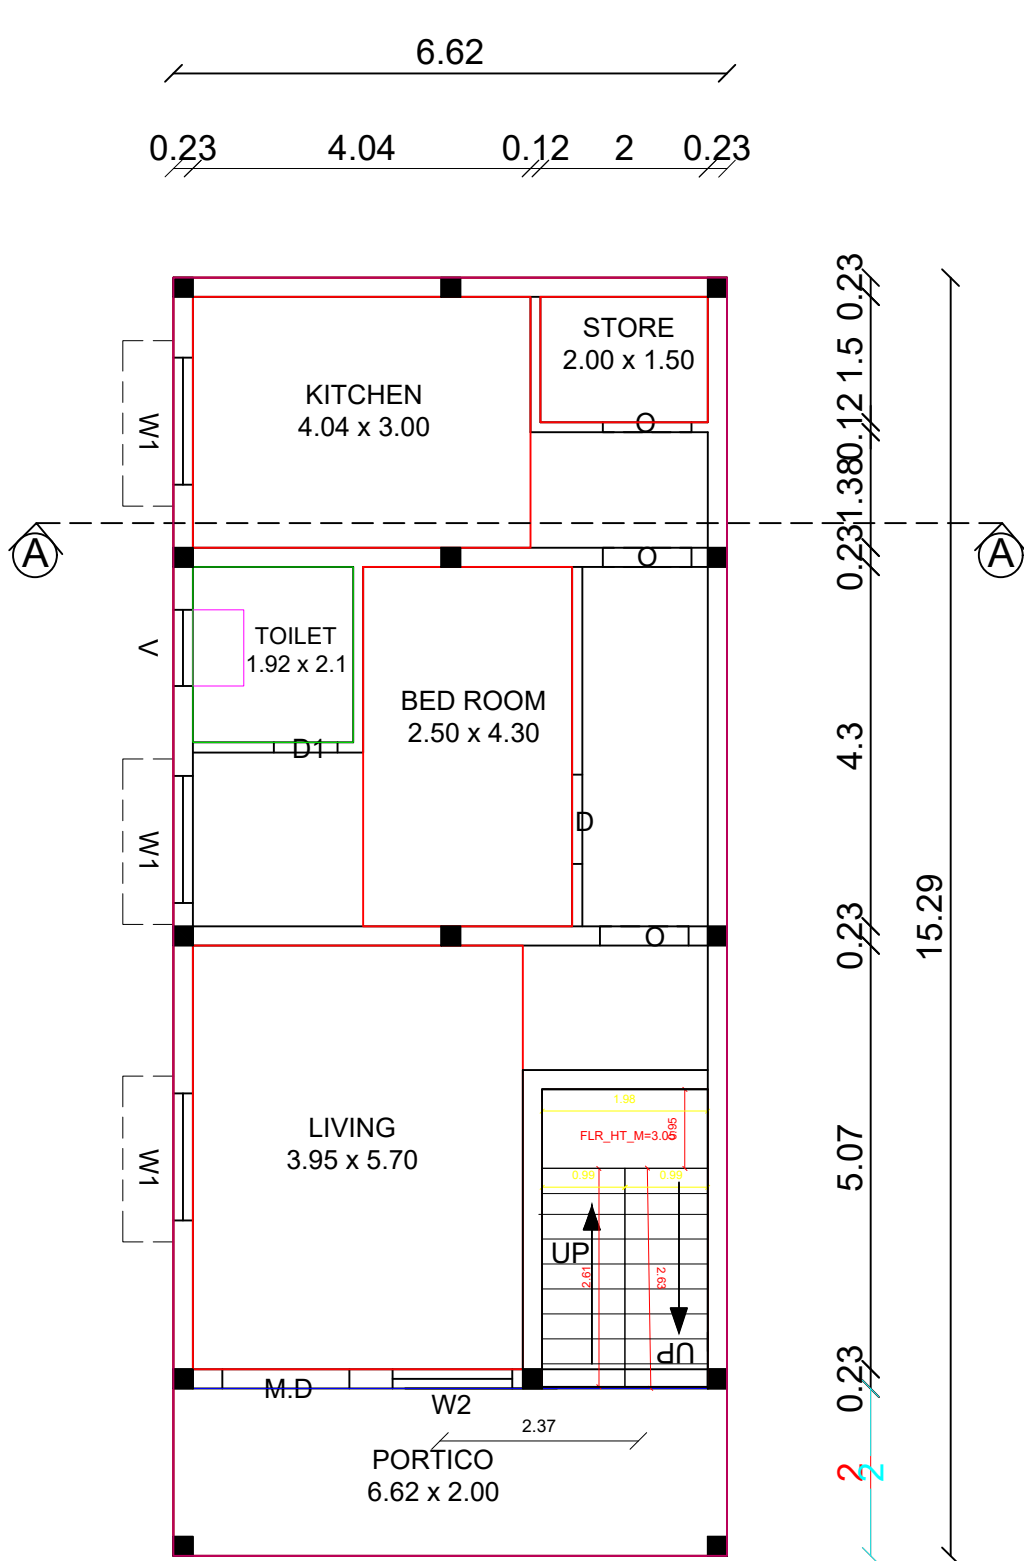

GROUND FLOOR PLAN

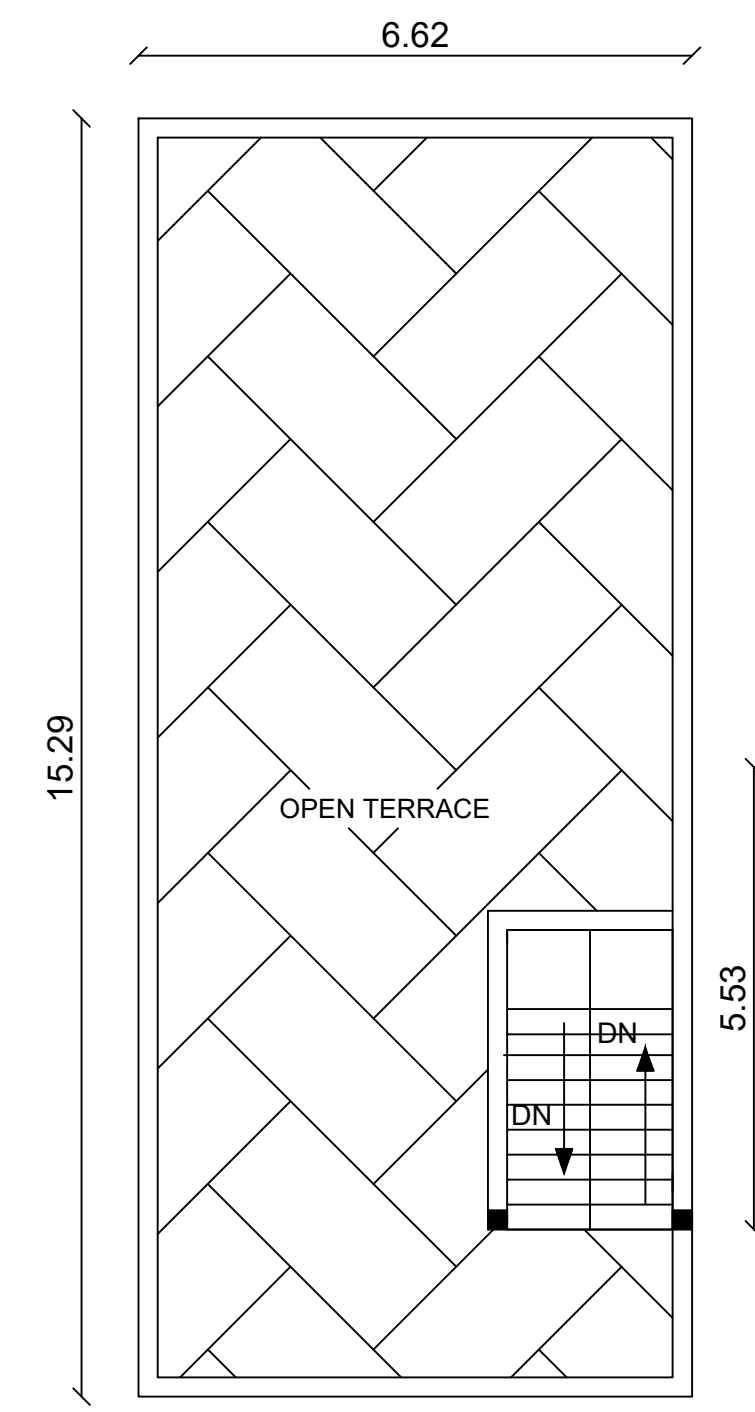


TERRACE FLOOR PLAN

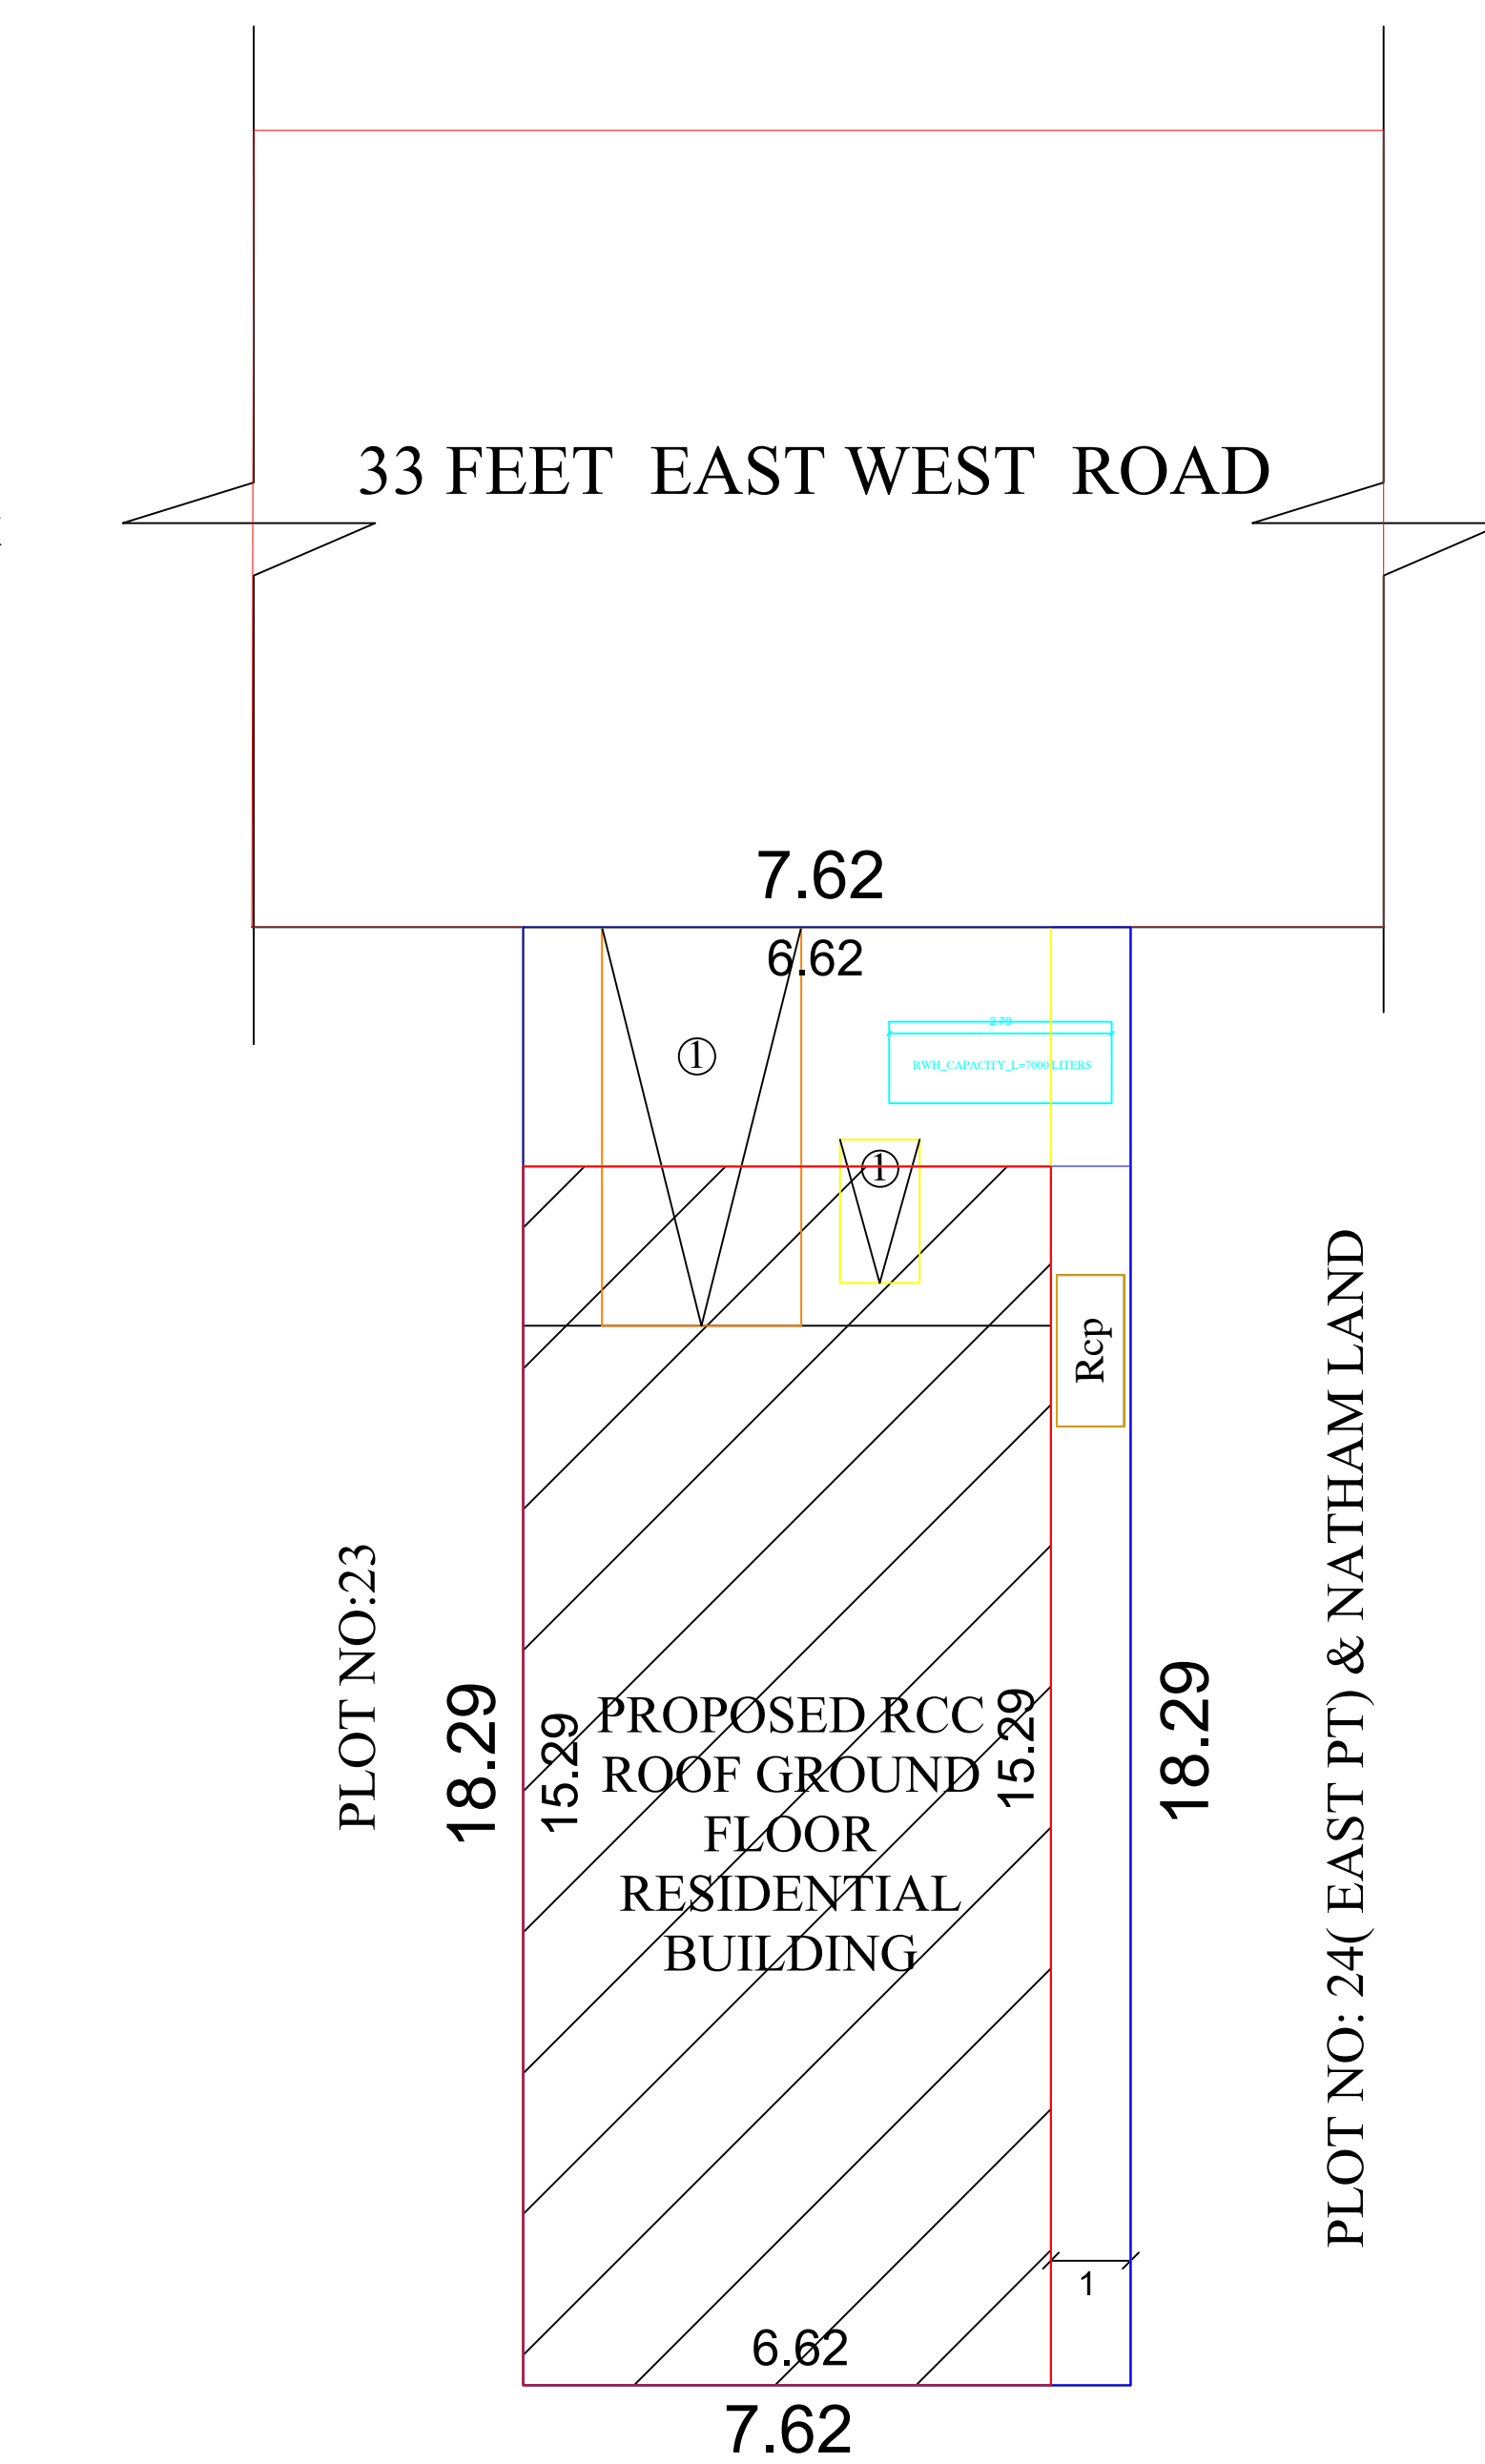



PLOT NO : 25

SITE PLAN

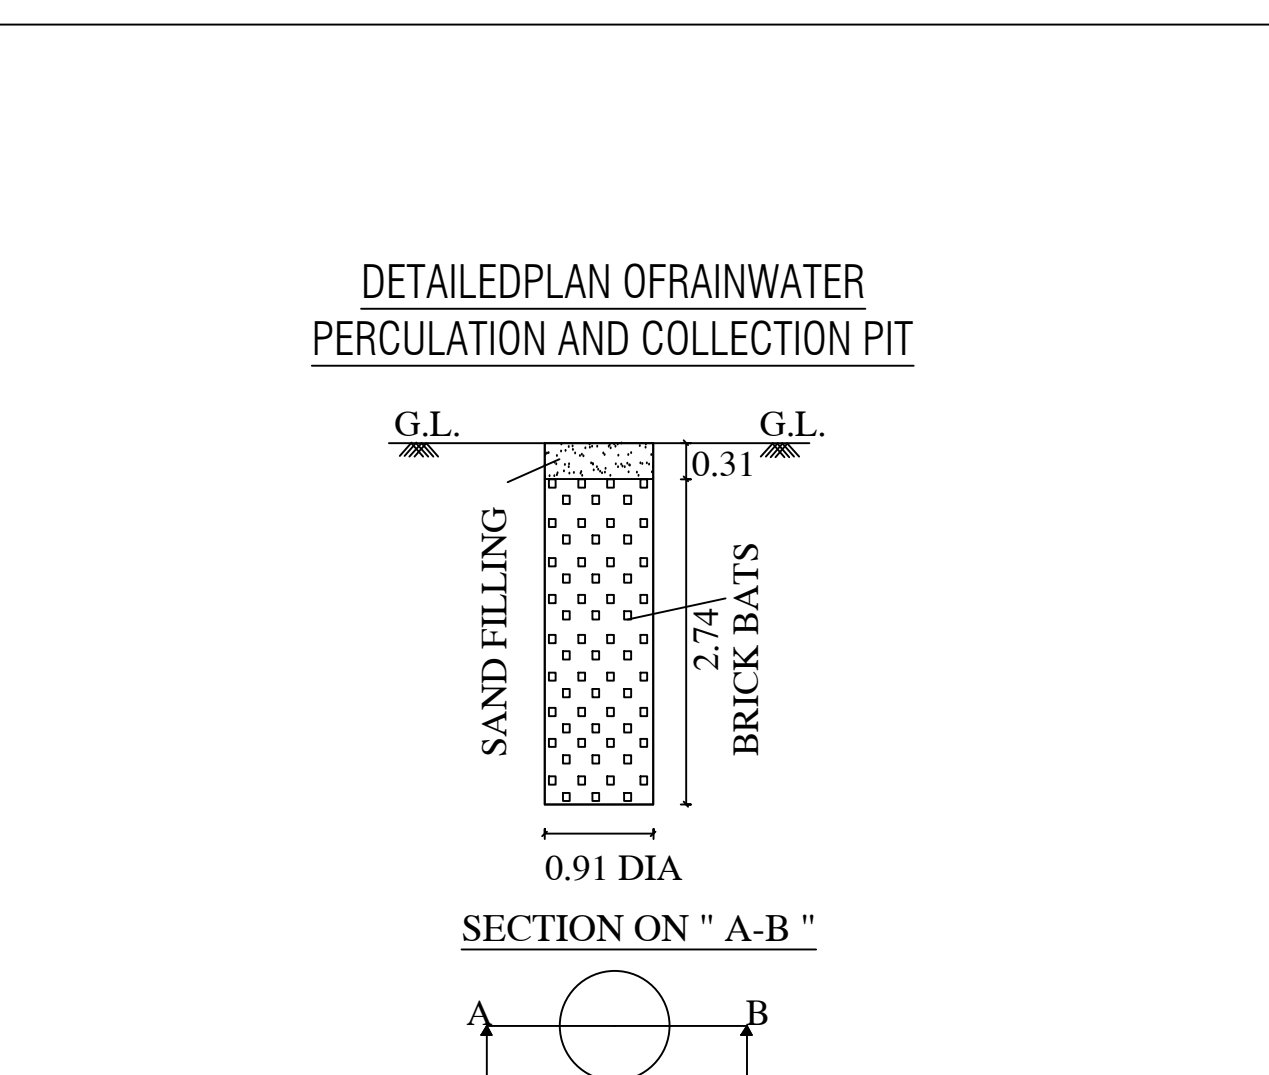

COLOUR INDEX



- EXISTING ROAD SHOWN IN
- BOUNDARY SHOWN IN
- PRO.BUILDING SHOWN IN
- RAIN WATER COLLECTION TANK

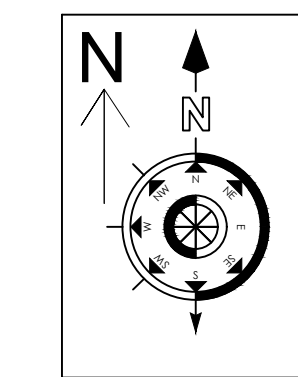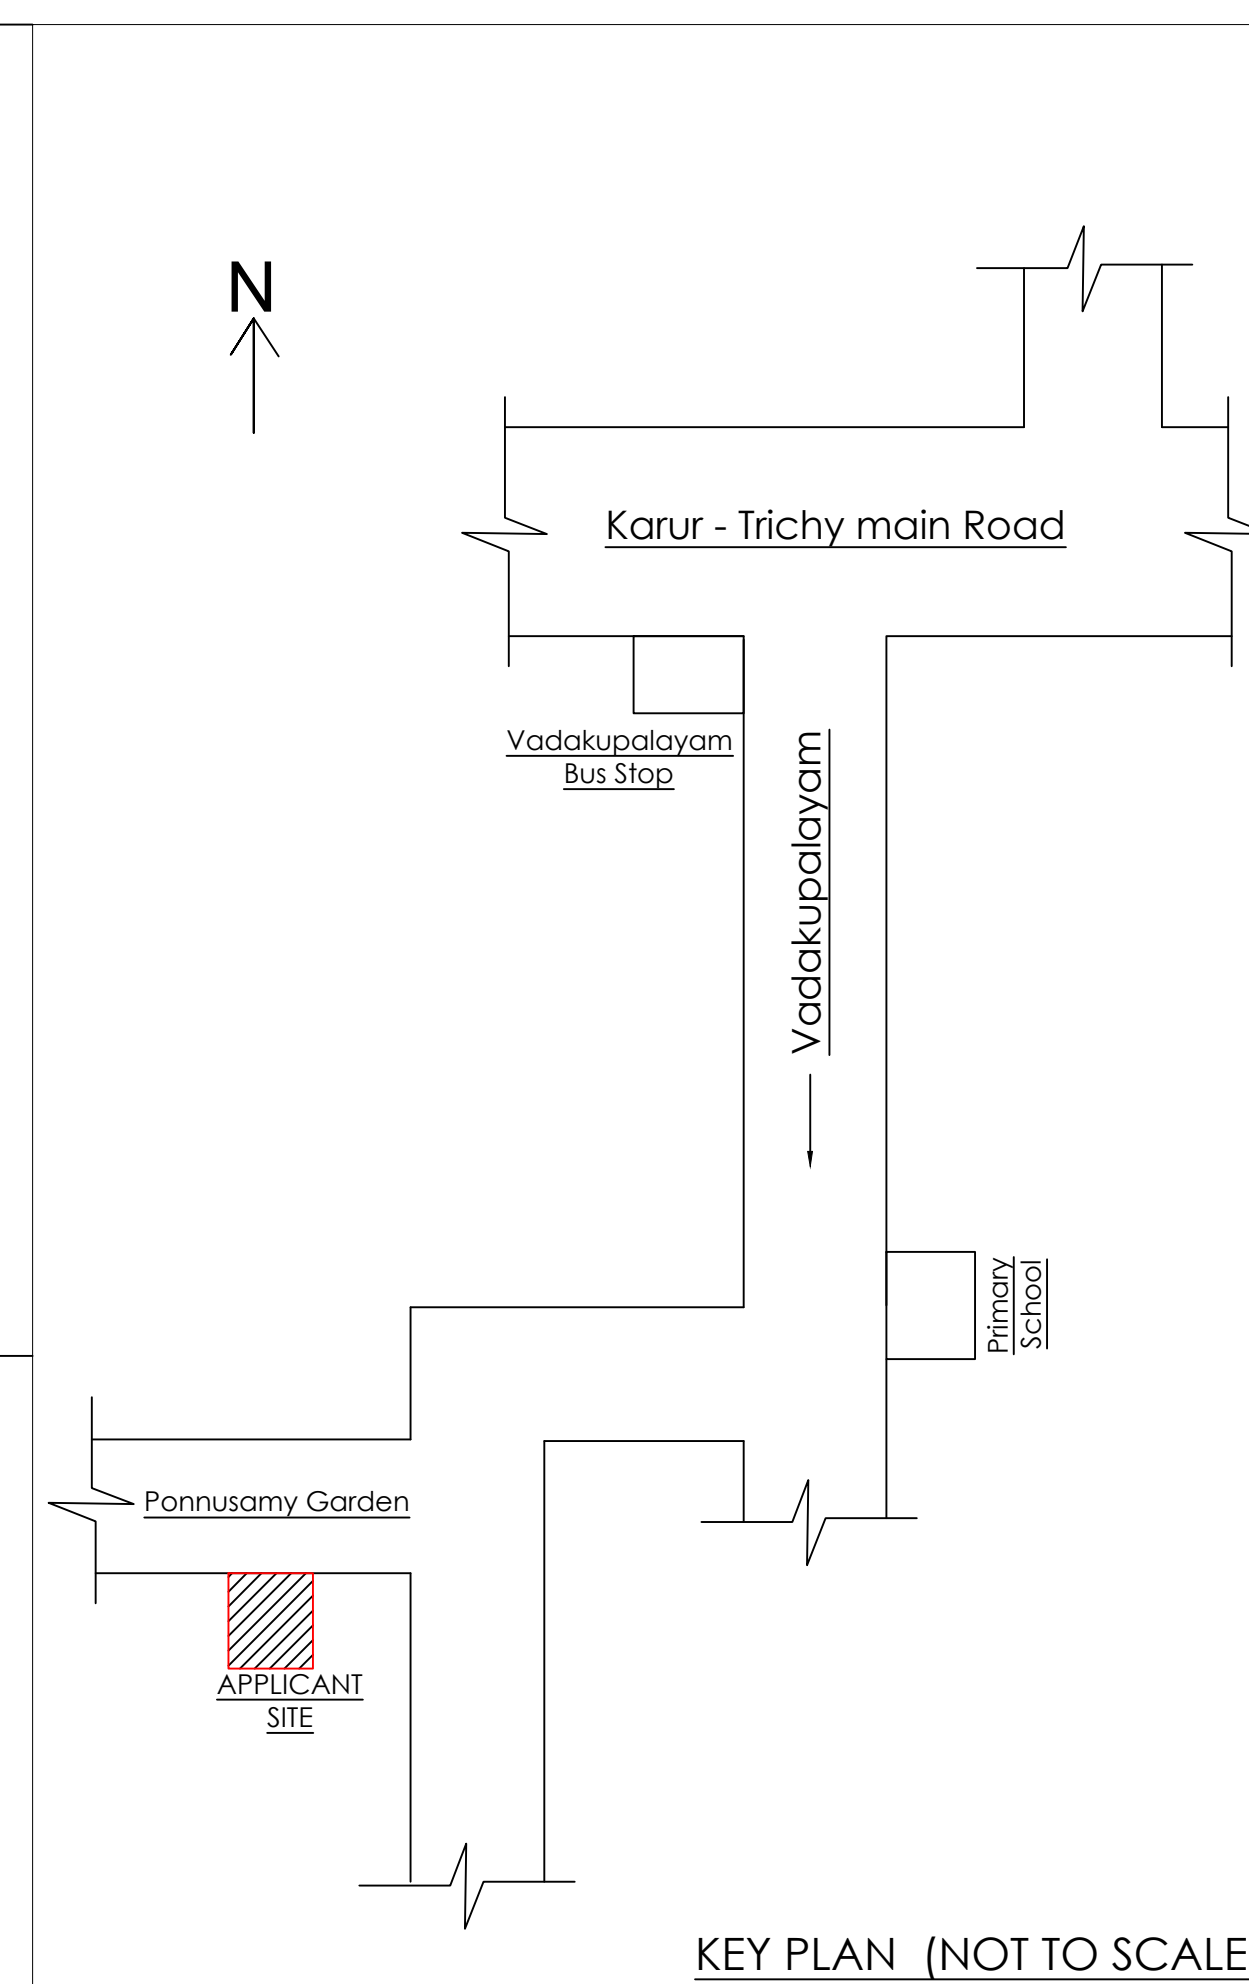

AREA DETAILS	SQ.M	SQ.FT
AREA OF THE SITE AS PER DOCUMENT	139.35	1500.00
AREA OF THE SITE AS PER PATTa	139.35	1500.00
AREA OF PRO.RCC BUILDING GROUND FLOOR	101.22	1089.53
HEAD ROOM	8.90	95.80
TOTAL AREA	110.12	1185.33
CARPET AREA	71.70	771.78
AREA OF OPEN SPACE	38.13	410.47
FLOOR SPACE INDEX	0.73	
CAR SPACE	REQUIRED	PROVIDED
TWO WHEELER SPACE	1	1

DETAILS OF JOINARIES:

DETAILS	SQ.M	SQ.FEET
MD-MAIN DOOR	-1.52 x 2.13	5'0" x 7'0"
D - DOOR	-1.07 x 2.13	3'6" x 7'0"
D1 - DOOR	- 0.76 x 2.13	2'6" x 7'0"
O - OPEN	-1.07 x 2.13	3'6" x 7'0"
W-WINDOW	-1.22 x 1.22	4'0" x 4'0"
W1-WINDOW	-1.52 x 1.22	5'0" x 4'0"
W2-WINDOW	-1.82 x 1.52	6'0" x5'0"
V-VENTILATOR	- 0.91 x 0.91	3'0" x 3'0"

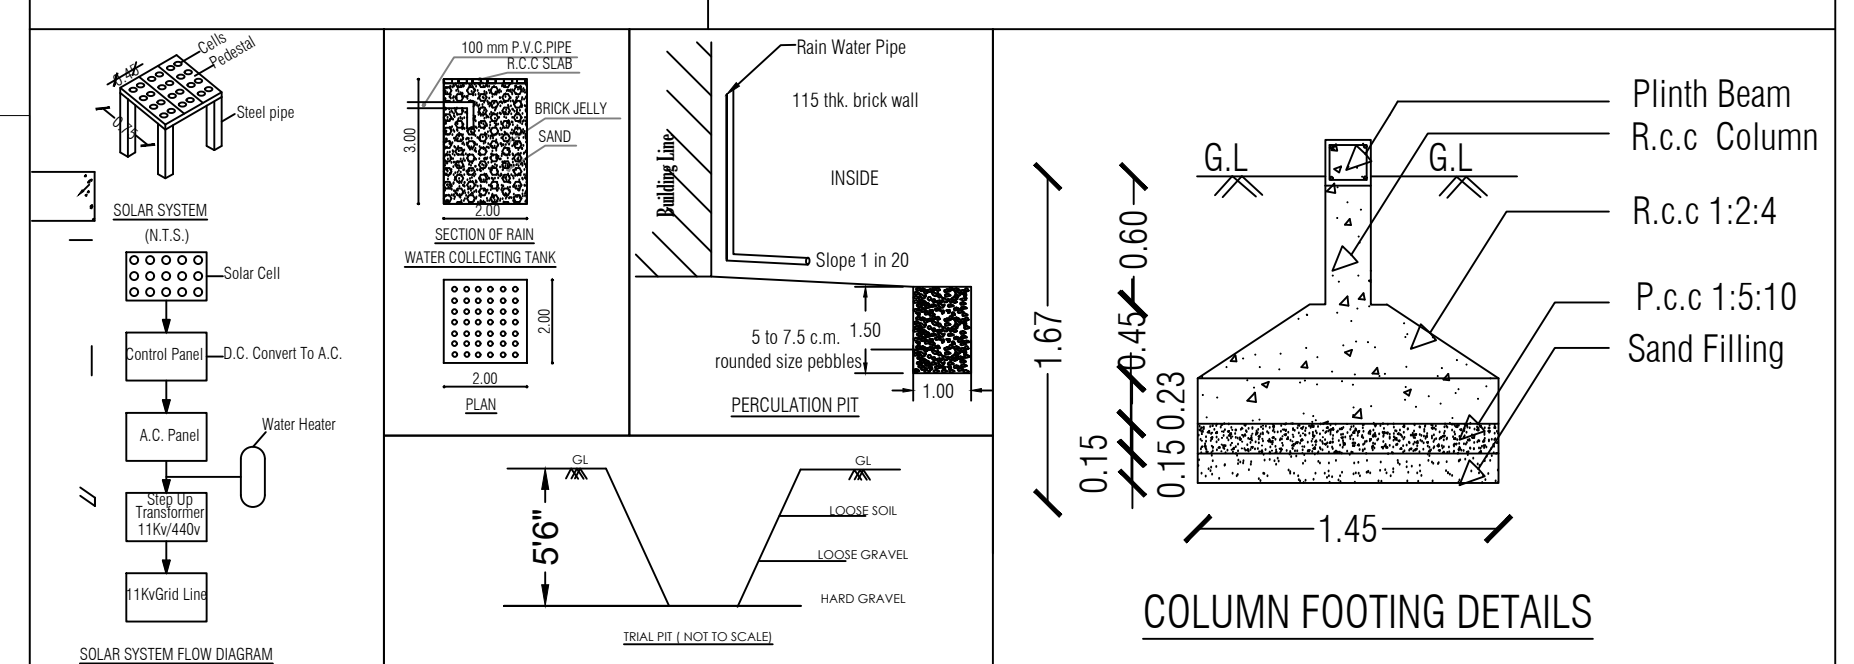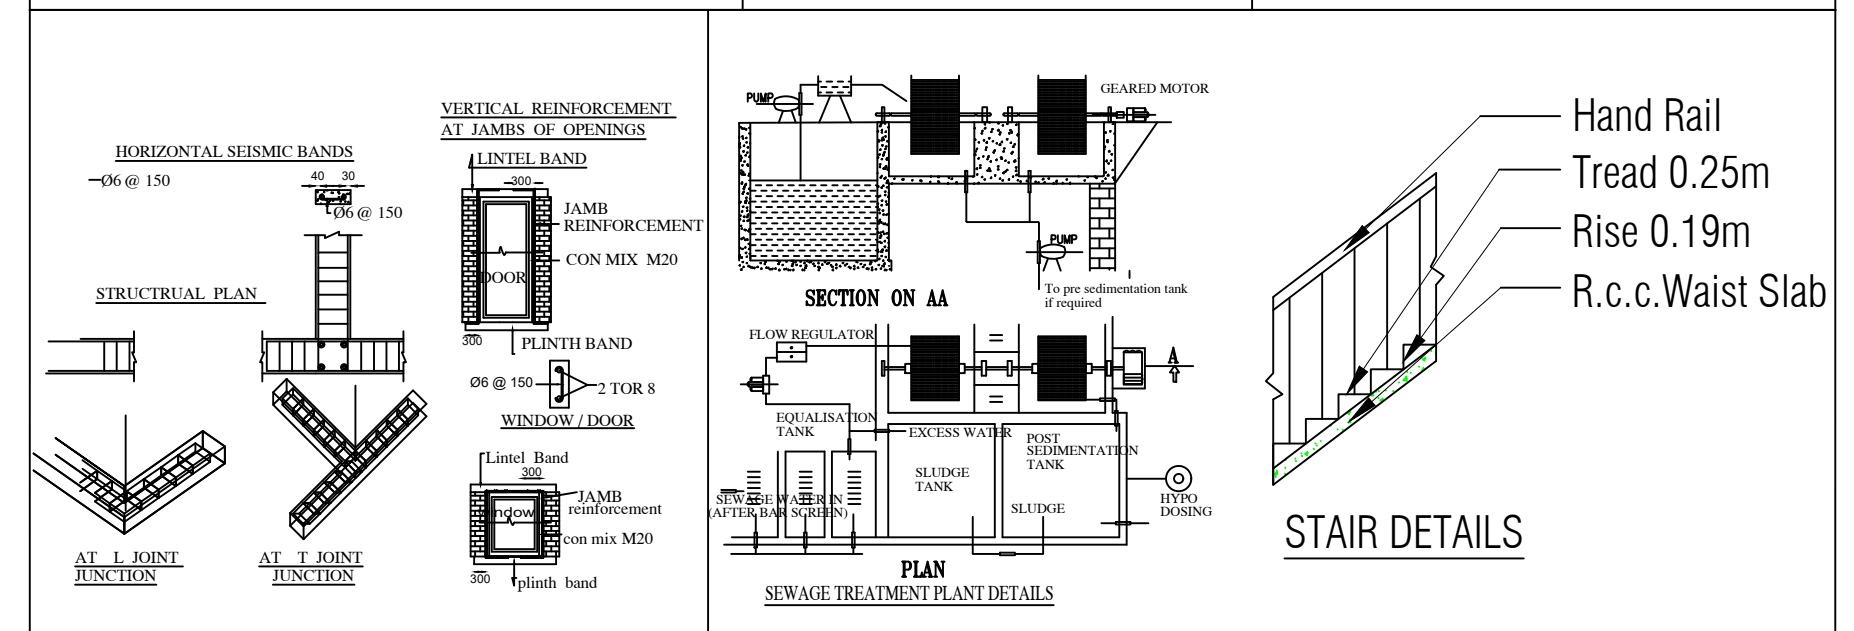

REGISTERED ENGINEER

Er.V.RAMESH, B.E.,MIE.,AIV.,M.SC (REV)
Registered Engineer Grade -I,
DTCP:RE/Gr-I/001/Karur/January/2024
KMC,Reg No.082/LS/2023/00002
VVR CONSTRUCTIONS, No.50,Vadivel Electricals,First Floor,
Old Bye-Pass Road,Karur -639001, Ph:9952410287.

APPLICANT-