
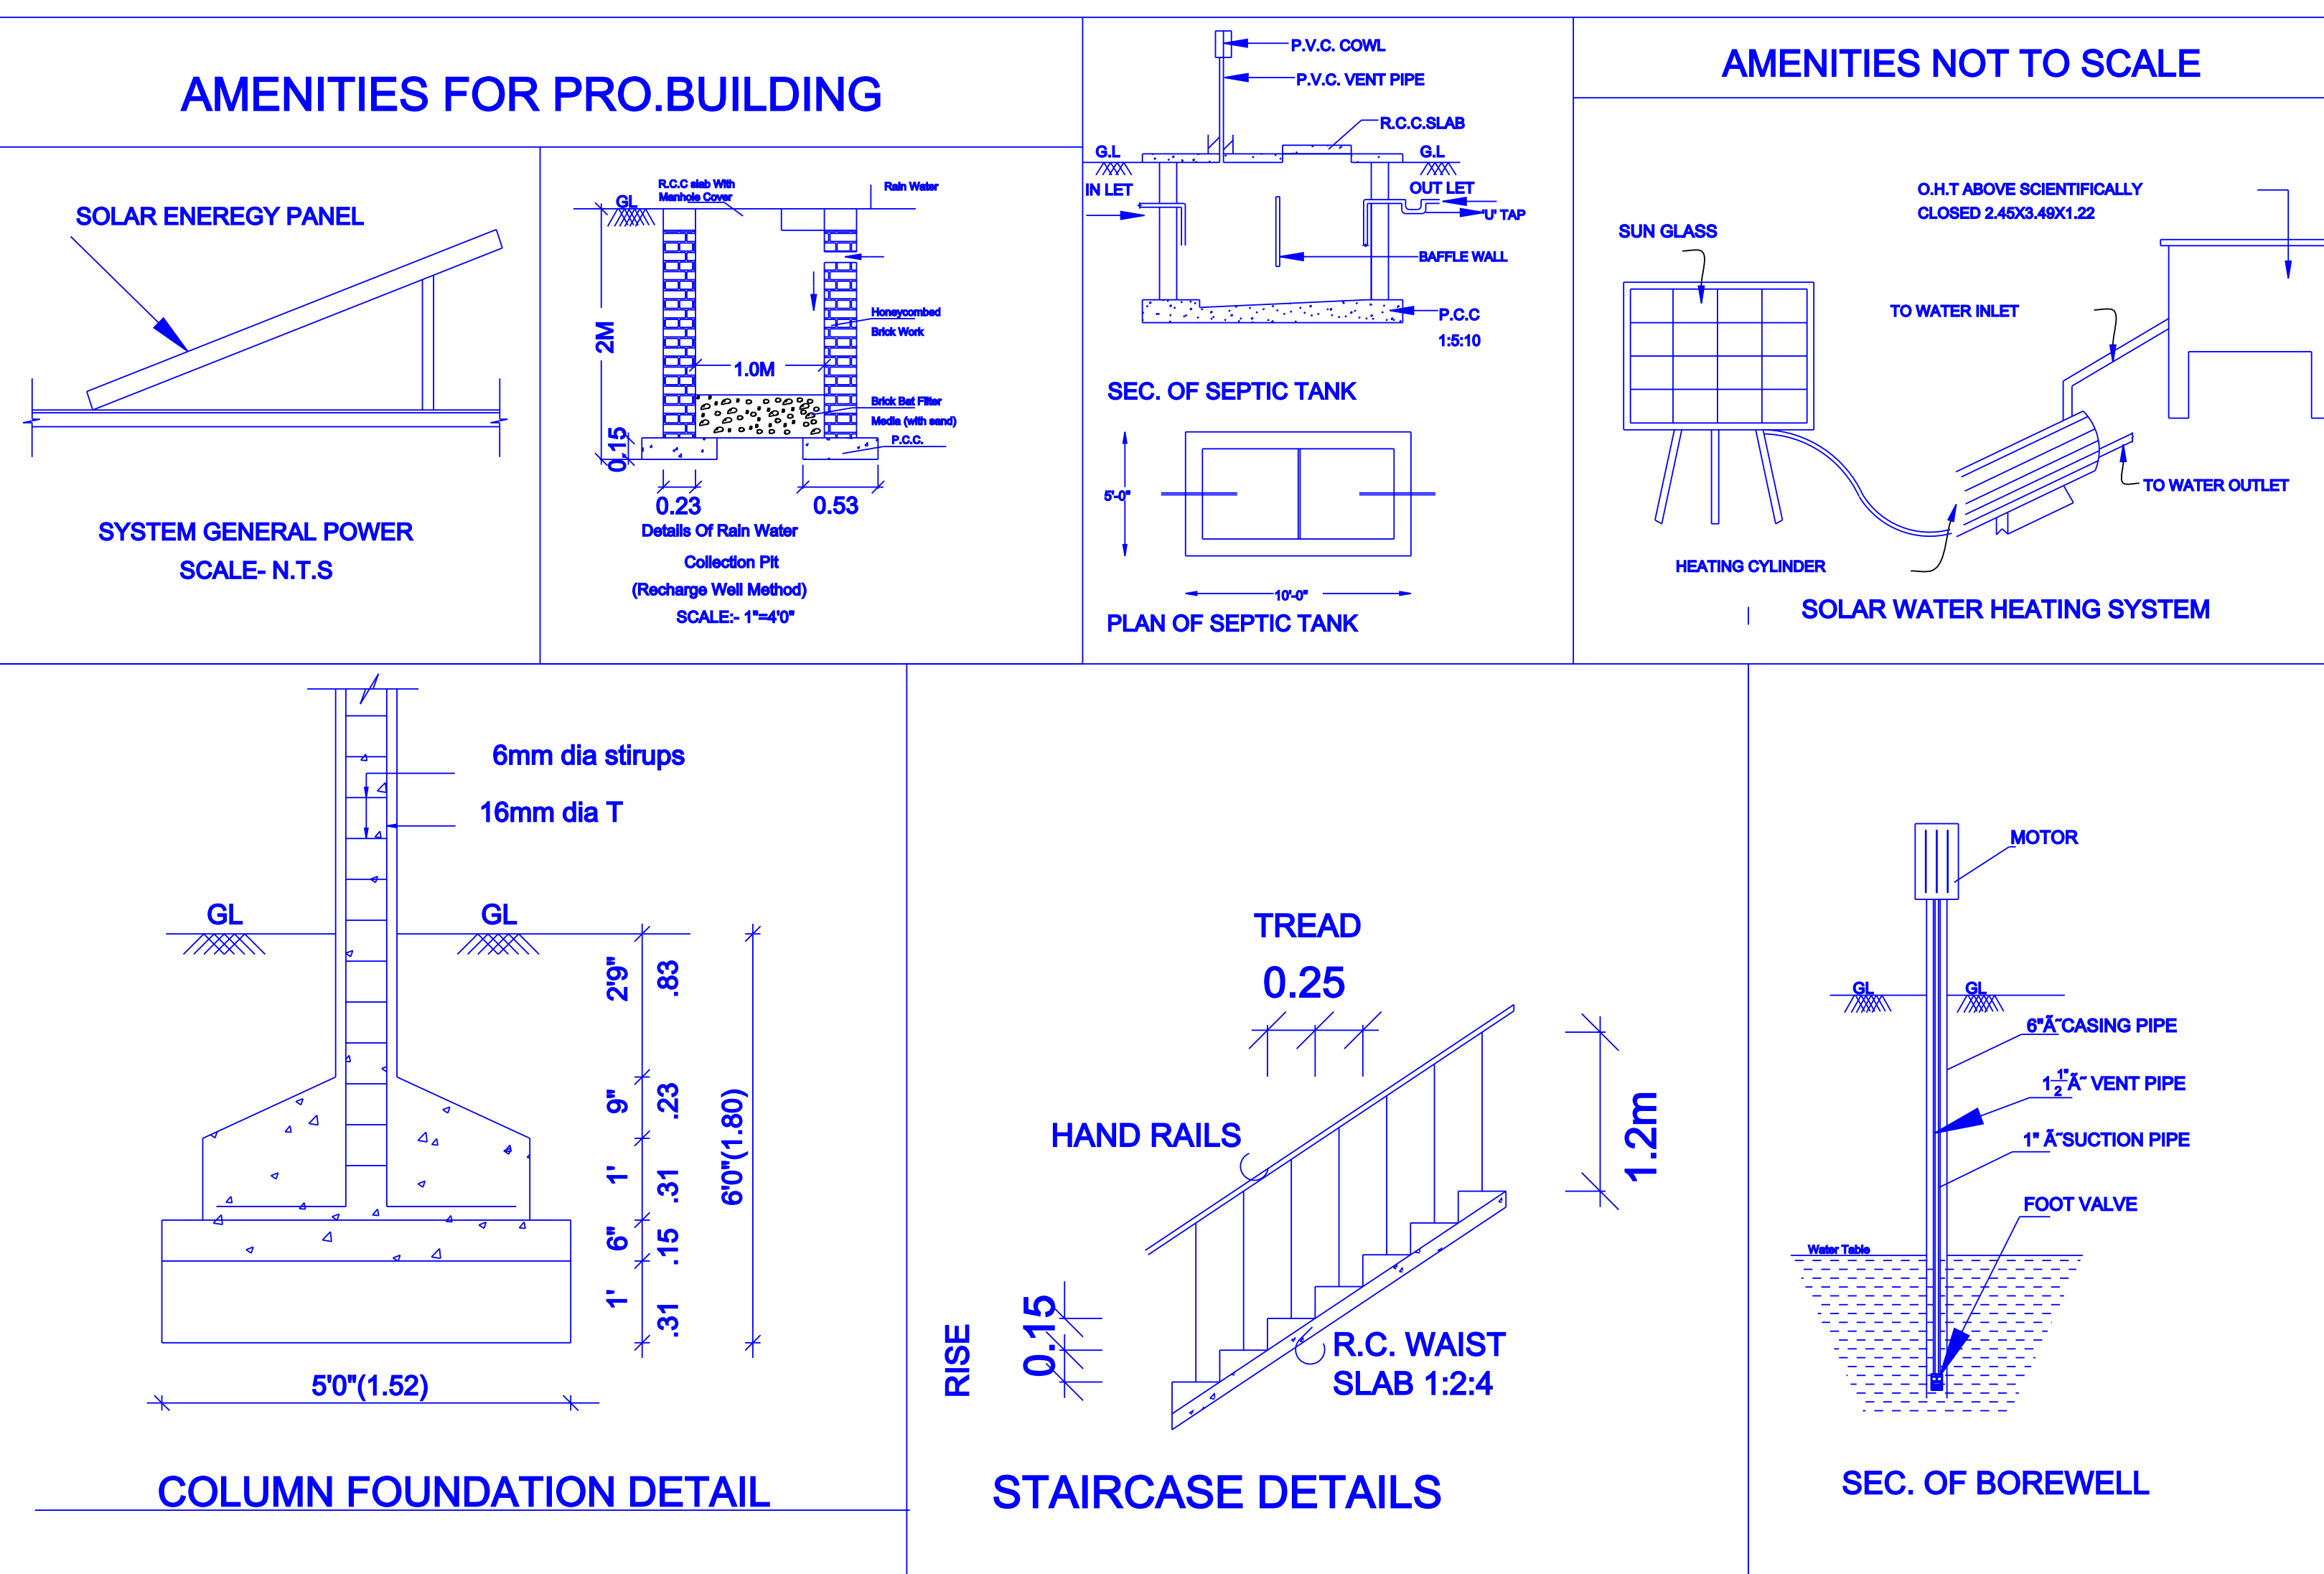
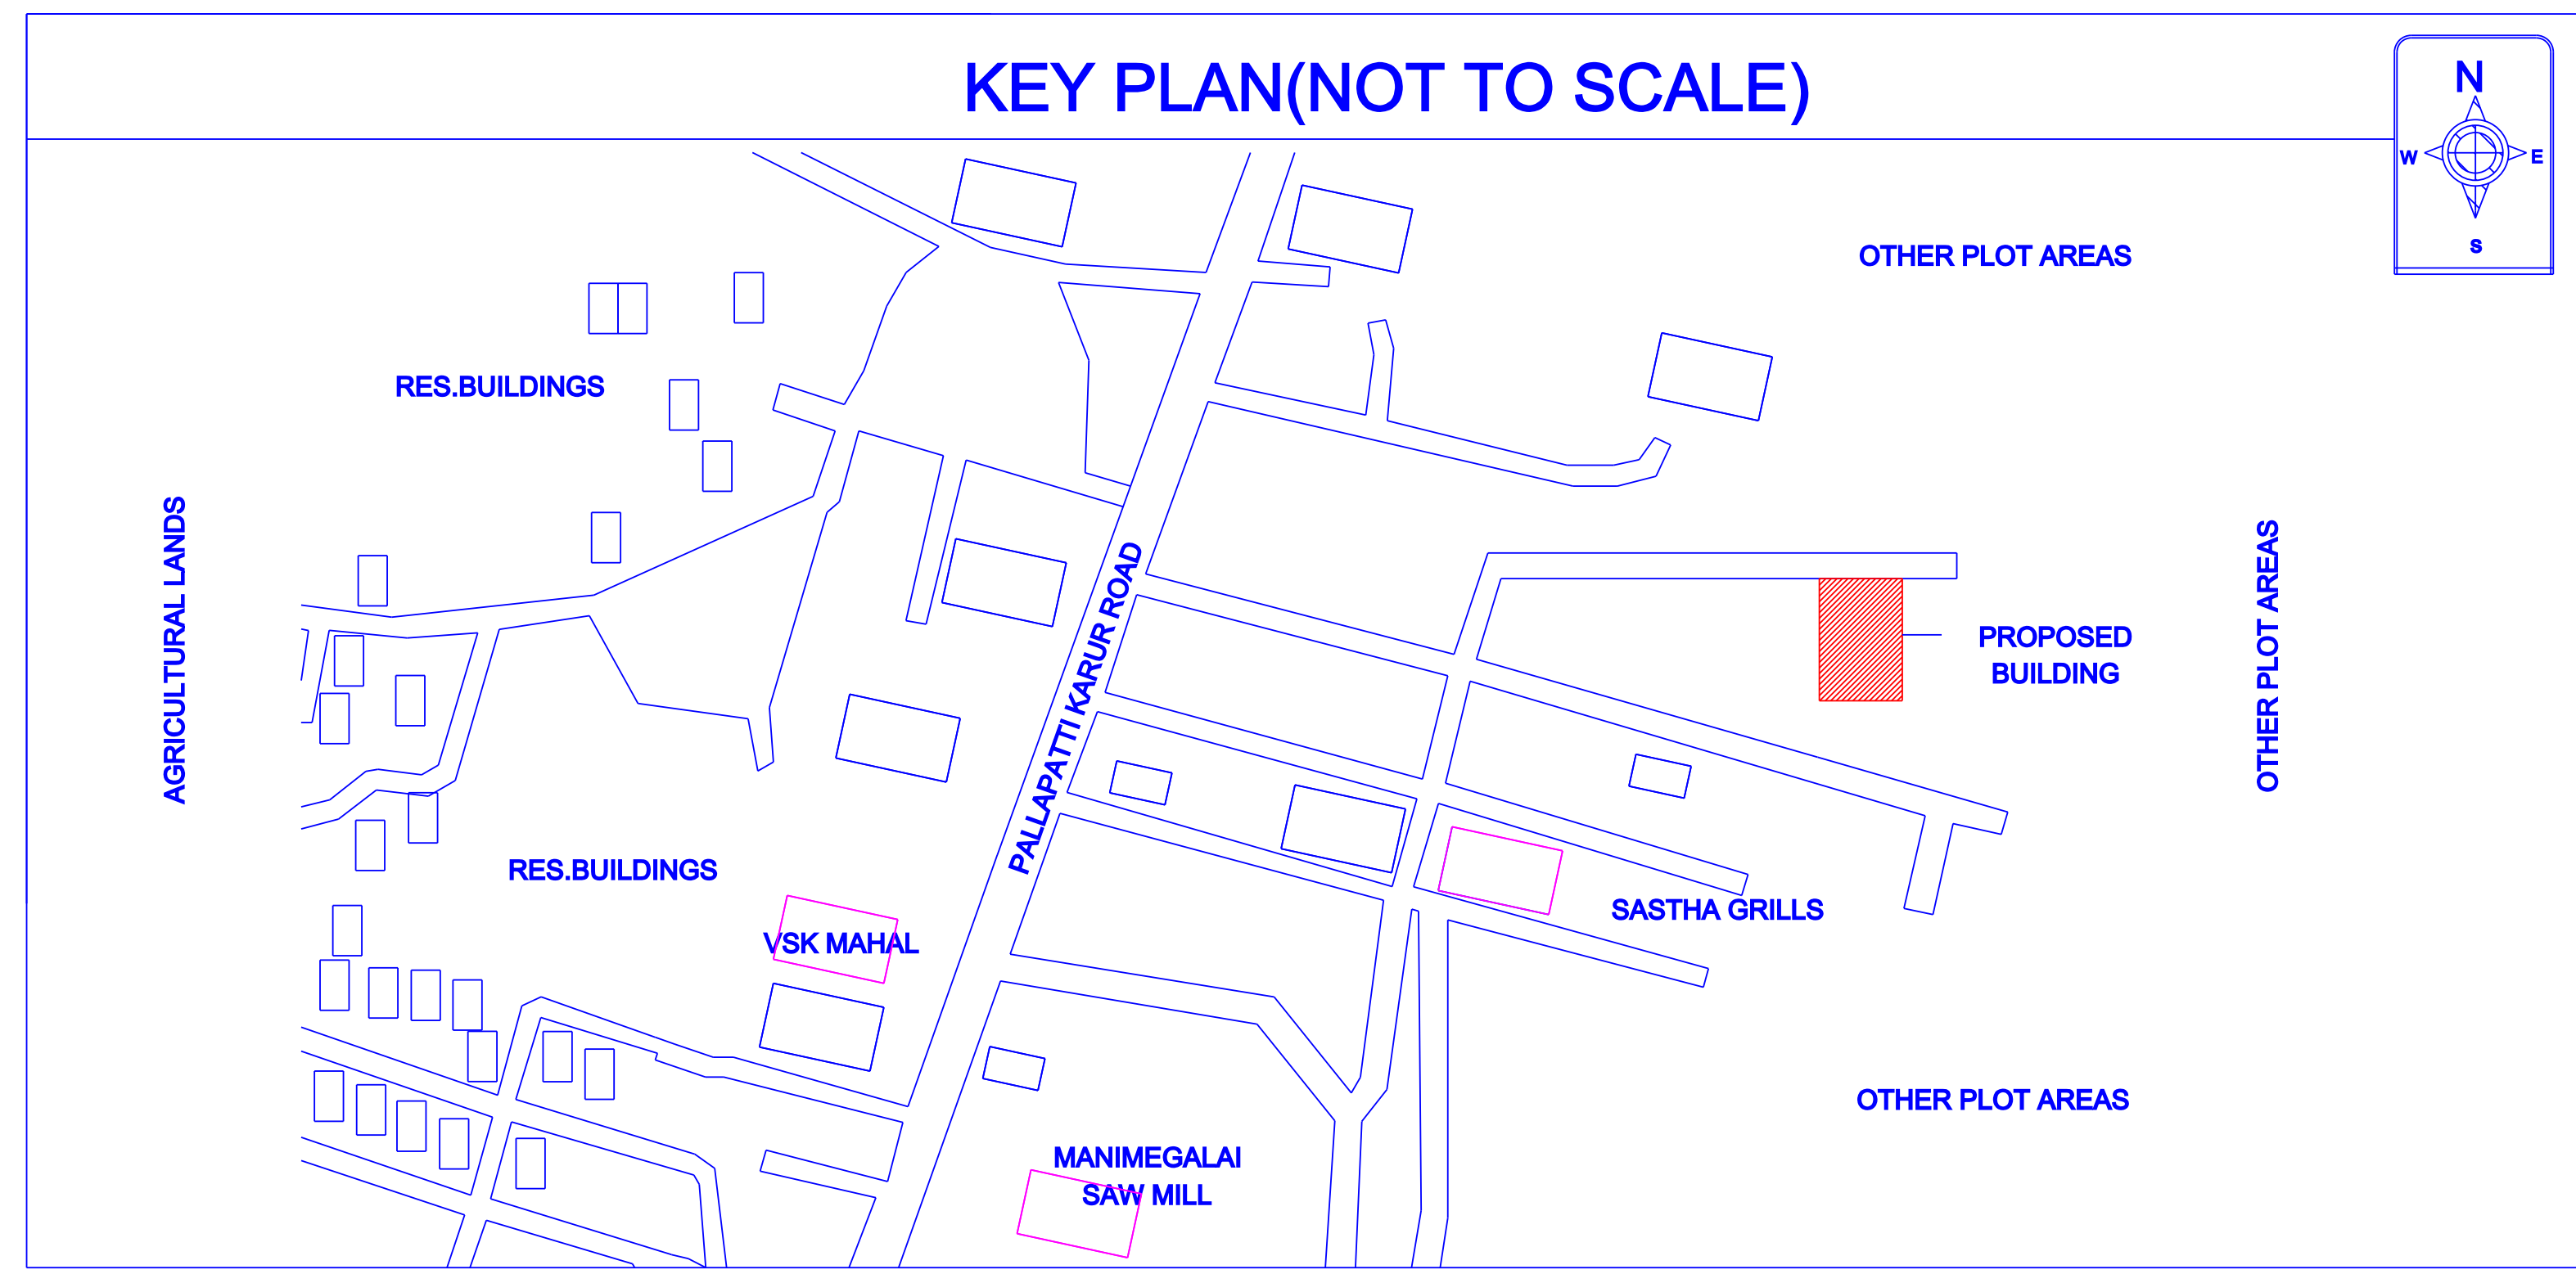
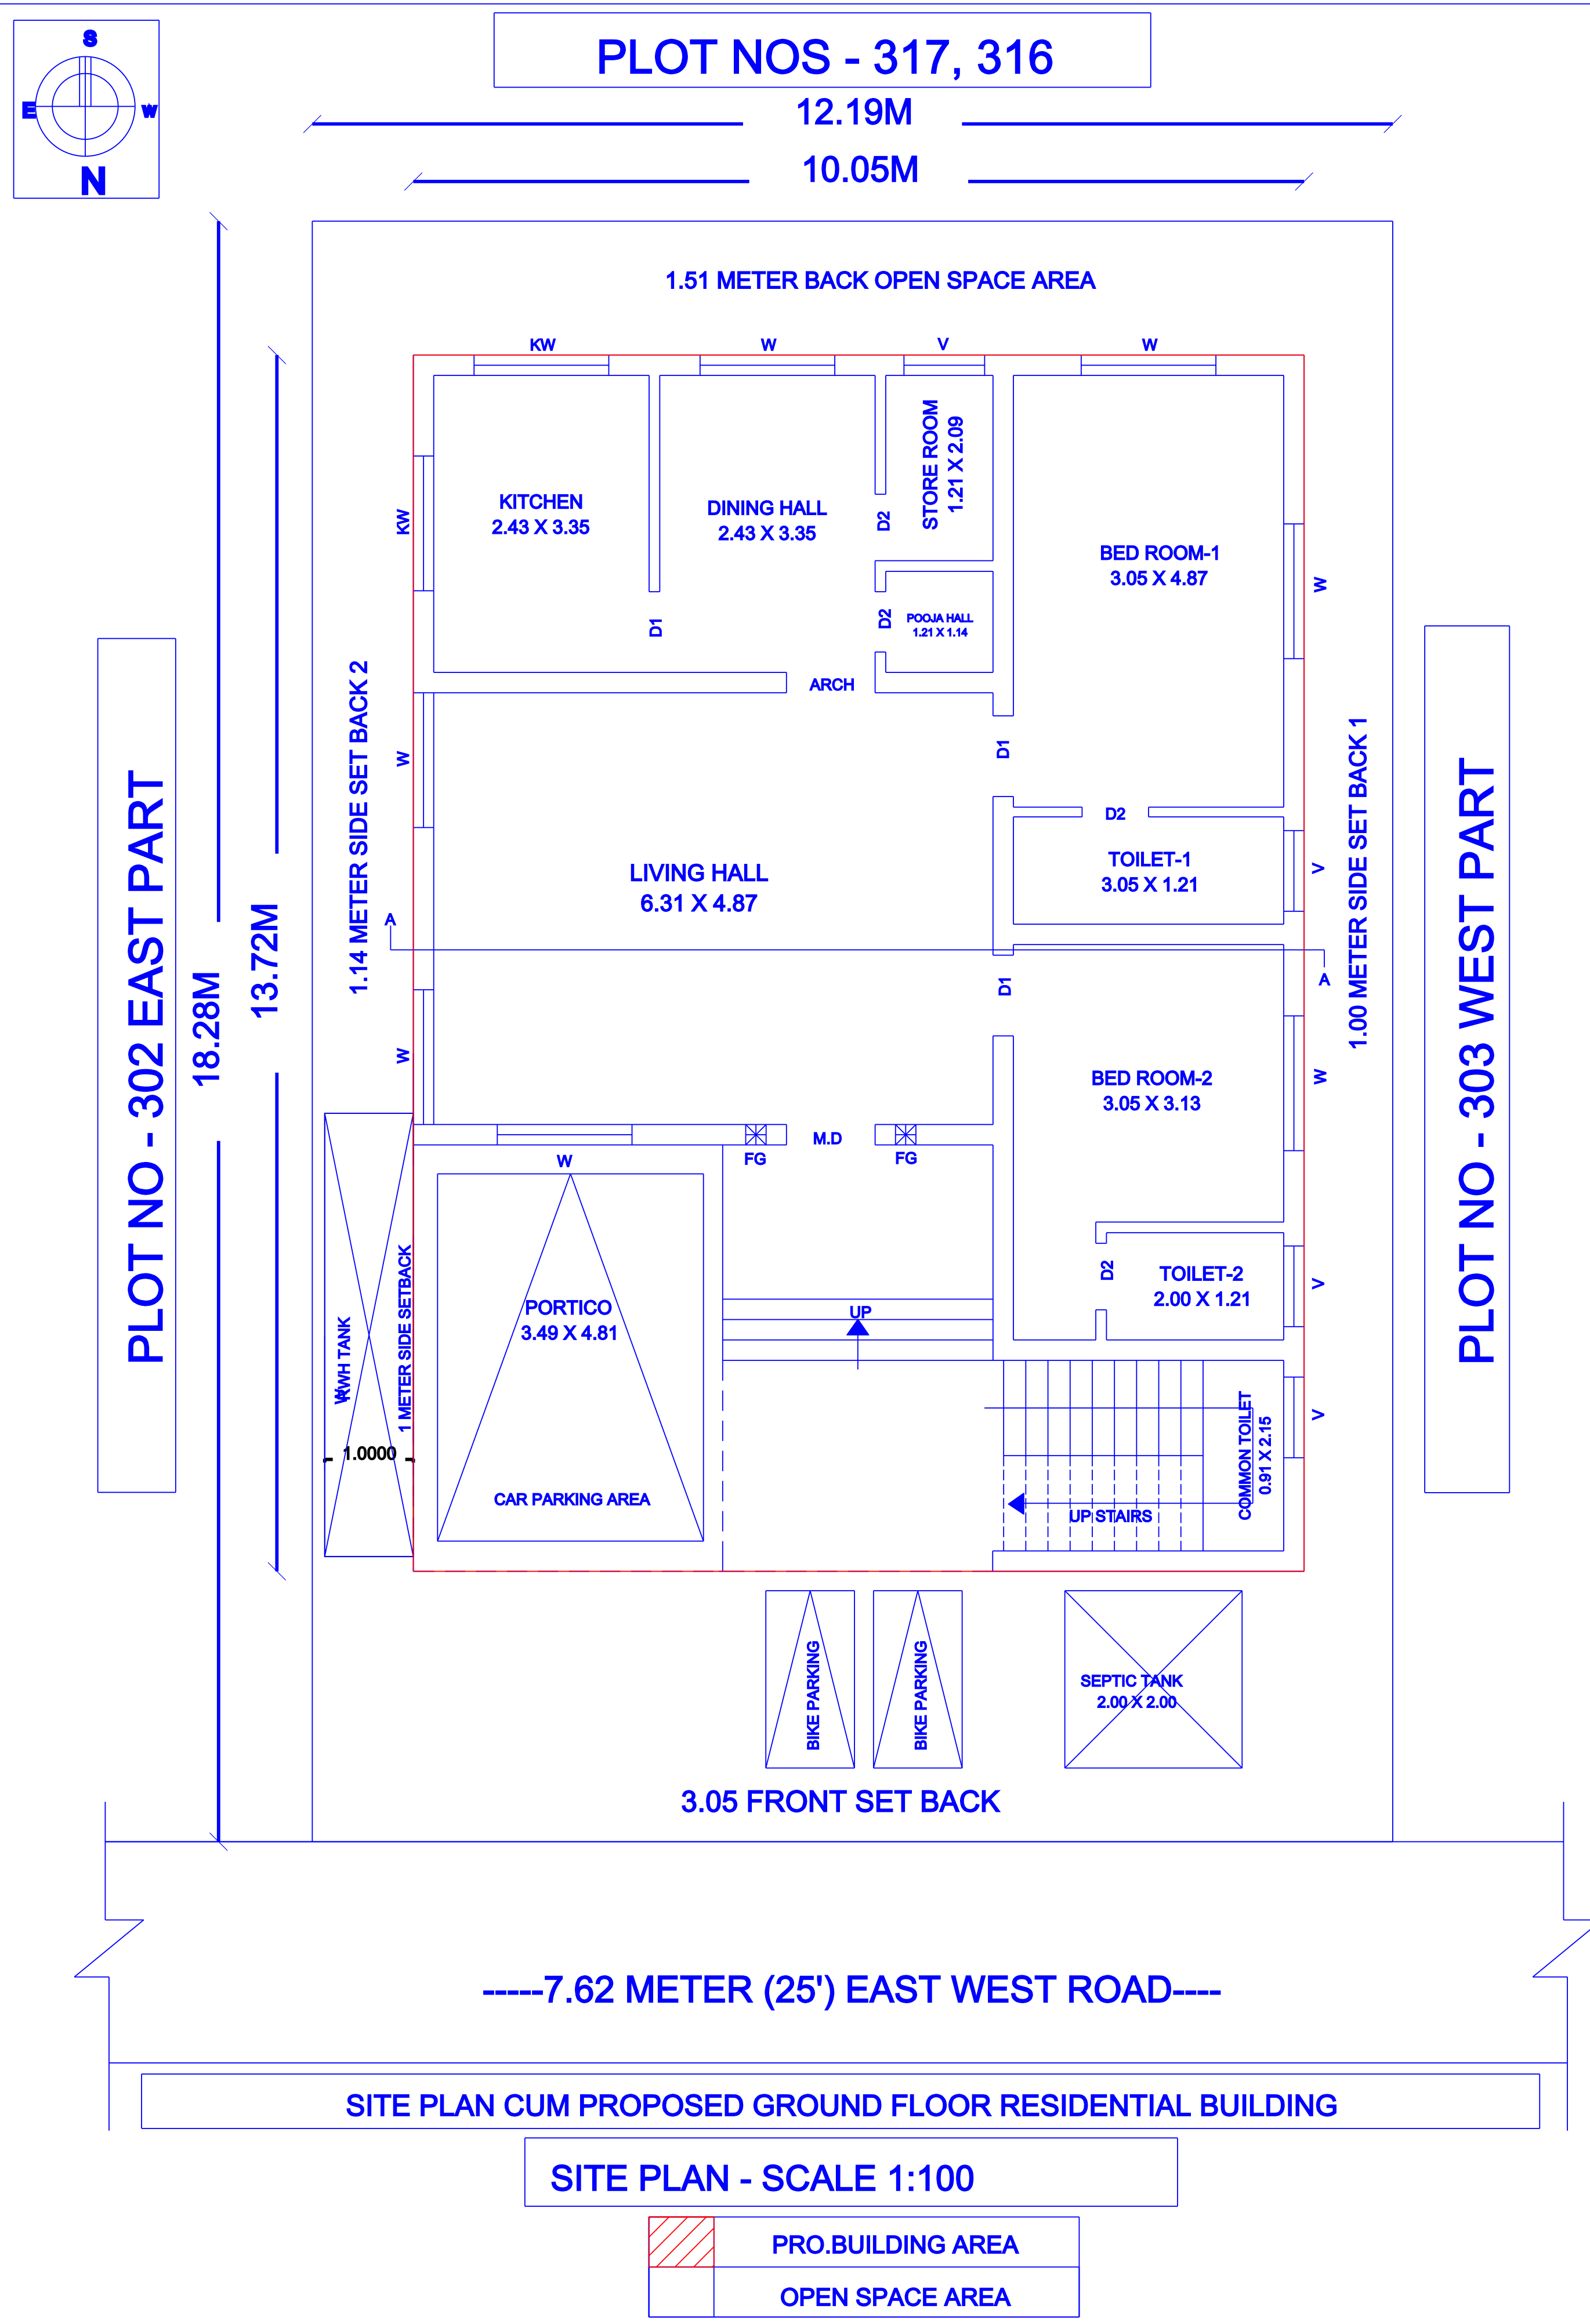
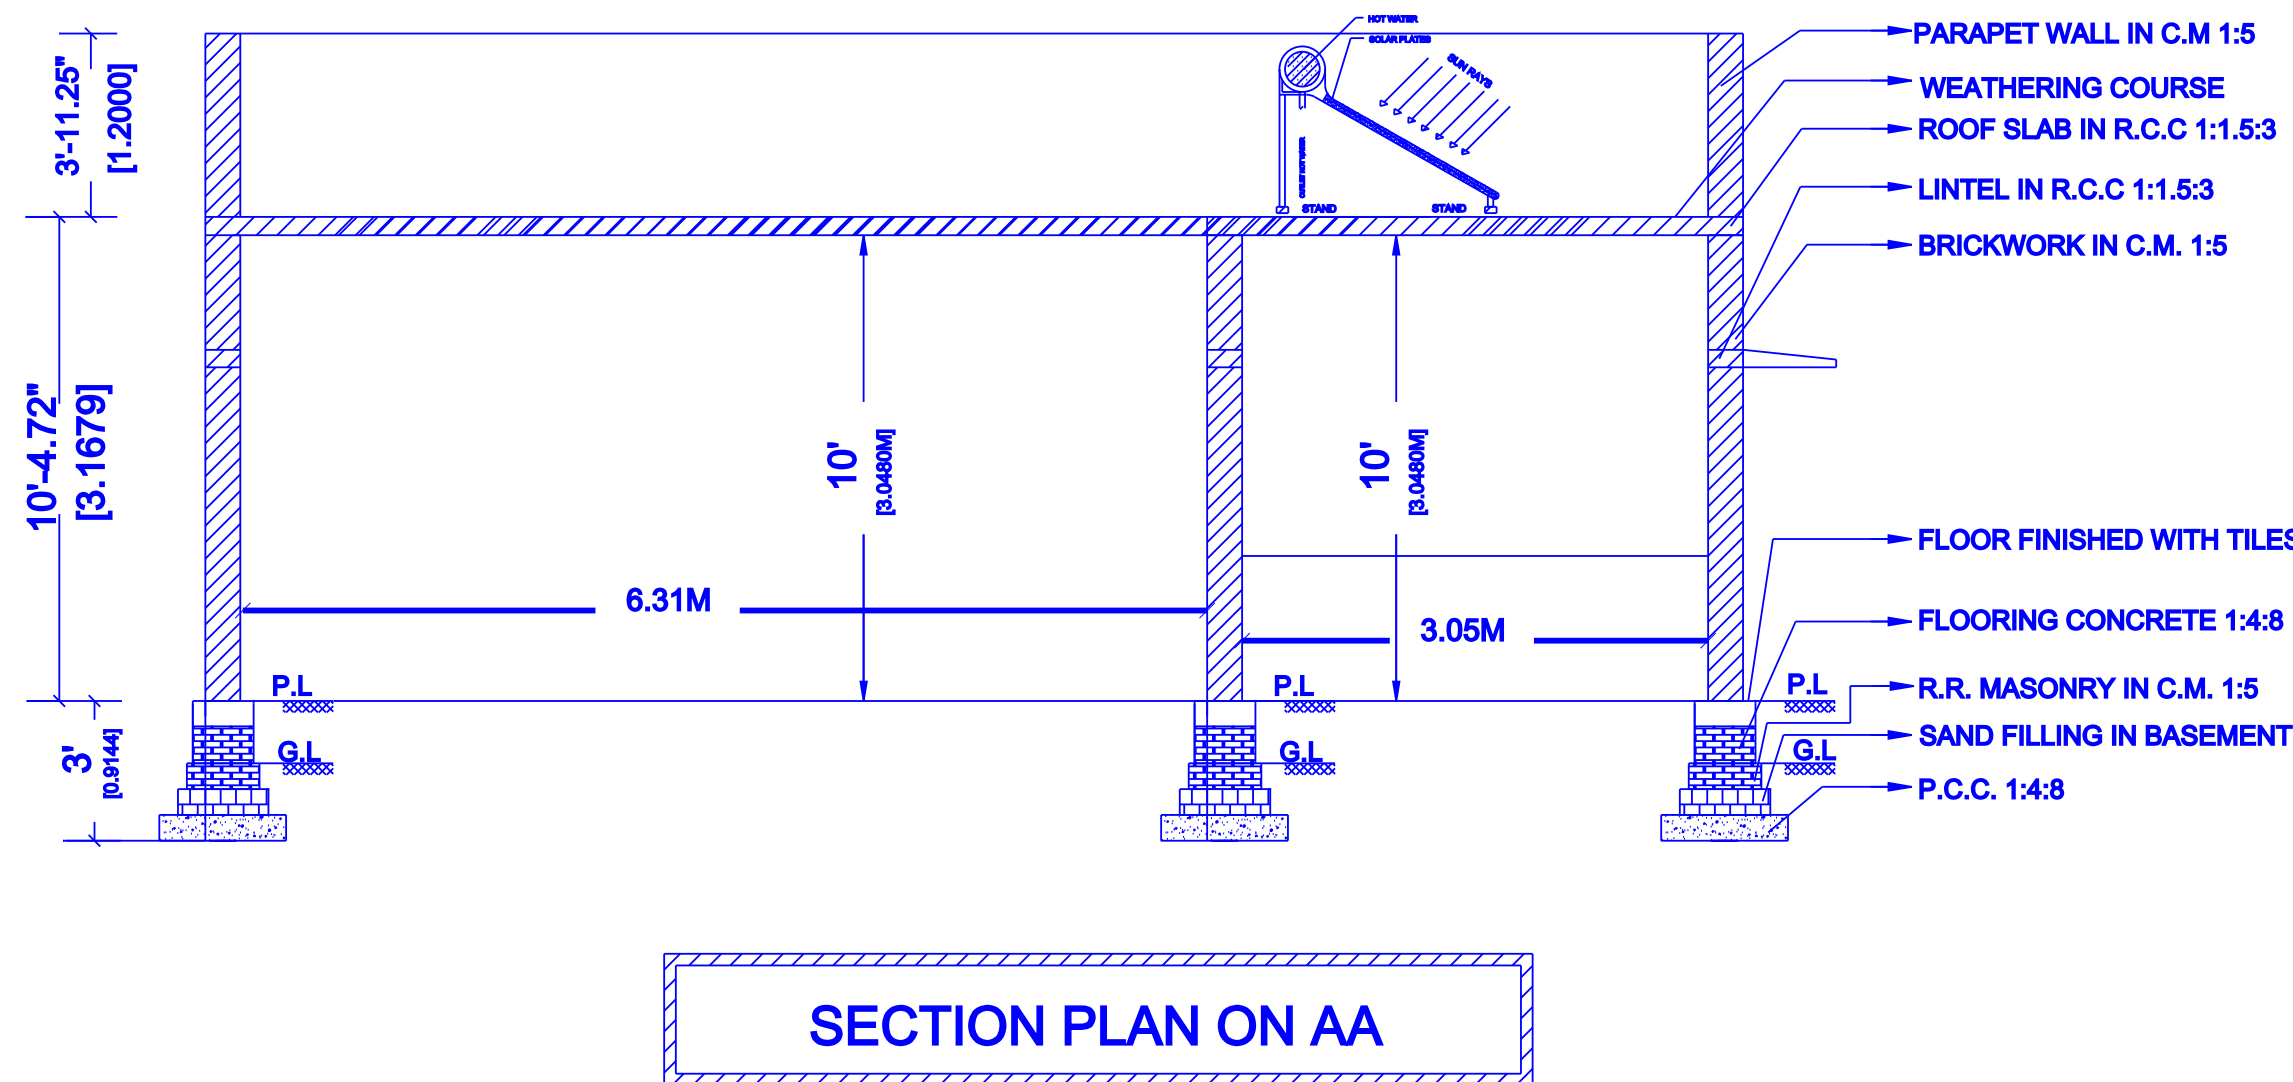


PLAN SHOWING PROPOSED CONSTRUCTION OF A RESIDENTIAL BUILDING IN THE GROUND FLOOR FOR AS PER DOCUMENT S.F.NO - 258 / 1,2,3,4,
AS PER PATTA SF NOS - 258 / 2,3, PATTA NO - 1236, PLOT NOS - 302 (WEST PART), 303 (EAST PART), AT A.G. NAGAR, VILLAGE NAME - VELAMBADI VILLAGE,
FASLI NO - 1433, DTCP SPFW NO - 18 / 2022 (KARUR DTCP), ARAVAKURICHI TALUK AND UNION, KARUR DT.
SALE DEED DOC NOS - 2293 / 2022, DATE - 26.05.2022 & 4672 / 2023, DATE - 08.12.2023

CLIENT NAME - Mr. P.SUBBIRAMANI, S/o. PARAMAN

AATHAR NO - 7346 8647 2359 & PAN NO - GFBPS6833F

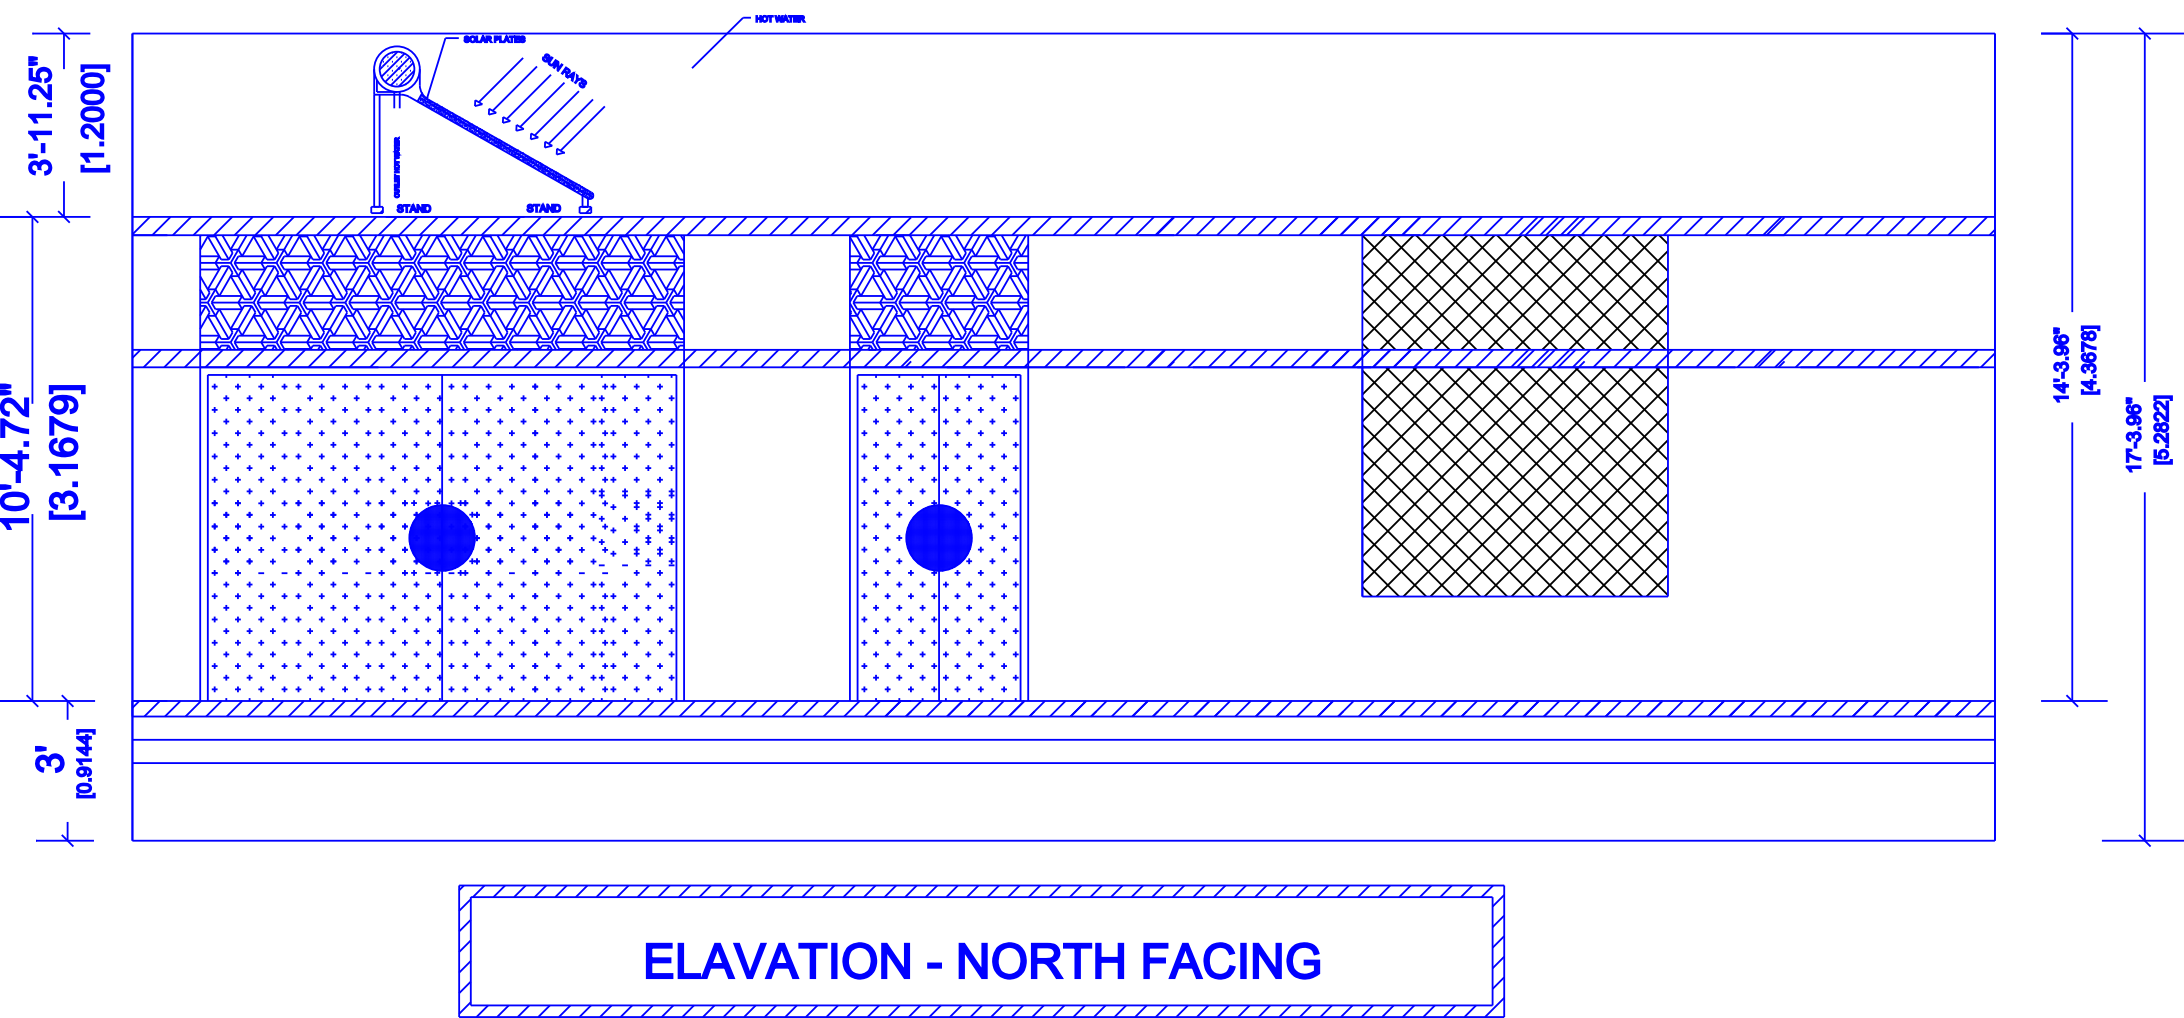

AREA STATEMENT		
DESCRIPTION	SQ.FT	SQ.M
PLOT AREA AS PER DOCUMENT	2400.00	222.83
PLOT AREA AS PER PATTA, FMB	2400.00	222.83
PLOT AREA AS AT SITE	2400.00	222.83
PRO G. FLOOR BUILDING AREA	1485.00	137.96
PRO. G.FLOOR CARPET AREA	902.00	83.77
OPEN SPACE	915.00	84.93

FSI : 0.62 PLOT COVERAGE : 62.00%

SCHEDULE OF JOINERIES		
TYPE	DESCRIPTION	SIZE
MD	MAIN DOOR	1.00X2.13
D1	DOOR	0.91X2.13
D2	DOOR	0.75X2.13
W	WINDOW	1.52X1.52
KW	KITCHEN WINDOW	1.52X0.91
V	VENTILATOR	0.91X0.61

APPLICANT / OWNERS SIGNATURE



Er. P.A.SHEIK FAREED, B.E.,
REGISTERED ENGINEER (G-2),
Reg.No: 186 / LS / 2022 / 00002,
PALLAPATTI MUNICIPALITY,
Reg.NO: RE / GR-II / 001 / KRR / JAN / 2024
DTCP OFFICE, KARUR (DT).
PH.NO:- 91 50 61 53 68

MOBILE & WHATSAPP
91 50 61 53 68

REGISTERED ENGINEER / LICENSED SURVEYOR

Signature Not
Verified

FOR BUILDING PLAN APPROVAL(OFFICE USING AREA)