

PP

APPROVAL RECORD

Planning Permission

Karur

Karur district, Tamil Nadu



APPROVAL TYPE
Building PlanISSUING AUTHORITY
Town PanchayatPURPOSE
Residential

The approval as the planning authority issued it, reproduced in full behind this page.


An approval speaks to what was sanctioned, not to what was built. Completion is a separate record.

THE PLAN SHOWING THE PROPOSED CONSTRUCTION OF A R.C.C. ROOF GROUND AND FIRST FLOOR RESIDENTIAL BUILDING IN SF.NO:108/15A1A1A PLOT NO:02 EAST PART,PLOT NO-3 NORTH AND SOUTH PART AT KIRSHNARAYAPURAM NORTH VILLAGE AND PANCHAYAT,KRISHNARAYAPURAM TALUK & KARUR DISTRICT.



APPLICANT: Mr.S.KAMALAKANNAN S/O SRINIVASAN

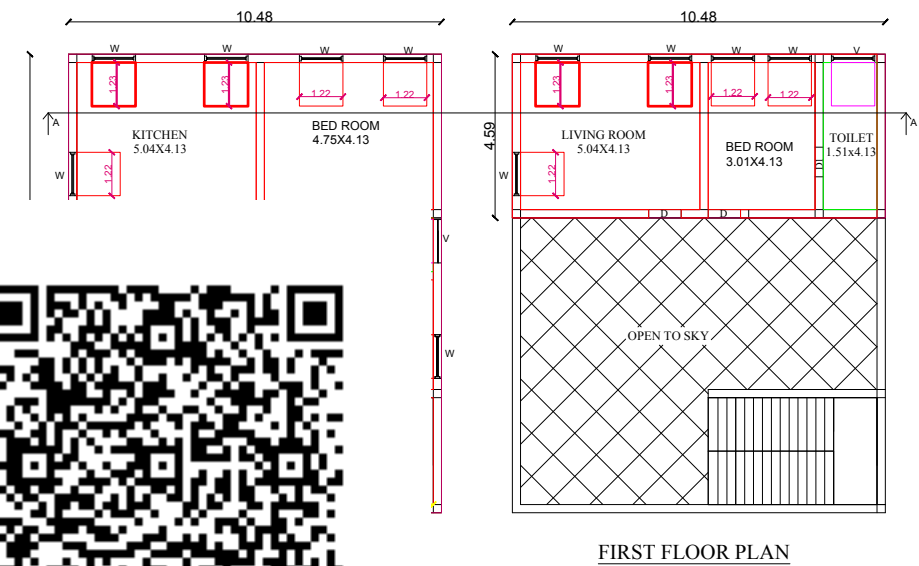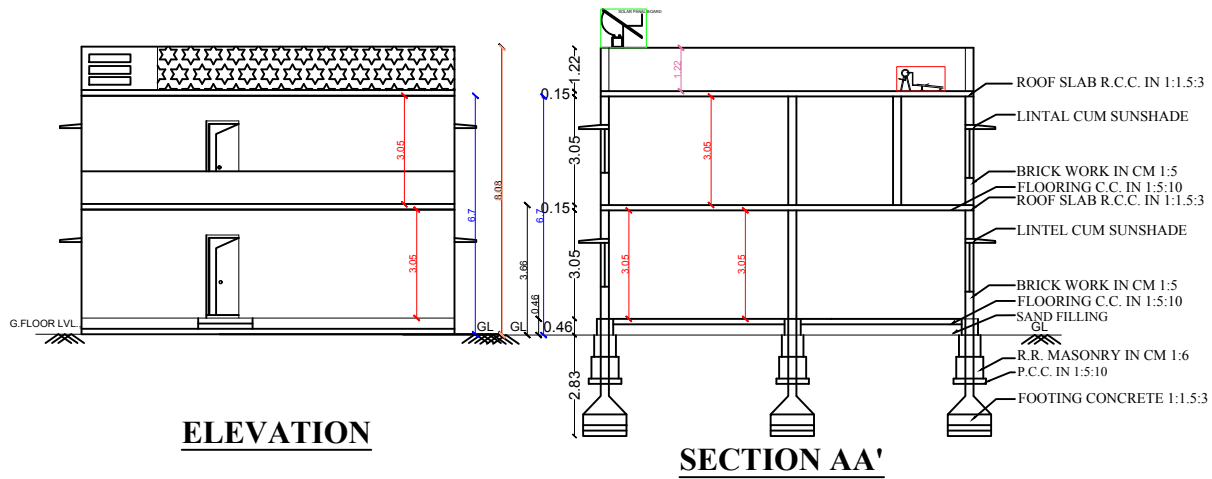


KEY PLAN
NOT TO SCALE

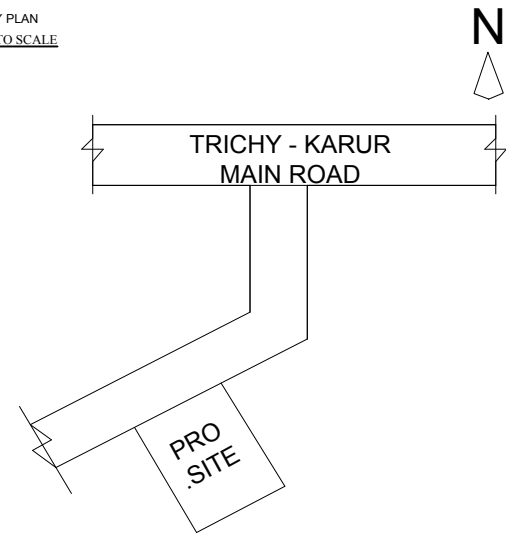


SITE PLAN
SCALE (1:100)

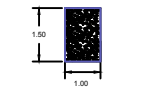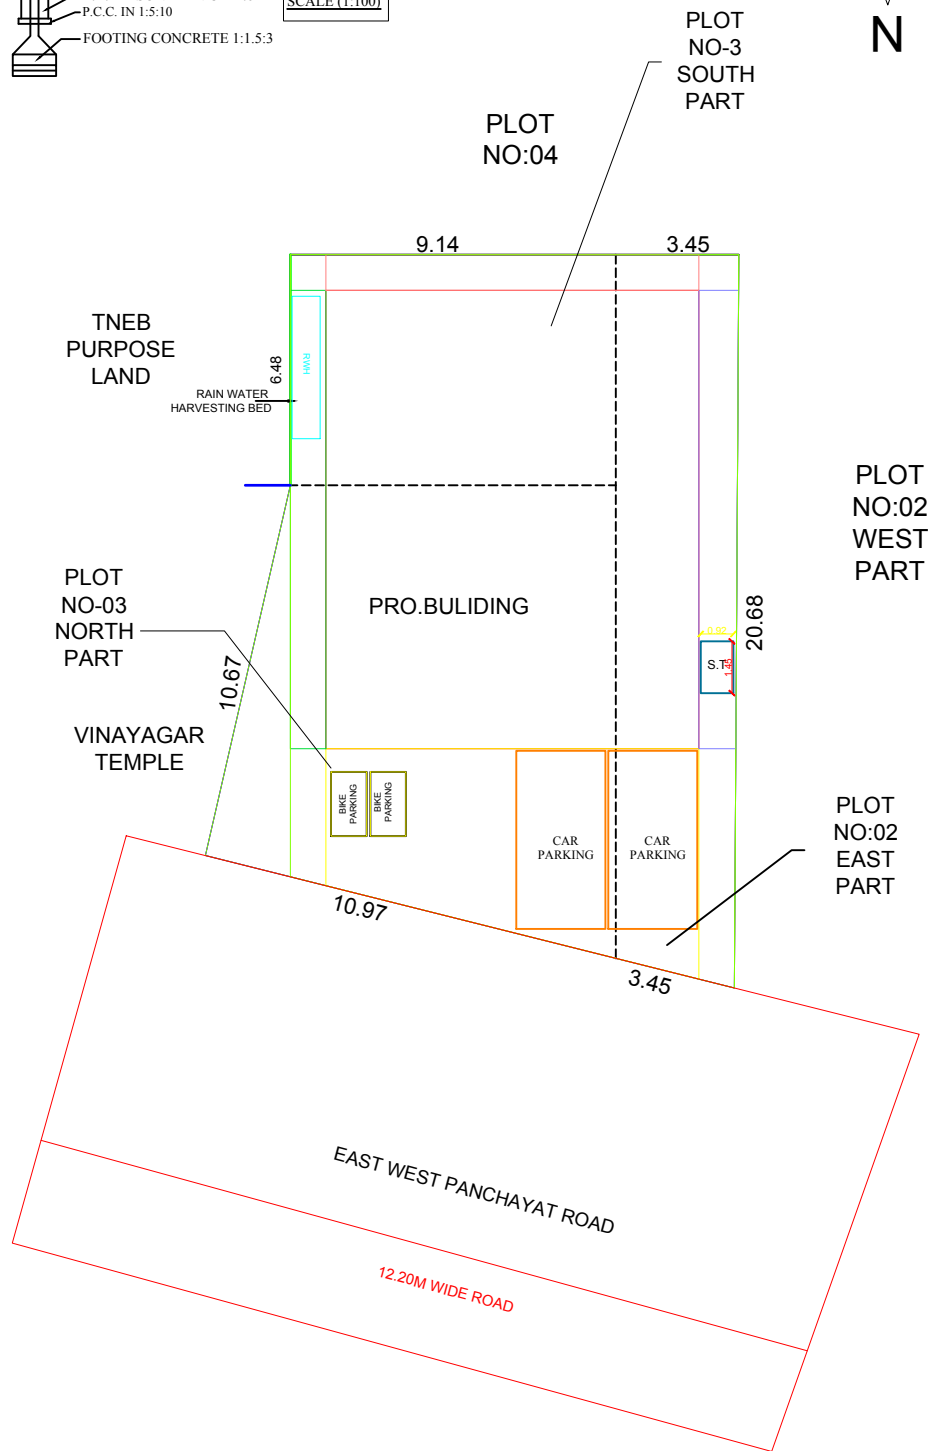


RAIN WATER COLL .TANK

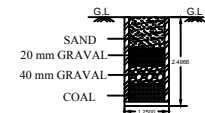

SECTION NO
RAIN WATER COLL .TANK

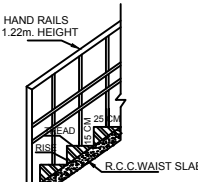


SECTION ON STAIRCASE

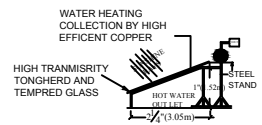


SOLAR HOT WATER SYSTEM DETAIL

NOT TO SCALE

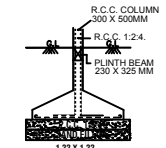

FOUNDATION DETAIL
(NOT TO SCALE)

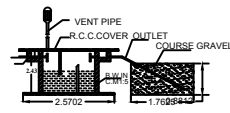

SEPTIC TANK & D-TRENCH DETAILS
NOT TO SCALE

JOINERIES DETAILS	IN R.FT	IN R.MT
MD - MAIN DOOR	3'3" X 7'0"	1.00 X 2.13
D - DOOR	3'0" X 7'0"	0.91 X 2.13
D1 - DOOR	2'6" X 7'0"	0.76 X 2.13
O - OPEN	3'0" X 7'0"	0.91 X 2.13
W - WINDOW	4'6" X 4'6"	1.37 X 1.37
V - VENTILATOR	2'6" X 2'6"	0.76 X 0.76

NO.OF.DWELLING UNITS 2NOS

AREA DETAILS:	IN Sq.Ft	IN Sq.M
AREA OF PLOT EXTENT	2766.00	256.97
FMB/PLR PLOT EXTENT	2766.00	256.97
SUPER IMPOSED PLOT EXTENT	2766.00	256.97
SITE TO BE TAKEN PLOT EXTENT	2766.00	256.97
AREA OF GROUND FLOOR	1451.74	134.87
AREA OF FIRST FLOOR	517.78	48.10
TOTAL AREA	1969.52	182.97
CARPET AREA OF BUILDING	1575.61	146.37
AREA OF OPEN SPACE	1314.26	122.10
PLOT COVERAGE	52.48%	

FSI 0.52

BIKE PARKING 2 NOS

CAR PARKING 2 NOS

SITE DETAILS:

SITE SHOWN IN

BUILDING SHOWN IN

ROAD SHOWN IN

PARKING [2.50M X 5.0M]

NOTES:-

1. ALL DIMENSIONS ARE IN METER.
2. SOLAR WATER HEATING SYSTEM PROVIDED.
3. RAINWATER HARVESTING FACILITIES PROVIDED.
4. SULLAGE WASTE FROM TOILET WILL BE CONNECTED INTO EXISTING DRAINAGE SYSTEM.
5. WATER FACILITIES PROVIDED.

APPLICANT

S. Kefler

Mr.S.KAMALAKANNAN
S/O SRINIVASAN

REGISTERED ENGINEER :

P. Vel Murugan
P. VELMURUGAN DCE
Licensed Surveyor
License No. RE/Gr III 171 PALJUN2019/075
VSB Constructions
Manapparai, Trichy
Cell : 9788863739

Eight ways to know a piece of land before you pay for it.

This report covers one part of the picture. These cover the rest, drawn from the same government records, for any property in Tamil Nadu.

LandLens One

Ask anything about a property and get an answer grounded in live government records, with the sources shown.

[/landlens/one](#)



Verify My Land

Every record check run on one property and returned as a single report.

[/landlens/verify-my-land](#)



Legal Opinion

An advocate's written opinion on the title, built on the records we pull for it.

[/landlens](#)



One Map

Every layer on one map: the parcel, its boundary, zoning, water bodies and what sits around it.

[/landlens/one/map](#)



PriceMap

What land actually changed hands for around this plot, taken from the registered deeds.

[/landlens/pricemap](#)



Build Scope

What you are allowed to build here: floor space, height, coverage and setbacks.

[/landlens/build-scope](#)



Property Tracker

Watch a property and hear about it when something new is registered against it.

[/landlens/property-tracker](#)



Deal Room

Run the transaction in one place: documents, stamping, signatures and the parties.

[/landlens/deal-room](#)



Twenty-four checks you can run yourself, at no cost.

Records and verification

The registers themselves, read for you.

Encumbrance Certificate

Patta and Chitta

Field Measurement Sketch

EC Analyzer

Bank charge check

Court case search

Seller background check

Approval check by survey

Value and duty

What it is worth and what it costs to register.

Guideline value by street

Guideline value by survey

Stamp duty and registration fees

Capital gains

Floor space index

Area unit converter

Zoning and land use

What the plan says can happen on this land.

Land use zone finder

CMDA land use check

Coastal regulation zone

Master plan check

Water bodies finder

Airport height clearance

Registers and directories

Who holds it, and which office keeps the record.

Find your registering office

Temple property check

Waqf property check

RERA register



Every free tool
/tools



Services we run
for you
/services



The LandLens
suite
/landlens/one



Every claim in this document traces back to a government record.

Legal opinions, due diligence and title verification

Building plan, layout and sub-division approvals

Completion and occupancy certificates, regularisation

Escrow, negotiation and NRI property management

Land survey, soil testing, architecture and construction

Verified RealEstate
3/350/2 Mettukuppam,
OMR Thoraipakkam,
Chennai 600 097, India
hello@verified.realestate
+91 9996 12 9996

Prepared from the registers named on the page each finding sits on. Where a register could not be read, this document says so in its place rather than leaving the gap to be read as a clean result.

